




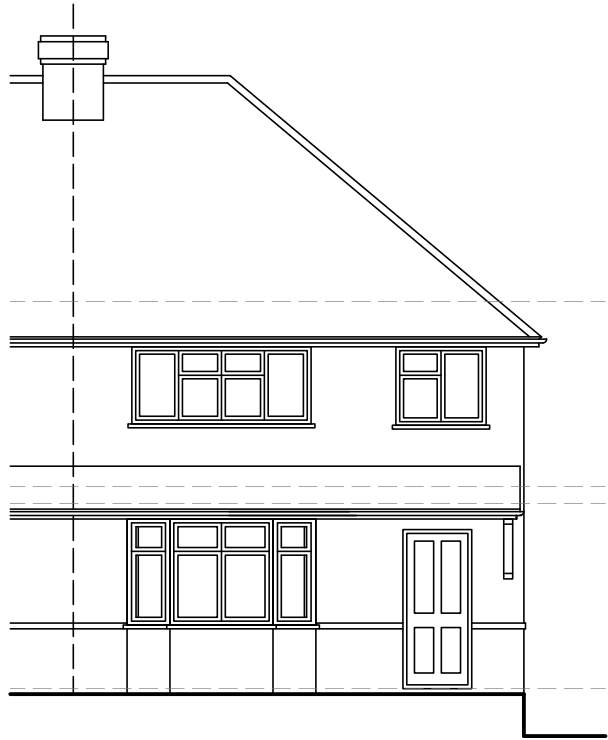


FRONT ELEVATION as existing

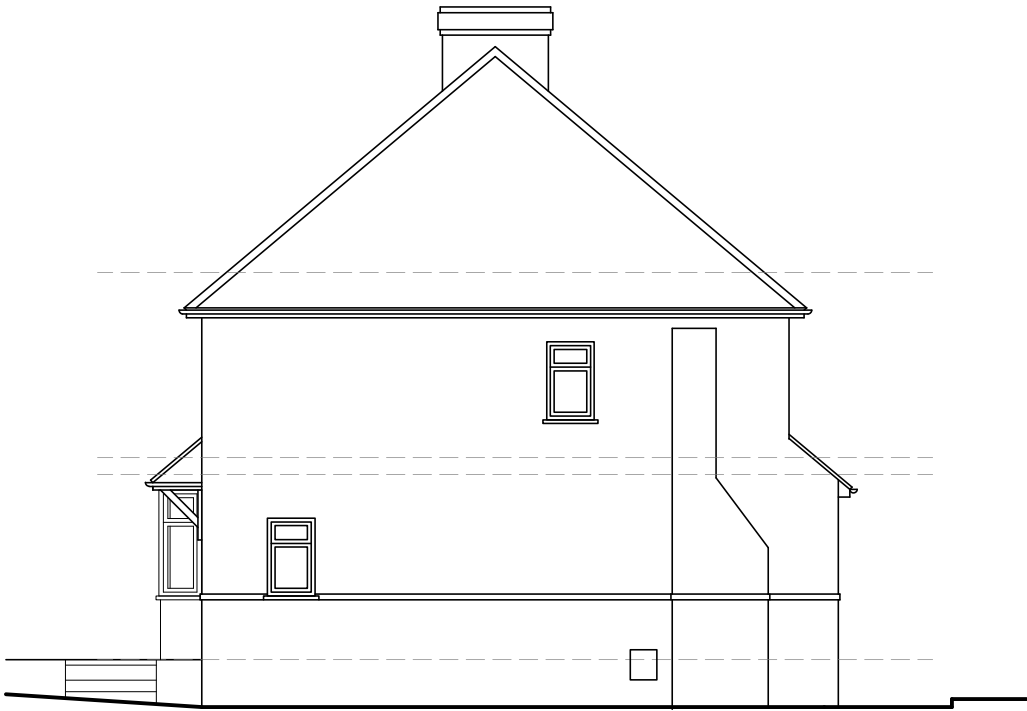

SIDE ELEVATION as existing

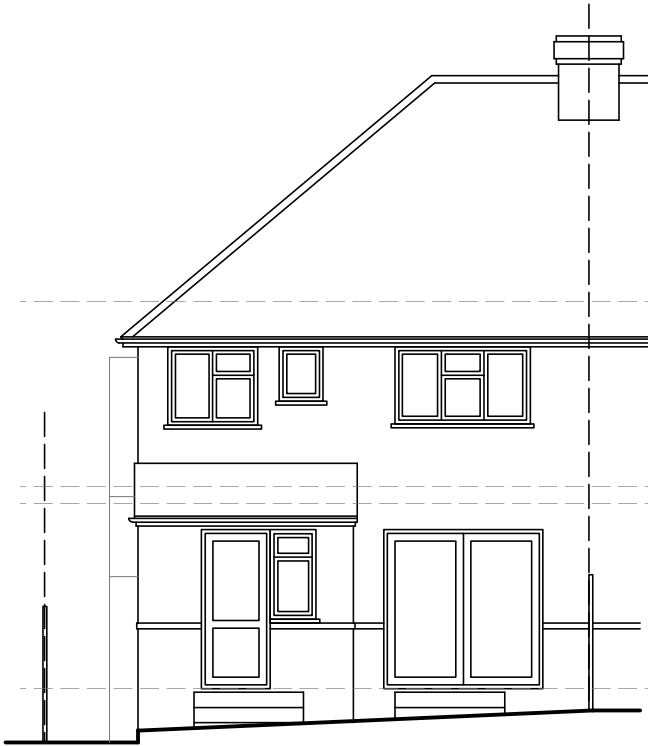

REAR ELEVATION as existing

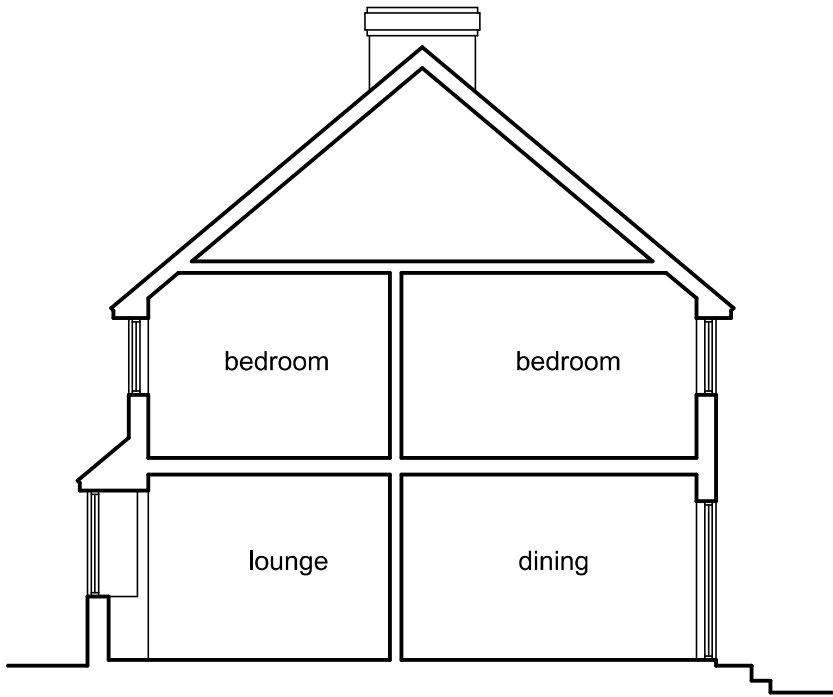

TYPICAL SECTION as existing



client: Lewis Couper	project: 110 Matthewsgreen Road Wokingham RG41 1JT	scale: 1:100 @ A3 date: May 24 drawn: MW	drawing title: Premises as Existing drawing no: MG - EX 03	
-----------------------------	---	---	---	--