




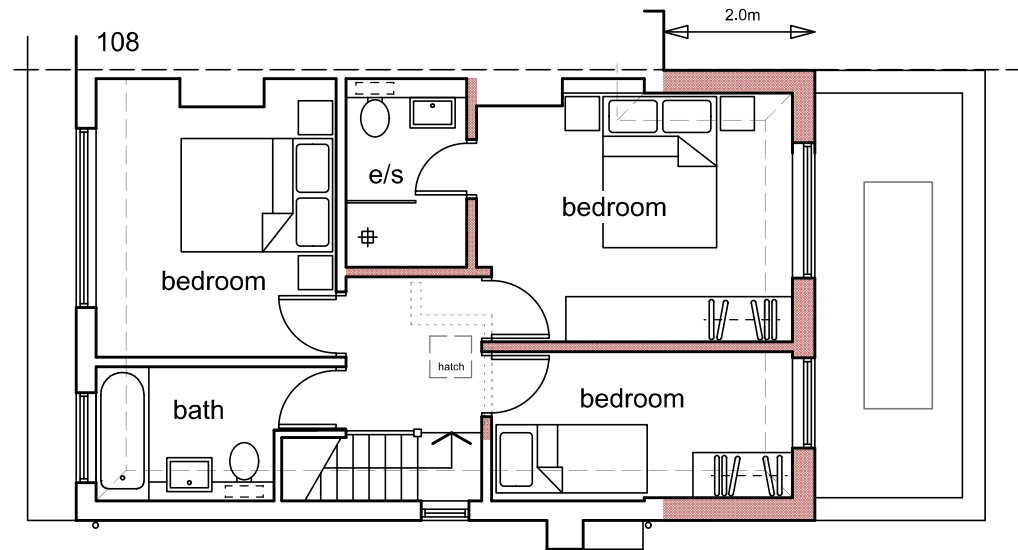


FIRST FLOOR PLAN as proposed

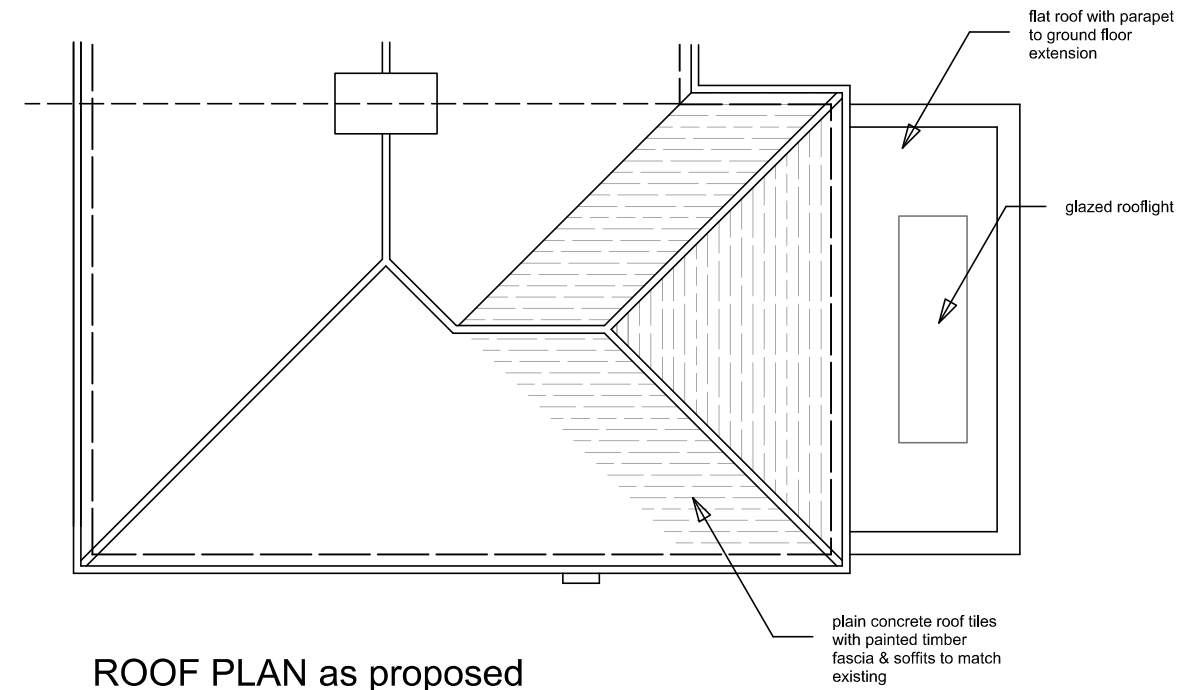

ROOF PLAN as proposed

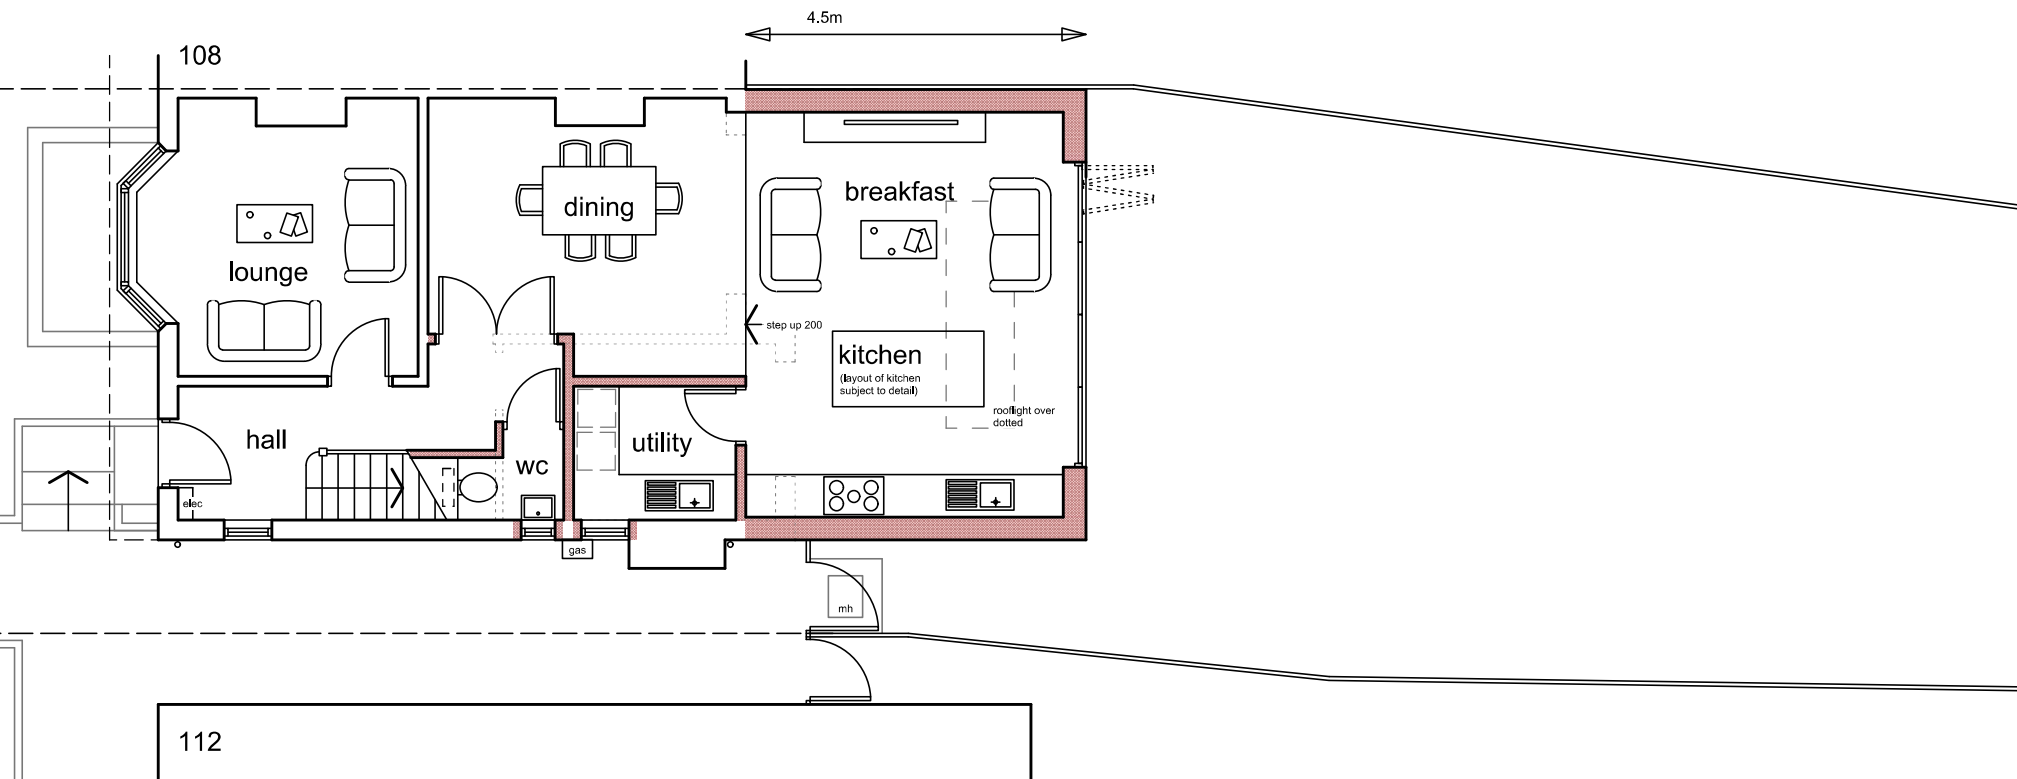

GROUND FLOOR PLAN as proposed

 

client: **Lewis Couper**

project: **110 Matthewsgreen Road
Wokingham
RG41 1JT**

scale: **1:100 @ A3**

date: **May 24**

drawn: **MW**

drawing title: **Scheme Proposals**

drawing no: **MG - PR 01**