




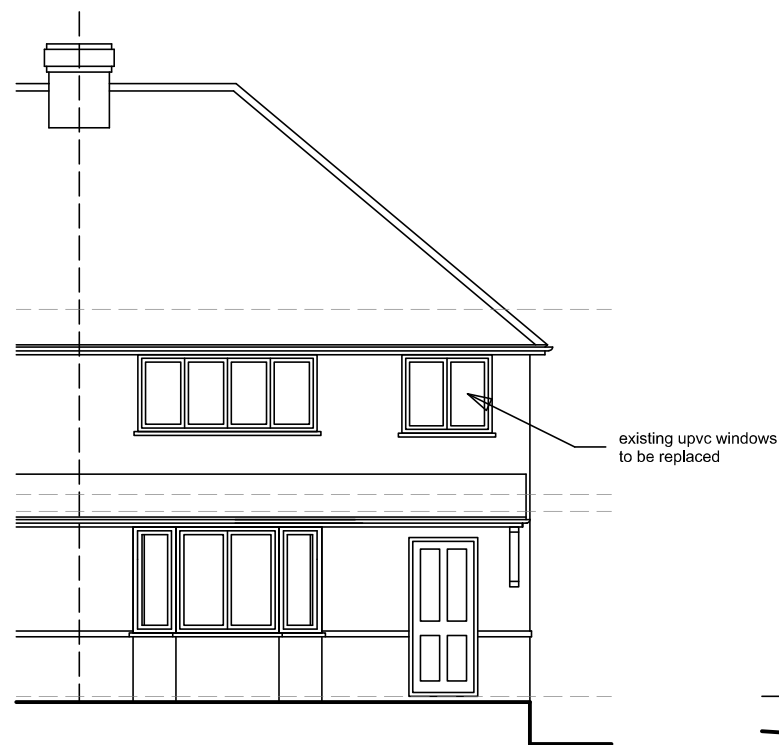


FRONT ELEVATION as proposed

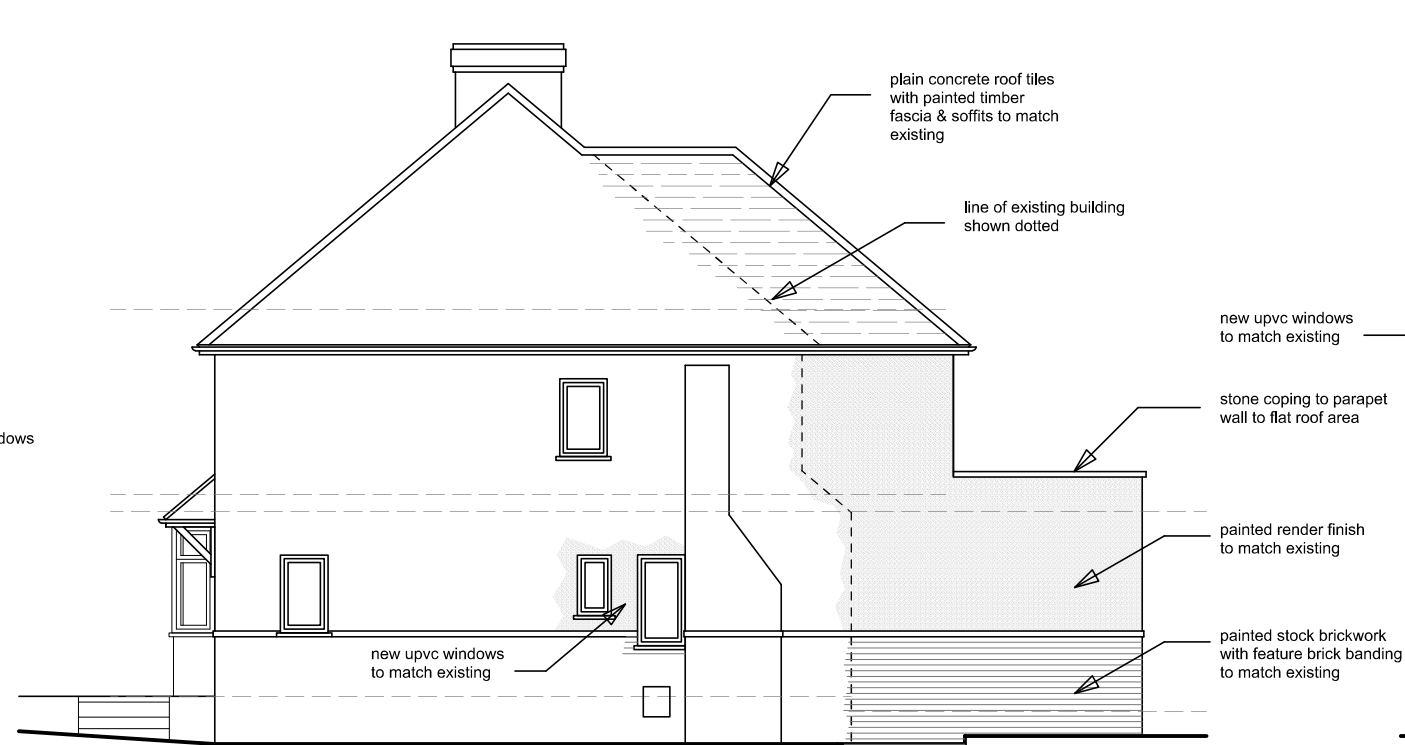


SIDE ELEVATION as proposed

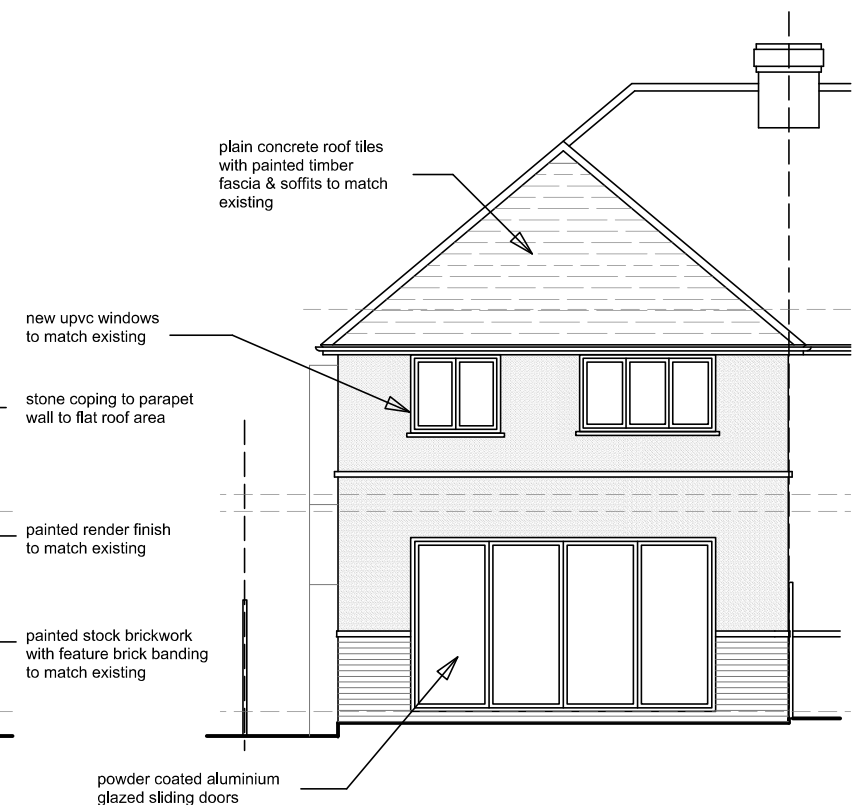

REAR ELEVATION as proposed

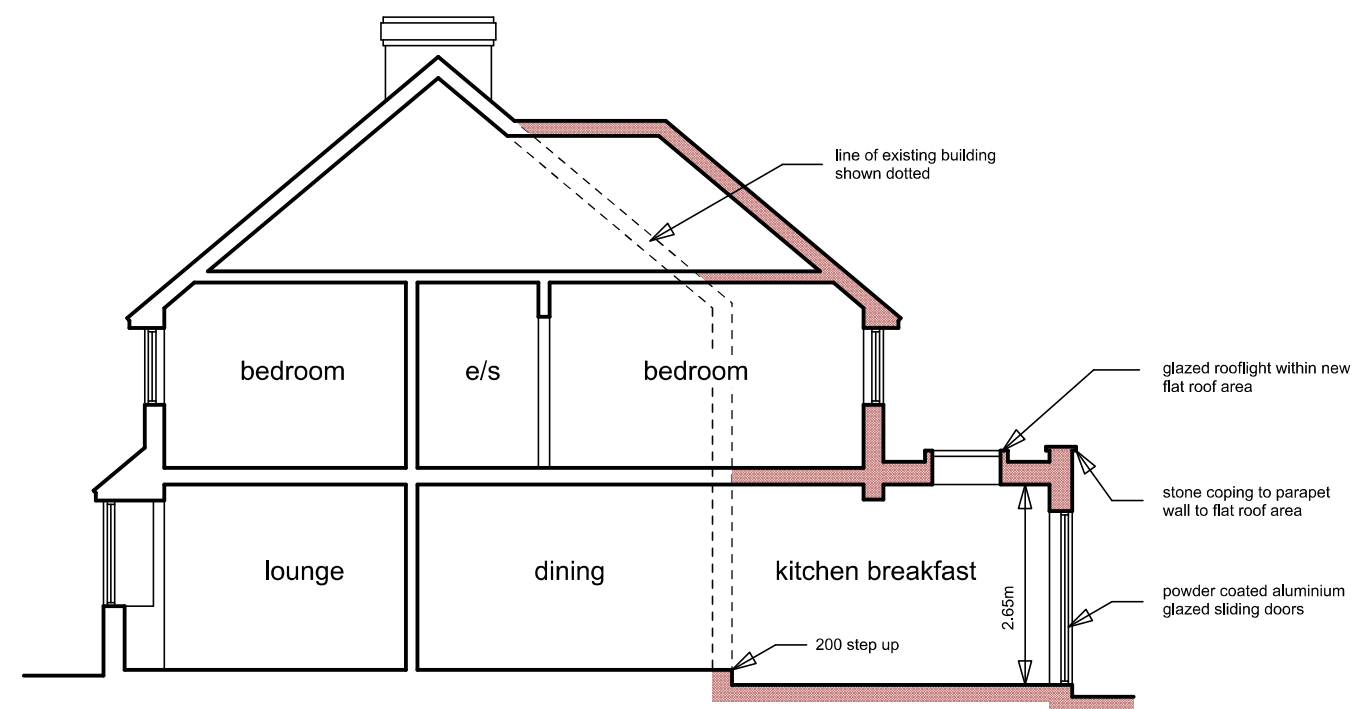

TYPICAL SECTION as proposed

 

client: Lewis Couper	project: 110 Matthewsgreen Road Wokingham RG41 1JT	scale: 1:100 @ A3 date: May 24 drawn: MW	drawing title: Scheme Proposals drawing no: MG - PR 02	
-----------------------------	---	---	---	--