



EXISTING SITE PLAN
Scale 1:200

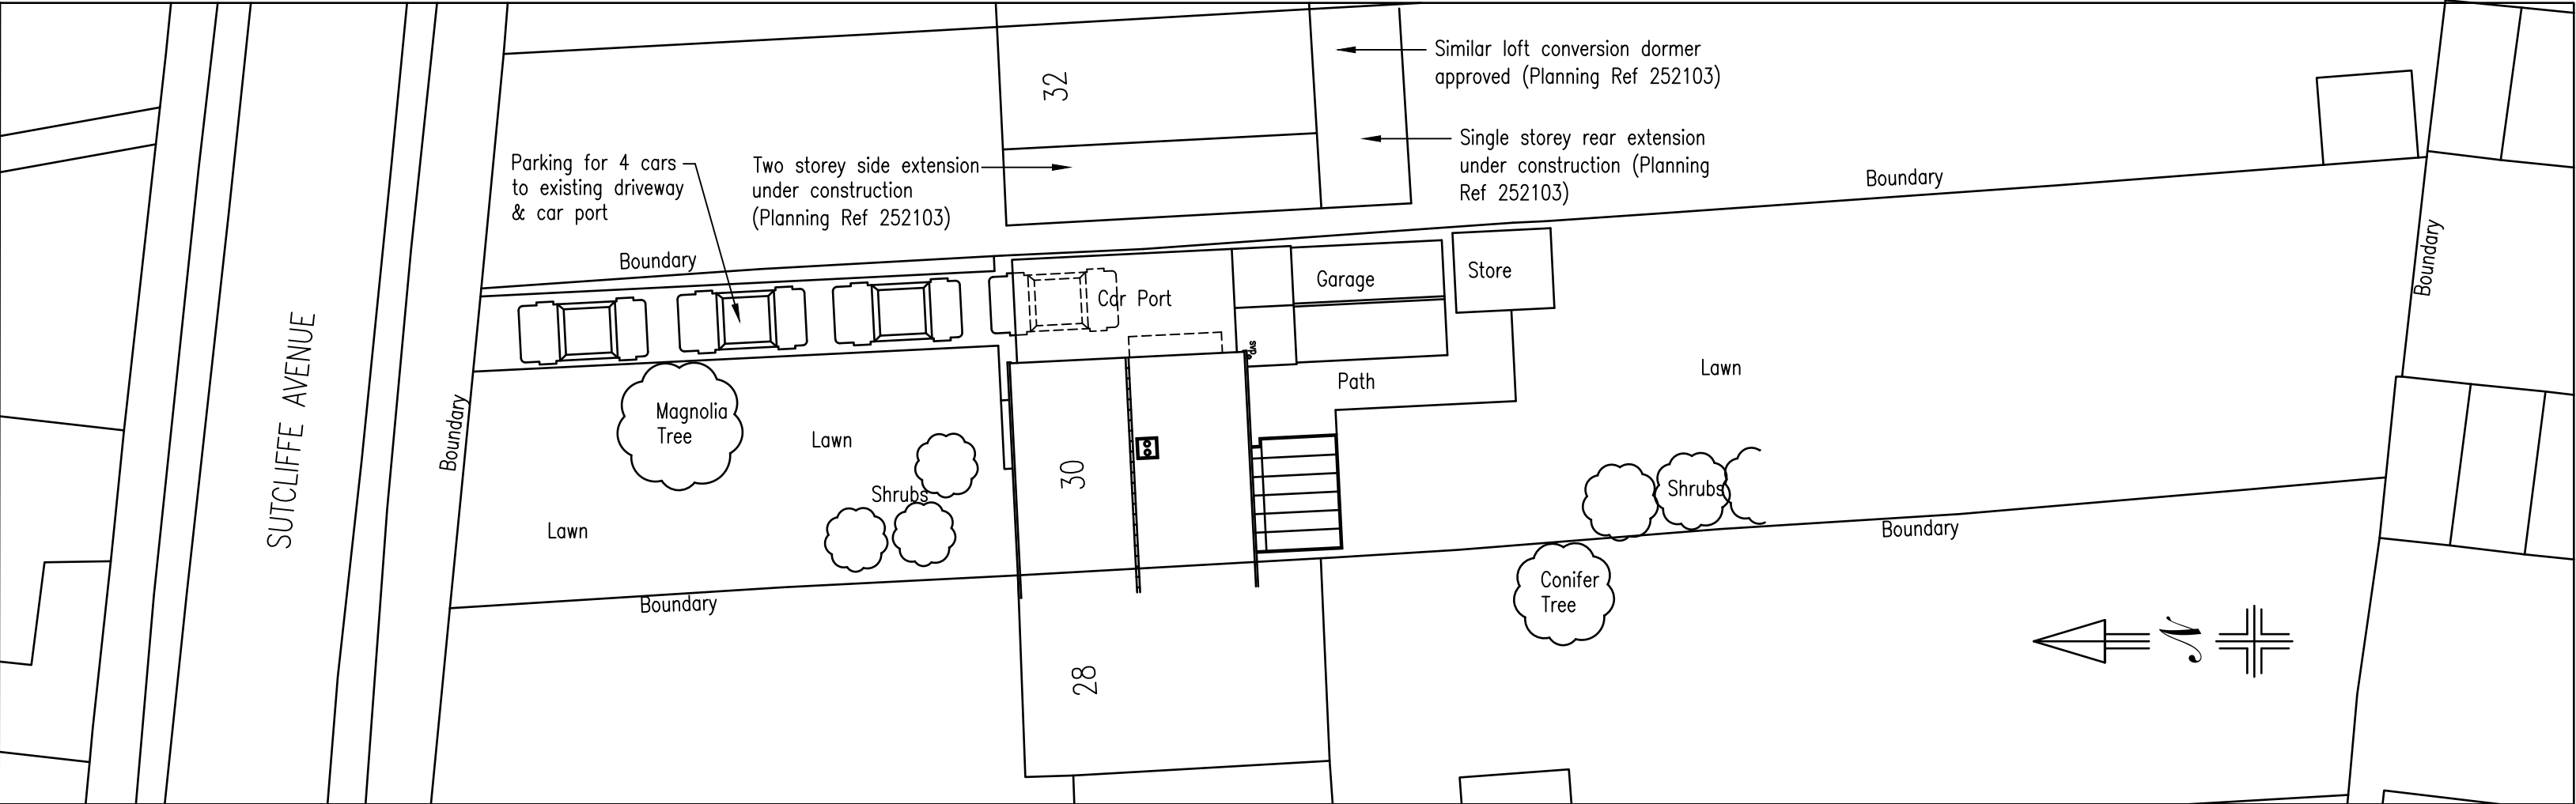

PROPOSED SITE PLAN
Scale 1:200

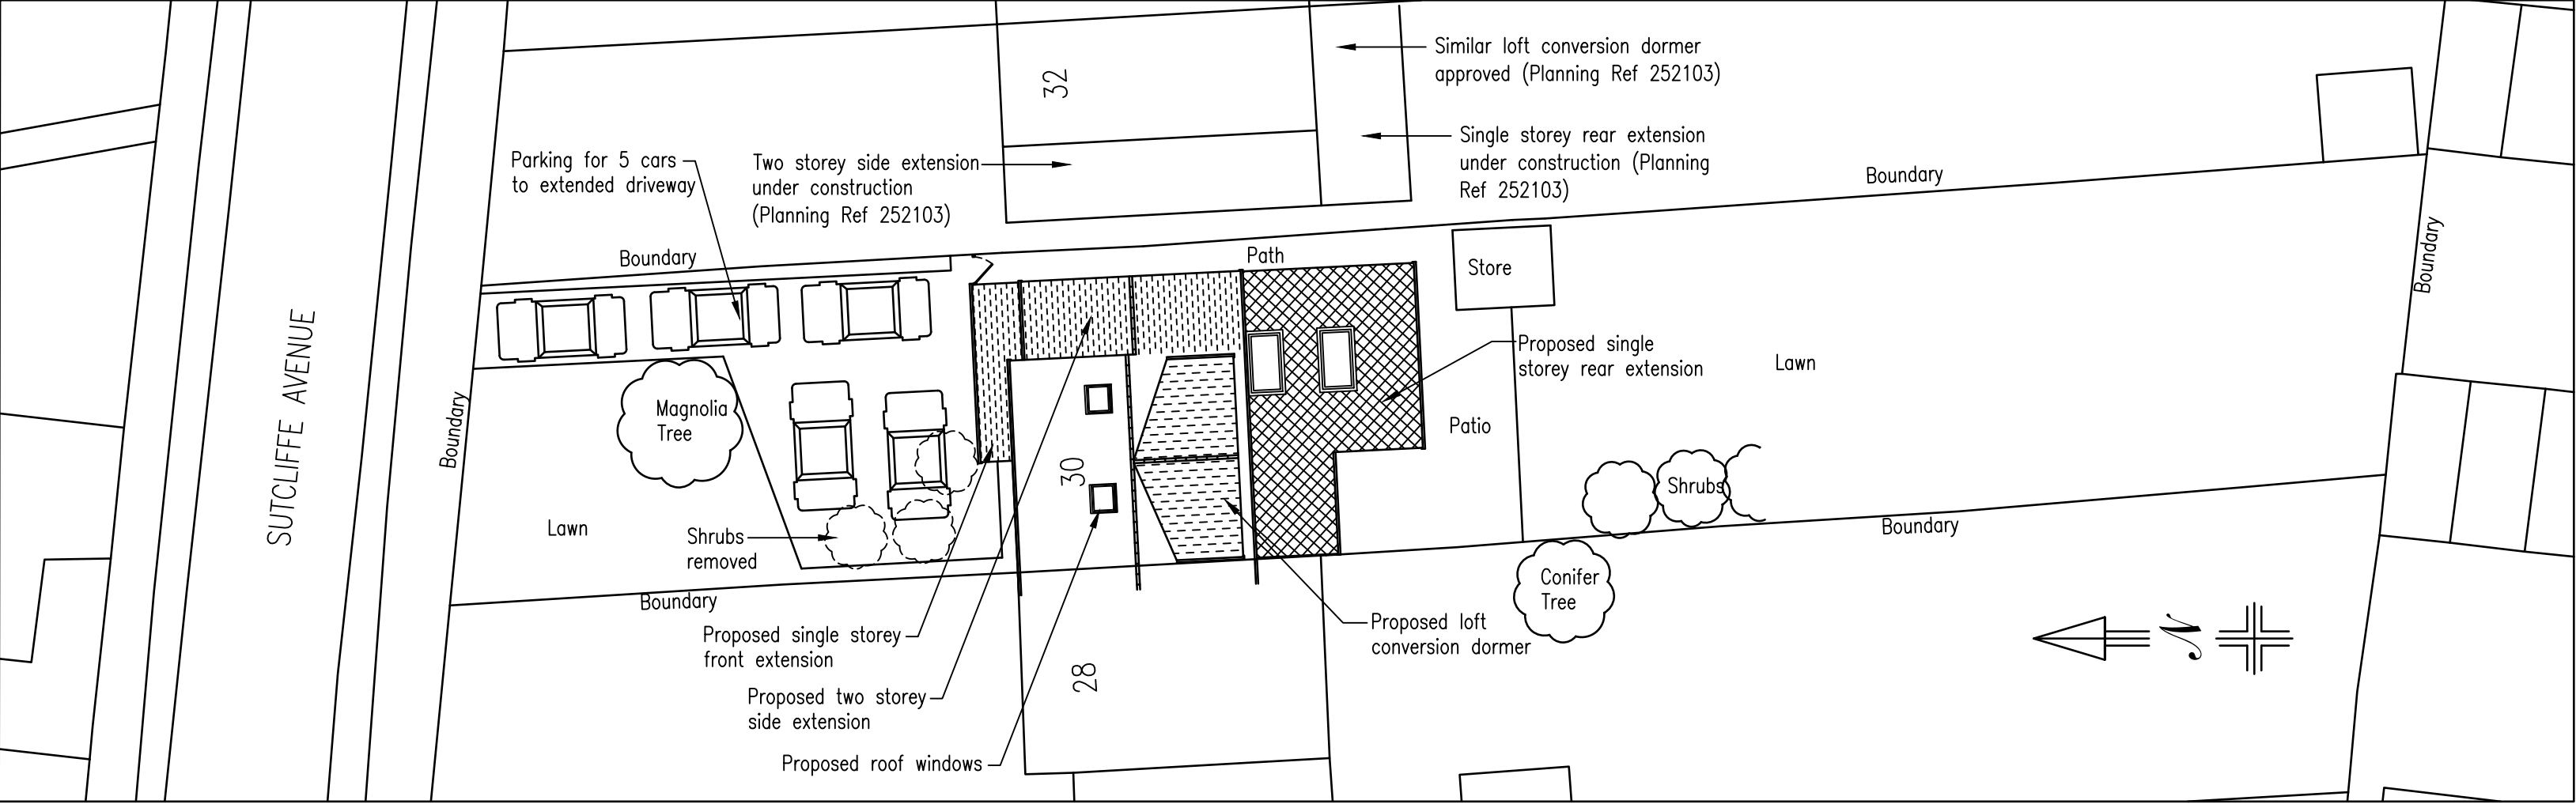

©Crown Copyright and database rights 2026 OS Licence no. AC0000849896



Plan Ahead
Drawing Services

Tel: 07940 828650 E-Mail: plan.ahead@btinternet.com
Website: www.plan-ahead-drawing-services.co.uk

REVISIONS		
REF	DATE	DESCRIPTION

GENERAL NOTES

1. DIMENSIONS ARE TO BE CHECKED ON SITE BEFORE WORK PROCEEDS

2. ALL DIMENSIONS ARE IN MILLIMETRES UNLESS OTHERWISE STATED.

3. THIS DRAWING IS NOT TO BE REPRODUCED WITHOUT THE PERMISSION OF PLAN AHEAD DRAWING SERVICES.

PROJECT

Extensions & loft conversion to:
30 SUTCLIFFE AVENUE
EARLEY
READING
RG6 7JN

DRAWING TITLE		
EXISTING & PROPOSED SITE PLANS		
DATE	SCALE	PAPER
19/03/26	1:200	A2
DRAWN BY	DRAWING NUMBER	REV.
D. HUIH	261003/04	