



DEVELOPMENTS IN DESIGN LTD

WWW.DEVELOPMENTSINDSIGN.CO.UK
TEL.01344 641286

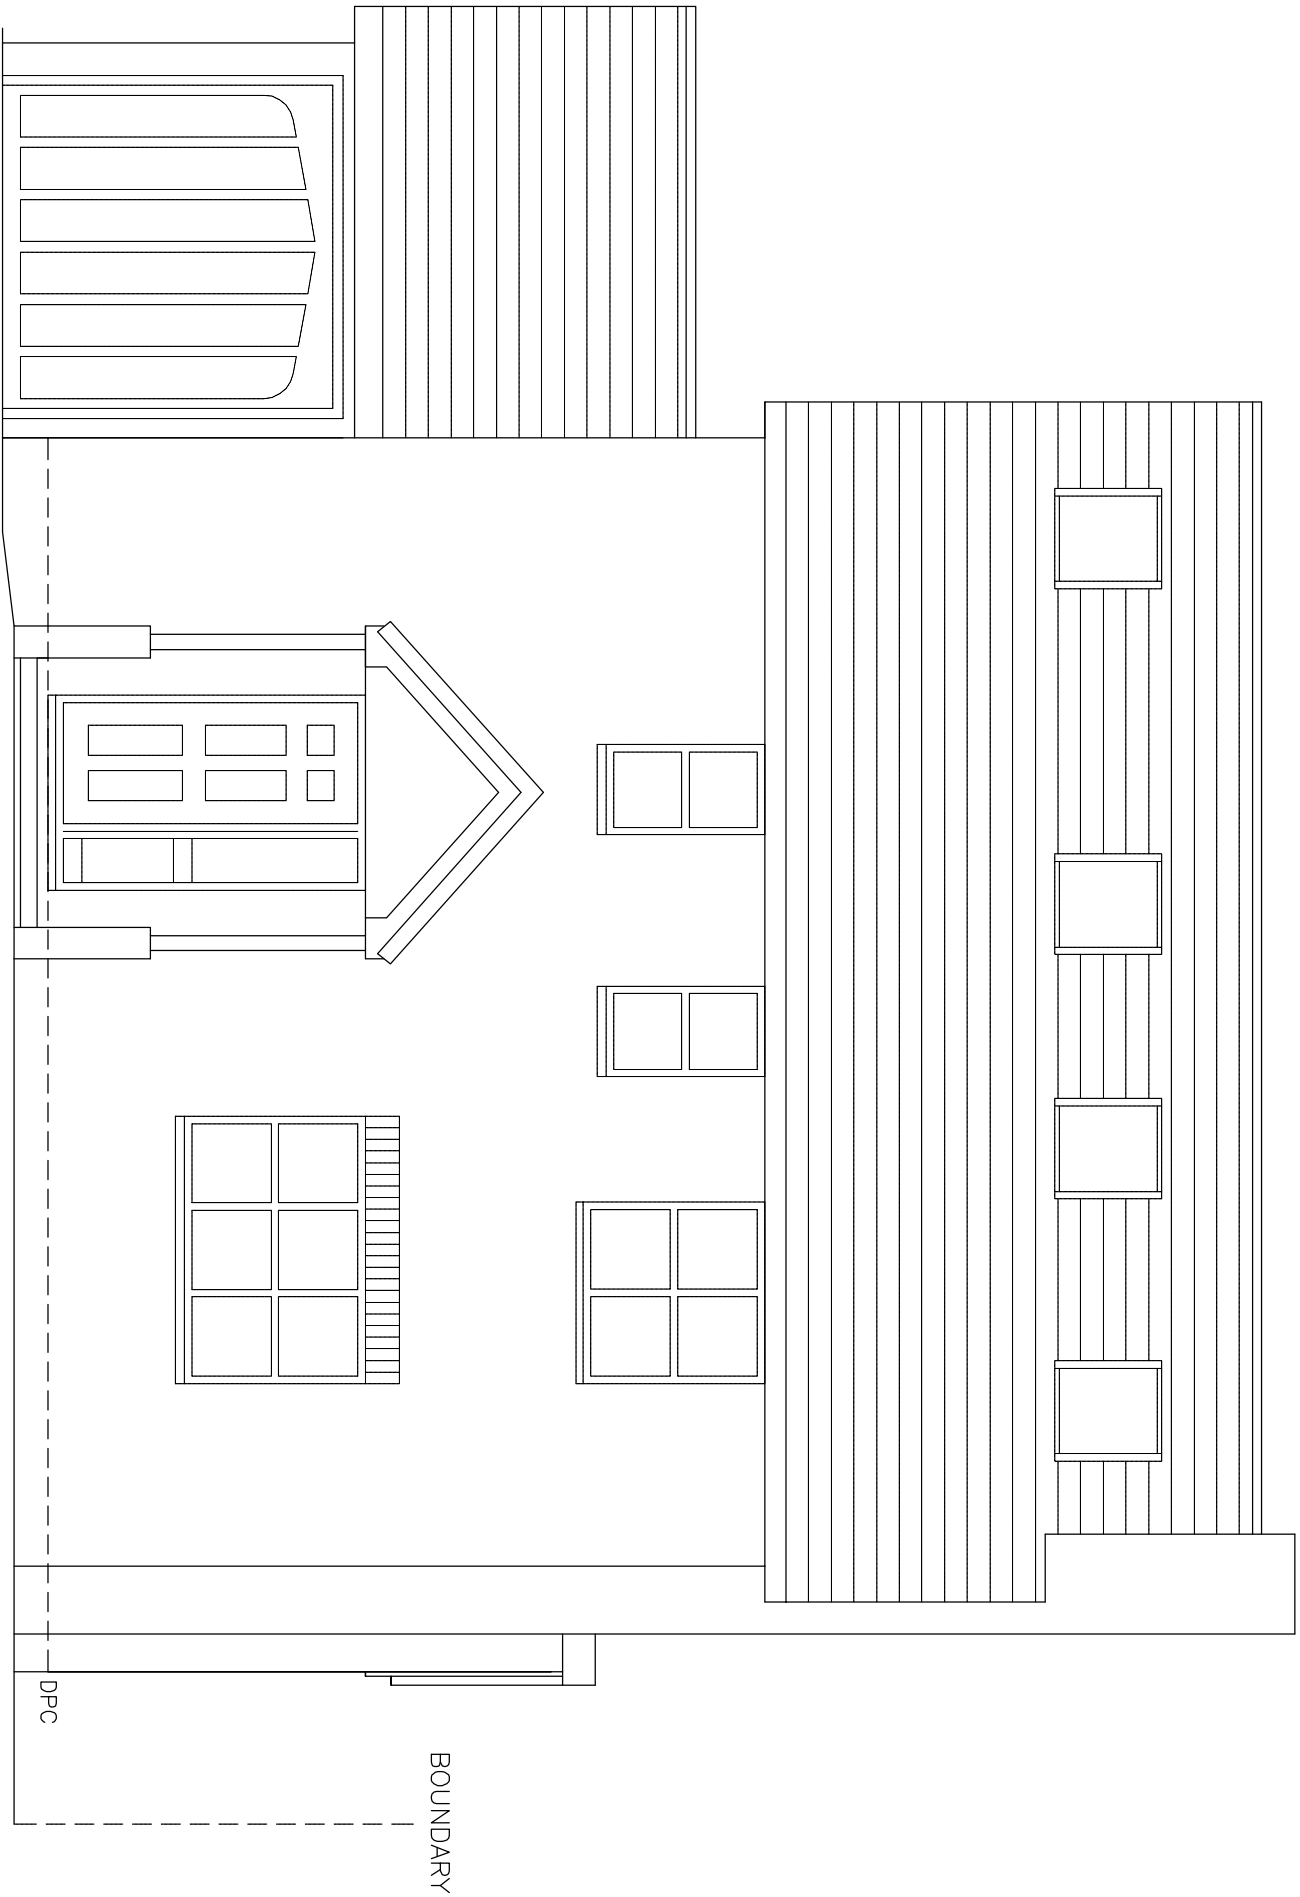

EXISTING FRONT ELEVATION

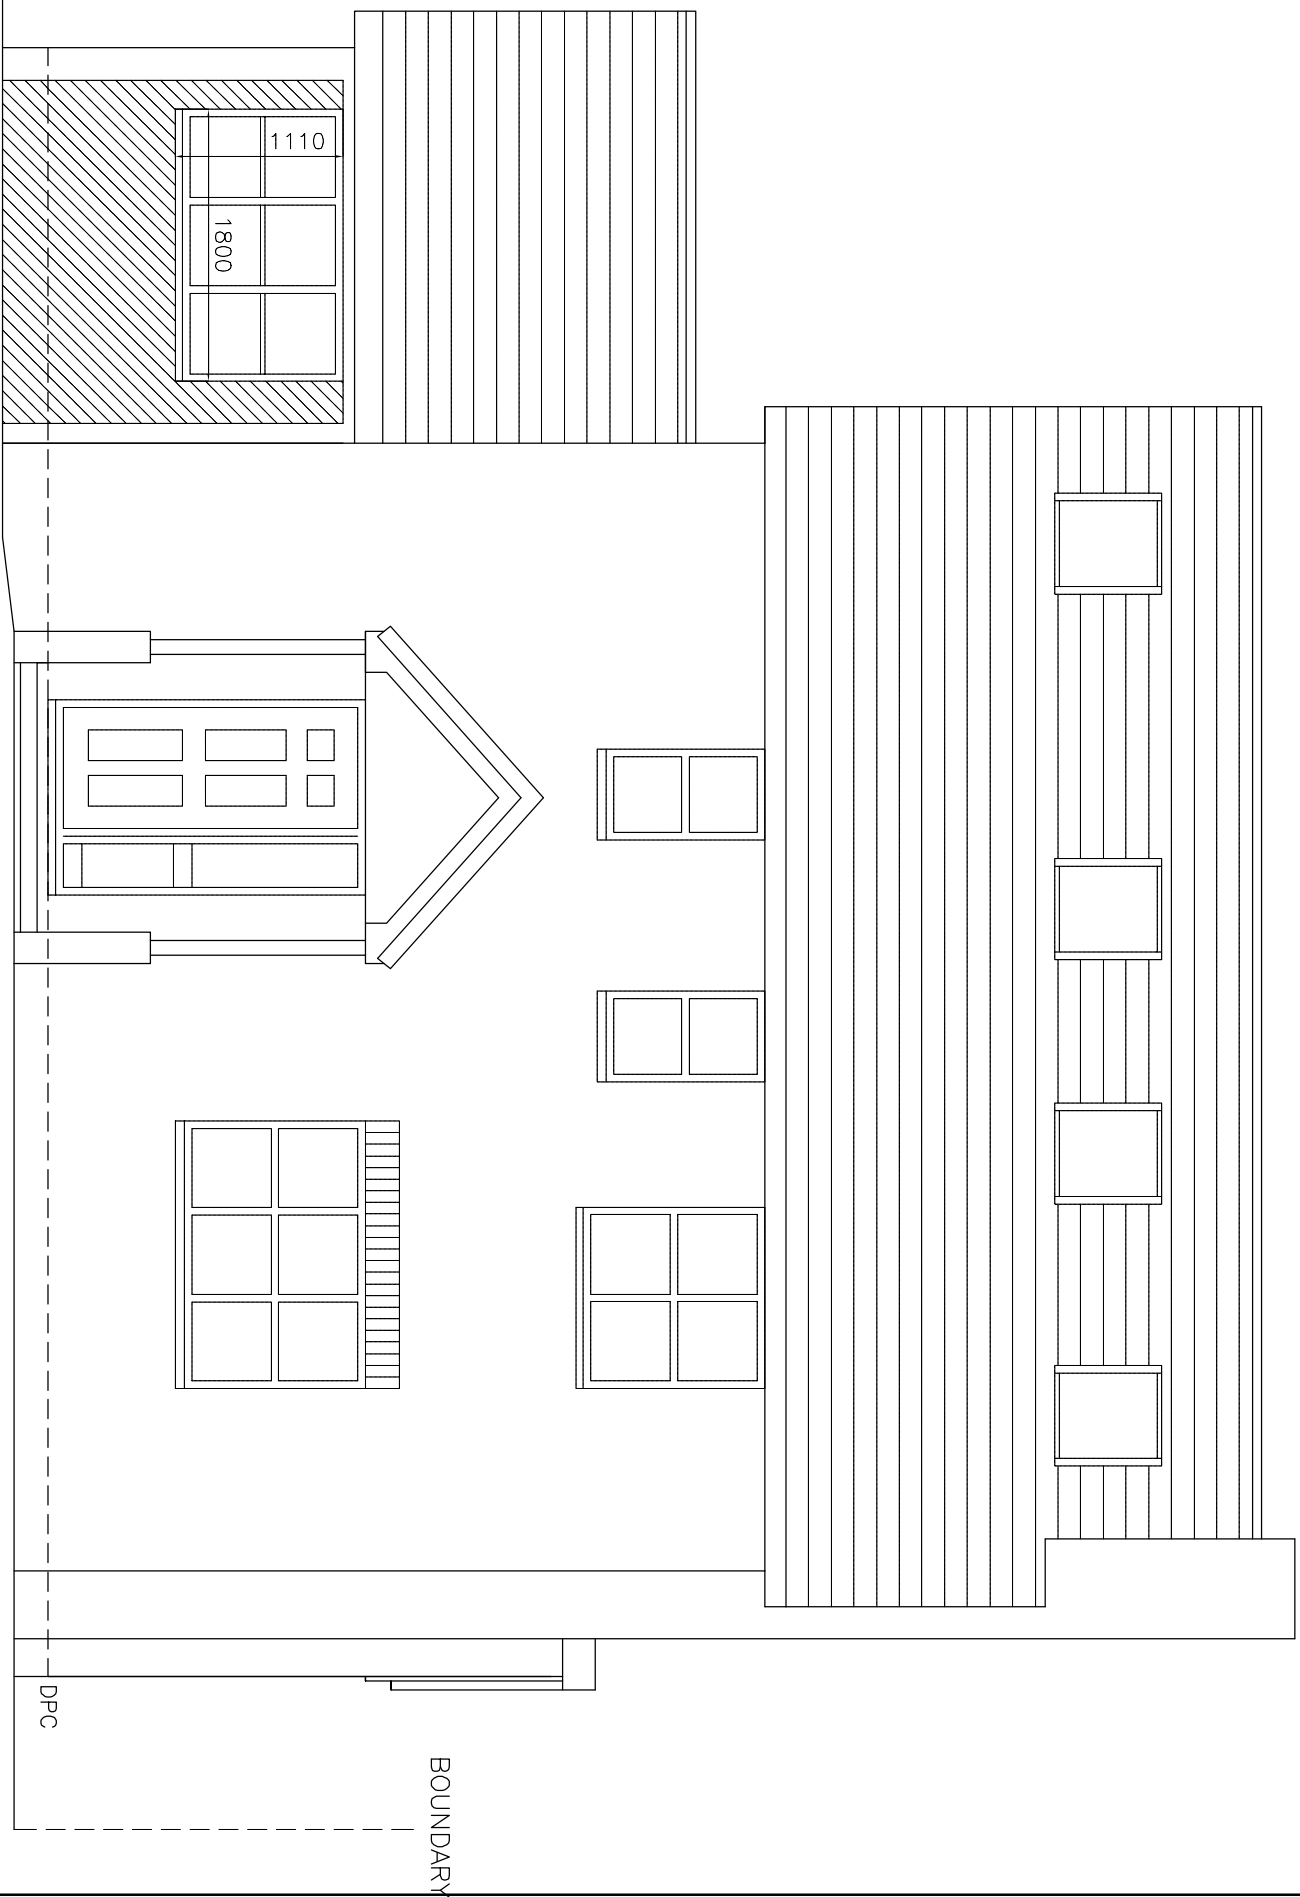


EXISTING GARAGE DOOR TO BE
REPLACED WITH A WINDOW AND
REMAINING OPENING TO BE
INFILLED WITH MATCHING BRICK
WORK

PROPOSED FRONT ELEVATION

BRICKWORK, RED MIX FACING BRICK
WINDOWS BROWN UPVC

PROPOSED GARAGE CONVERSION

 

DRAWING NO. GL.001
DATE 5.2.26
SCALE 1:50

MR AND MRS MCGINN

65 WOODWARD CLOSE WINNERSH BERKS RG41 5UU