



DEVELOPMENTS IN DESIGN LTD

WWW.DEVELOPMENTSINDSIGN.CO.UK
TEL 0118 9797484

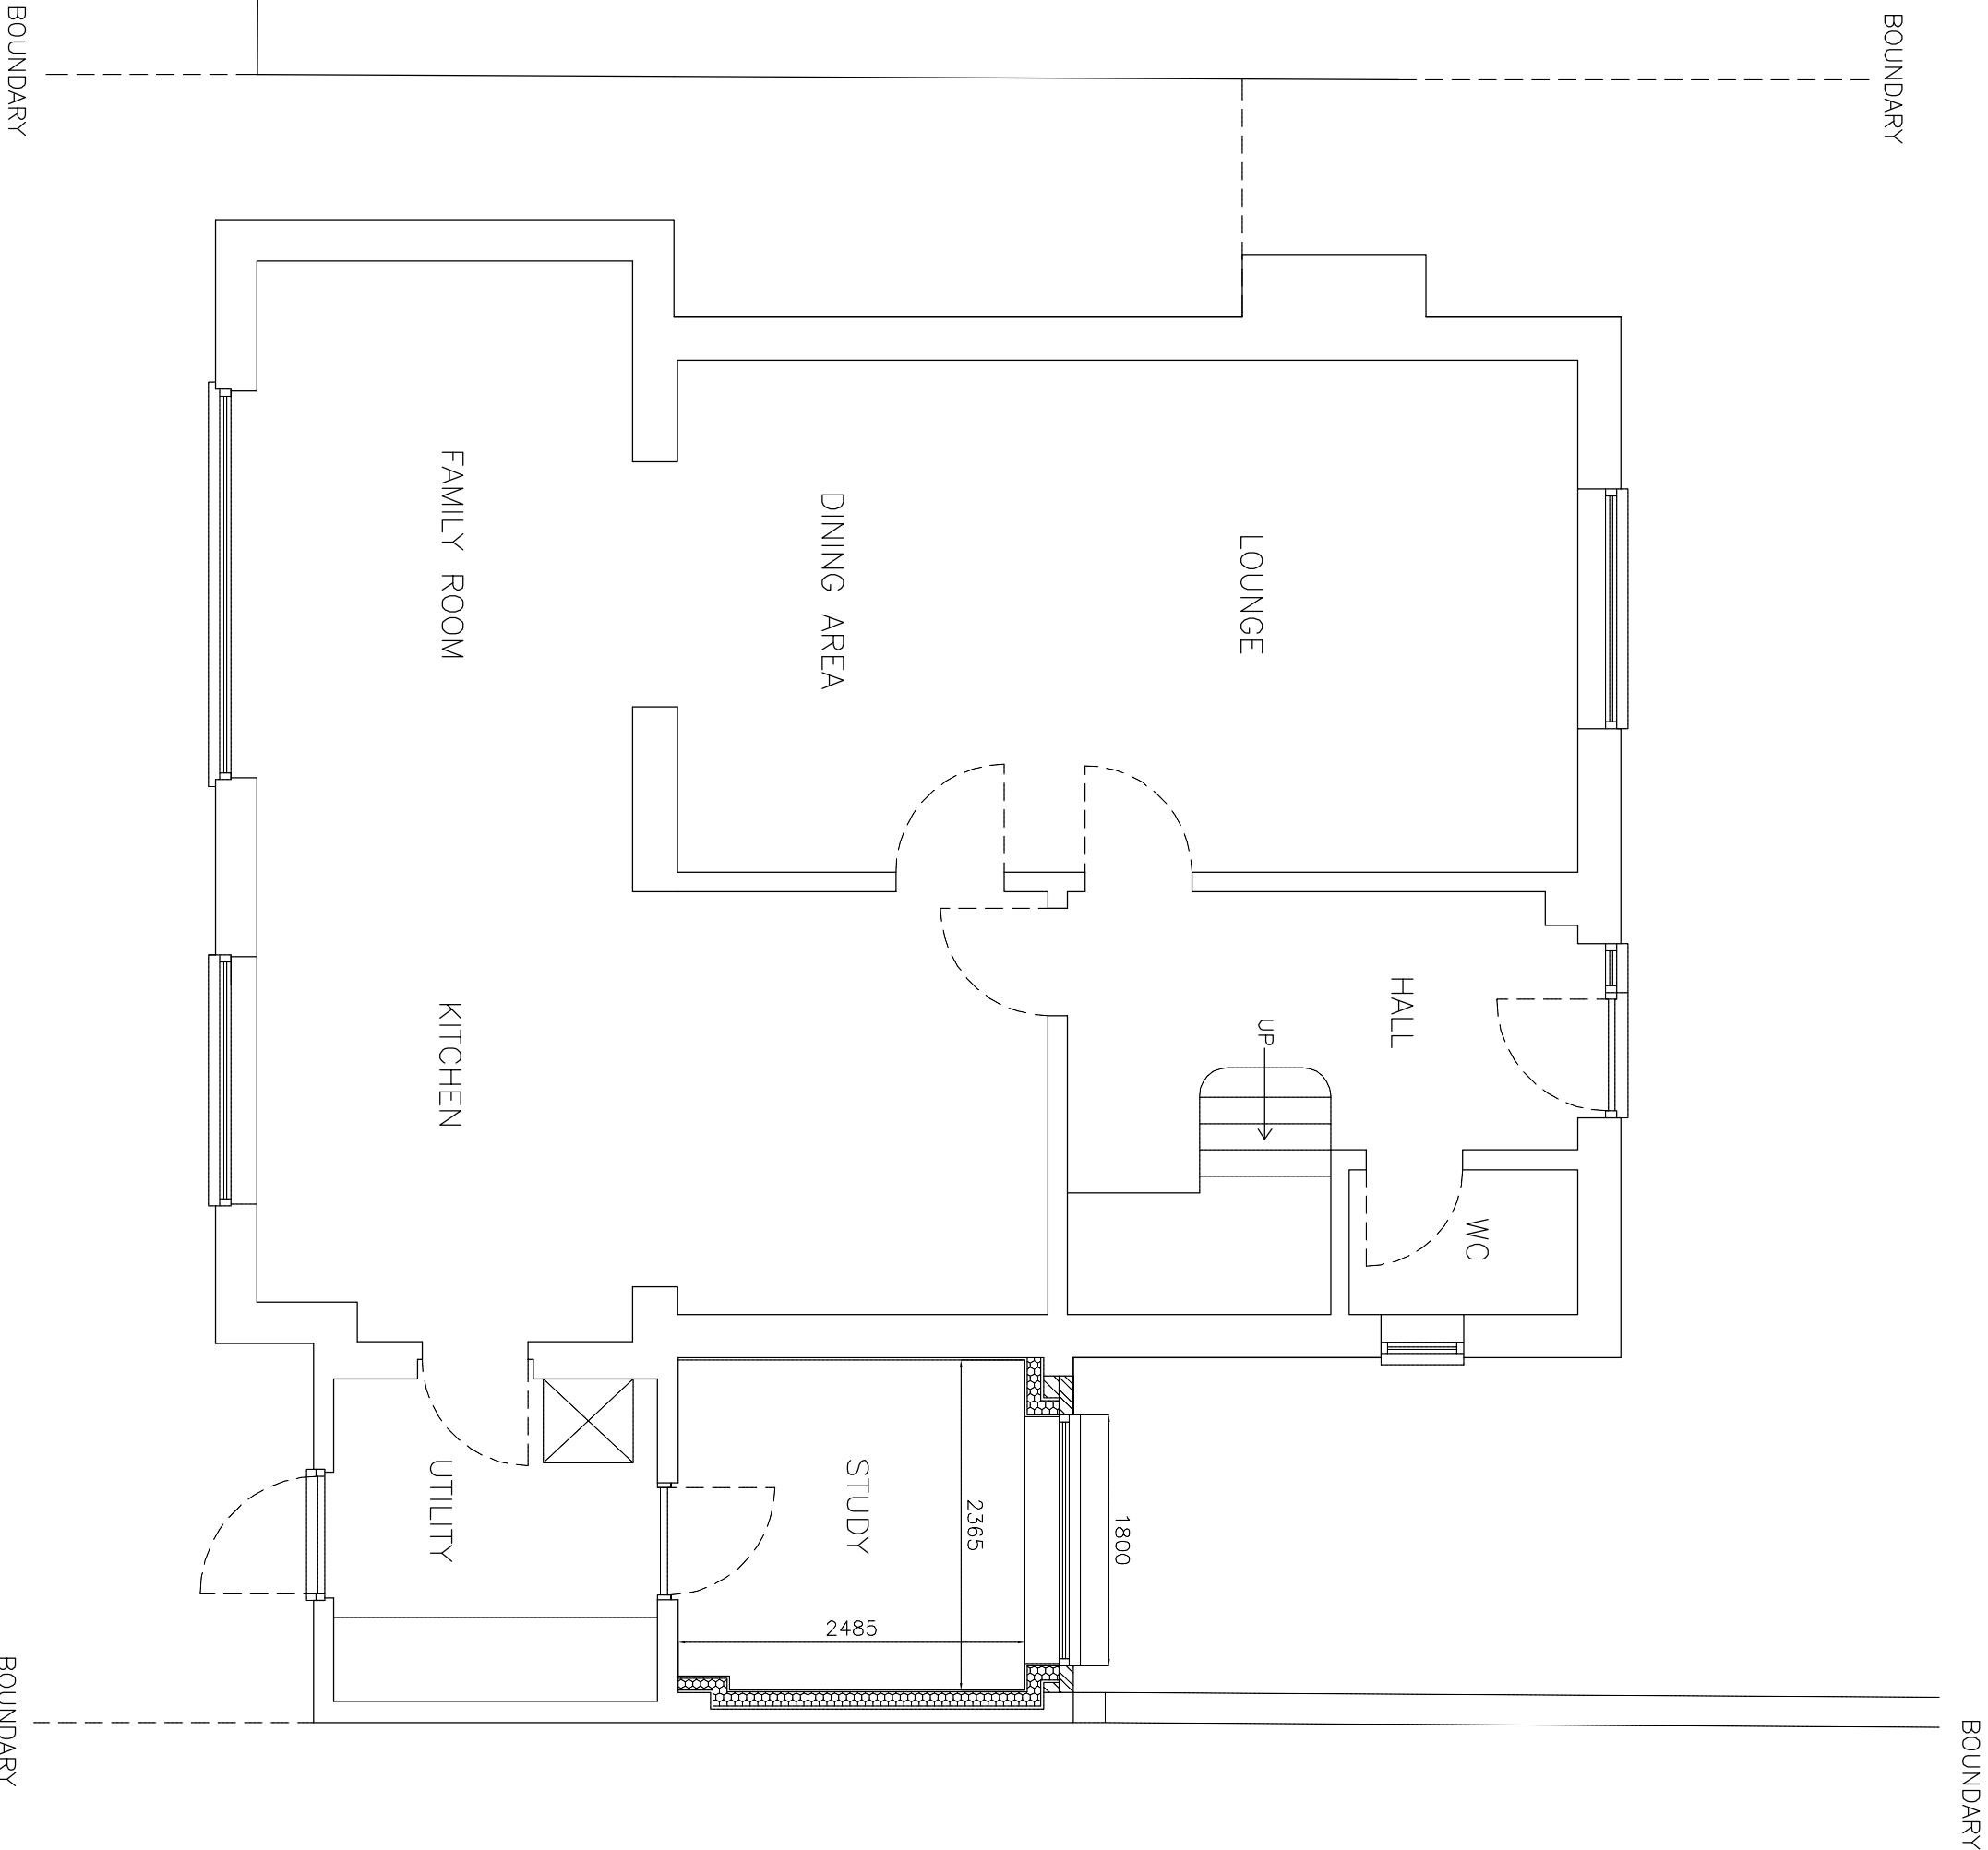

PROPOSED GROUND FLOOR PLAN

PROPOSED GARAGE CONVERSION

 

DRAWING NO. GL.003
DATE 5.2.26
SCALE 1:50

MR AND MRS MCGINN

65 WOODWARD CLOSE WINNERSH BERKS RG41 5UU