


DEVELOPMENTS IN DESIGN LTD

WWW.DEVELOPMENTSINDSIGN.CO.UK
TEL.0118 9797484

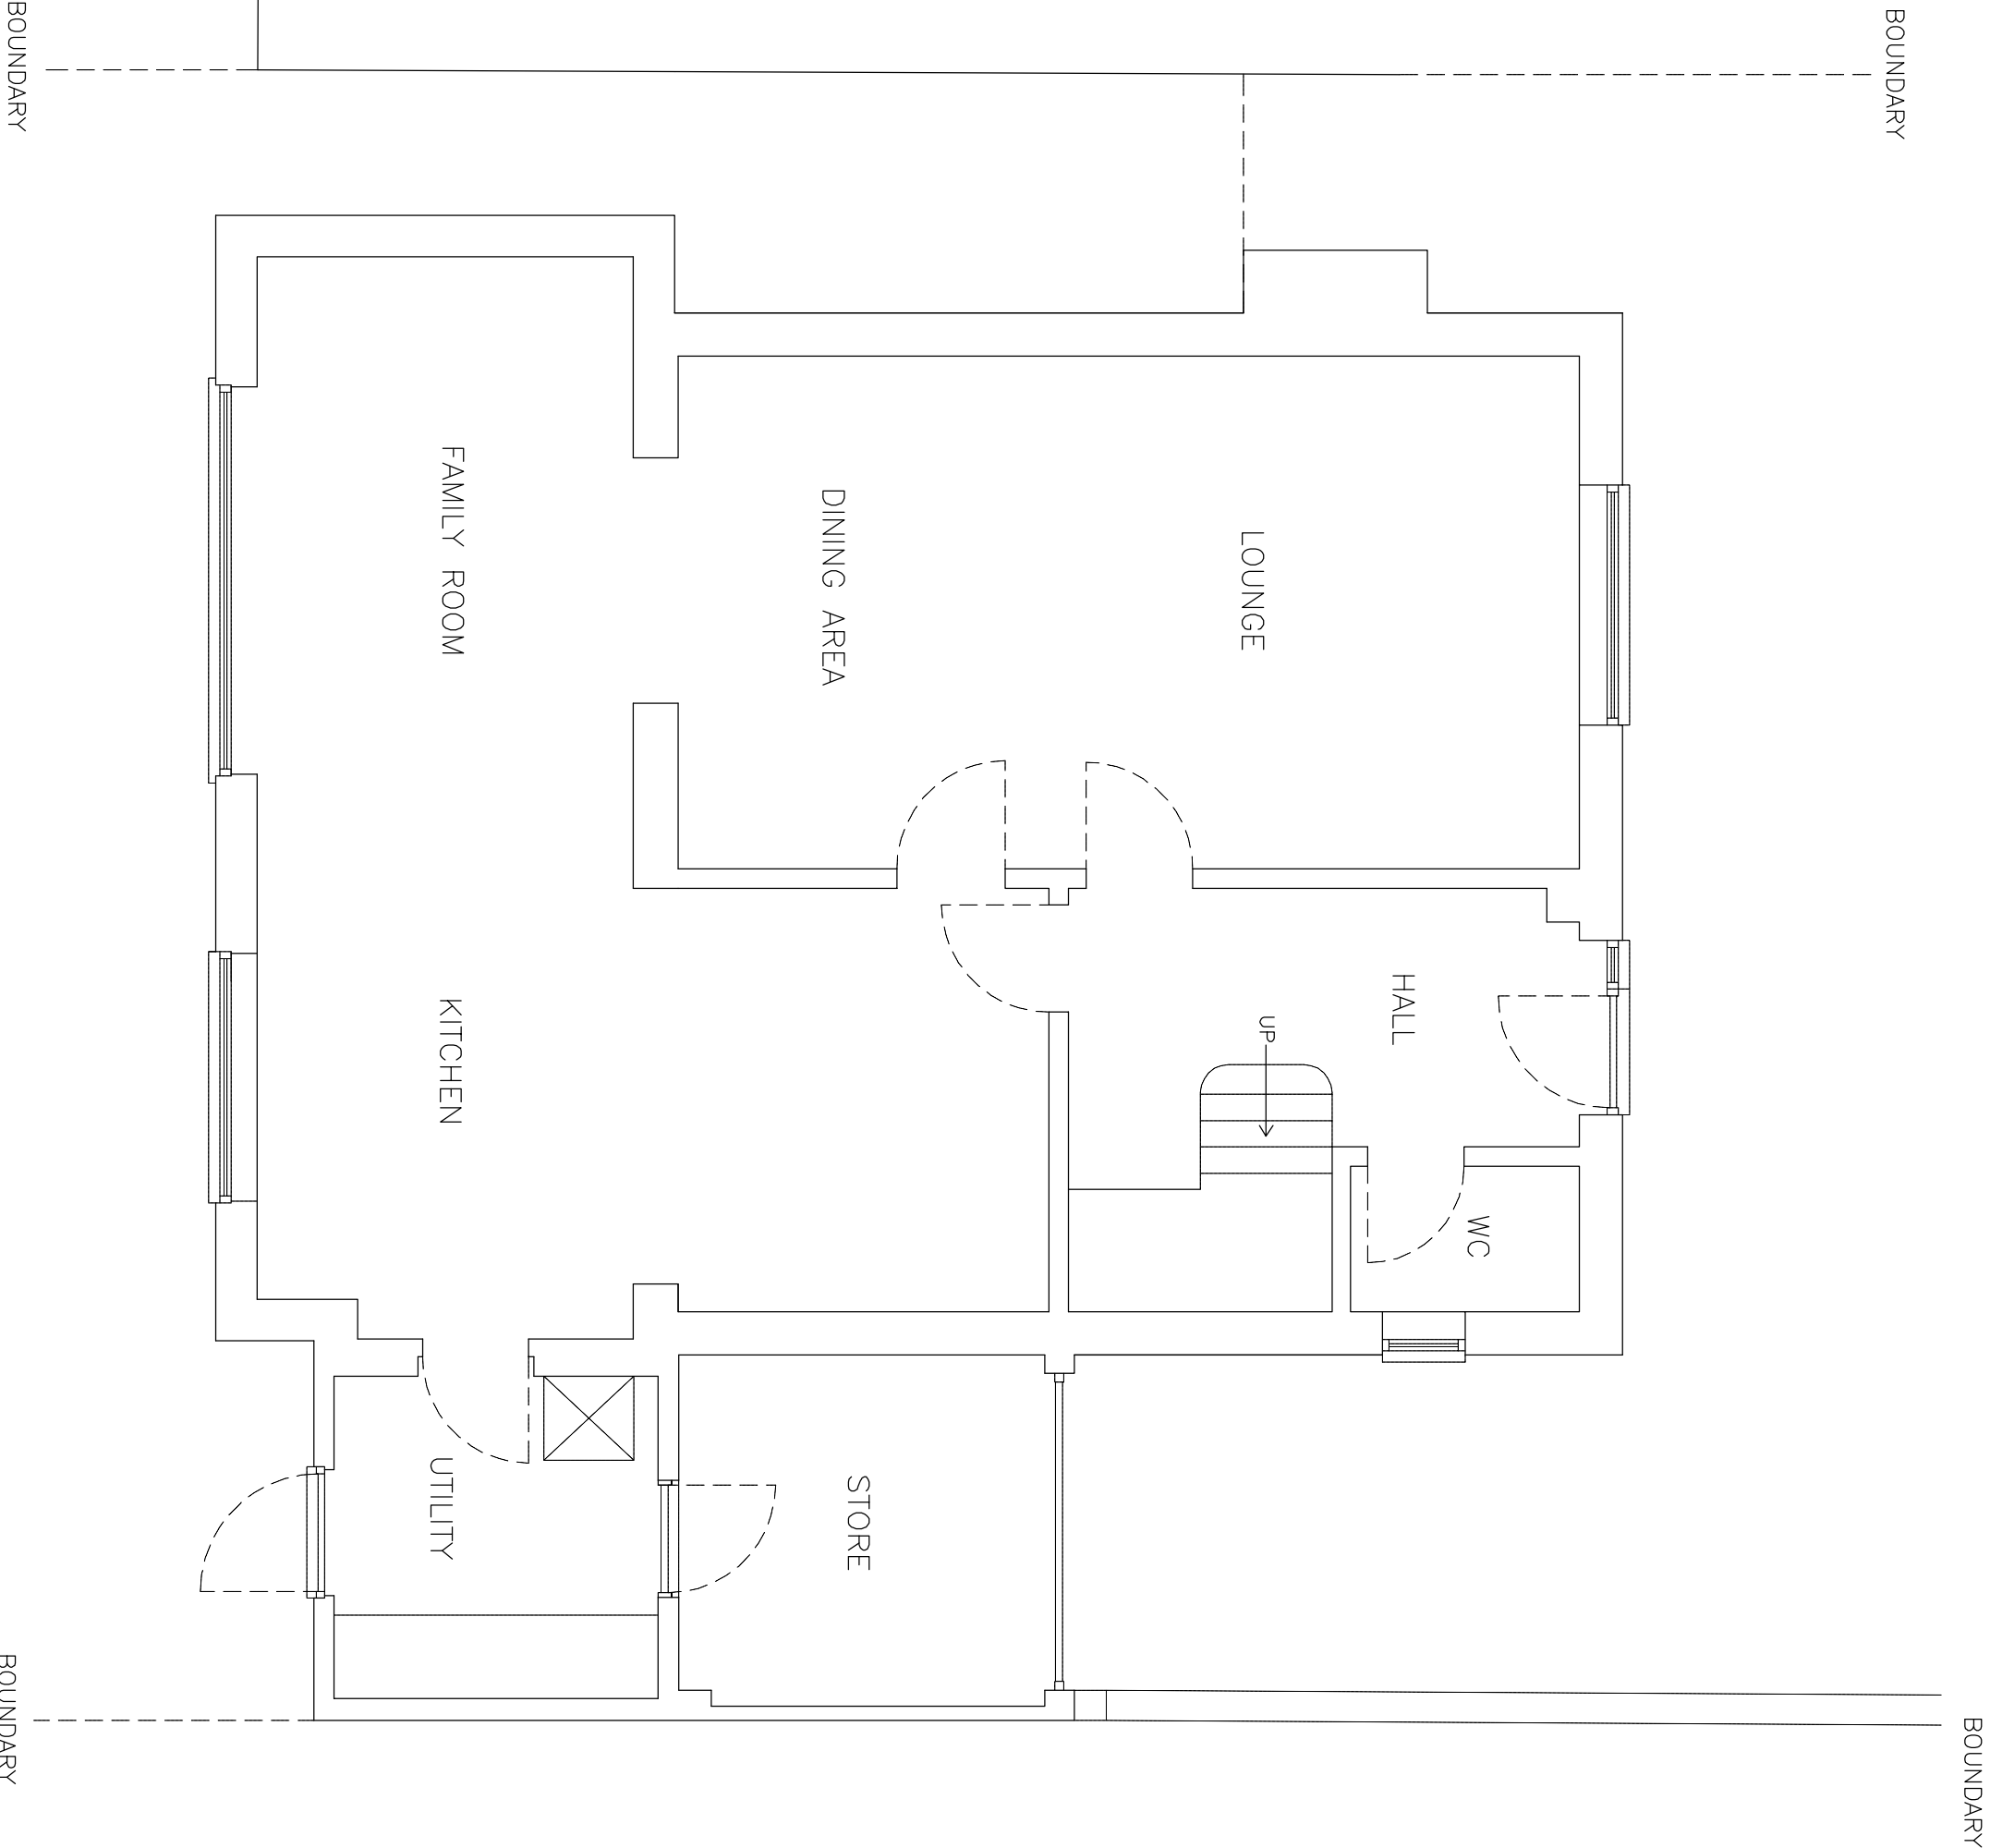

EXISTING GROUND FLOOR PLAN

PROPOSED GARAGE CONVERSION			DRAWING NO. GL.002 DATE 5.2.26 SCALE 1:50
MR AND MRS MCGINN	65 WOODWARD CLOSE WINNERSH BERKS RG41 5UU		