




Front Elevation

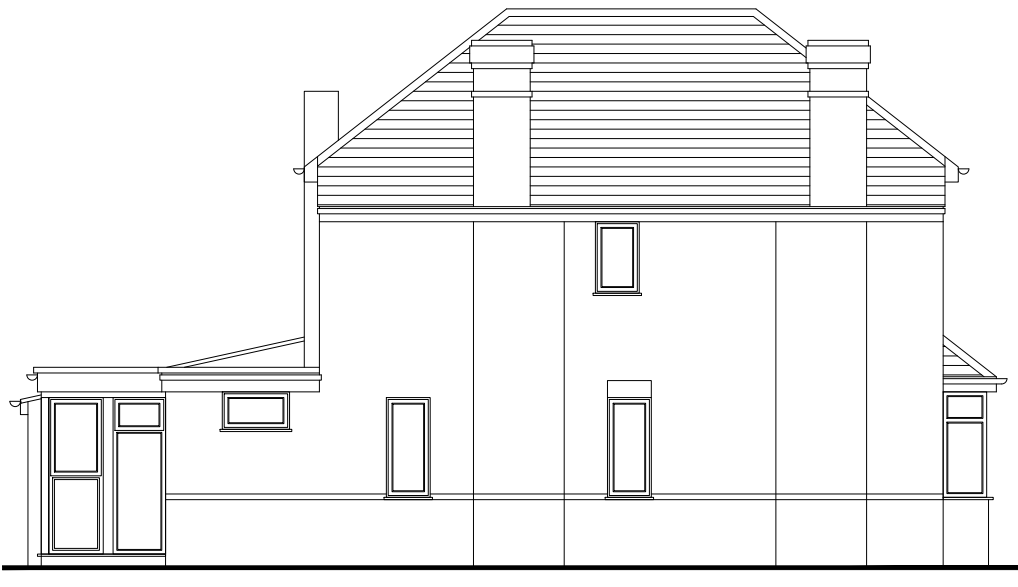


Side Elevation




Rear Elevation



Side Elevation

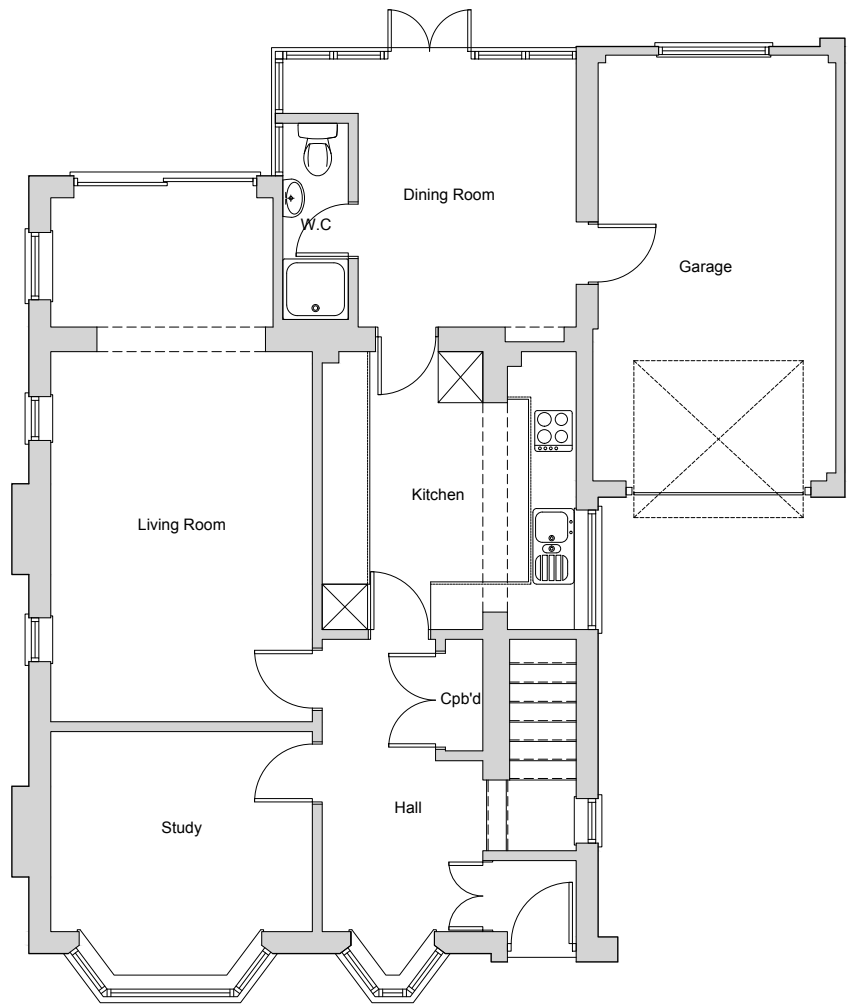

Ground Floor Plan

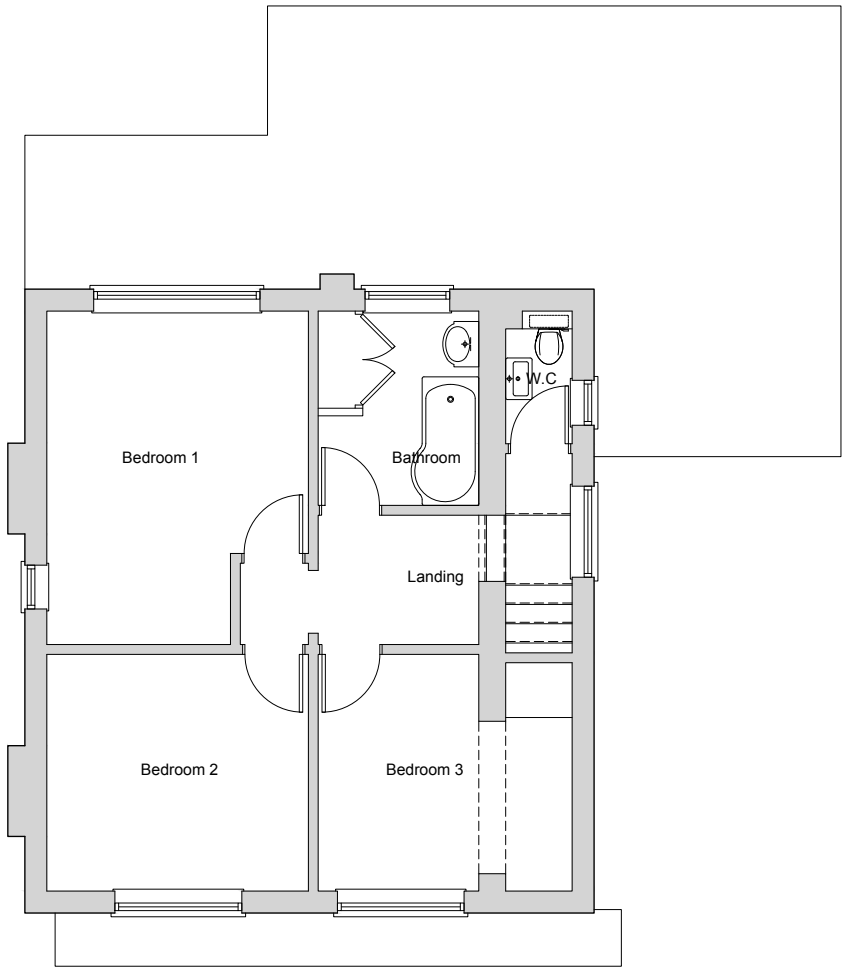

First Floor Plan

check all dimensions and report all errors and omissions



LEE NORRIS DESIGN LIMITED
Architectural Design Services

94 Oxford Road
Wokingham
Berkshire RG41 2YJ
project :

Existing Floor Plans
& Elevations
title :

Mr & Mrs. Kalyan
client :

Lee Norris Design Limited	ref : LN
27 Eden Way, Winnersh Wokingham, Berkshire RG41 5PQ Tel: 01189 787226 Mob: 07795 058193 E-mail: lee@leenorrisdesign.co.uk Web: www.leenorrisdesign.co.uk	date : Sept'25
Planning and building regulations drawings for residential extensions, new build, renovation and conversion projects.	scale : 1:100@A3
	project : 25-659
	dwg no. / rev : 001

Scale: 1:100 0 1 2 3 4 5