


DRG. REMAINS COPYRIGHT OF THE ARCHITECT.
DIMENSIONAL DISCREPANCIES TO BE REFERRED
TO THE ARCHITECT
DO NOT SCALE

DRAWING STATUS ☒ PRELIMINARY ☐ FOR APPROVAL ☐ CONSTRUCTION


DATE

REVISION3 Drawing

Scale
1:200/500

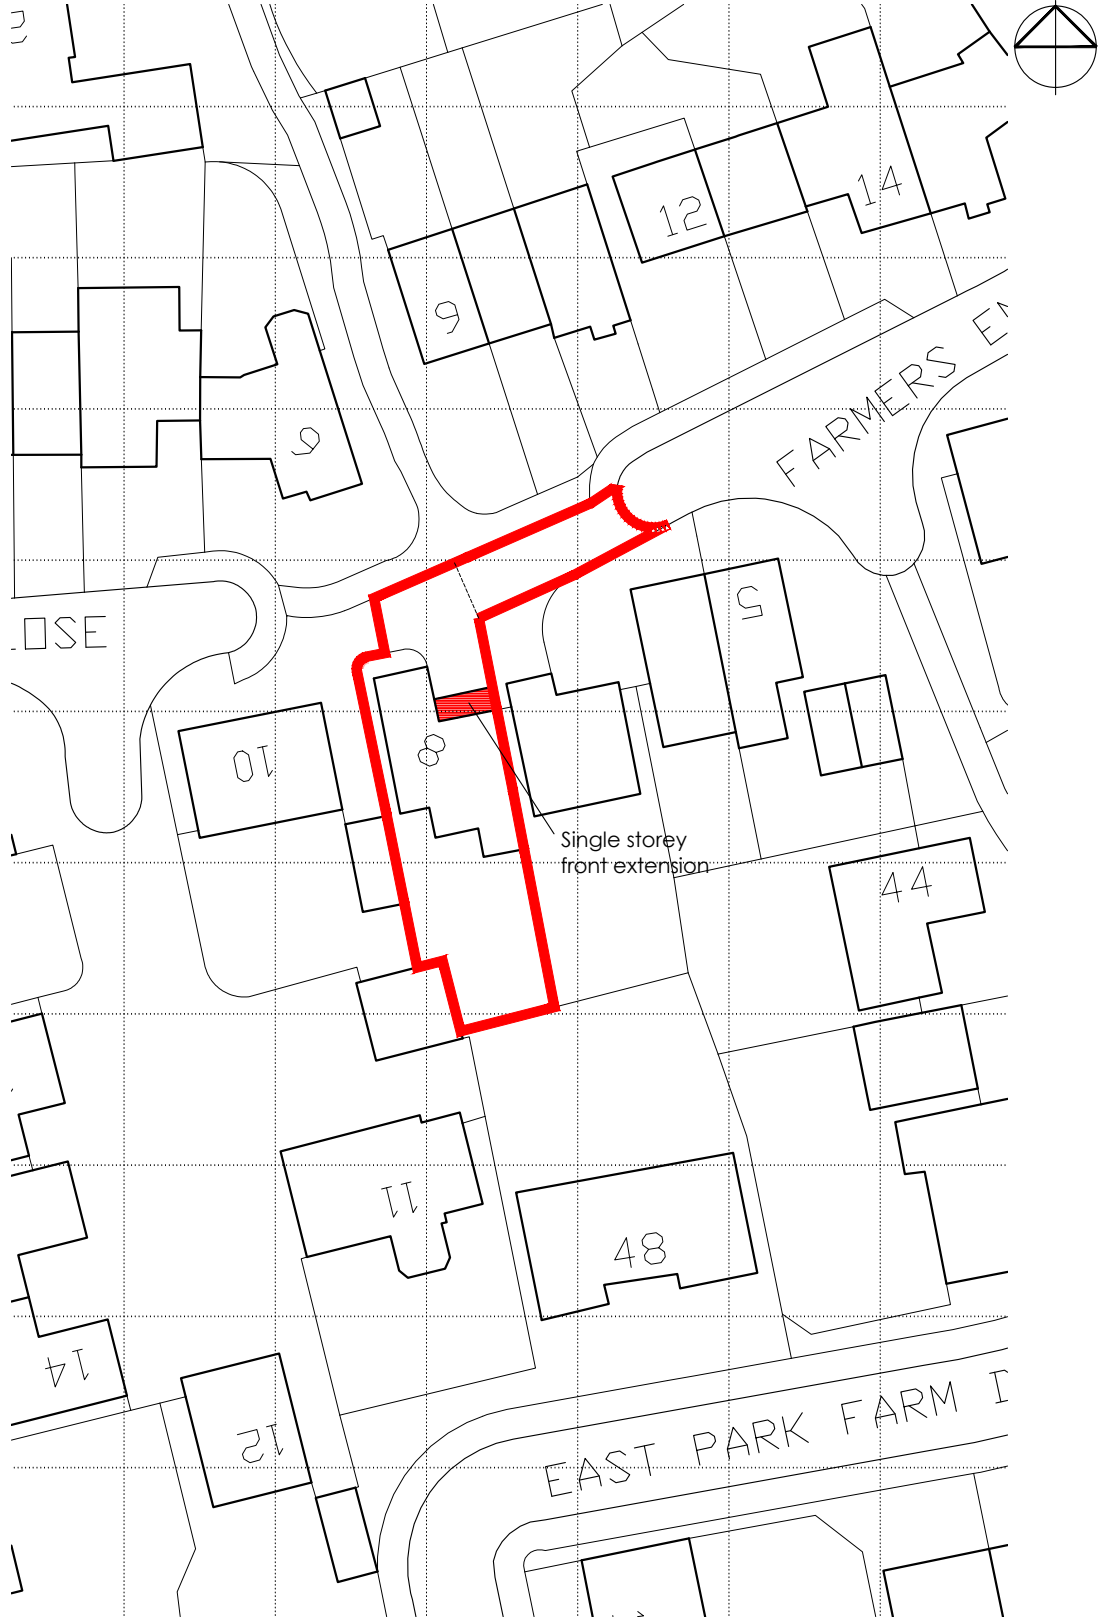

BLOCK PLAN
1:500

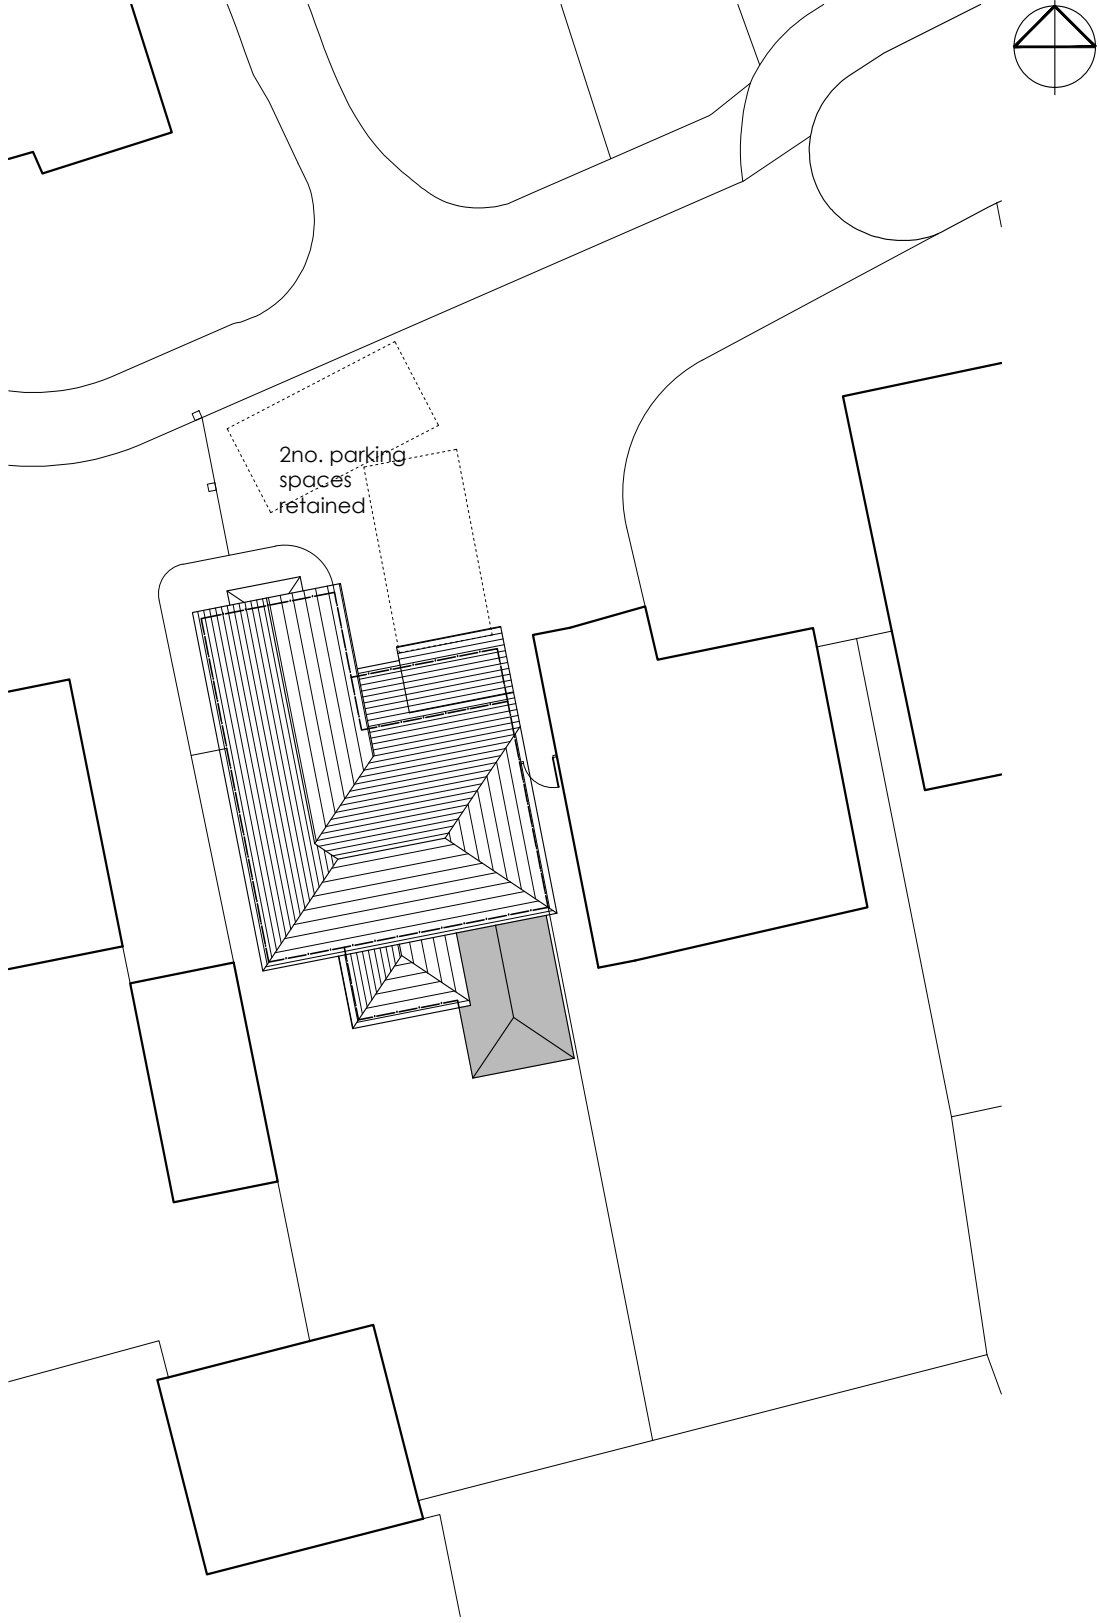

SITE PLAN
1:200

CLIENT
Christine Young
David Young

JOB TITLE
Proposed Extension
8 Farmers End
Charvil

DATE
Feb 26

SCALE
1:200 & 1:500

JOB No.
2564

DWG No.
04

REV.

-



anne owen
architects

Anne Owen Architects Ltd
24 Springfield Park, Twyford, Reading RG10 9JH
+44(0)118 932 0846 / 07788 262602
anne@annehenrichitect.co.uk
www.annehenrichitect.co.uk
Director: Anne Owen BA (Hons) BACh RIBA
Company Registered in England & Wales No. 8861202