





Roof Layout

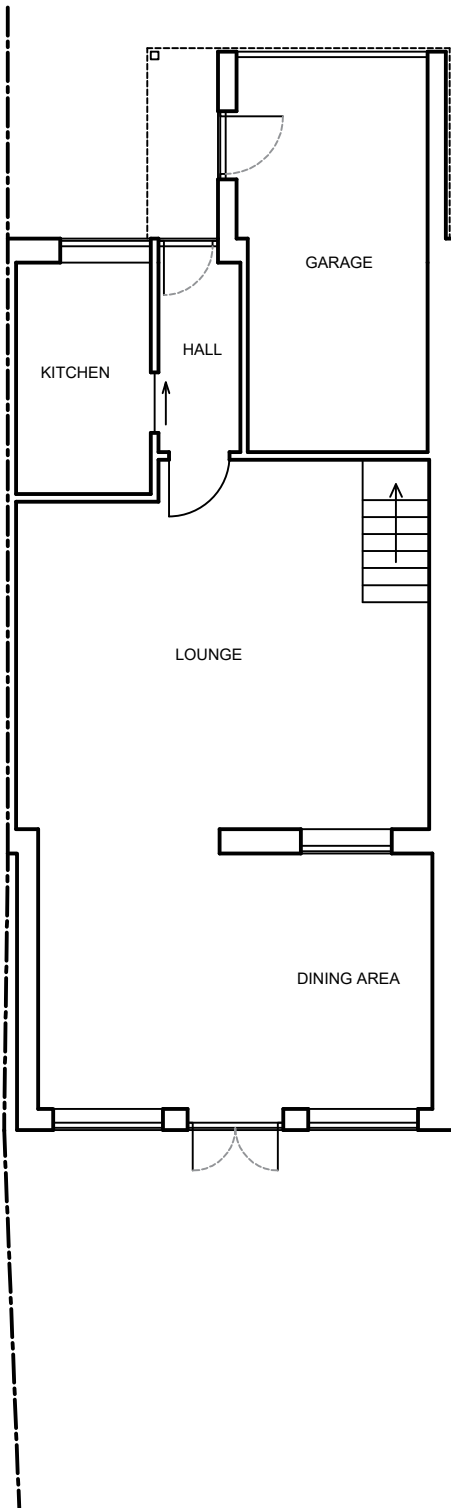

Plan Layout



Rear Elevation

 


Site Plan

Scale - 1:500

These drawings are the property of Anglian Home Improvements and must not be used, distributed, loaned or copied without the express permission of Anglian Home Improvements.
All dimensions are in millimetres (mm) unless noted otherwise.
Do not use for base laying purposes

Produced on A3 paper

 

Aspect 2		Drawing title: Existing Plans and Rear Elevation			Revisions (Starting from bottom)				Customer Approval	
 Telephone: 0800 093 3015 V20 September 2024		Contract No. : 900-16125 - A		Page 3						Signed..... Dated.....
		Proposed: PVCu Replica Roof Extension								
		At: 32 ST. PAULS GATE WOKINGHAM BERKSHIRE RG41 2YP								
		Drawers initials: SDr	Scale : 1:100	Date: 02/09/25	A	23/02/26	Frame and opening configurations amended to option 1		SDr	
					Rev.	Date	Description		Initials	