


DRG. REMAINS COPYRIGHT OF THE ARCHITECT.
DIMENSIONAL DISCREPANCIES TO BE REFERRED
TO THE ARCHITECT
DO NOT SCALE


DRAWING STATUS ☒ PRELIMINARY ☐ FOR APPROVAL ☐ CONSTRUCTION

DATE

REVISION3 Drawing

 

Scale
1:200

 


Scale
1:1250



Ordnance Survey (c) Crown Copyright 2026. All rights reserved. Licence number 100022432

LOCATION PLAN

1:1250

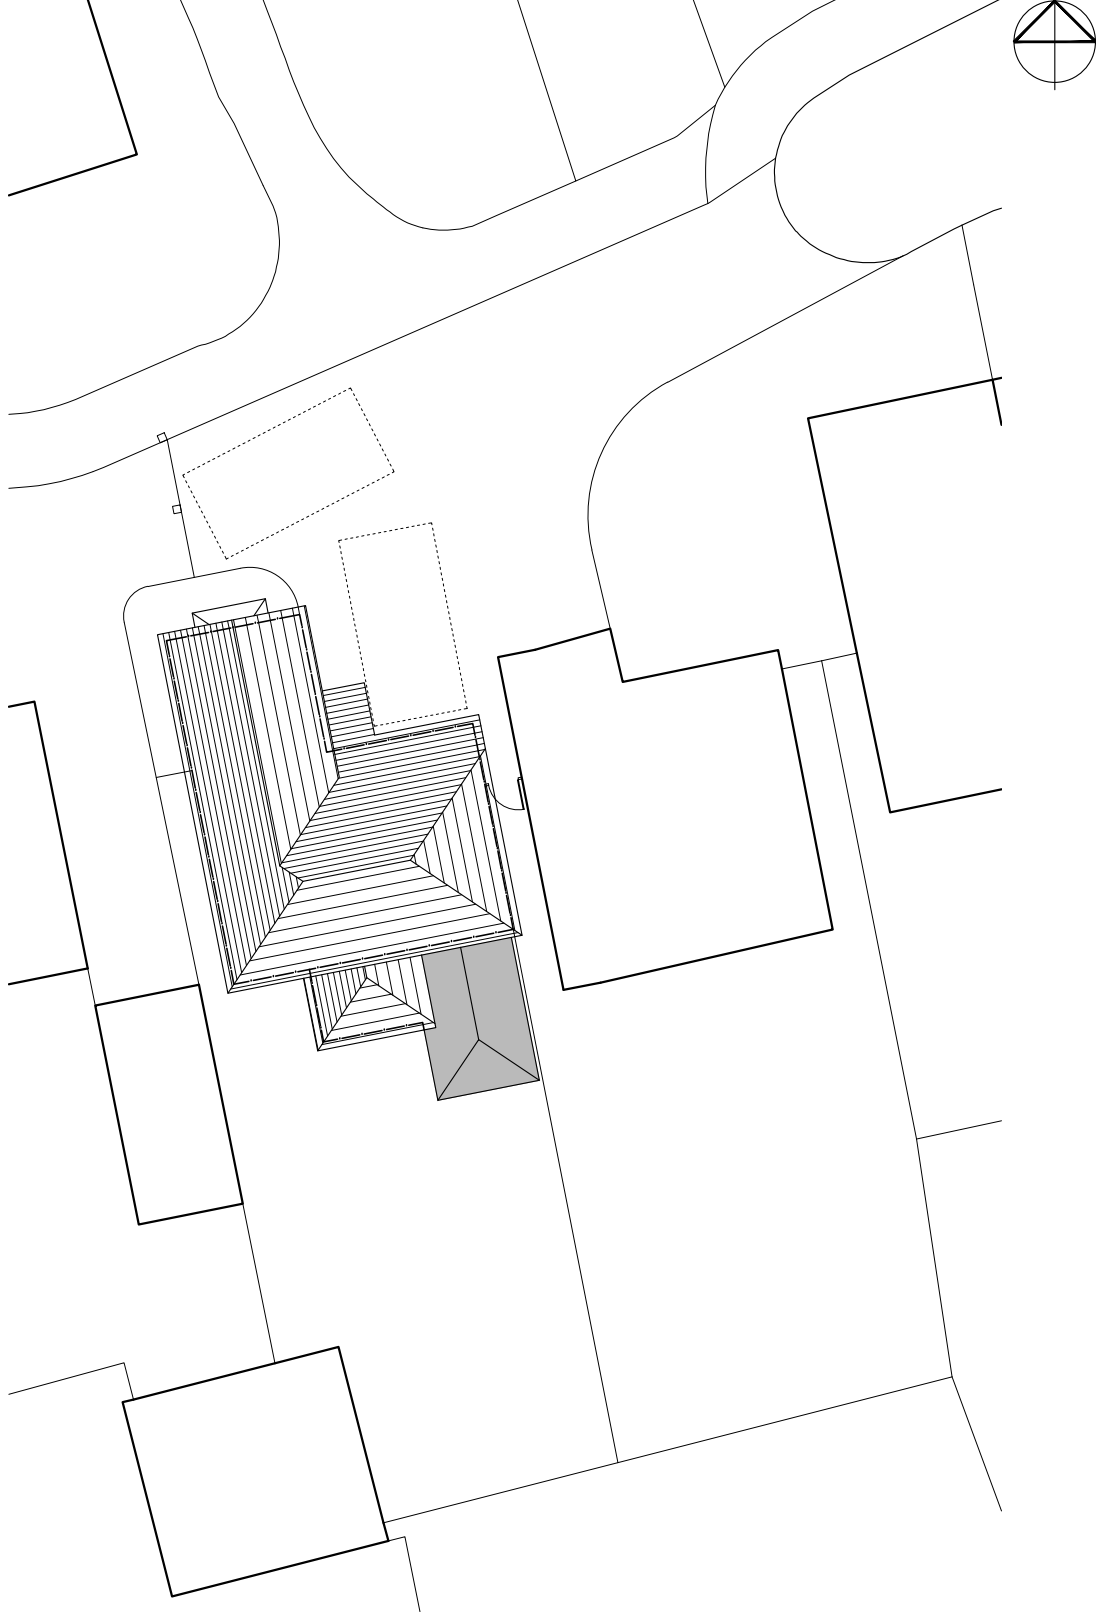

SITE PLAN

1:200

CLIENT

Christine Young
David Young

JOB TITLE

Proposed Extension
8 Farmers End
Charvil

DATE

Jan 26

DRG TITLE

Location & Site Plan

JOB No.

2564

DWG No.

01

REV.

-

SCALE
1:200 & 1:1250



Anne Owen Architects Ltd
24 Springfield Park, Twyford, Reading RG10 9JH
+44(0)118 932 0846 / 07788 262602
anne@annehearchitect.co.uk
www.annehearchitect.co.uk
Director: Anne Owen BA (Hons) BAch RIBA
Company Registered in England & Wales No. 8861202