




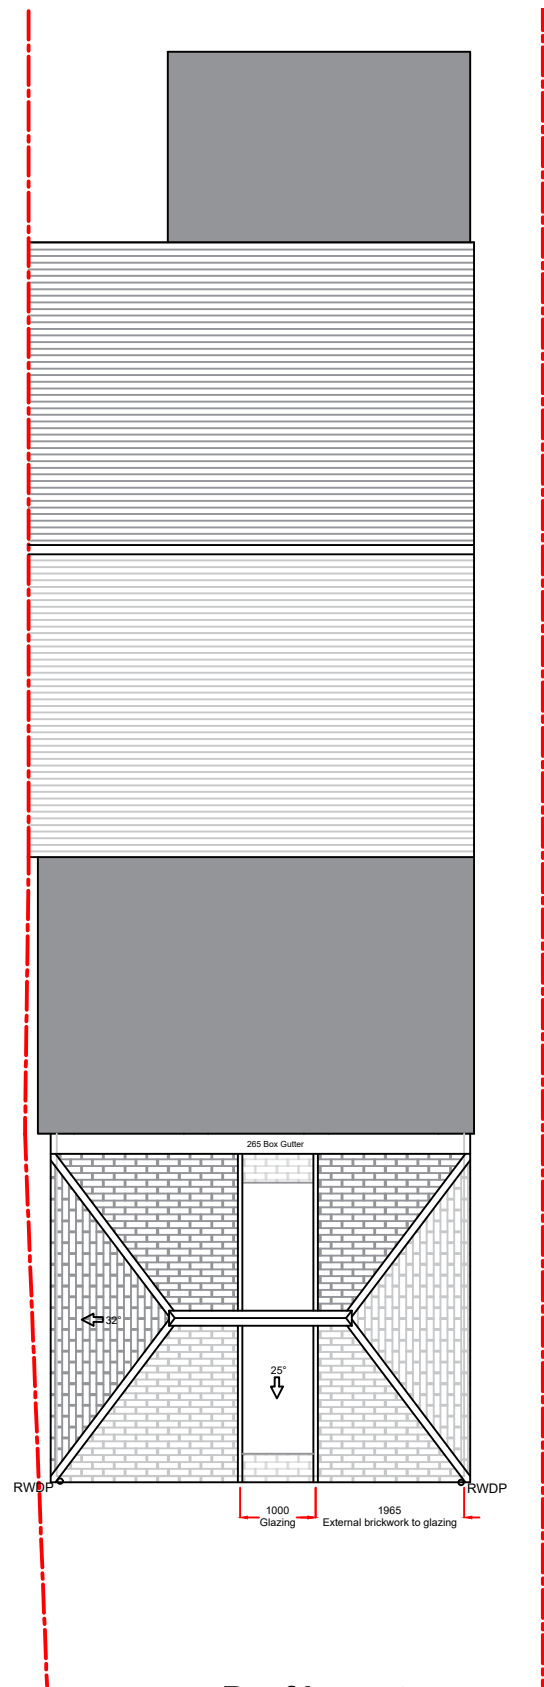


Roof Layout

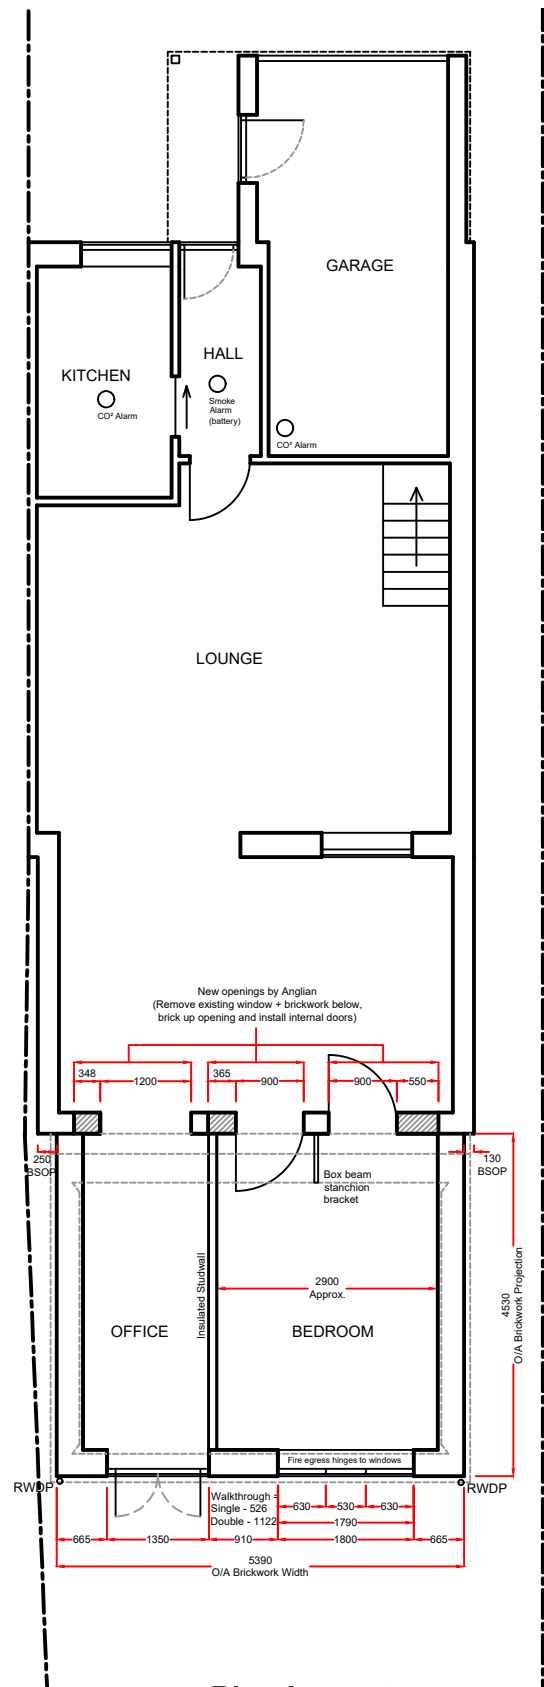

Plan Layout

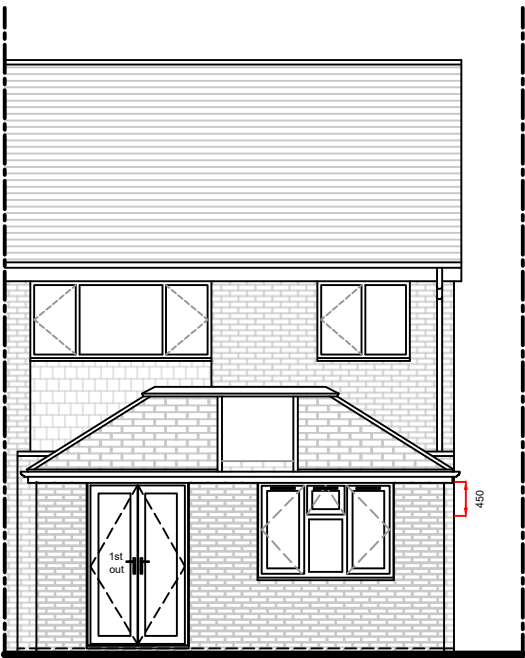

Rear Elevation

 

Site Plan

Scale - 1:500

Notes:
Physical barrier to be removed by Anglian and existing Lintel to remain
Existing lintel to remain with new physical barrier by Anglian
These drawings are the property of Anglian Home Improvements and must not be used, distributed, loaned or copied without the express permission of Anglian Home Improvements.
All dimensions are in millimetres (mm) unless noted otherwise.
Do not use for base laying purposes



Aspect 2		Drawing title: Proposed Plans and Rear Elevation			Revisions (Starting from bottom)			Customer Approval	
 Telephone: 0800 093 3015 V20 September 2024		Contract No. : 900-16125 - A		Page 5				Signed..... Dated.....	
		Proposed: PVCu Replica Roof Extension							
		At: 32 ST. PAULS GATE							
		WOKINGHAM							
		BERKSHIRE							
		RG41 2YP							
		Drawers initials: SDr	Scale : 1:100	Date: 02/09/25	A	23/02/26	Frame and opening configurations amended to option 1	SDr	
					Rev.	Date	Description	Initials	