







Ordnance Survey, (c) Crown Copyright 2026. All rights reserved. Licence number 100022432

Site Location Plan - 1:1250 @ A1

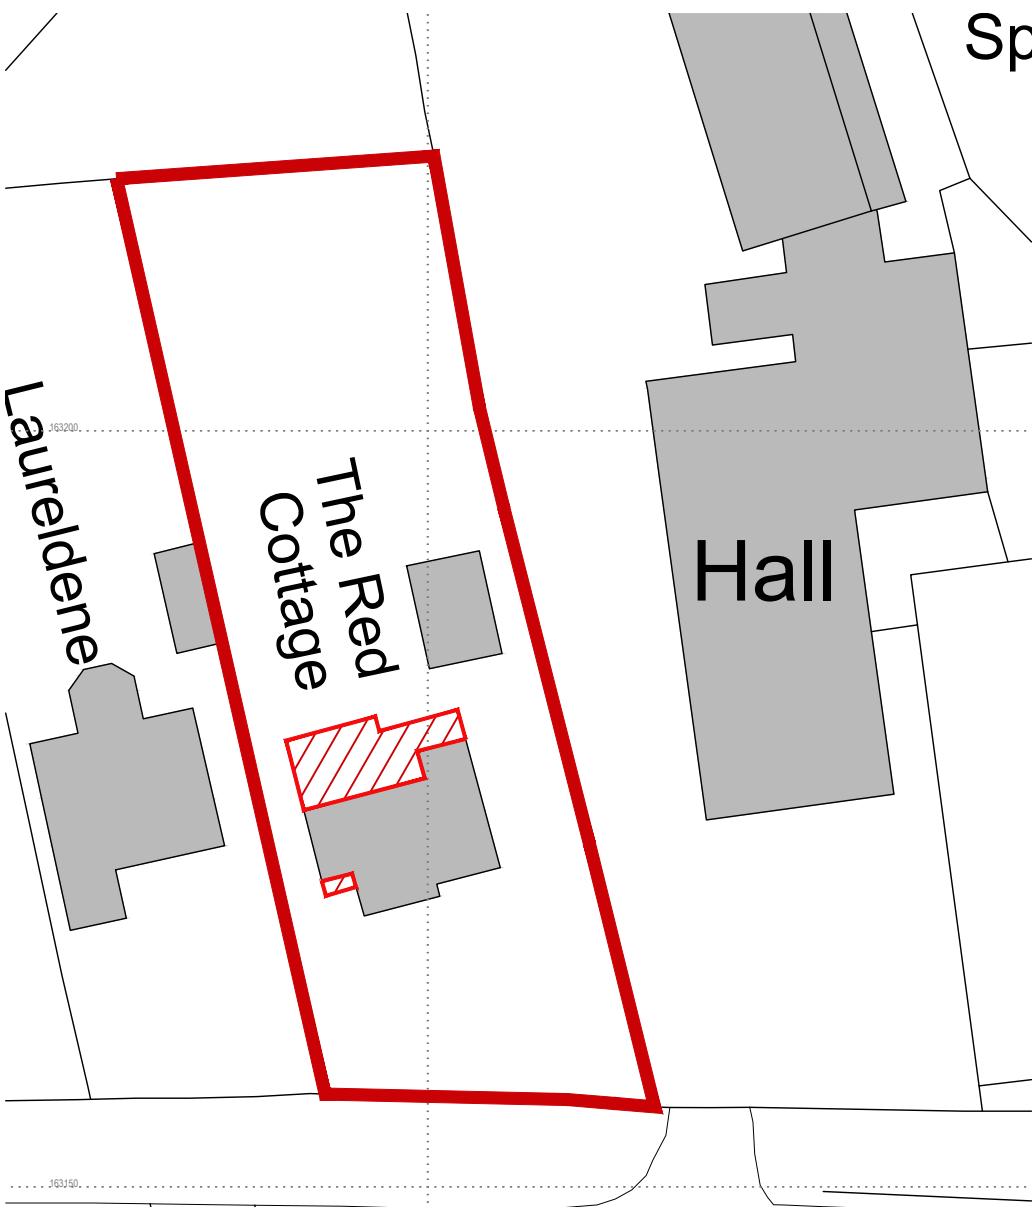


Block Plan - 1:500 @ A1

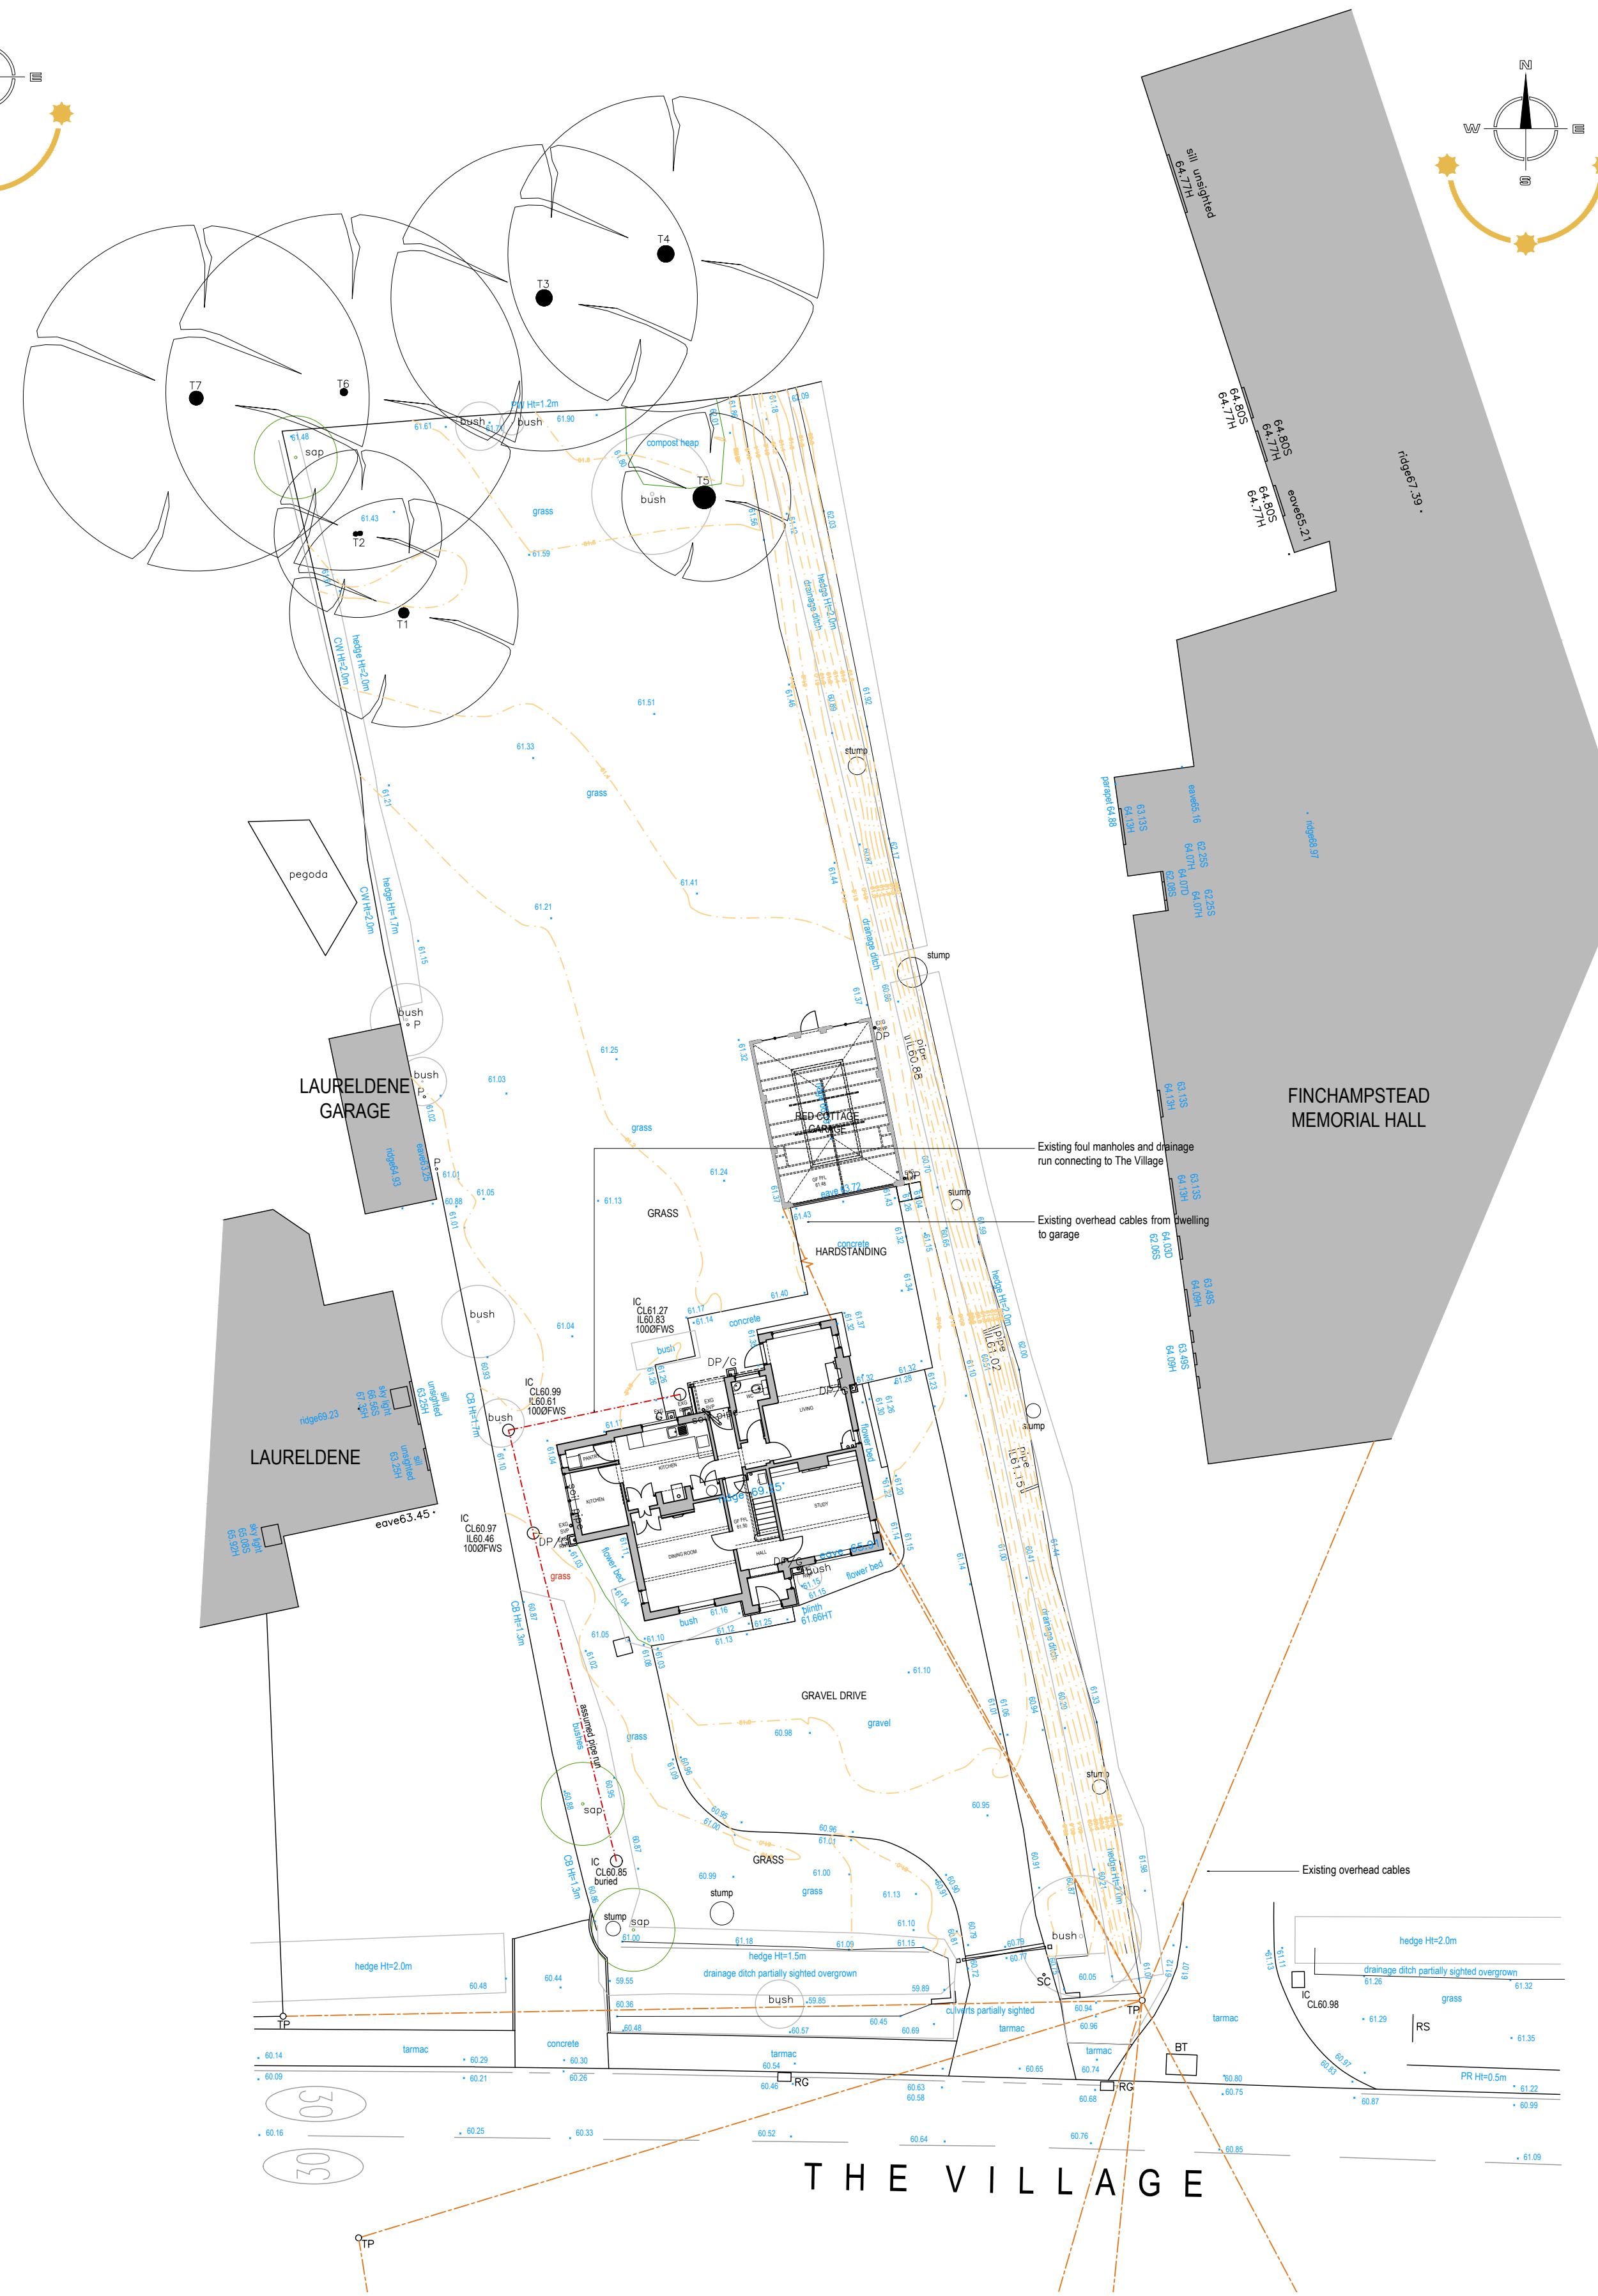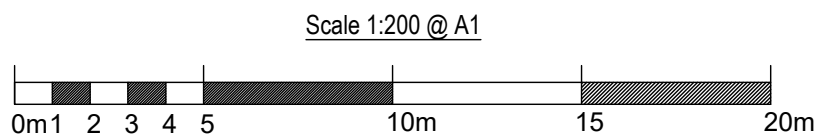 


Existing Part Site Plan and Ground Floor Plan - 1:200 @ A1



PLANNING
ISSUE

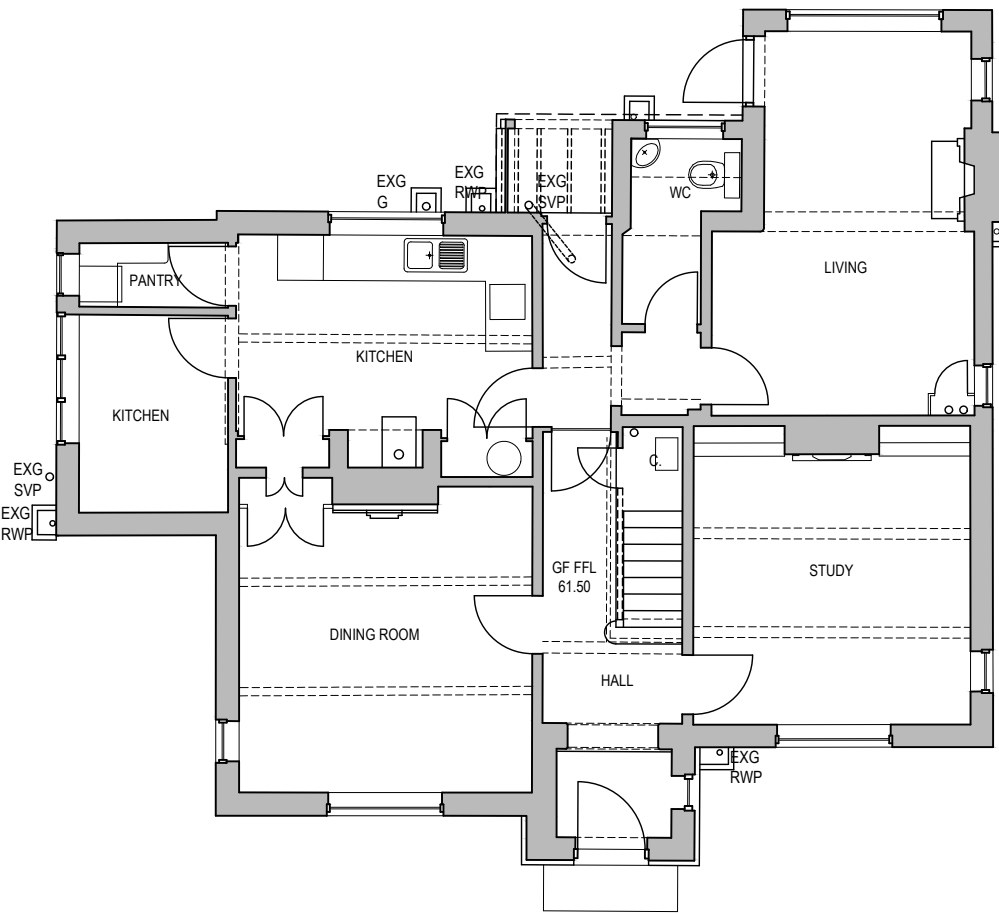


Existing Ground Floor Plan - 1:100 @ A1

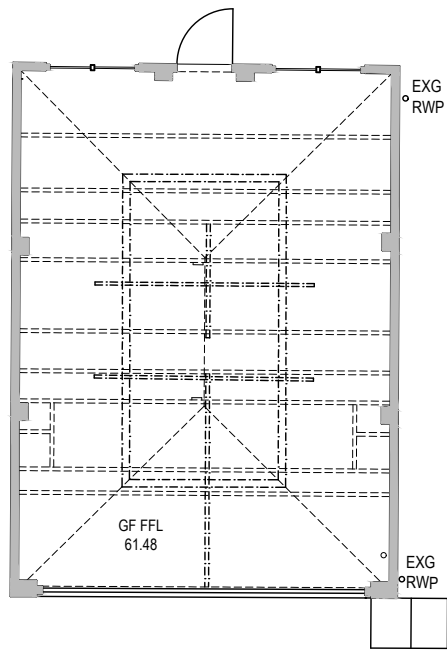

Existing Garage Plan - 1:100 @ A1
**To remain as is*

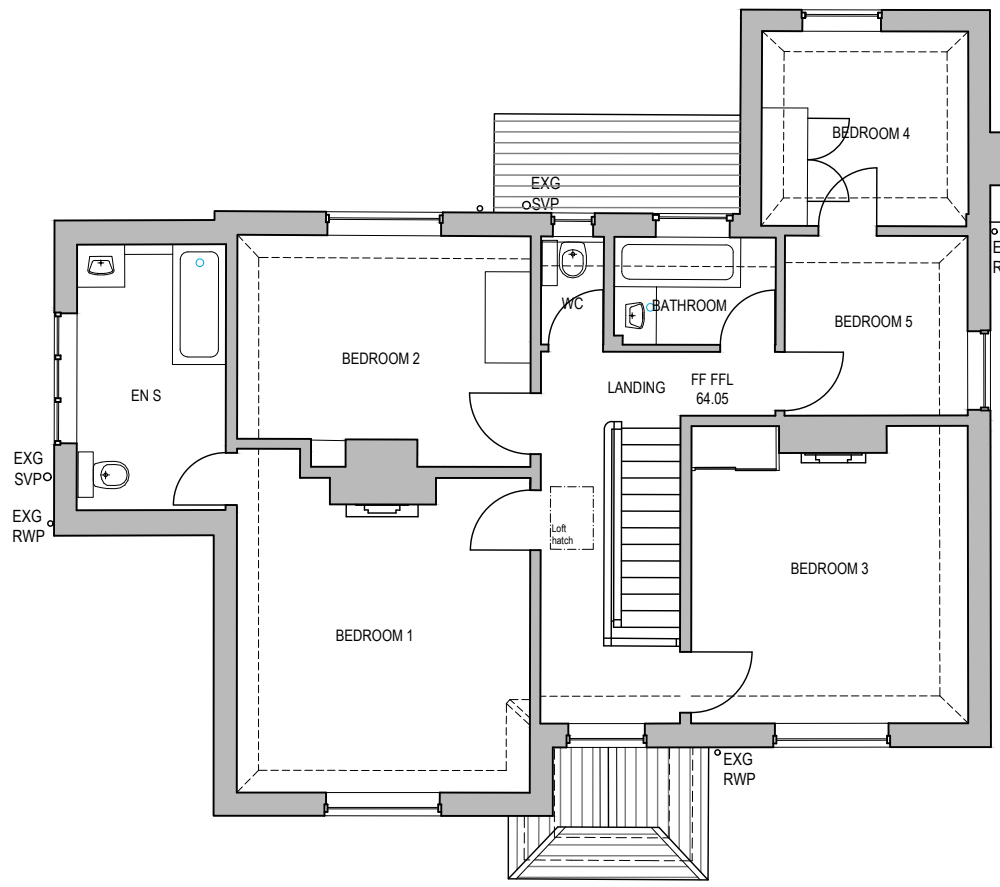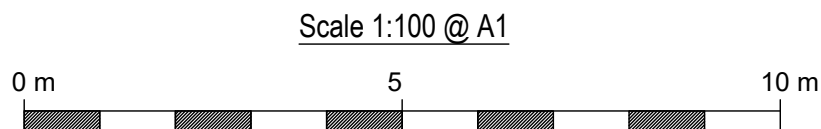

Existing First Floor Plan - 1:100 @ A1

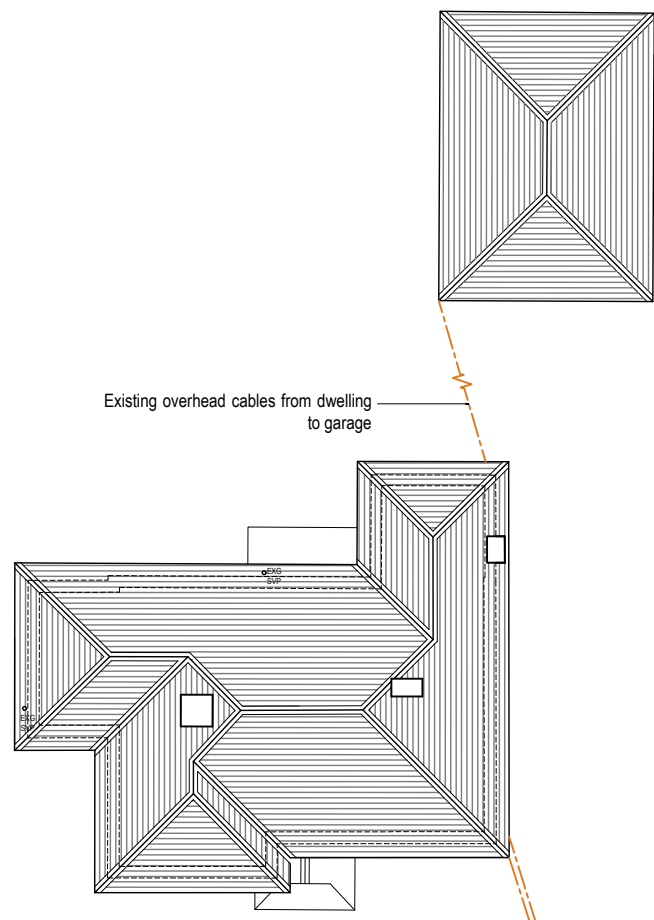

Existing Roof Plans - 1:100 @ A1
**Garage roof to remain as is*

CHRISTOPHER JAMES ARCHITECTURE

27 Chaucer Way. Woosehill. Wokingham

Berkshire . RG41 3BG

T: 01189 797892 M: 07736039224

E: CHRIS@CHRISTOPHERJAMESARCHITECTURE.CO.UK

The Red Cottage, The Village, Finchampstead, Wokingham RG40 4JUH - Proposed Extension and Associated Internal Alterations

Site Location Plan & Existing Site Plan

Scale as shown @ A1

June'26

412-1200

