



PLEASE NOTE THAT THIS DRAWING IS NOT A CONSTRUCTION OR WORKING DRAWING AND HAS BEEN PRODUCED SOLELY FOR THE PURPOSES OF GAINING DEVELOPMENT CONTROL APPROVAL. CHRISTOPHER JAMES ARCHITECTURE TAKES NO RESPONSIBILITY FOR THEIR USE FOR ANY OTHER PURPOSE. ERRORS AND OMISSIONS TO BE REPORTED TO CHRISTOPHER JAMES ARCHITECTURE. THIS DRAWING IS COPYRIGHT

PLANNING
ISSUE

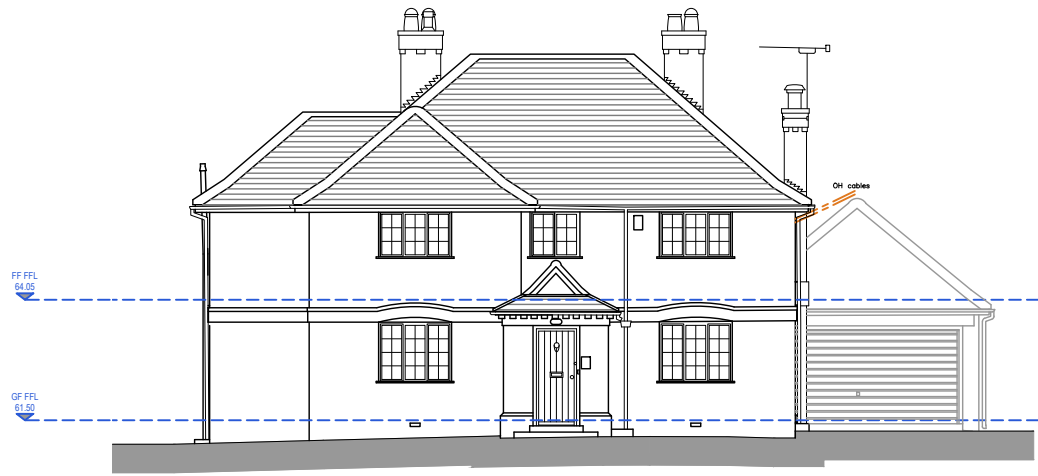


Existing Front Elevation - 1:100 @ A1

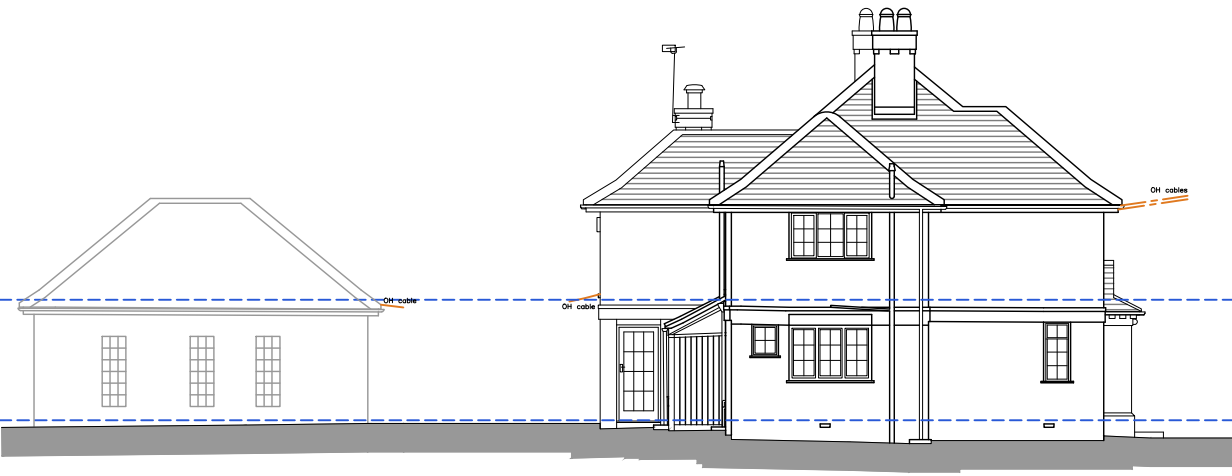


Existing Side Elevation - 1:100 @ A1



Existing Rear Elevation - 1:100 @ A1

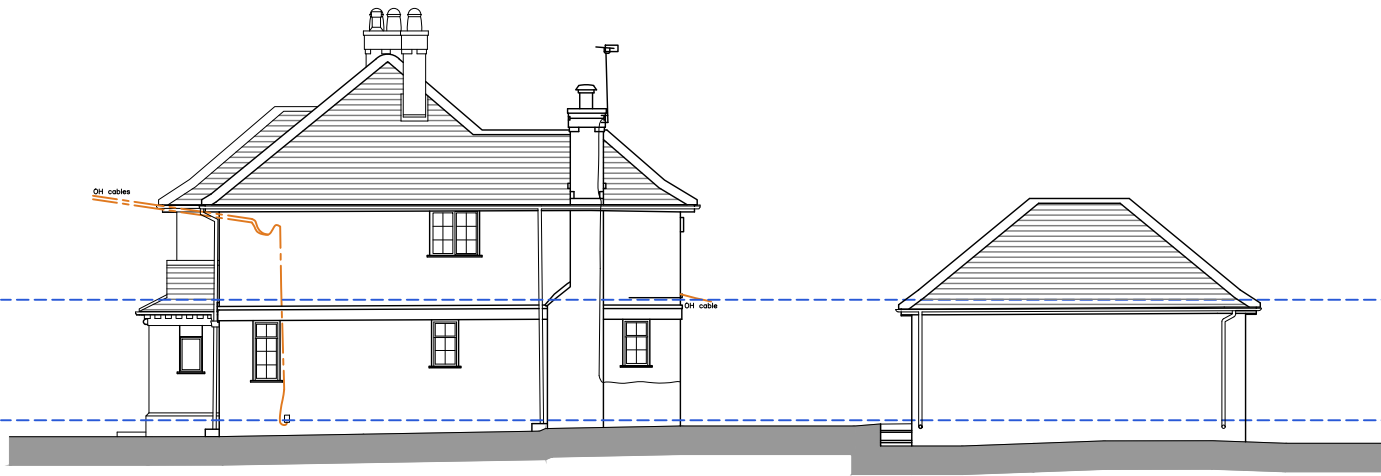


Existing Side Elevation - 1:100 @ A1

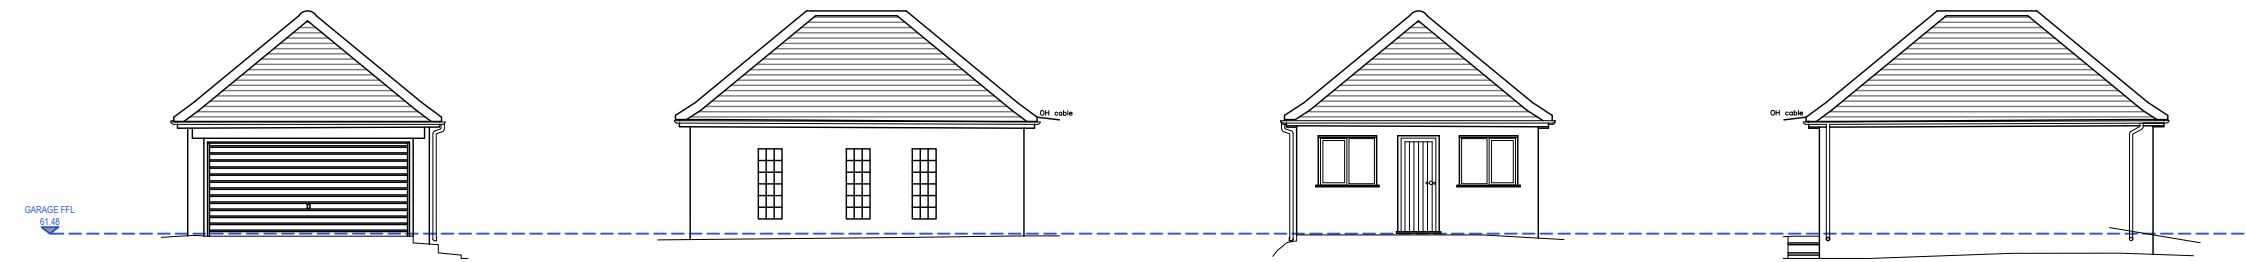

Existing Garage Elevations - 1:100 @ A1
**To remain as is*




Proposed Front Elevation - 1:100 @ A1

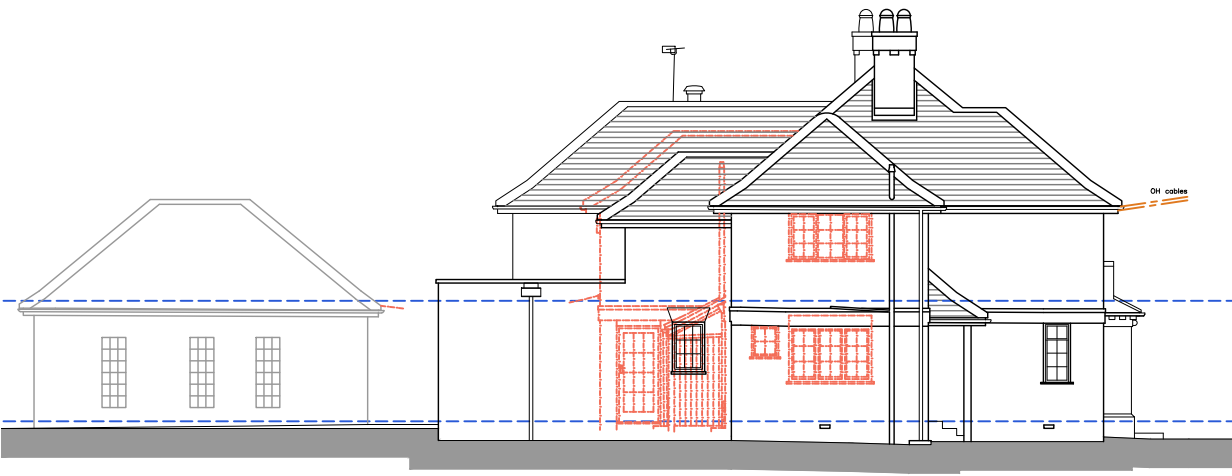

Proposed Side Elevation - 1:100 @ A1




Proposed Rear Elevation - 1:100 @ A1

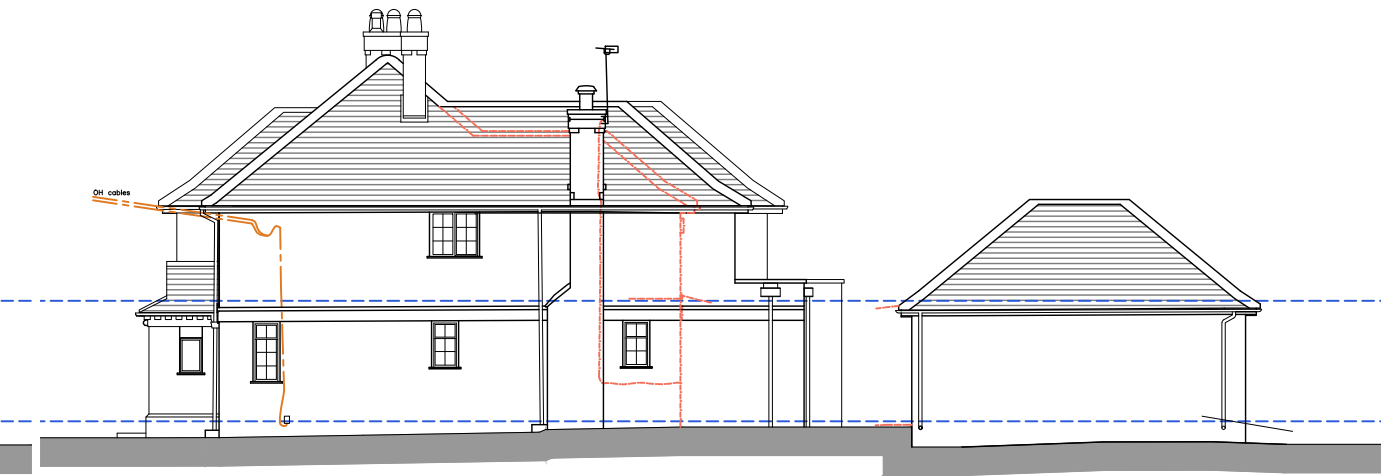

Proposed Side Elevation - 1:100 @ A1




Proposed Front Elevation - 1:100 @ A1
**Demolition layer turned off*

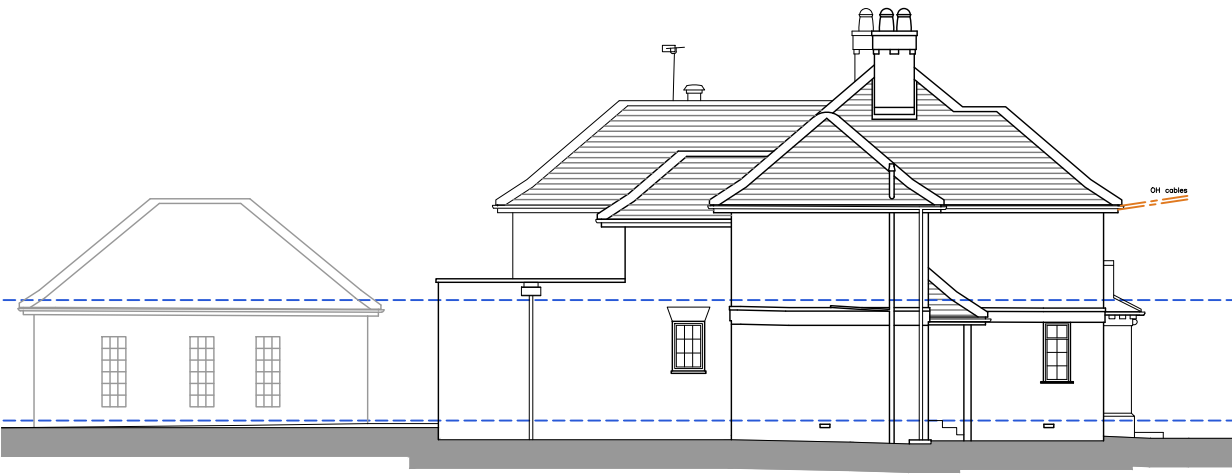

Proposed Side Elevation - 1:100 @ A1
**Demolition layer turned off*



Proposed Rear Elevation - 1:100 @ A1
**Demolition layer turned off*

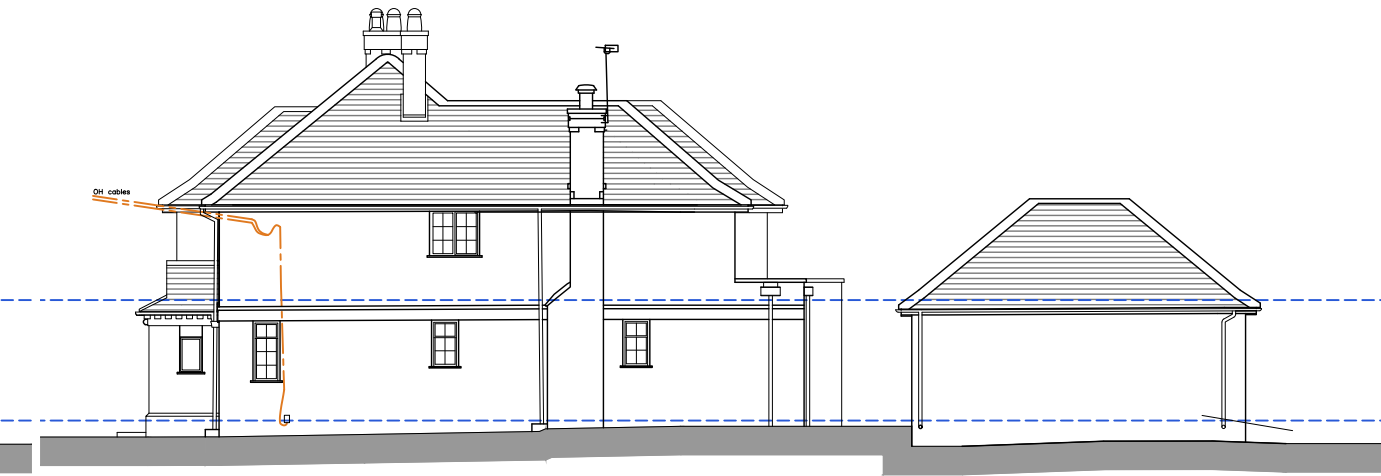

Proposed Side Elevation - 1:100 @ A1
**Demolition layer turned off*

Proposed Materials

Walls existing - Multi red/orange facing brickwork to match existing with flat gauge brick arches over door/windows - Stone copings to parapet

Flat Roof - Lead grey single ply membrane with Skylights Aluminium polyester powder coated frames.

Pitched Roofs - Plain clay double camber tiles to match existing with lead valleys

Front door & Utility - Composite PAS 24 doorsets Doors Rear - Timber Frames

Windows - Flush casement PVC-U double glazed painted frames - obscure glass to all WC's etc.

Gutters - Black gutter and rainwater pipes. Fascia/soffits - PVC-U fascia and soffits

CHRISTOPHER JAMES ARCHITECTURE

27 Chaucer Way. Woosehill. Wokingham

Berkshire . RG41 3BG

T: 01189 797892 M: 07736039224

E: CHRIS@CHRISTOPHERJAMESARCHITECTURE.CO.UK

The Red Cottage, The Village, Finchampstead, Wokingham RG40 4JUH - Proposed Extension and Associated Internal Alterations

Existing and Proposed Elevations

Scale as shown @ A1

June'26

412-1300

