



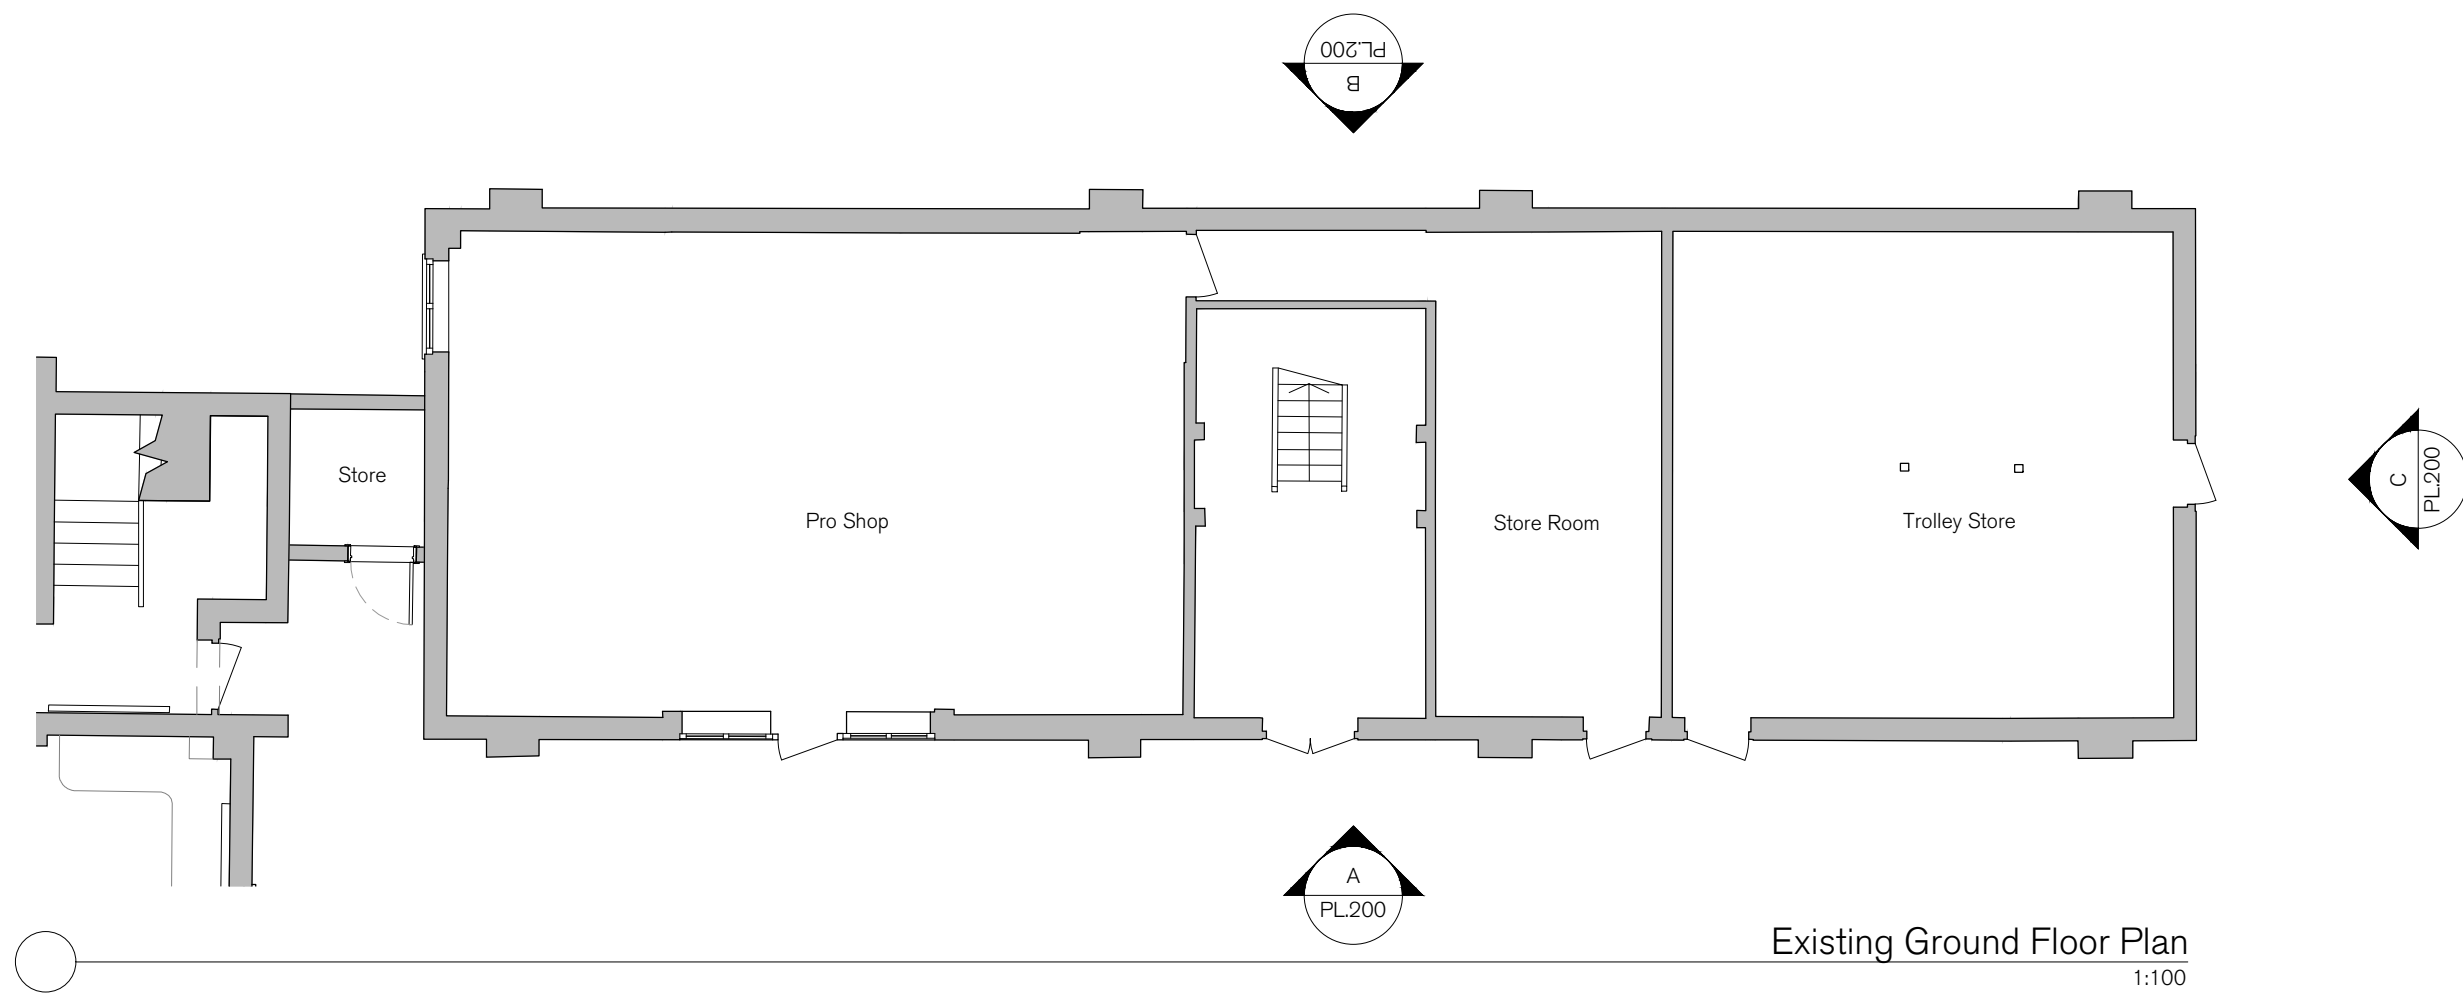

Existing Ground Floor Plan
1:100

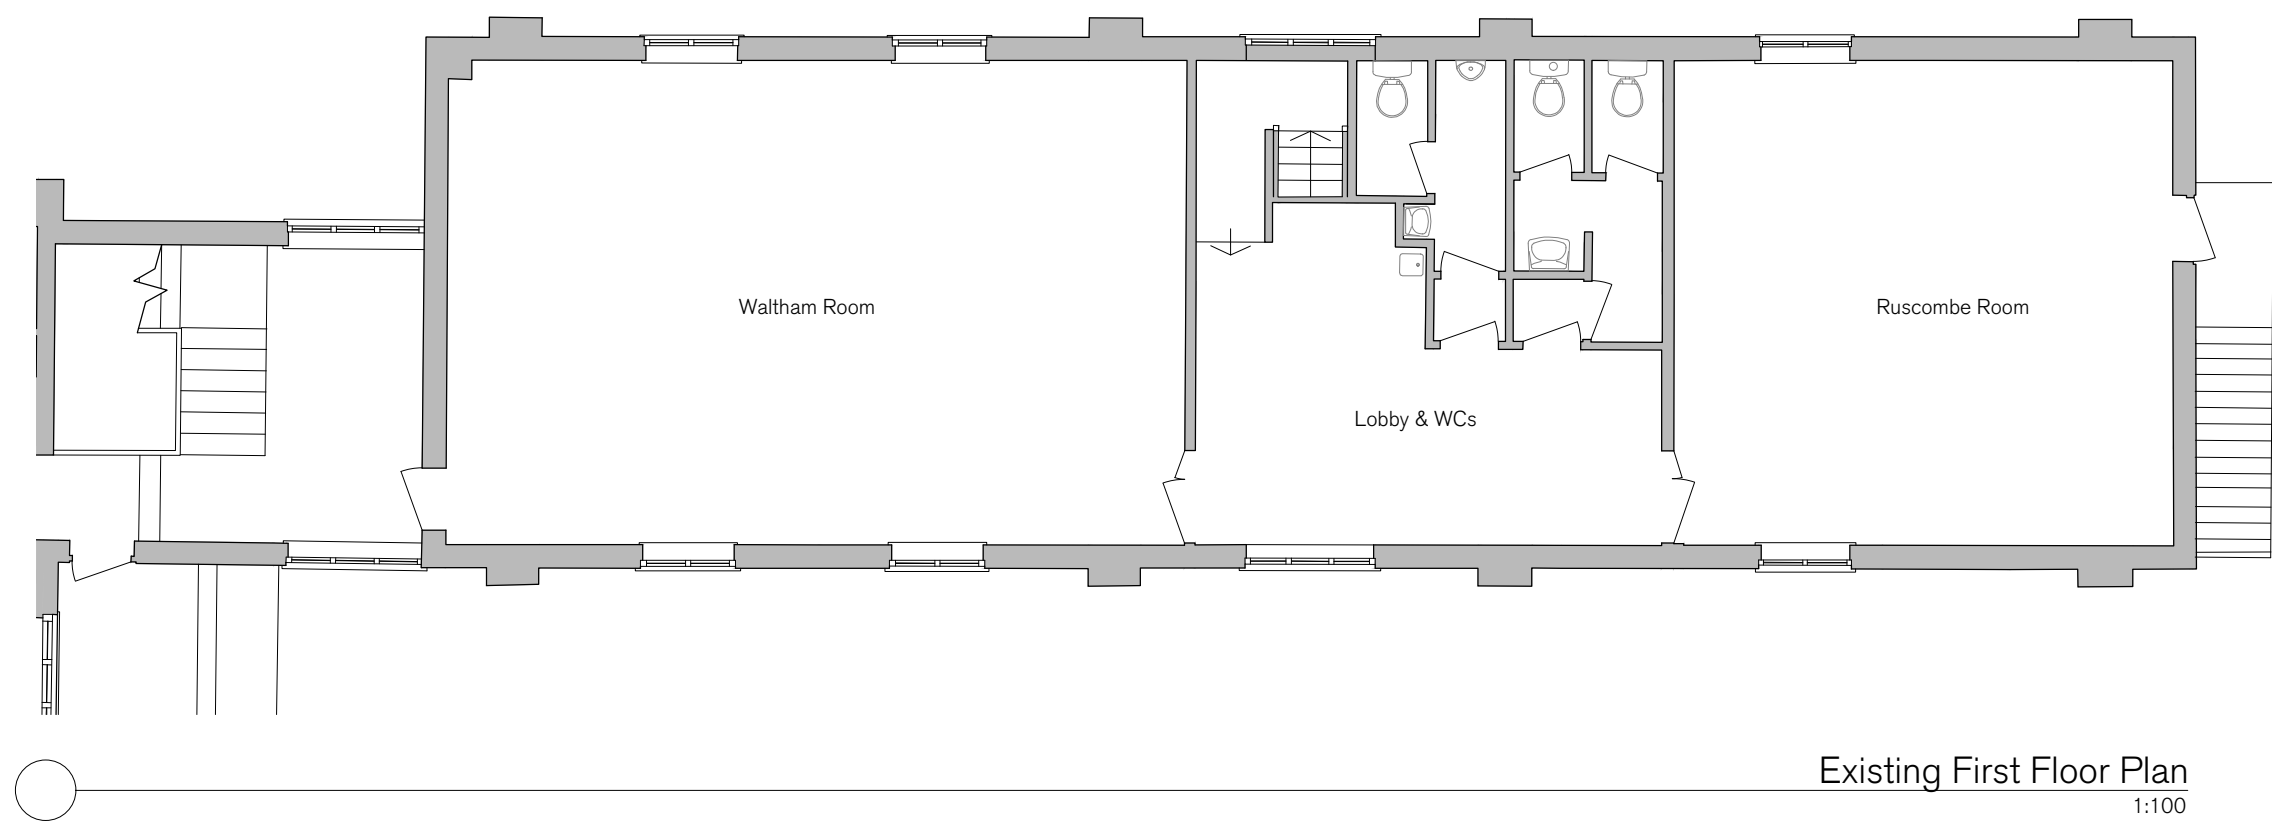


Existing First Floor Plan
1:100




Existing Roof Plan
1:100




Existing East Elevation
1:100

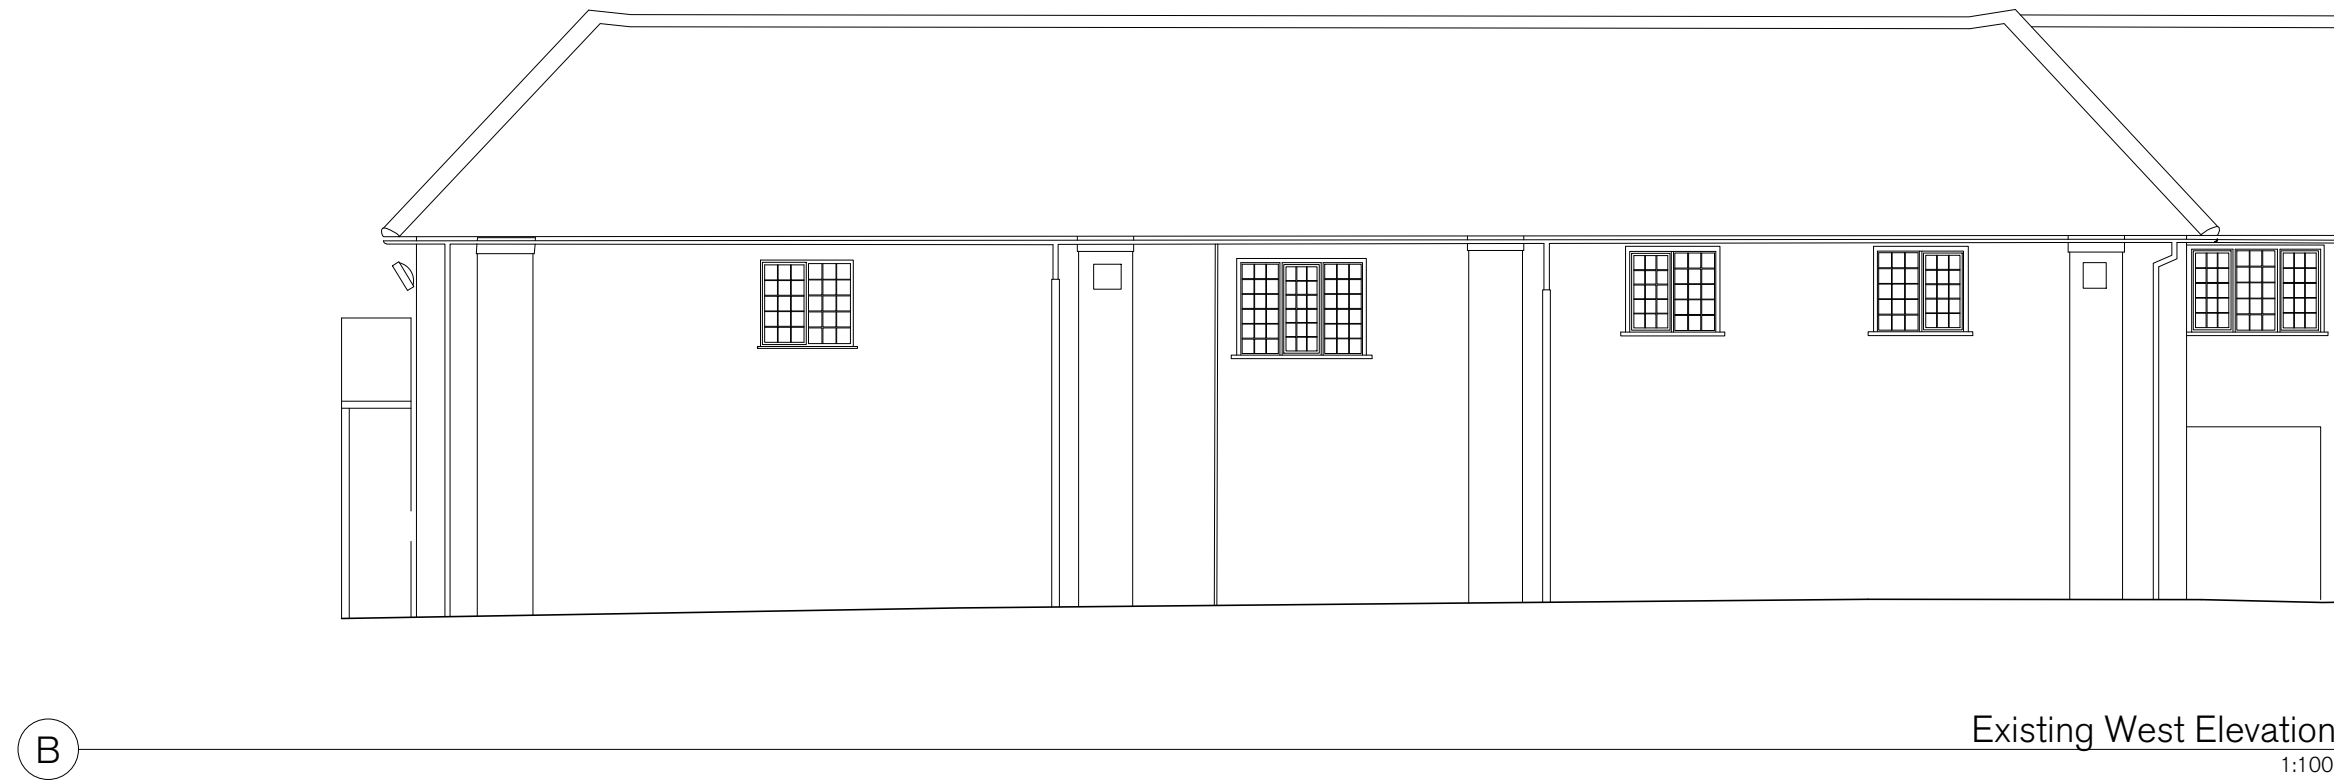

Existing West Elevation
1:100

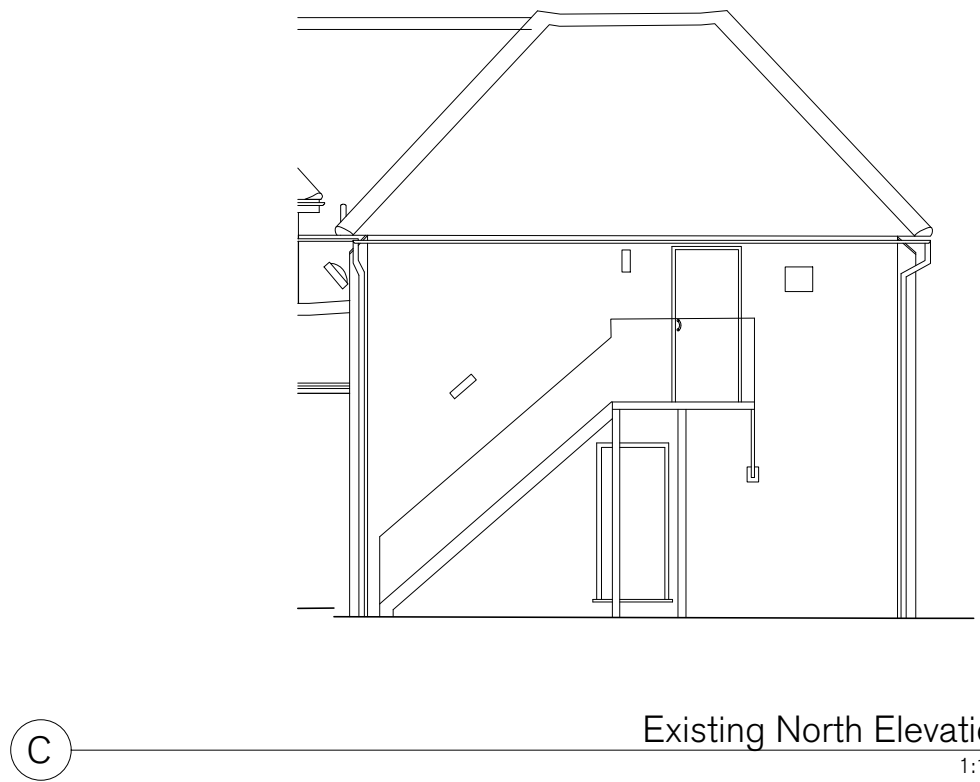

Existing North Elevation
1:100

 

SPRATLEY & PARTNERS
7 CENTENARY BUSINESS PARK, STATION ROAD, HENLEY-ON-THAMES, OXFORDSHIRE RG9 1DS. 01491 411277
ISSUED ONLY FOR THE PURPOSE INDICATED. THIS DRAWING TO BE READ IN CONJUNCTION WITH ALL CONSULTANTS
INFORMATION. ALL DIMENSIONS TO BE CHECKED ON SITE. DO NOT SCALE. THIS DRAWING IS COPYRIGHT.

REV.	ISSUED	DESCRIPTION	DRAWN	CHECKED
-	-	-	-	-
-	-	-	-	-
-	-	-	-	-

PROJECT	DESCRIPTION
Sonning Golf Club Duffield Road, Sonning Reading, RG4 6GJ	Existing Plans and Elevations
CLIENT	Sonning Golf Club

DATE	SCALE AT A1
Nov 2025	1:100
STATUS	Planning
DRAWN	CD
CHECKED	ST

JOB NO	24.017
DRAWING NO	PL200
REV	-

S
& P