




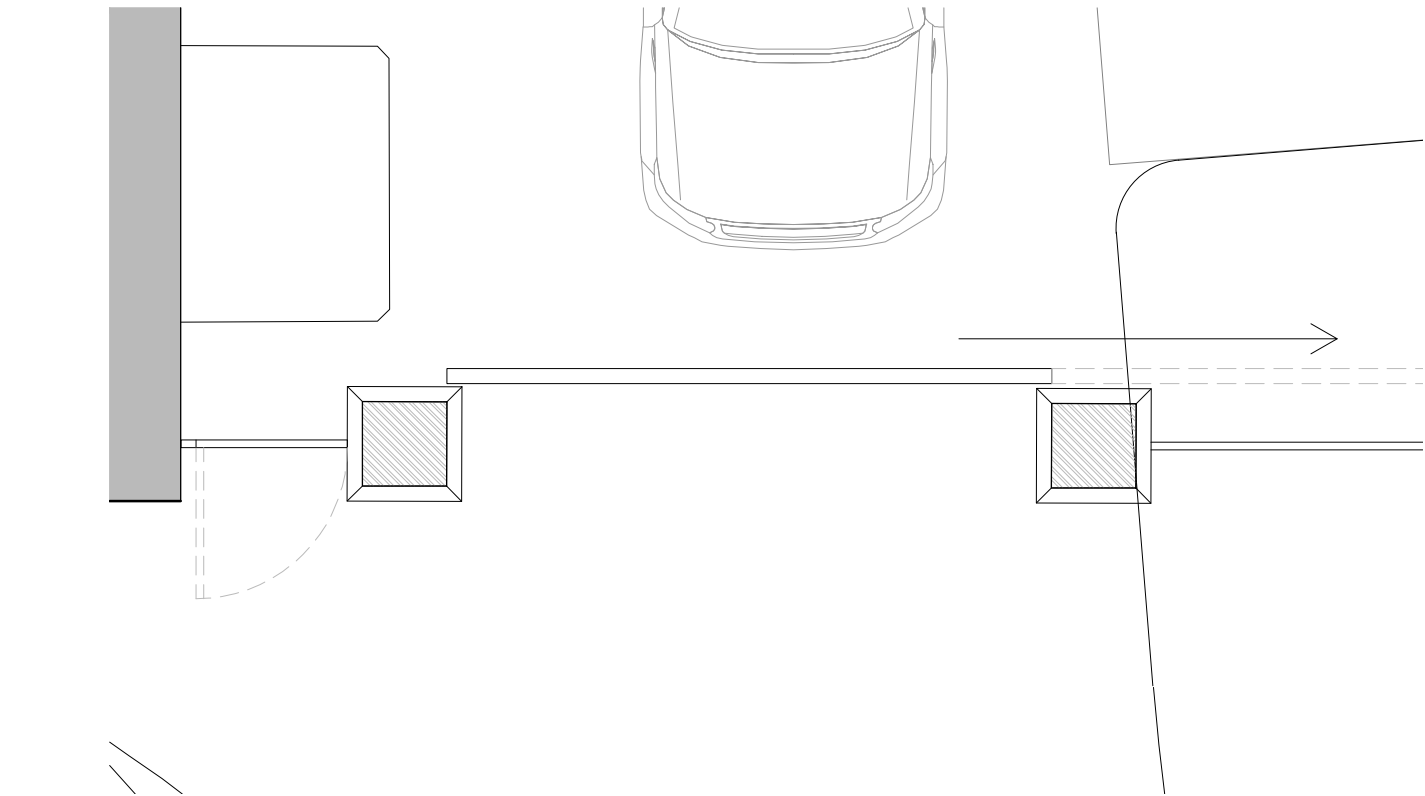

Proposed East Car Park Gate Plan
1:50

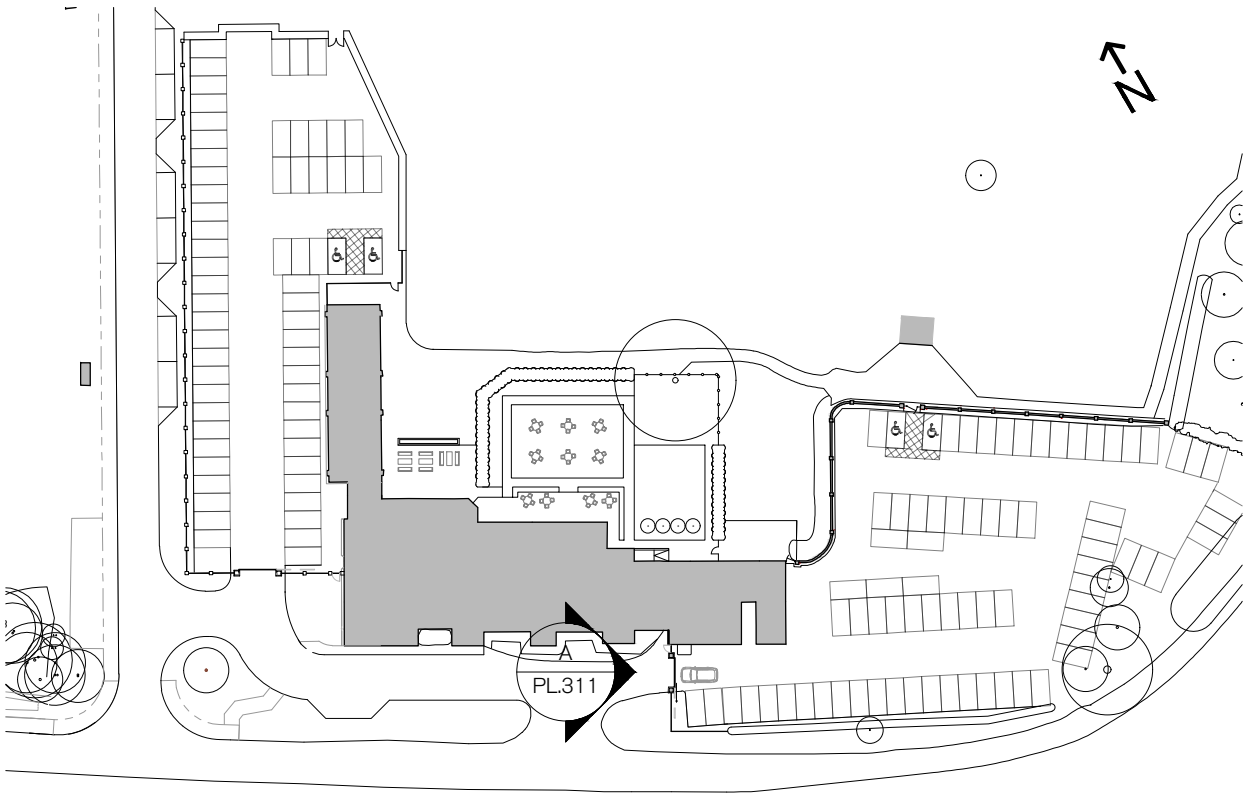

Key Plan
1:500

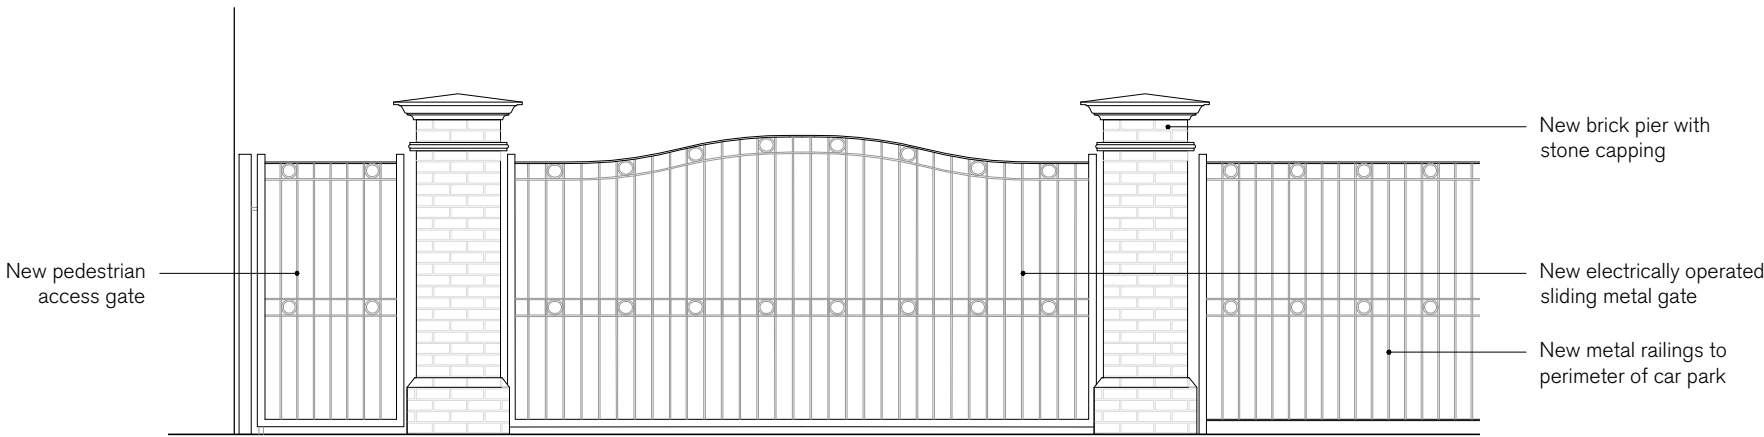

Proposed East Car Park Gate Elevation
1:50

1:50
0 0.5 1 2.5m

SPRATLEY & PARTNERS, 7 CENTENARY BUSINESS PARK, STATION ROAD,
HENLEY-ON-THAMES, OXFORDSHIRE RG9 1DS. 01491 411277
ISSUED ONLY FOR THE PURPOSE INDICATED. THIS DRAWING TO BE READ IN
CONJUNCTION WITH ALL CONSULTANTS INFORMATION. ALL DIMENSIONS
TO BE CHECKED ON SITE. DO NOT SCALE. THIS DRAWING IS COPYRIGHT.

REV.	ISSUED	DESCRIPTION	DRAWN	CHECKED
A	01/12/25	Updated to latest site plan	ST	ST
B	17/02/26	Titles updated	ST	ST
C	11/03/26	Lighting omitted	ST	ST

PROJECT /DESCRIPTION	DATE	SCALE AT A3	JOB NO
Sonning Golf Club Duffield Road, Sonning Reading, RG4 6GJ	Nov 2025	1:50	24.017
Proposed Gates Plan and Elevation	STATUS	Planning	DRAWING NO PL.311
CLIENT	DRAWN	CHECKED	REV
Sonning Golf Club	CD	ST	C

S
& P