


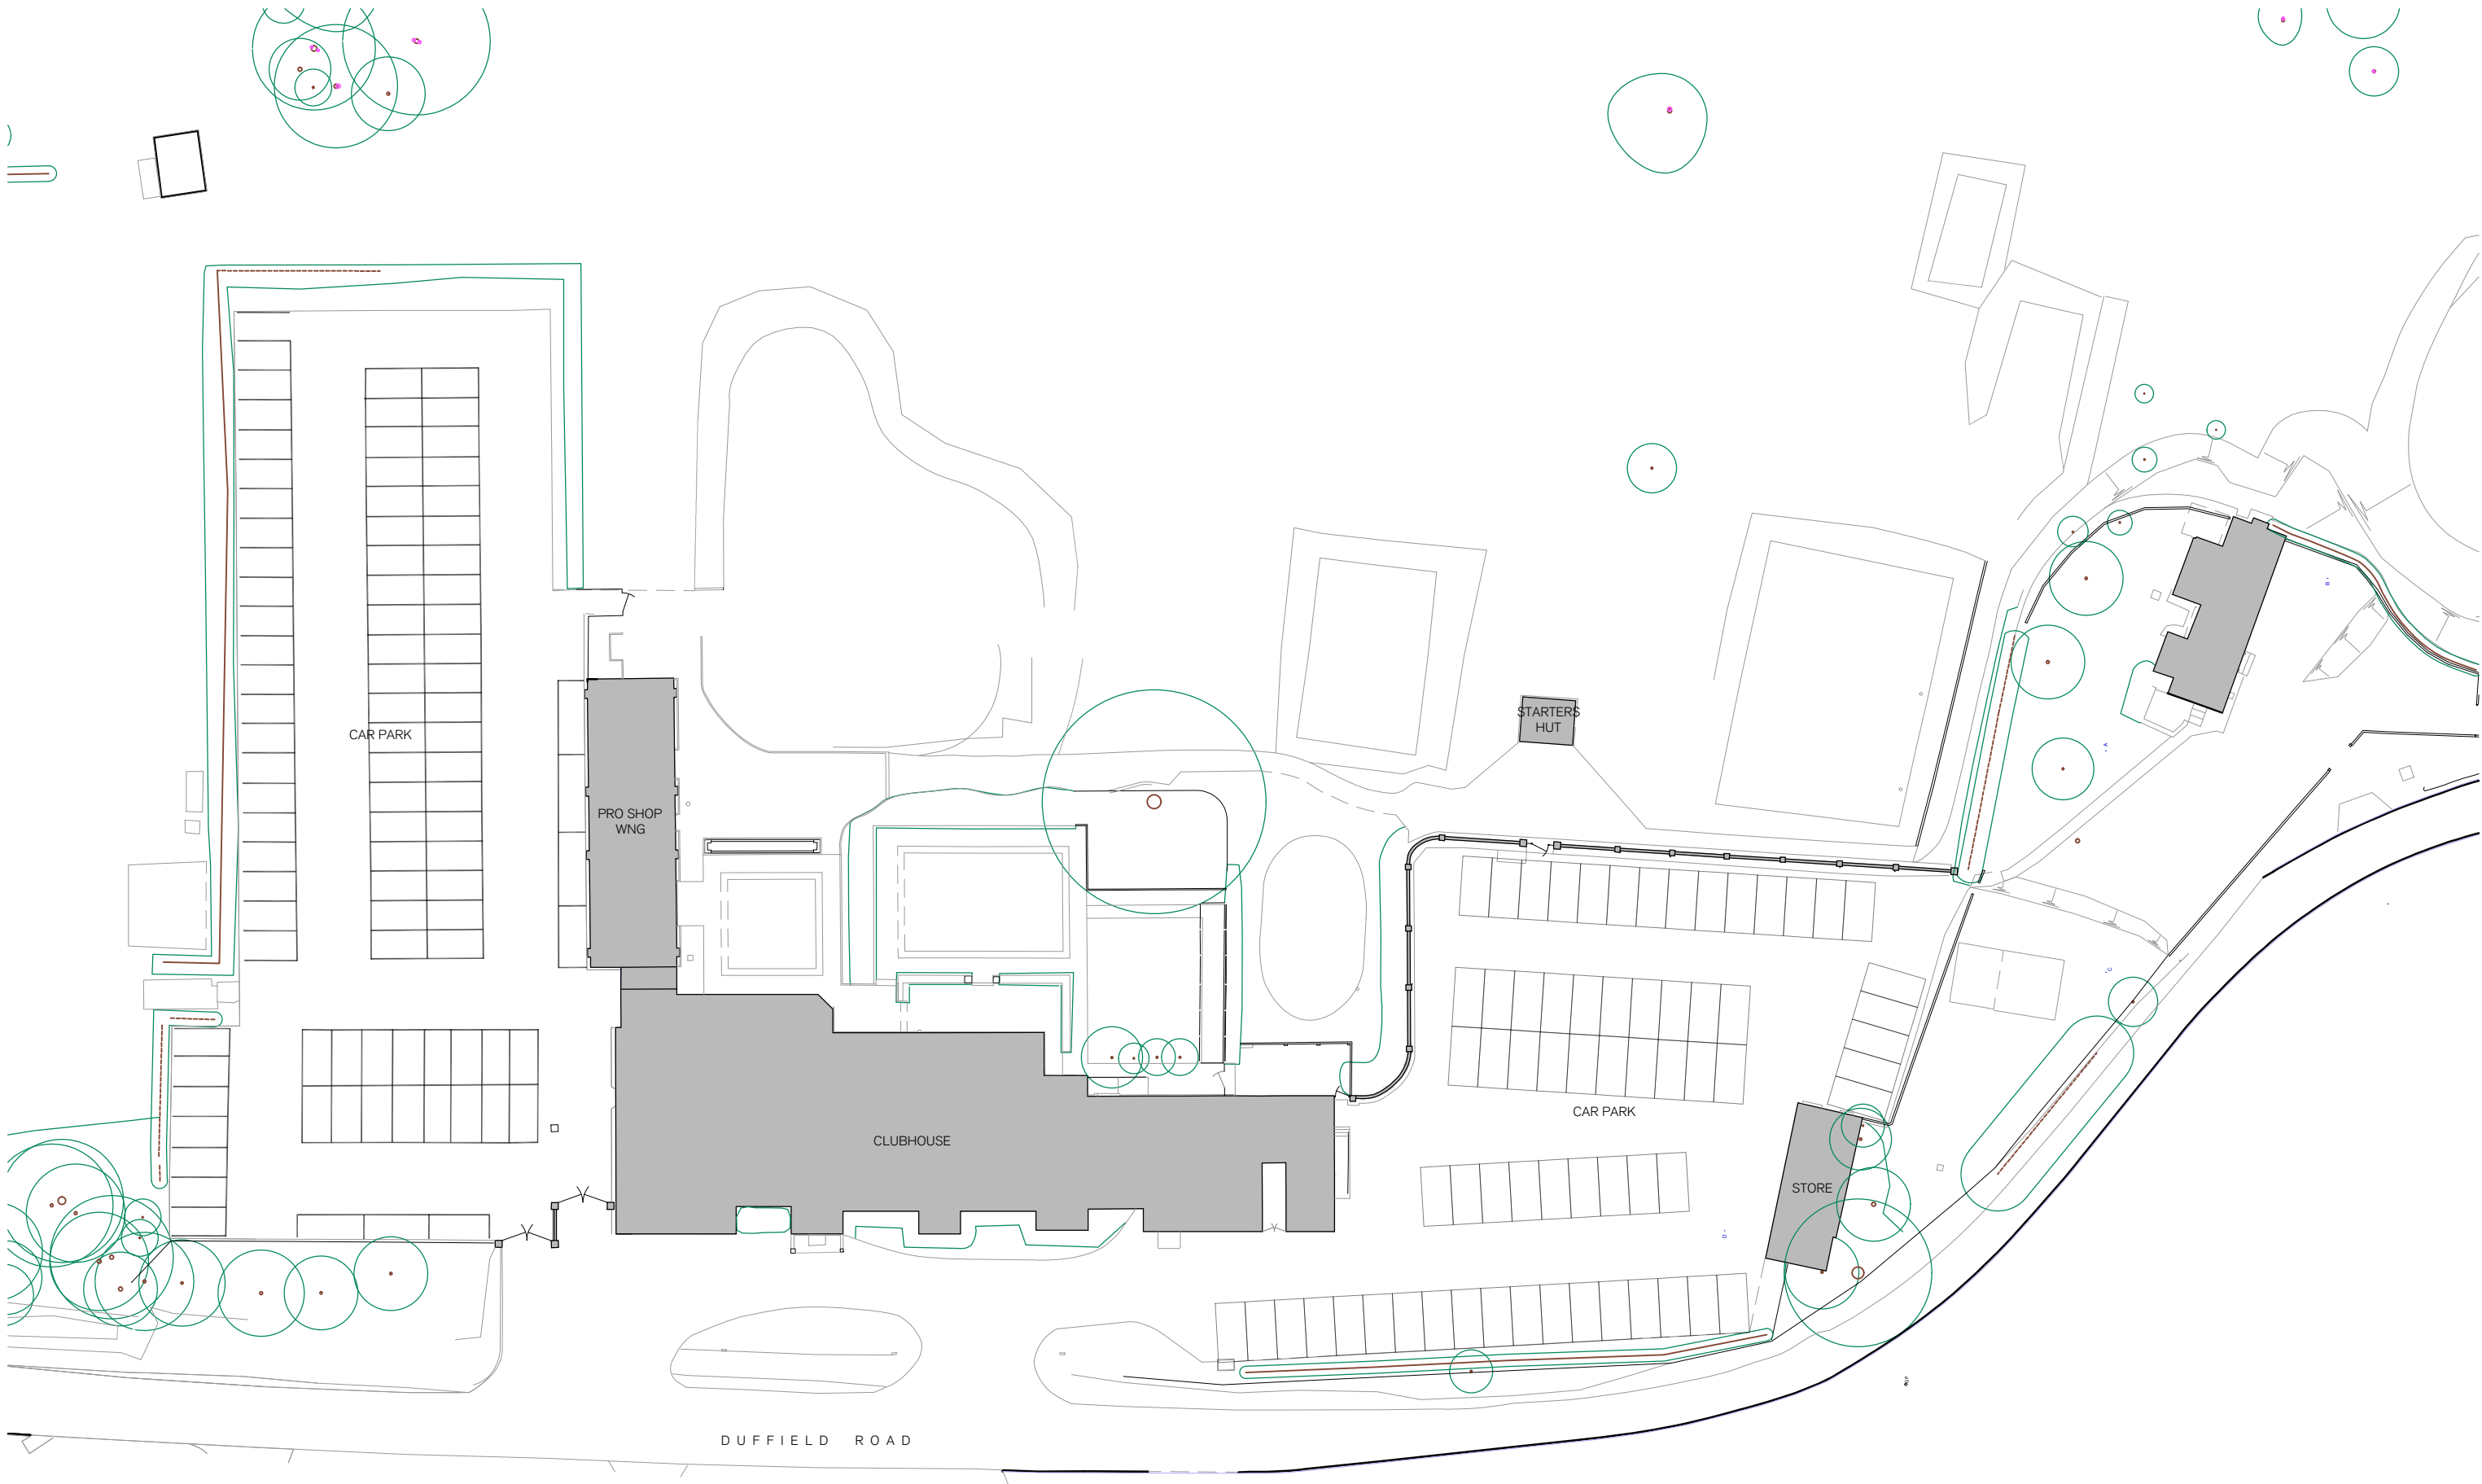

1:500

0

5

15

25m

SPRATLEY & PARTNERS

HENLEY OFFICE
7 CENTENARY BUSINESS PARK, STATION ROAD, HENLEY-ON-THAMES,
OXFORDSHIRE RG9 1DS . 01491 411277

BRISTOL OFFICE
UNIT 1.10A, TEMPLE STUDIOS, TEMPLE GATE, BRISTOL, BS1 6QA . 01174 622
900

ISSUED ONLY FOR THE PURPOSE INDICATED. THIS DRAWING TO BE READ IN
CONJUNCTION WITH ALL CONSULTANT'S INFORMATION. ALL DIMENSIONS TO
BE CHECKED ON SITE. DO NOT SCALE. THIS DRAWING IS COPYRIGHT.

REV.	ISSUED	DESCRIPTION	DRAWN	CHECKED
A	16.02.26	Car park notation updated	ST	ST
-	-	-	-	-
-	-	-	-	-

PROJECT / DESCRIPTION		CLIENT	DATE	SCALE AT A3	JOB NO	
Sonning Golf Club Duffield Road, Sonning Reading		Sonning Golf Club	Jul 2025	1:500	24.017	
Existing Site Plan			STATUS TENDER	STATUS CODE		
DRAWING NUMBER			REVISION	DRAWN	CHECKED	
24.017 - SP - XX - XX - D - A - 1200 -			A	GL	ST	
PROJECT	ORIGINATOR	ZONE	LEVEL	TYPE	ROLE	NUMBER

S

& P