


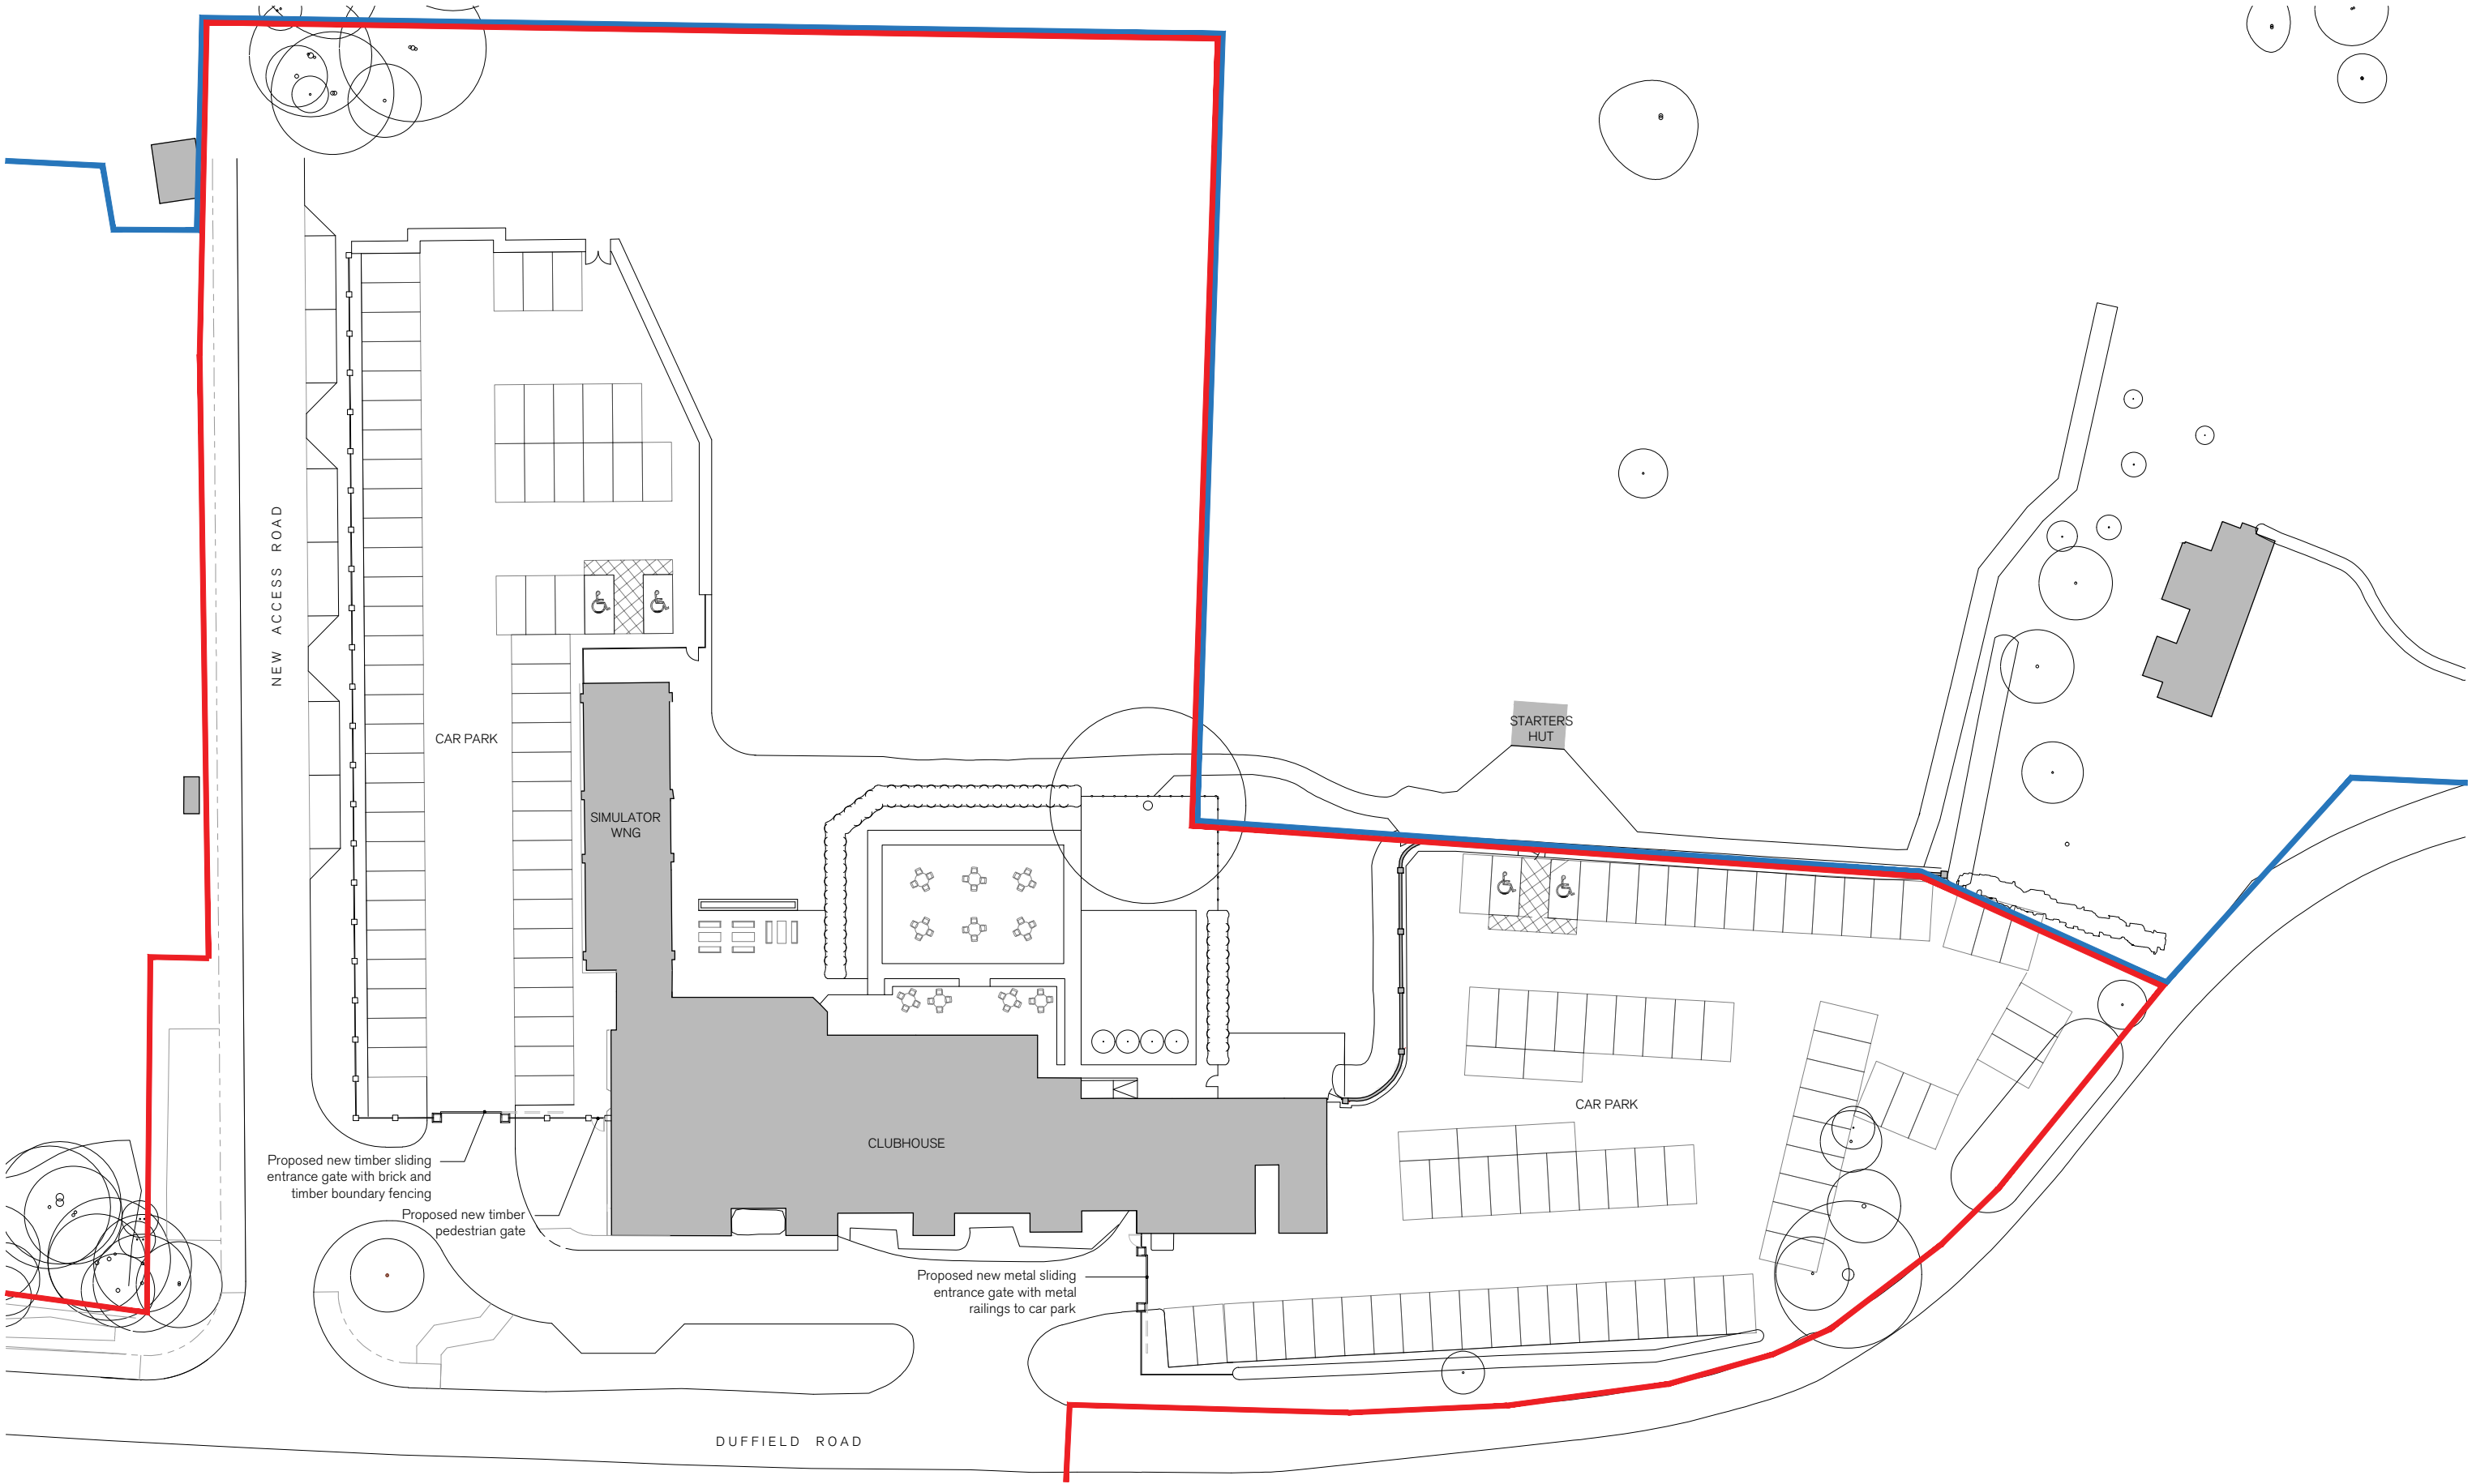

1:500
0 5 15 25m

↑ N

SPRATLEY & PARTNERS, 7 CENTENARY BUSINESS PARK, STATION ROAD,
HENLEY-ON-THAMES, OXFORDSHIRE RG9 1DS . 01491 411277

ISSUED ONLY FOR THE PURPOSE INDICATED. THIS DRAWING TO BE READ IN
CONJUNCTION WITH ALL CONSULTANTS INFORMATION. ALL DIMENSIONS
TO BE CHECKED ON SITE. DO NOT SCALE. THIS DRAWING IS COPYRIGHT.

REV.	ISSUED	DESCRIPTION	DRAWN	CHECKED
A	01.12.25	Access road updated	ST	ST
B	16.02.26	Car park notation updated	ST	ST
C	11.03.26	Drop off bay added	ST	ST

PROJECT /DESCRIPTION	DATE	SCALE AT A3	JOB NO
Sonning Golf Club Duffield Road, Sonning Reading	Nov 2025	1:500	24.017
Proposed Site Plan	STATUS Planning		DRAWING NO PL.110
CLIENT Sonning Golf Club	DRAWN CD	CHECKED ST	REV C

S
& P