




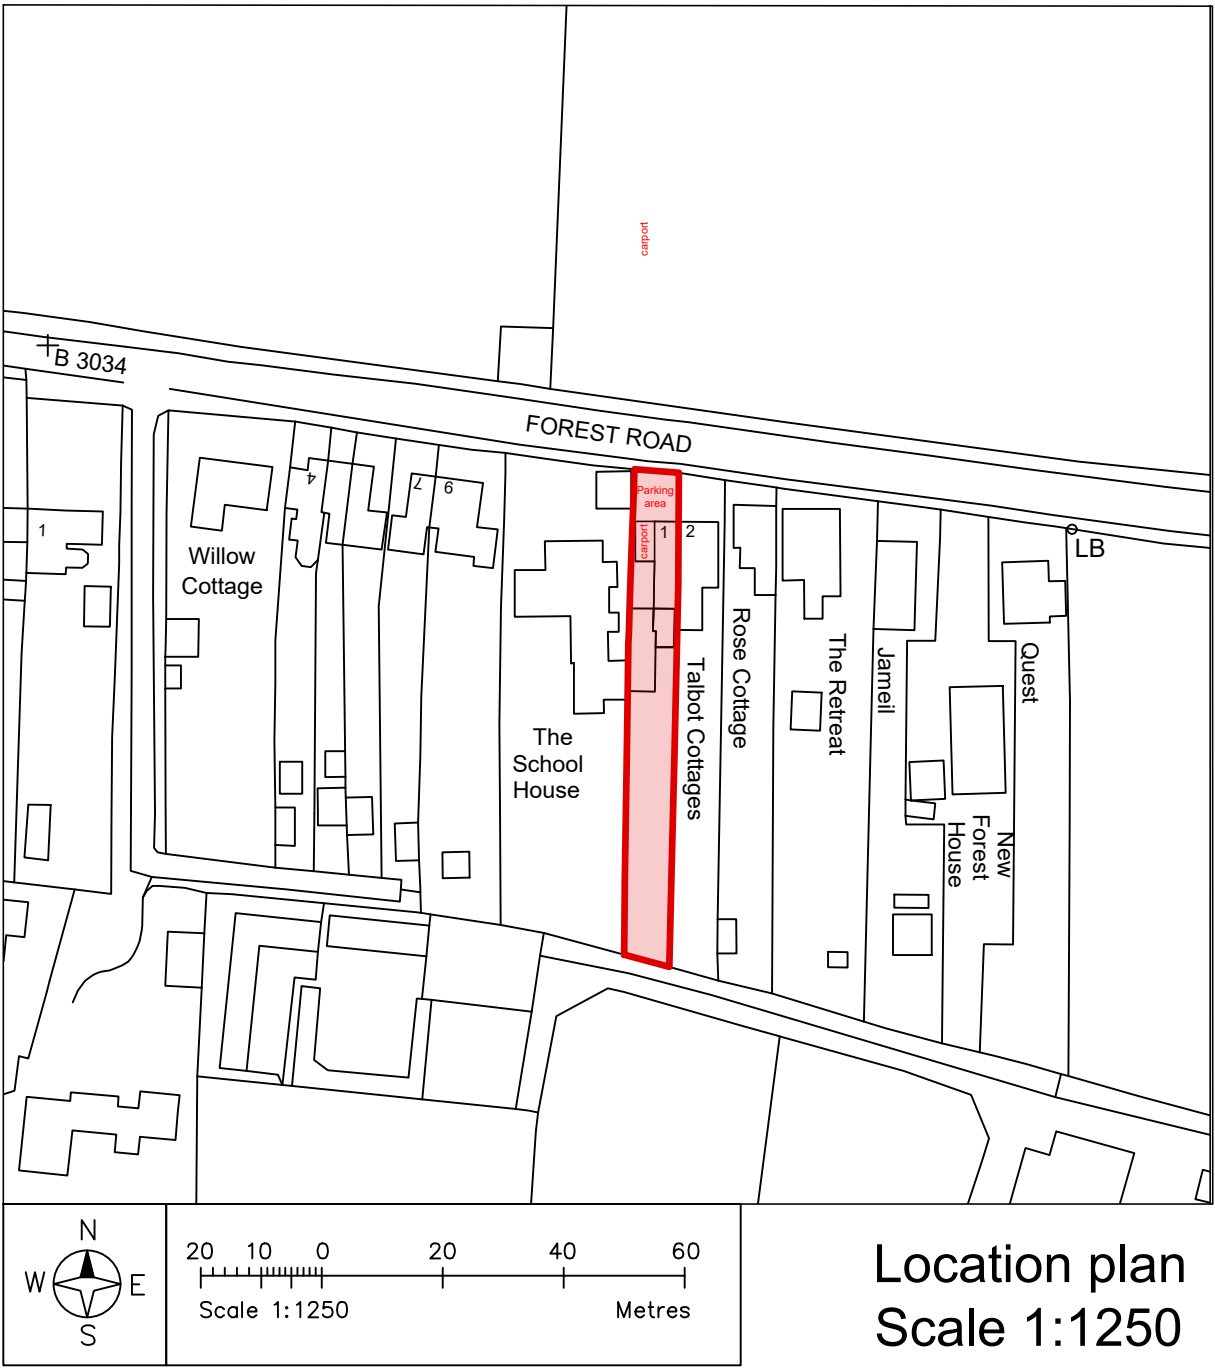


Location plan
Scale 1:1250

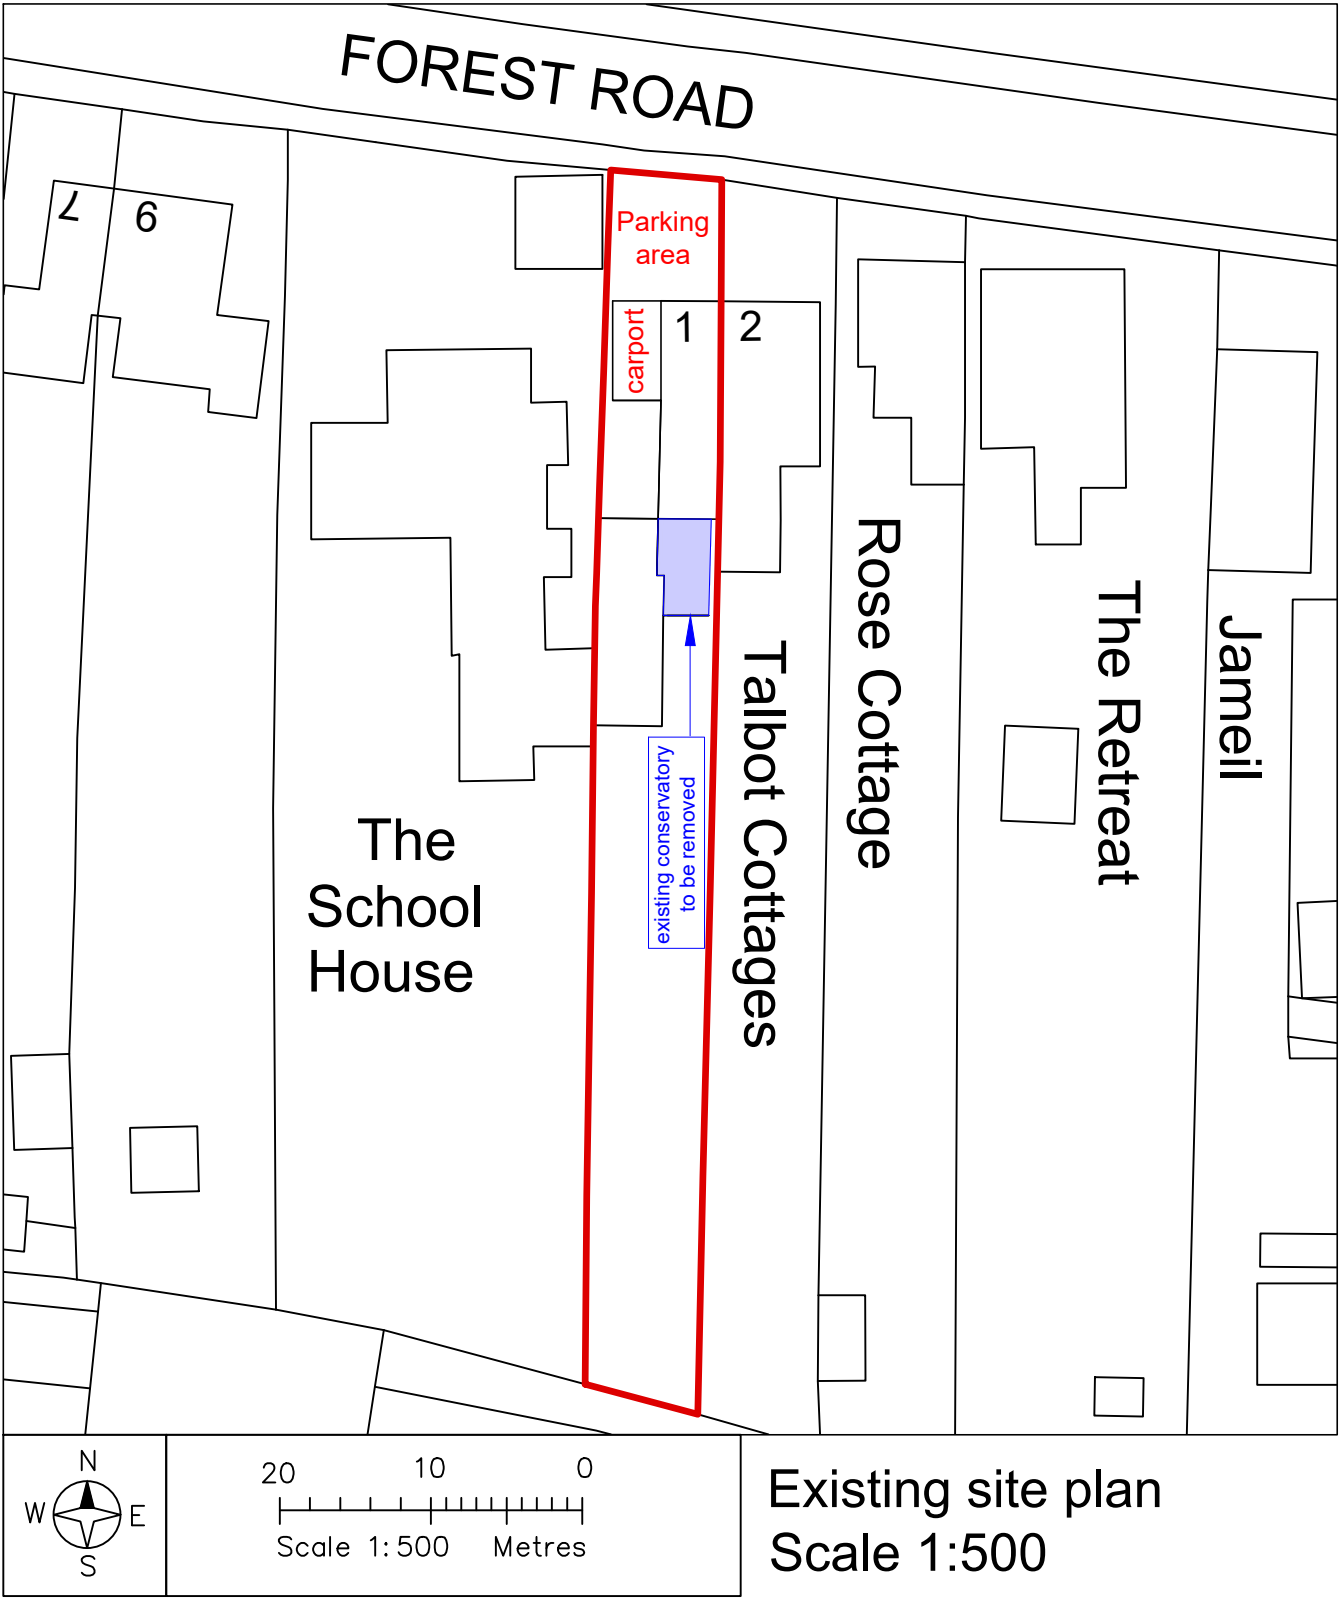

Existing site plan
Scale 1:500

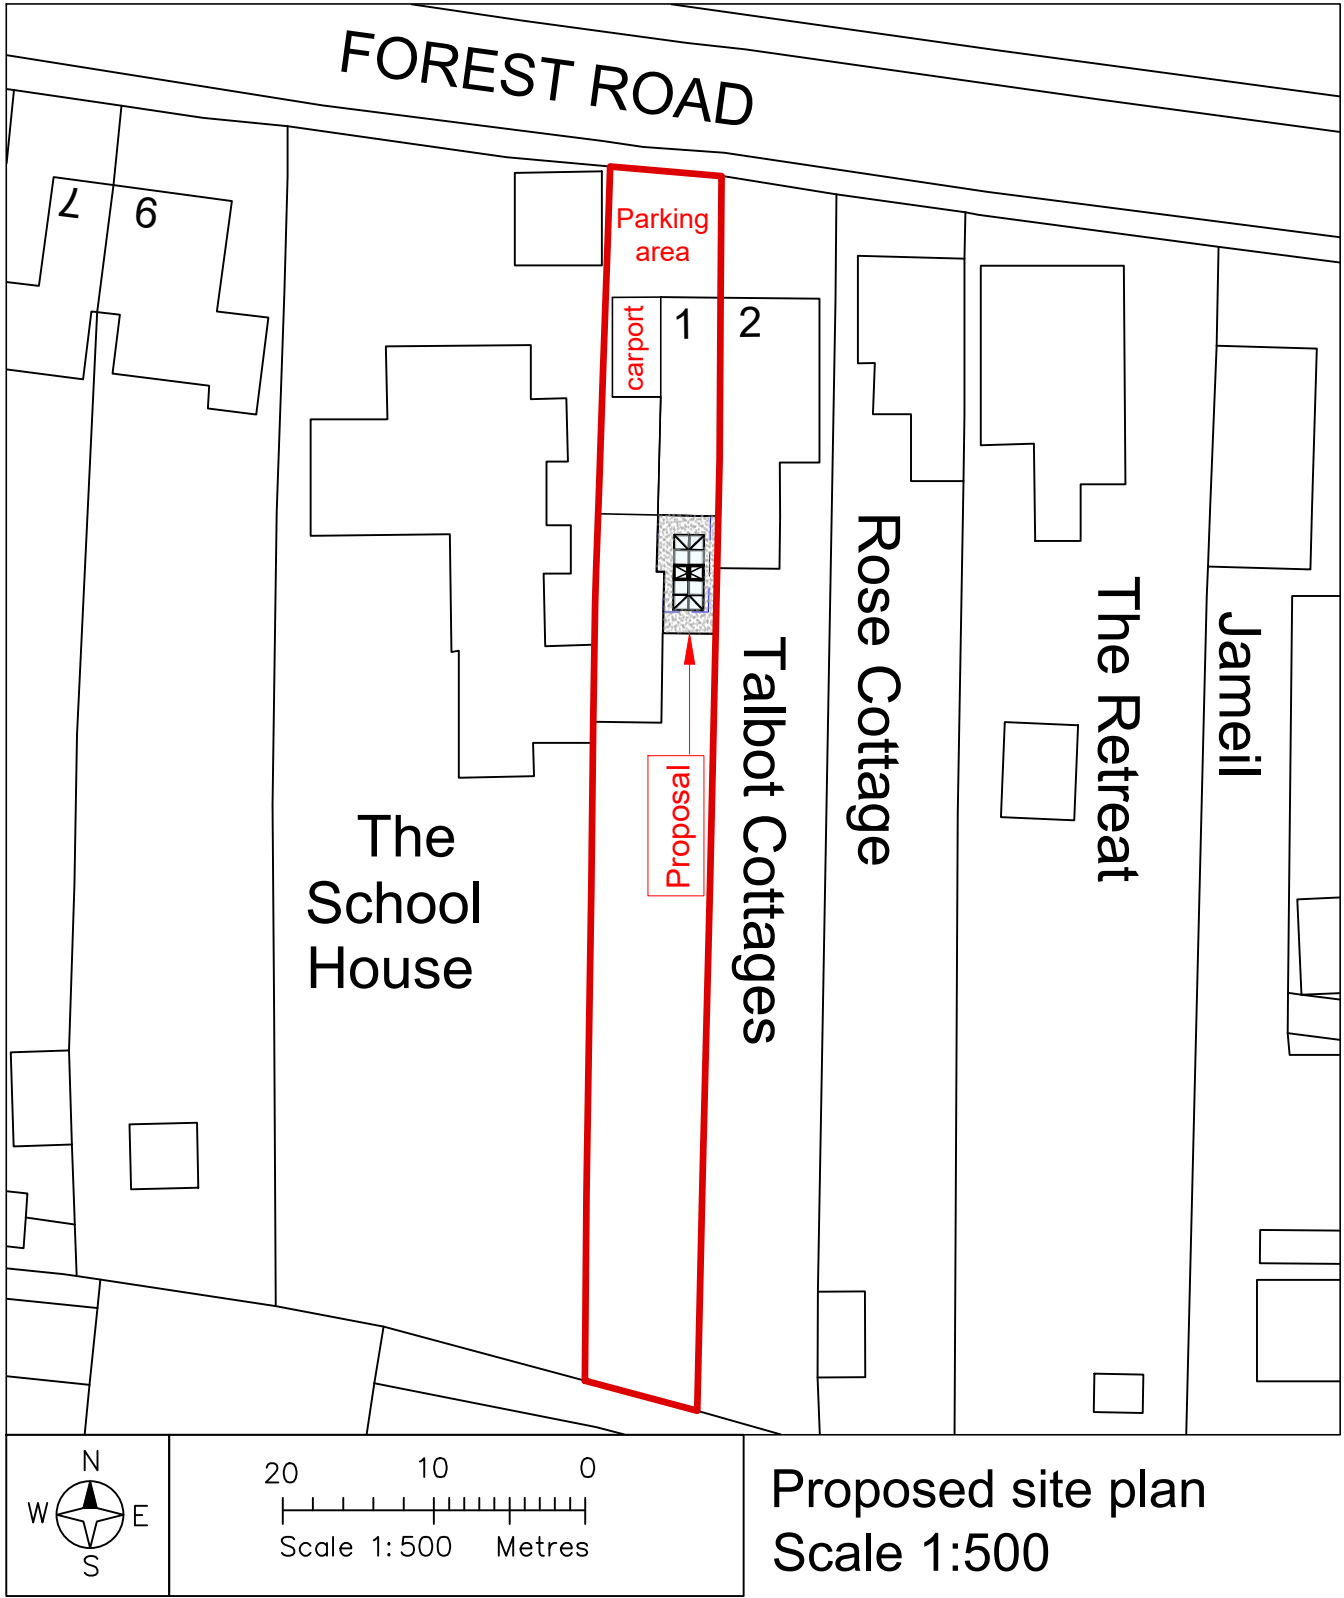

Proposed site plan
Scale 1:500

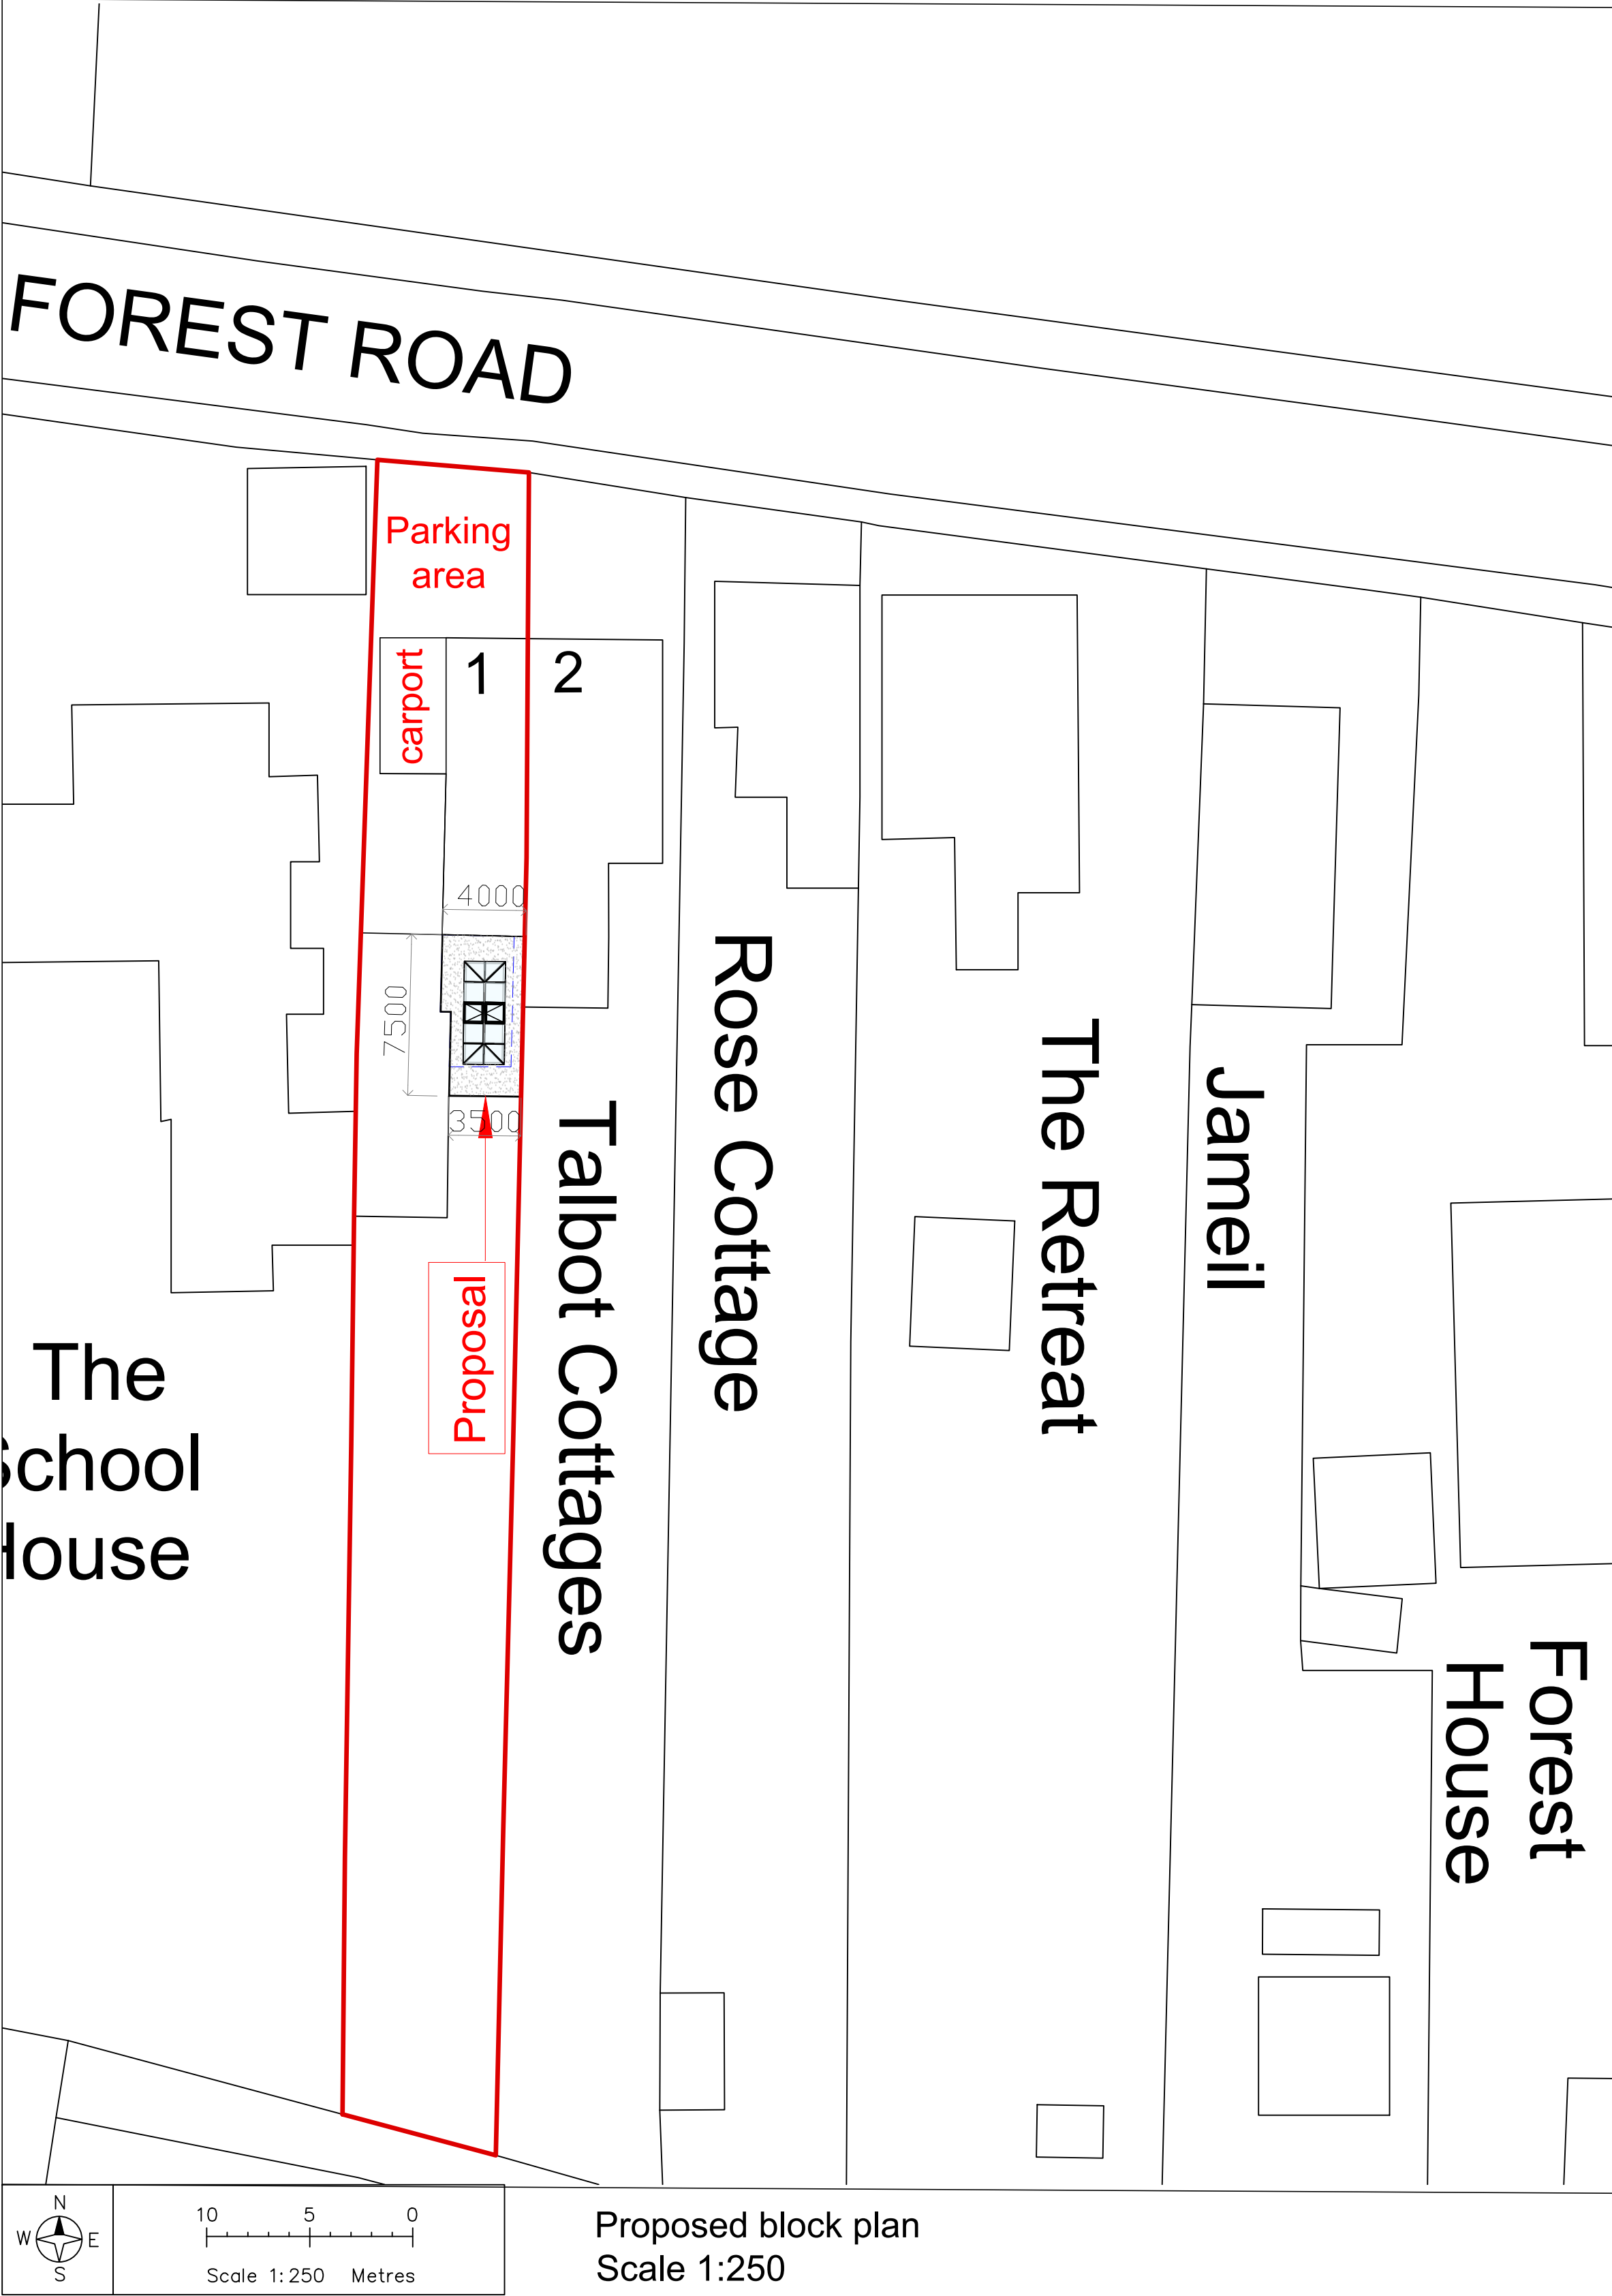

Proposed block plan
Scale 1:250