




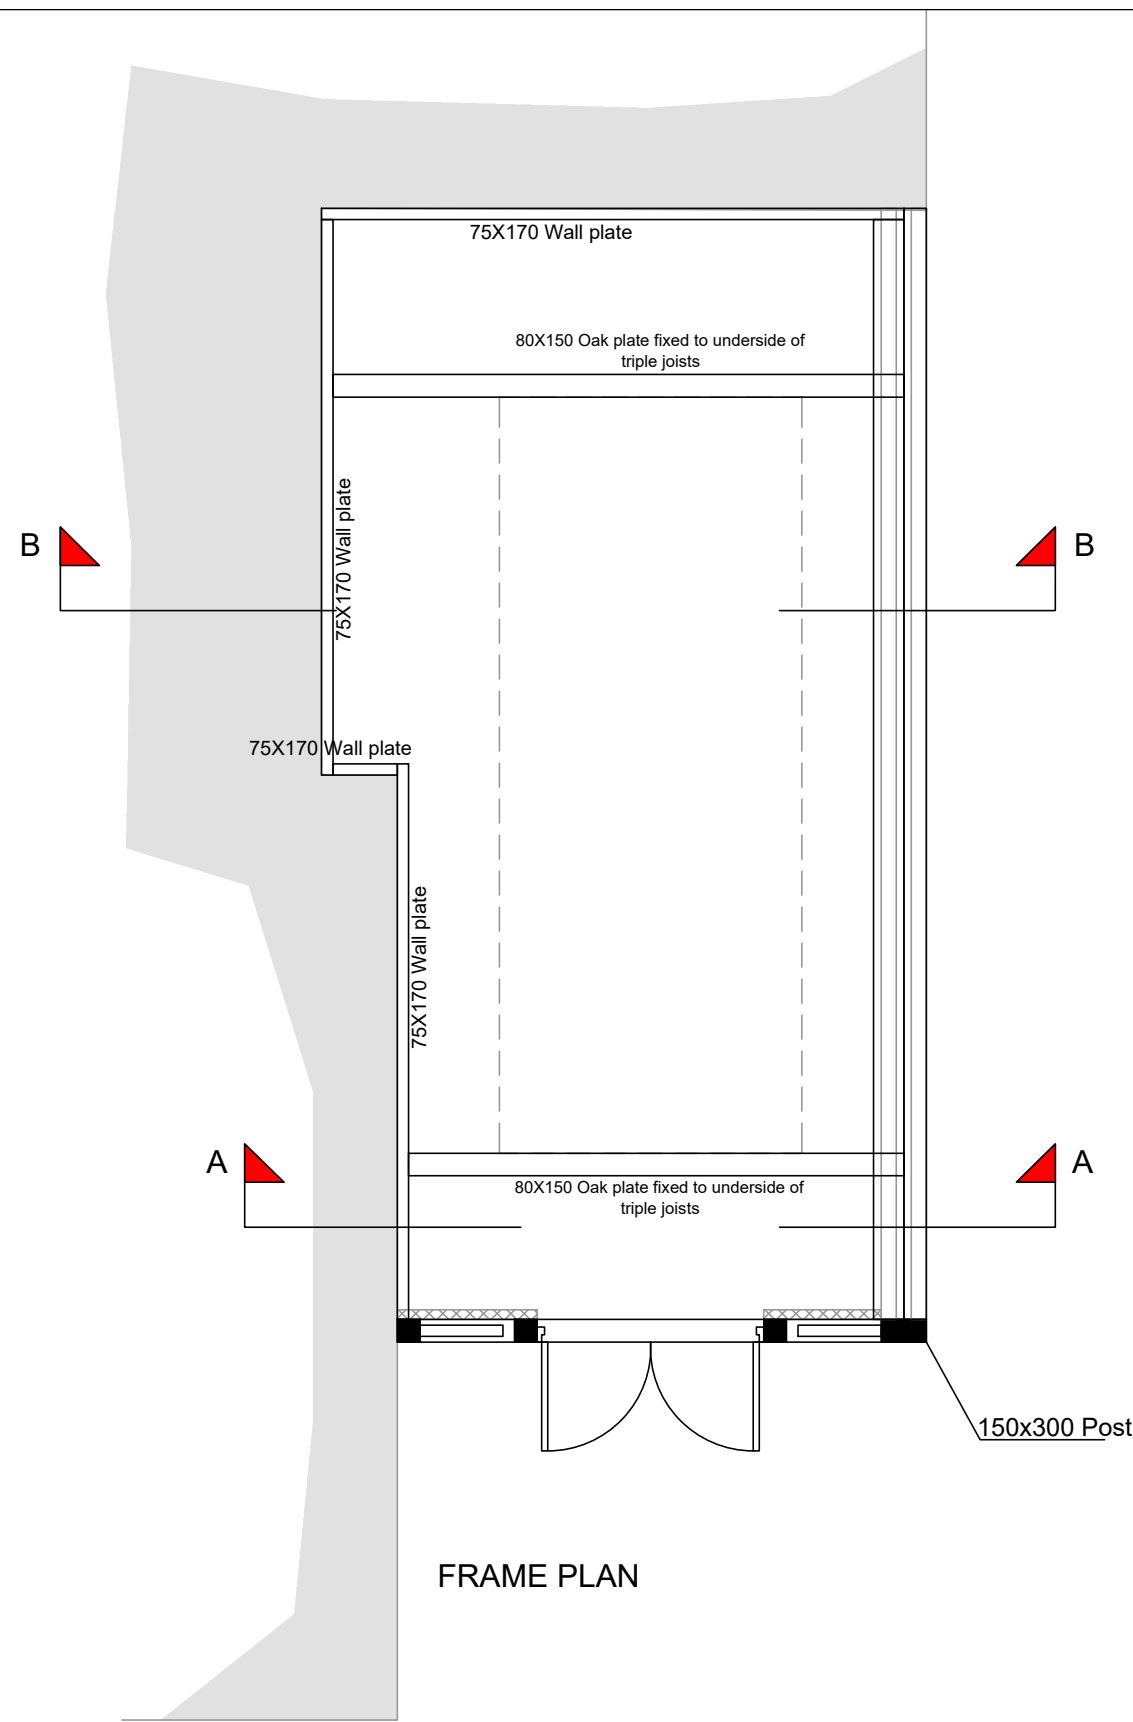


FRAME PLAN

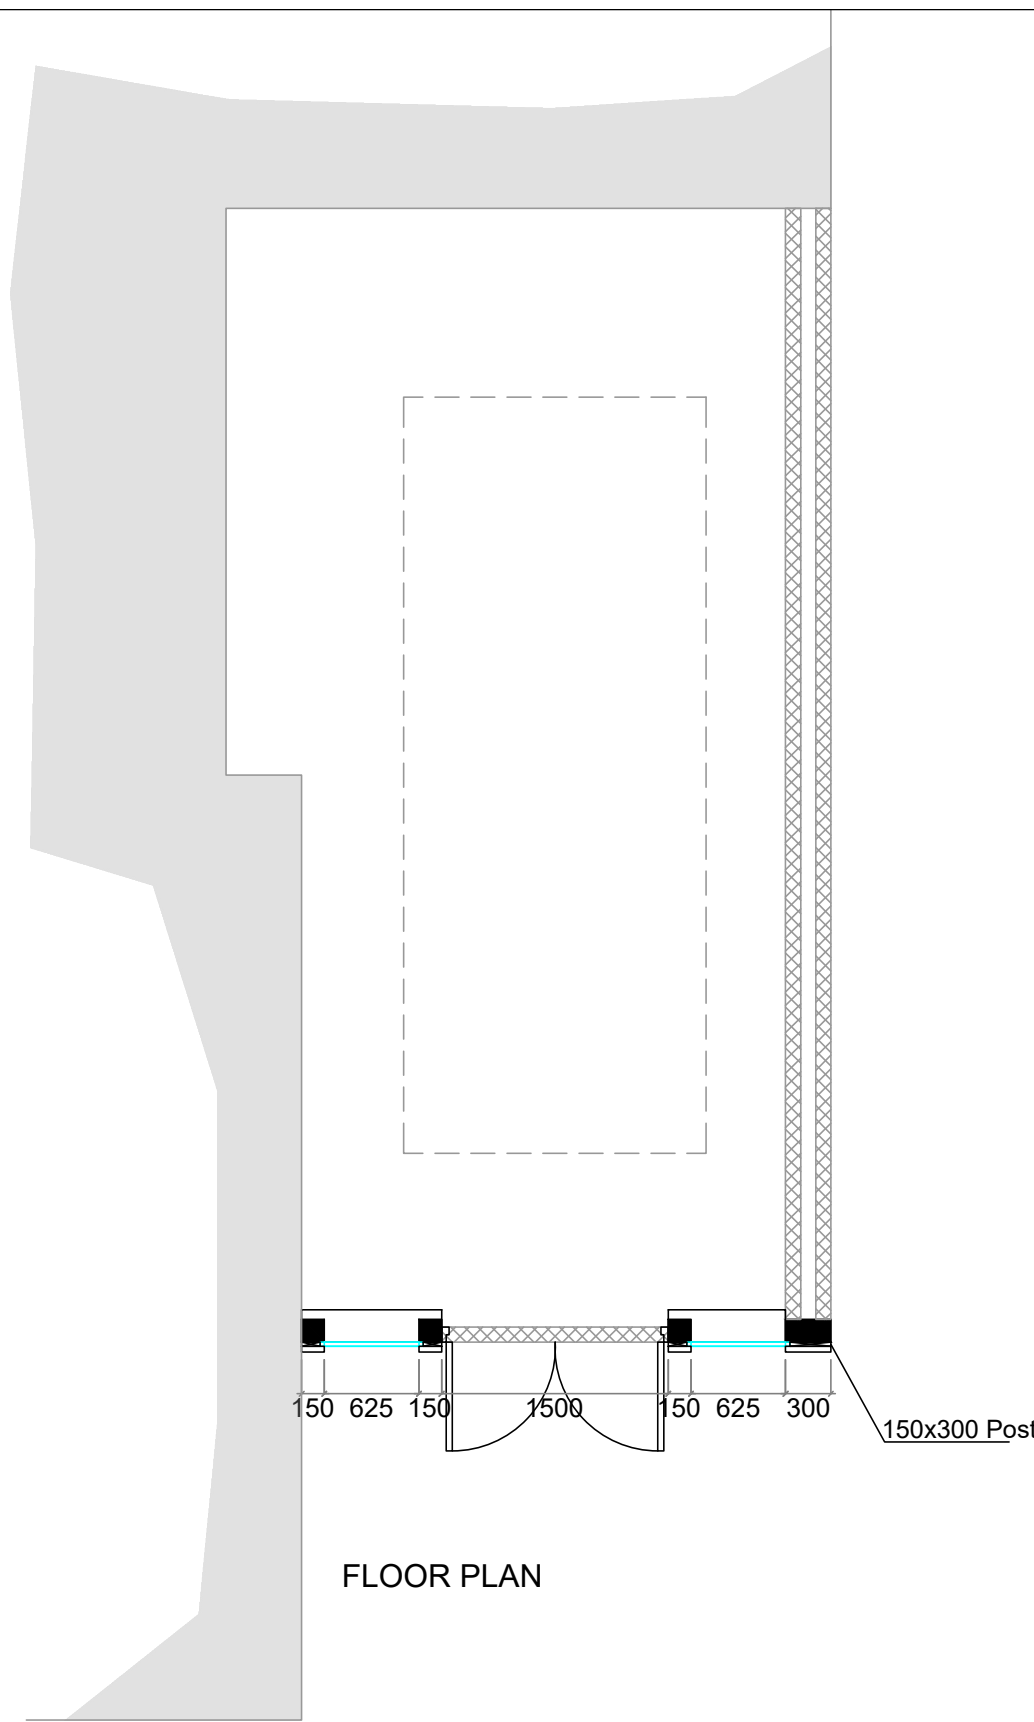


FLOOR PLAN

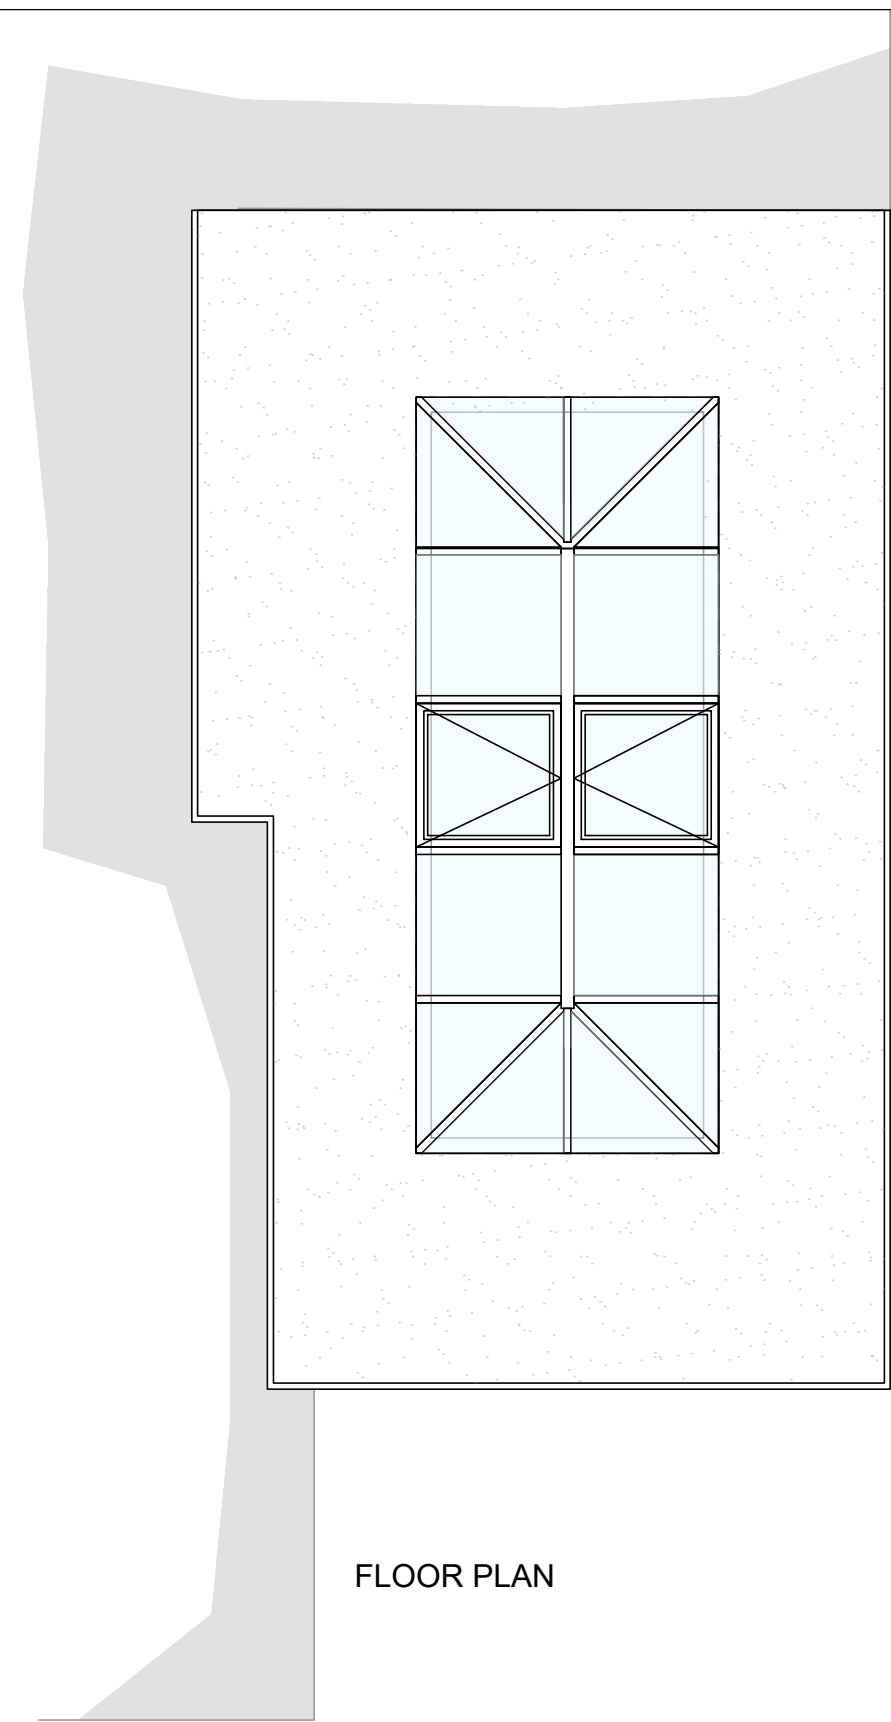



FLOOR PLAN

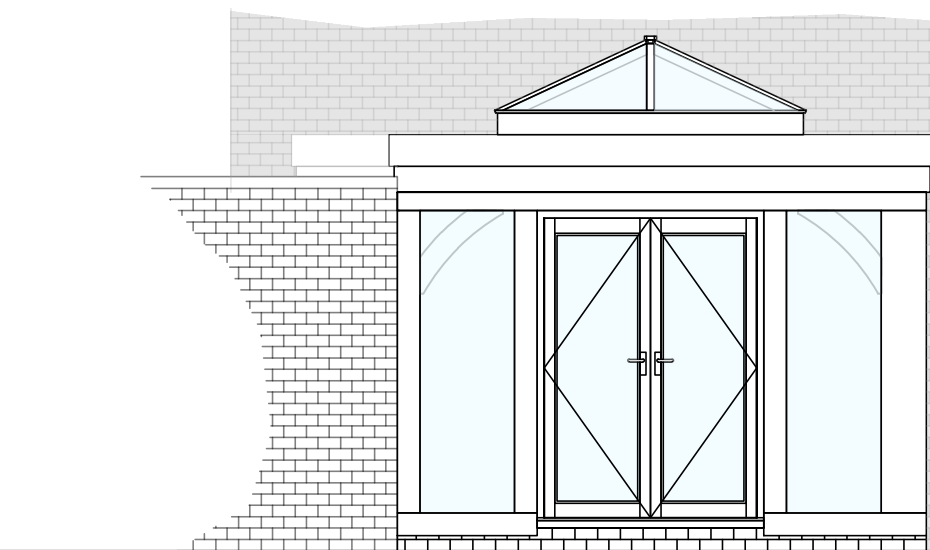


SOUTH ELEVATION

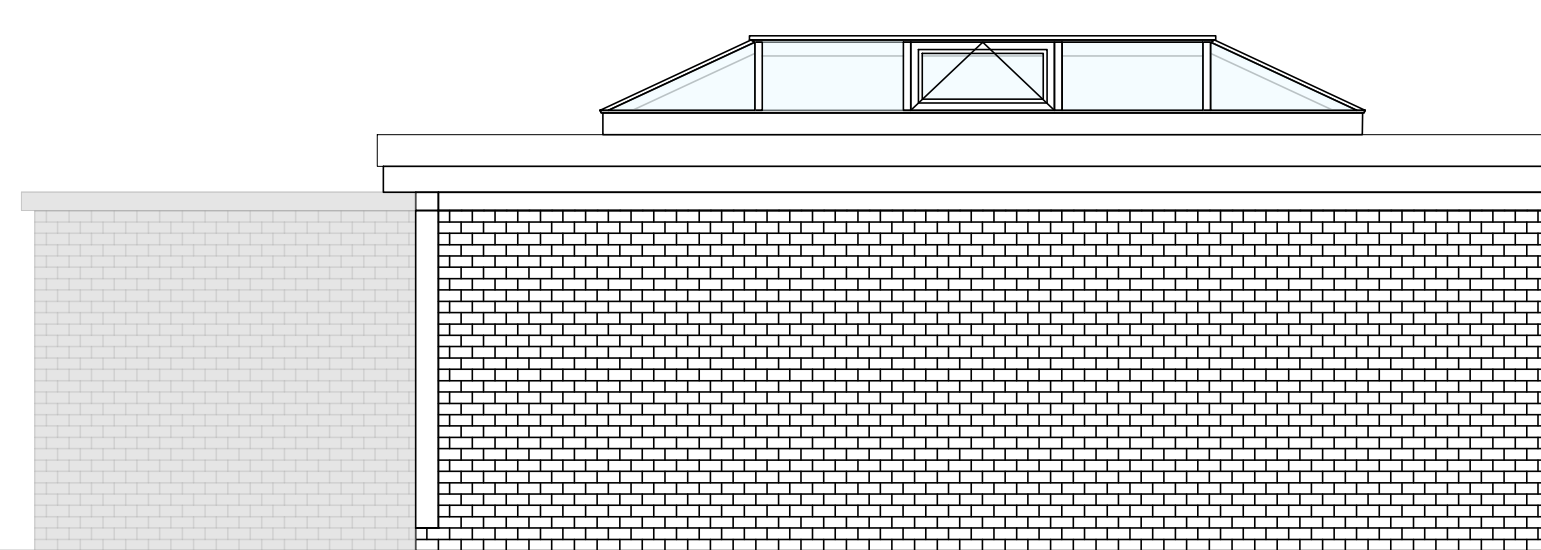


EAST ELEVATION

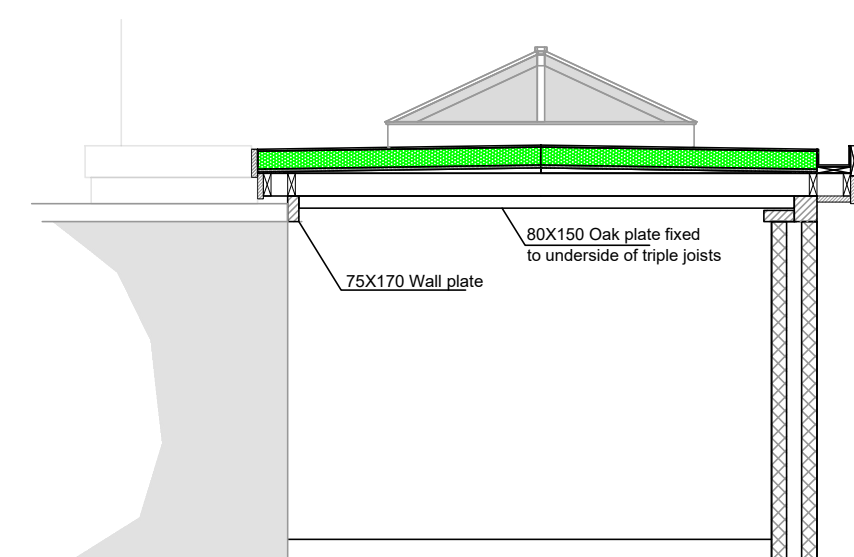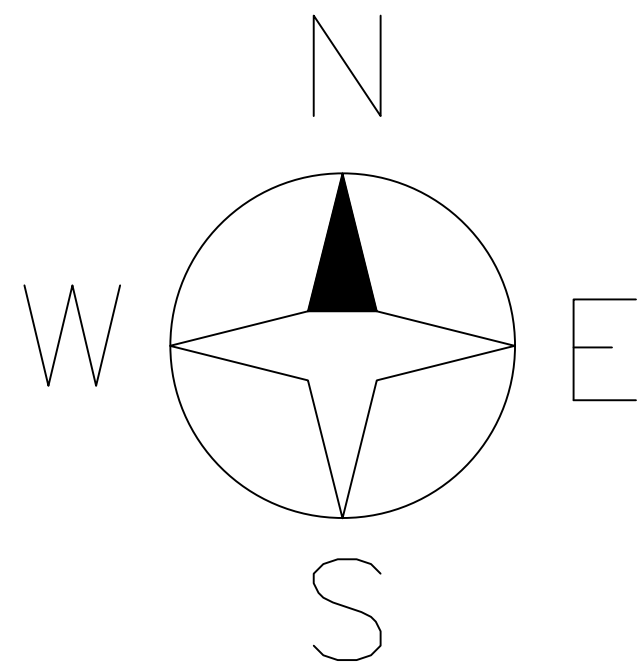

SECTION A

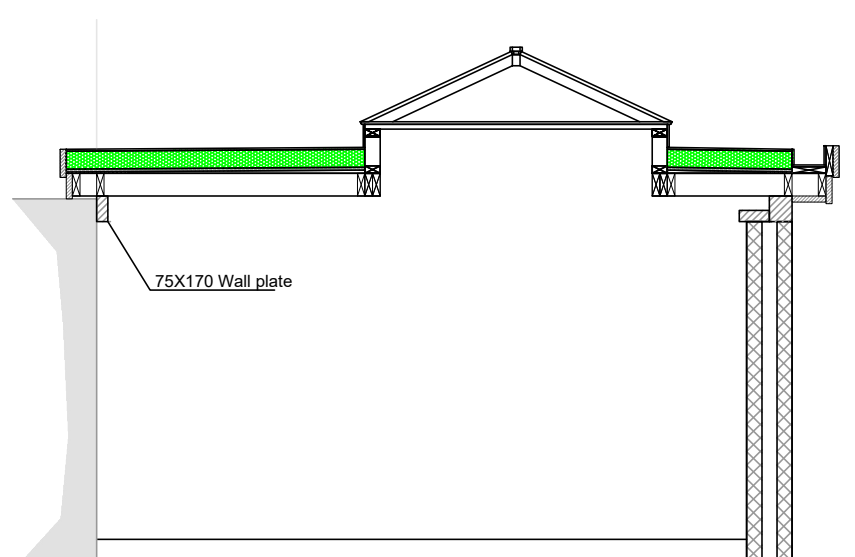

SECTION B

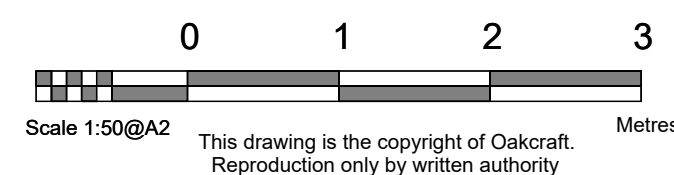

 At Holmsley Mill	SIMPSON	Frame Plan, Floor Plan, Roof Plan Elevations and Section.	
	240179 ORANGERY	Date: 03/09/24	PLA2
		Drawn by BL	
		Checked by Checker	Scale - 1:50 @ A2