



EXISTING

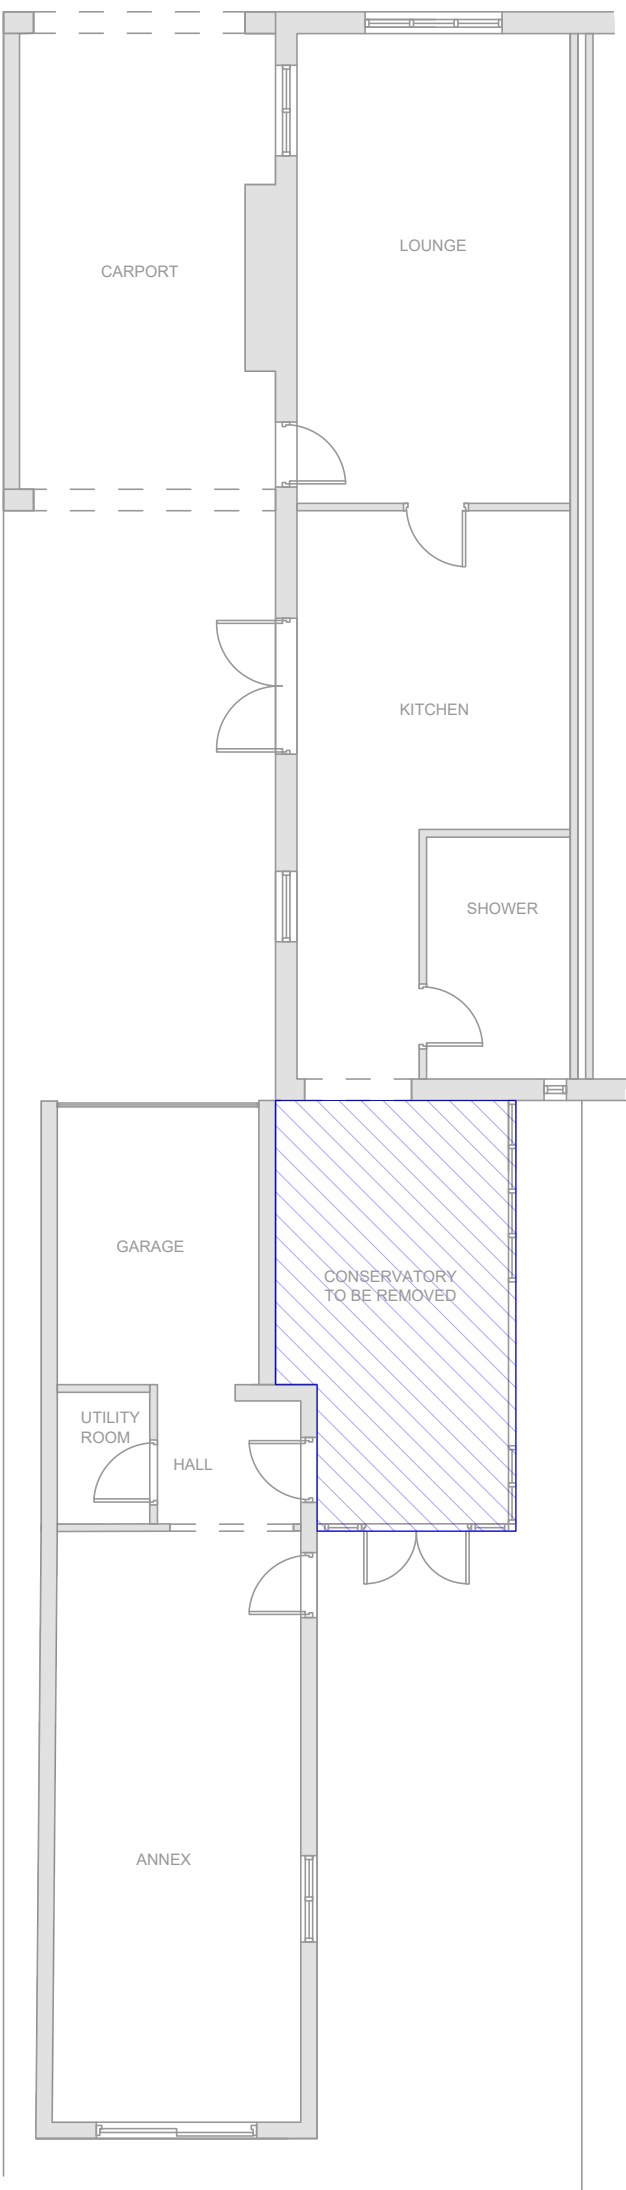

EXISTING GF PLAN

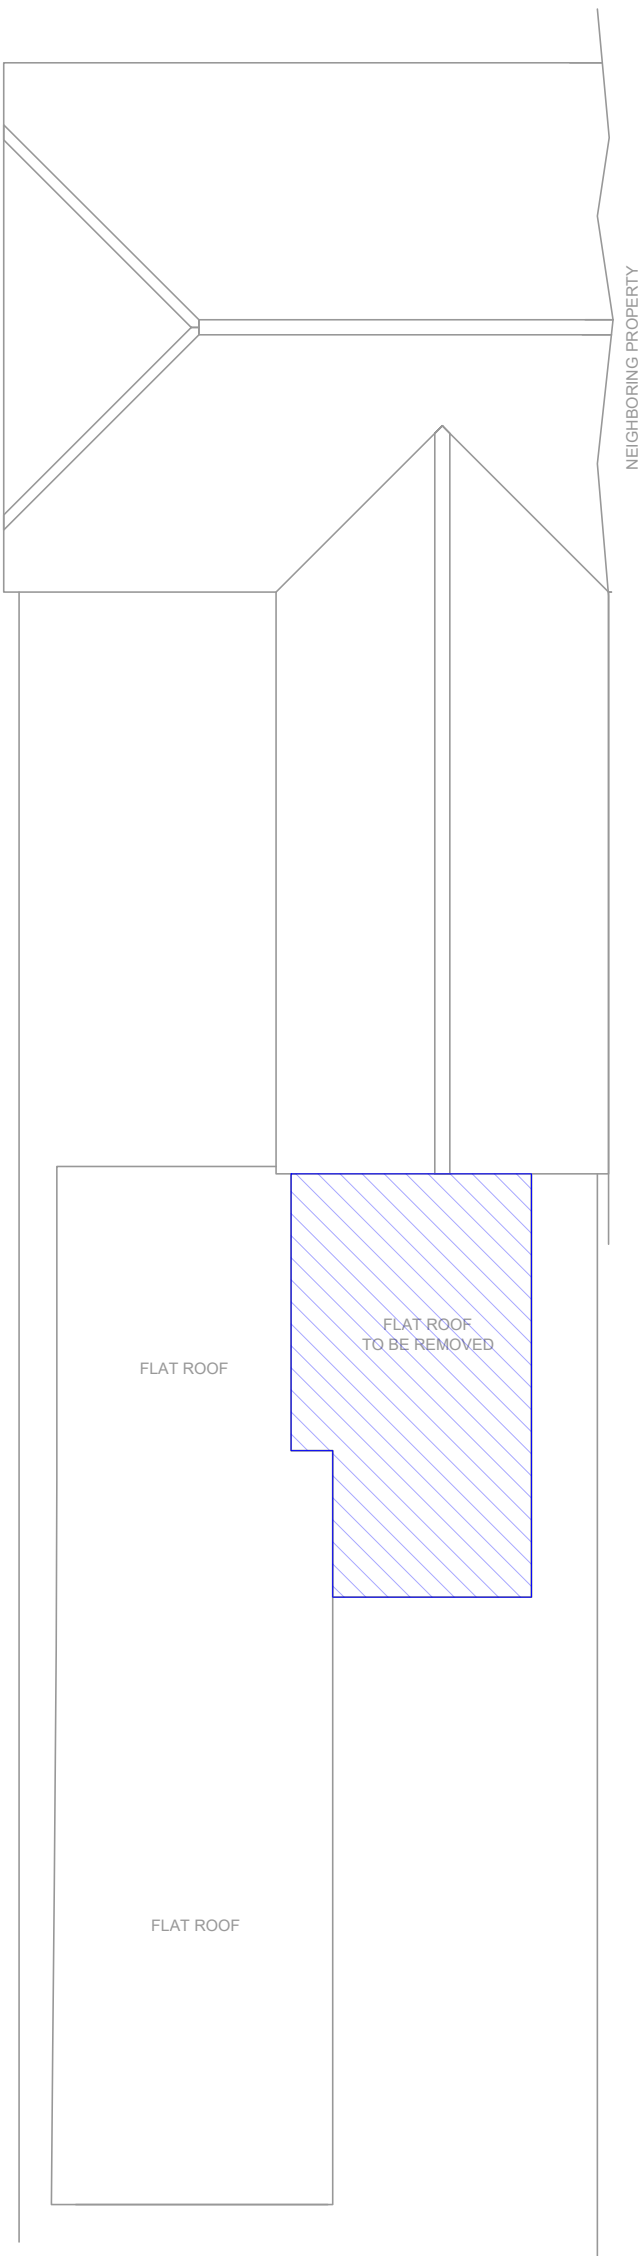

EXISTING ROOF PLAN




EXISTING NORTH ELEVATION





EXISTING WEST ELEVATION



EXISTING SOUTH ELEVATION

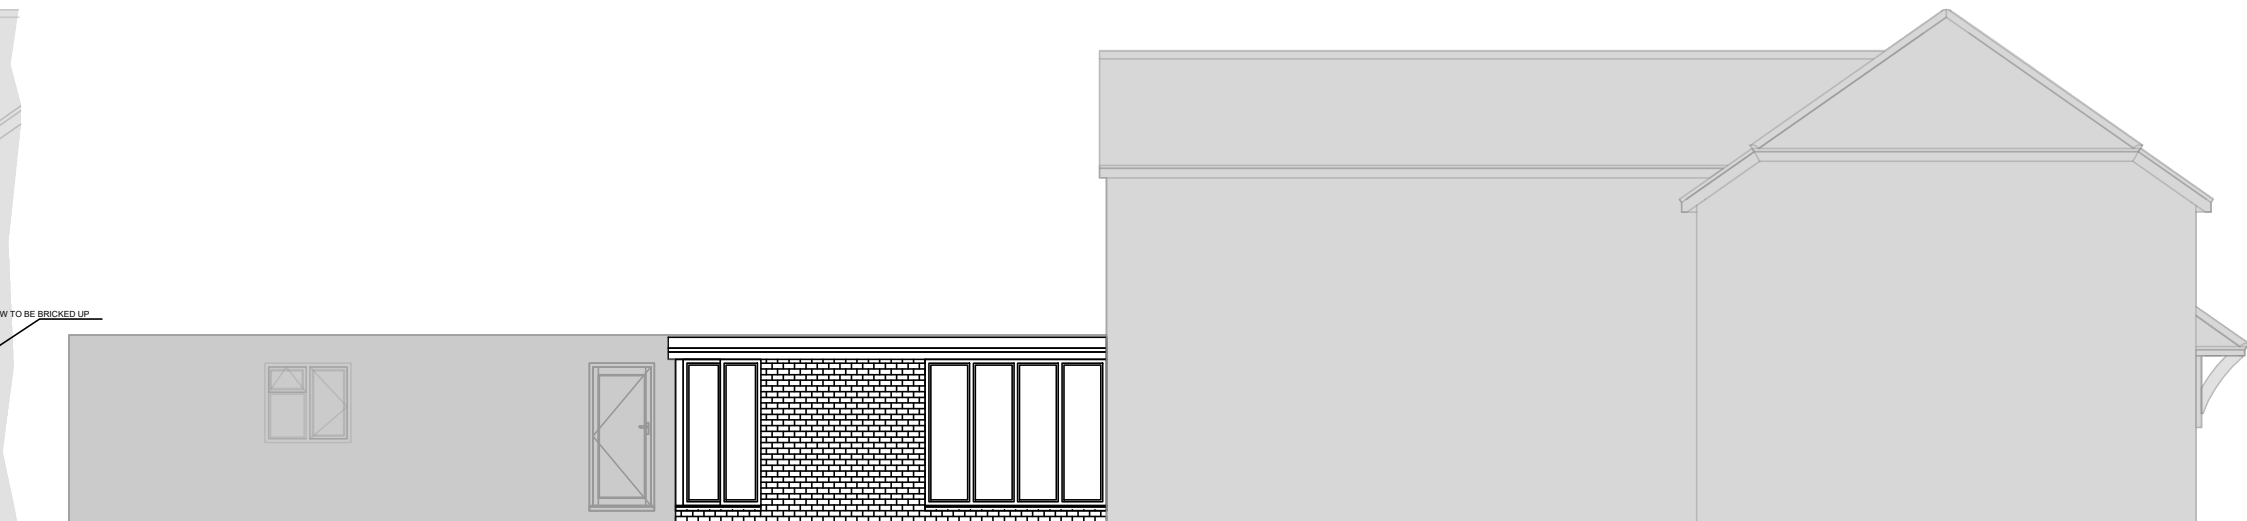

EXISTING EAST ELEVATION

 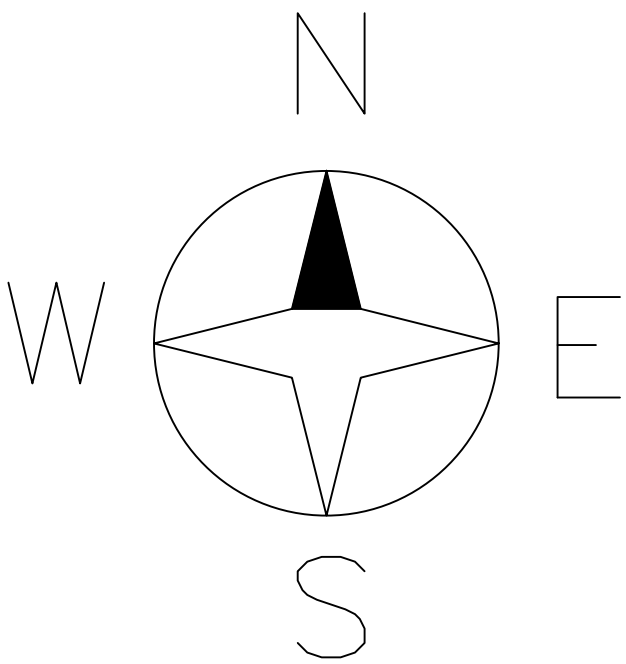

 At Holmsley Mill	SIMPSON		Existing Plans and Elevations	
	240179		Date:	PLA3
	ORANGERY		03/09/24	
			Drawn by	BL
		Checked by	Checker	Scale - 1:100 @ A2