




PROPOSED

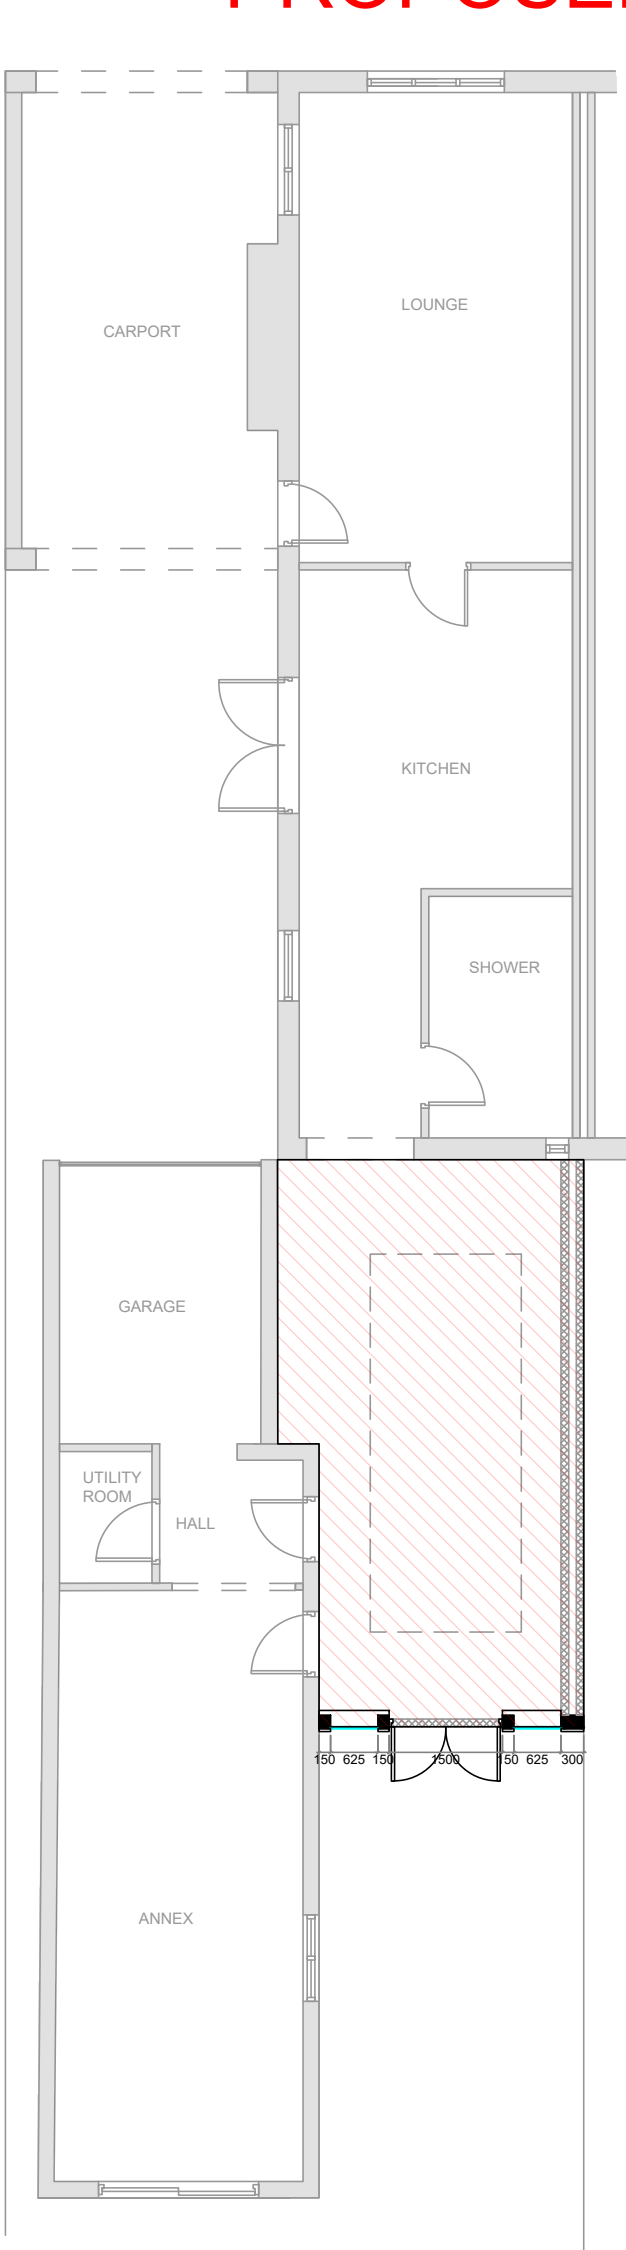


PROPOSED GF PLAN

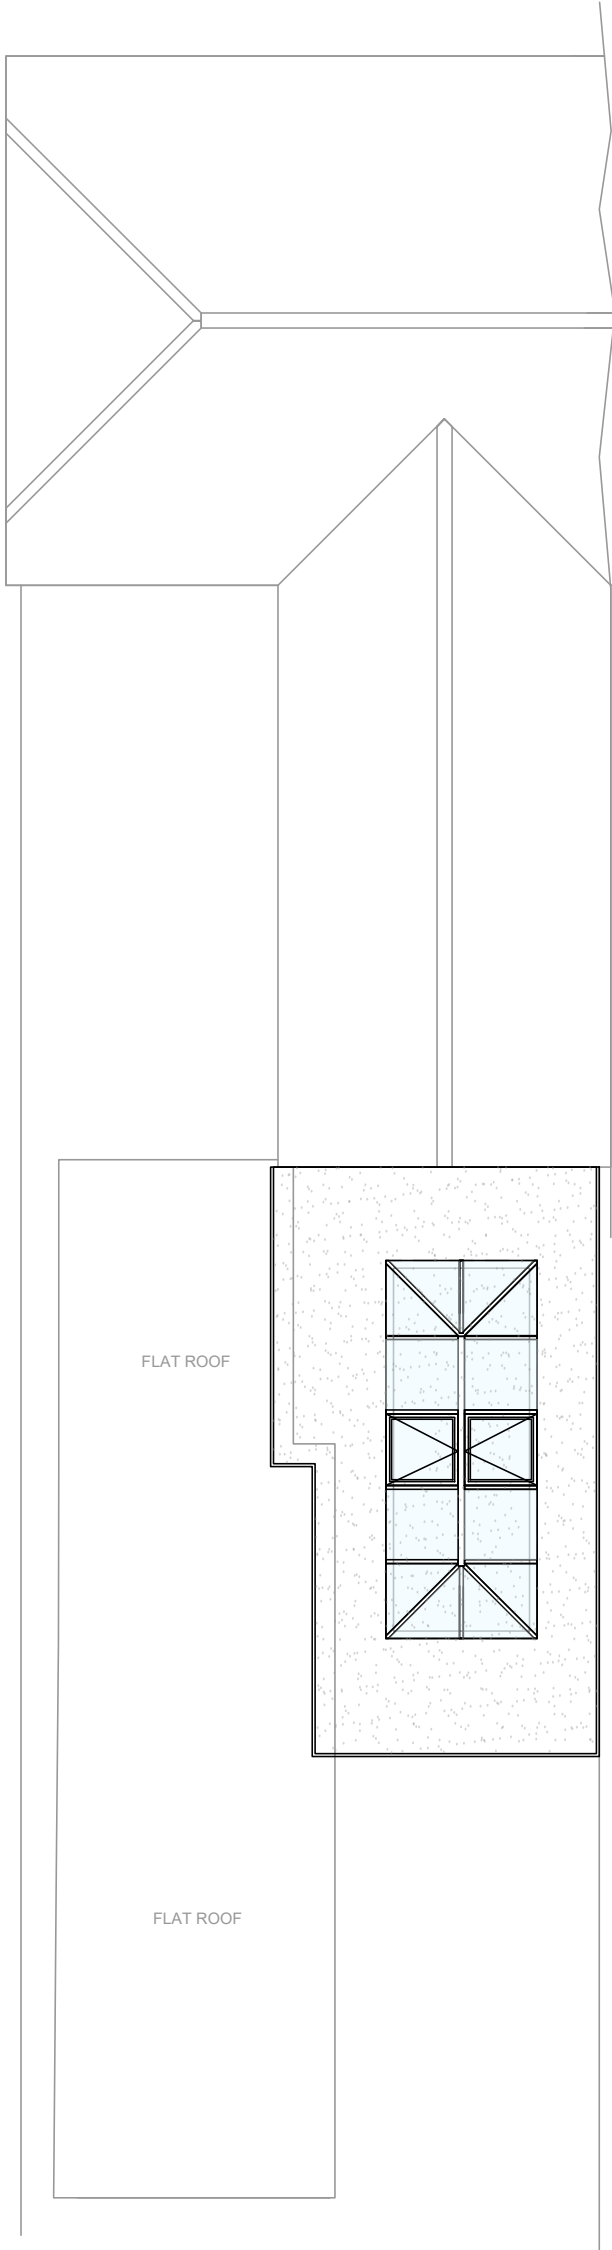

PROPOSED ROOF PLAN

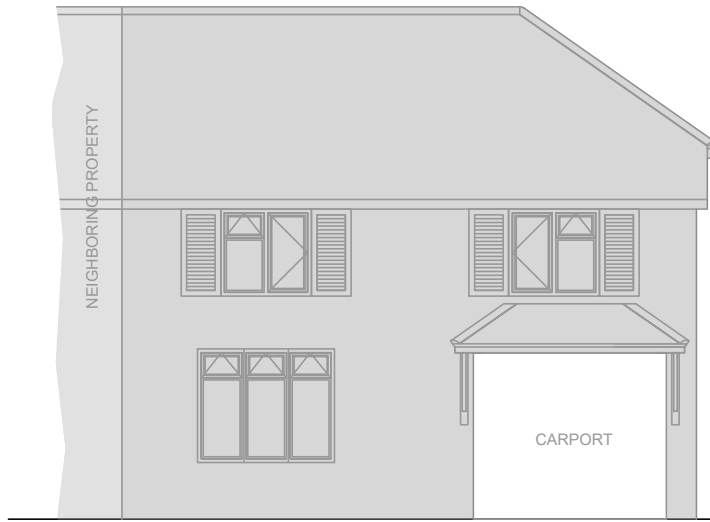


PROPOSED NORTH ELEVATION

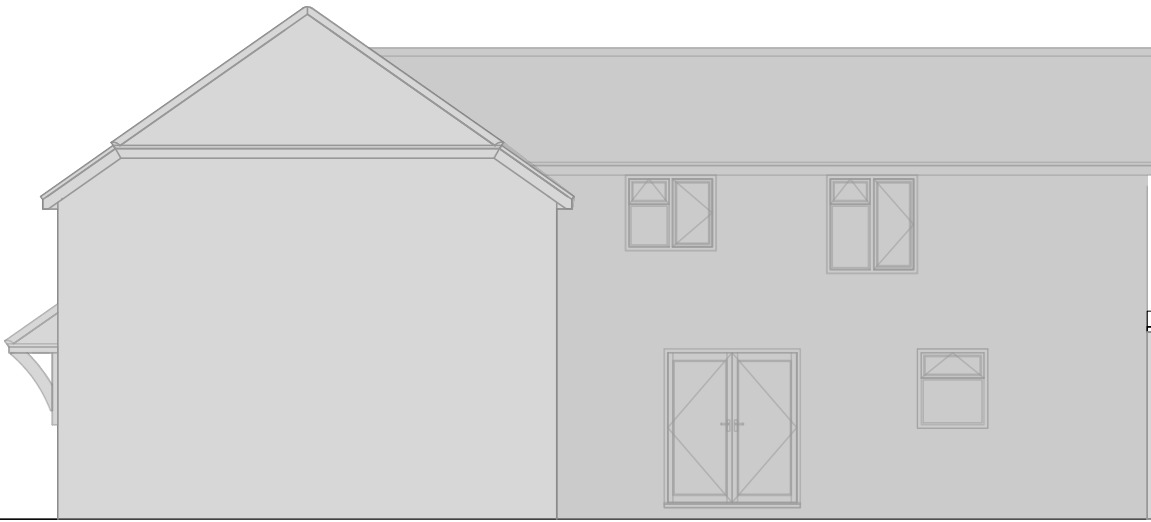



PROPOSED WEST ELEVATION



PROPOSED SOUTH ELEVATION

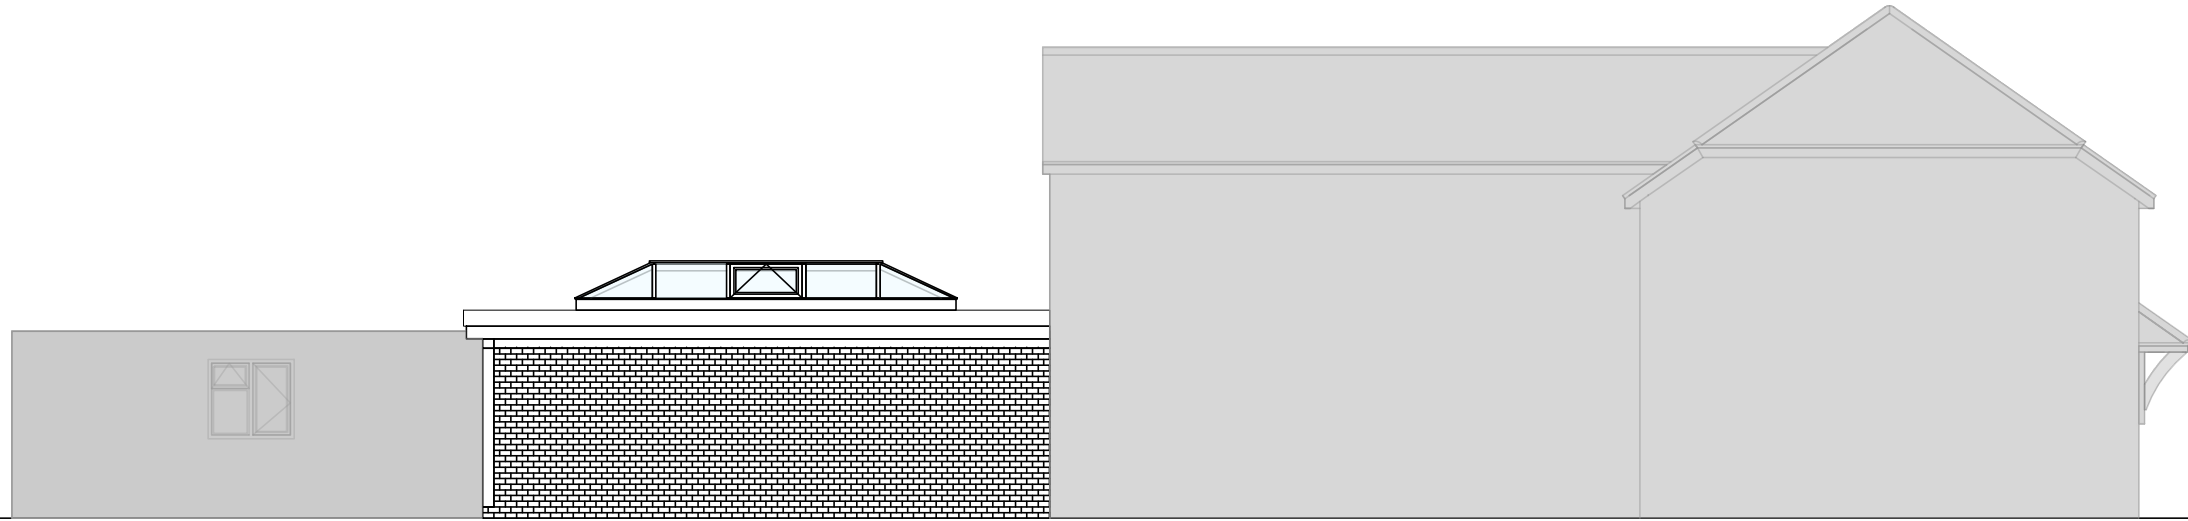

PROPOSED EAST ELEVATION

 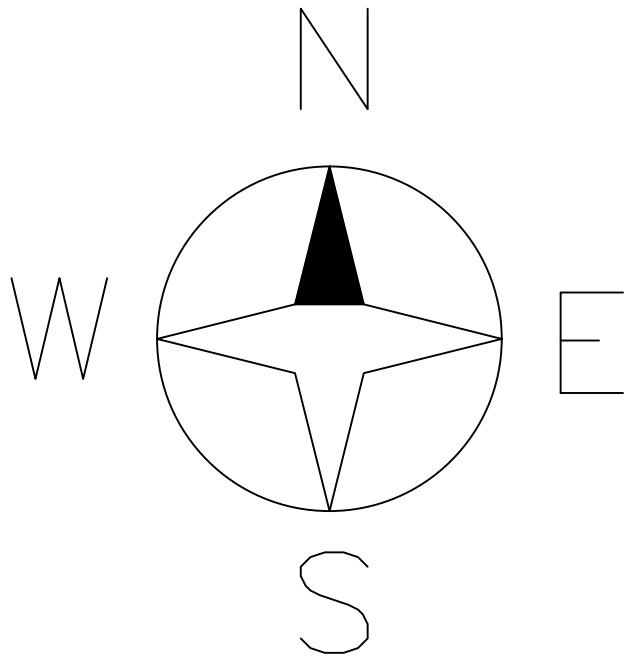

 At Holmsley Mill	SIMPSON		Proposed Plans and Elevations	
	240179		Date:	PLA4
	ORANGERY		03/09/24	
			Drawn by	BL
		Checked by	Checker	Scale - 1:100 @ A2