




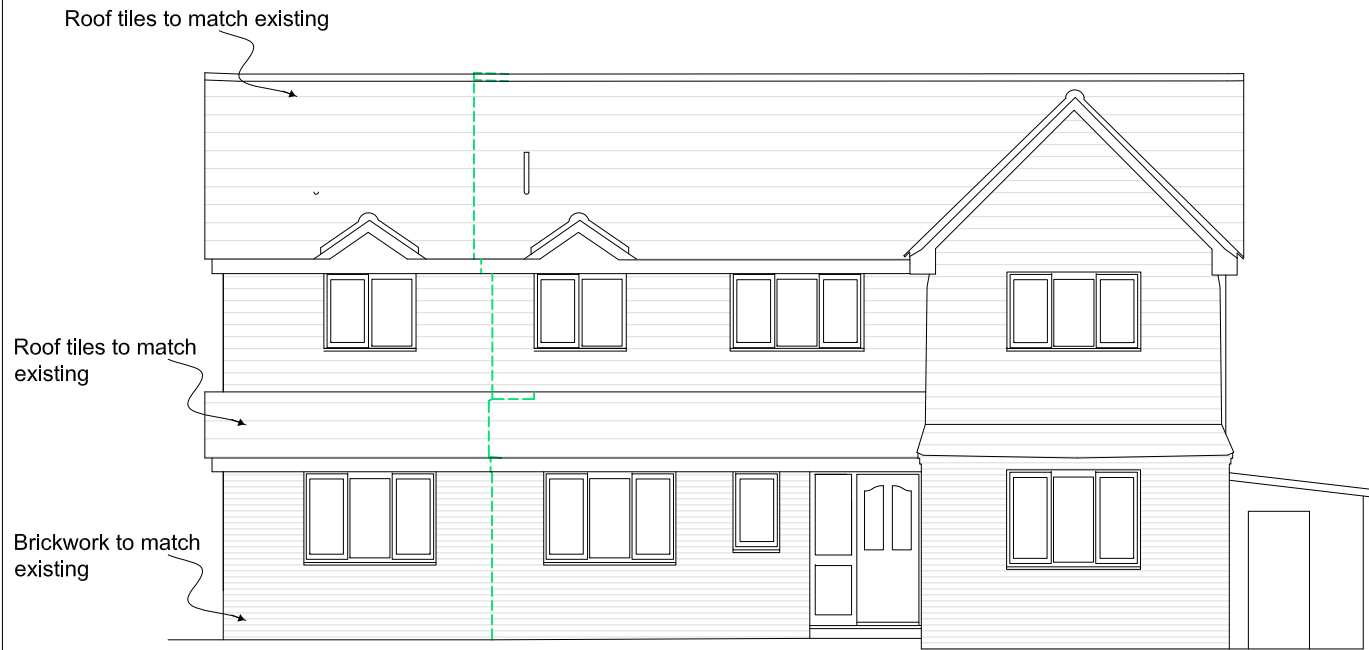

PROPOSED FRONT ELEVATION

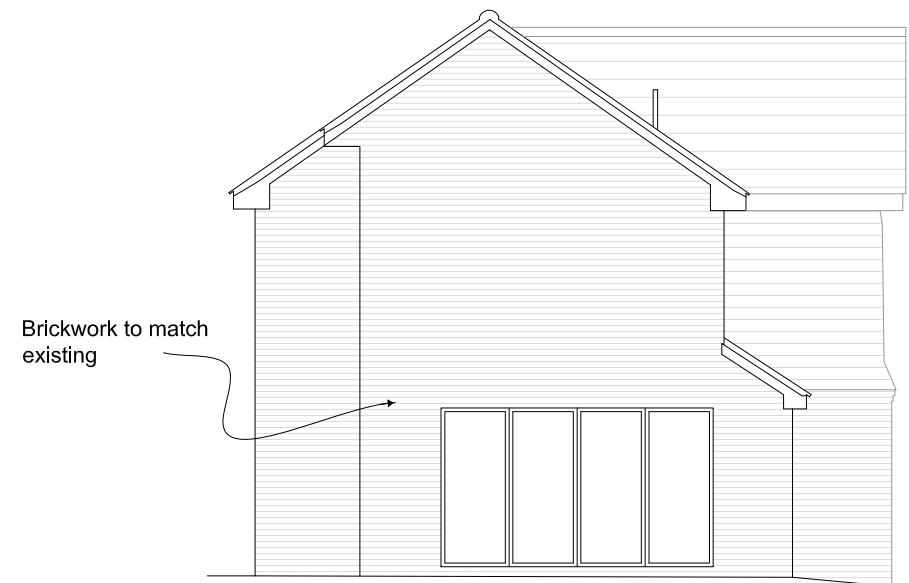

PROPOSED SIDE ELEVATION (LHS)

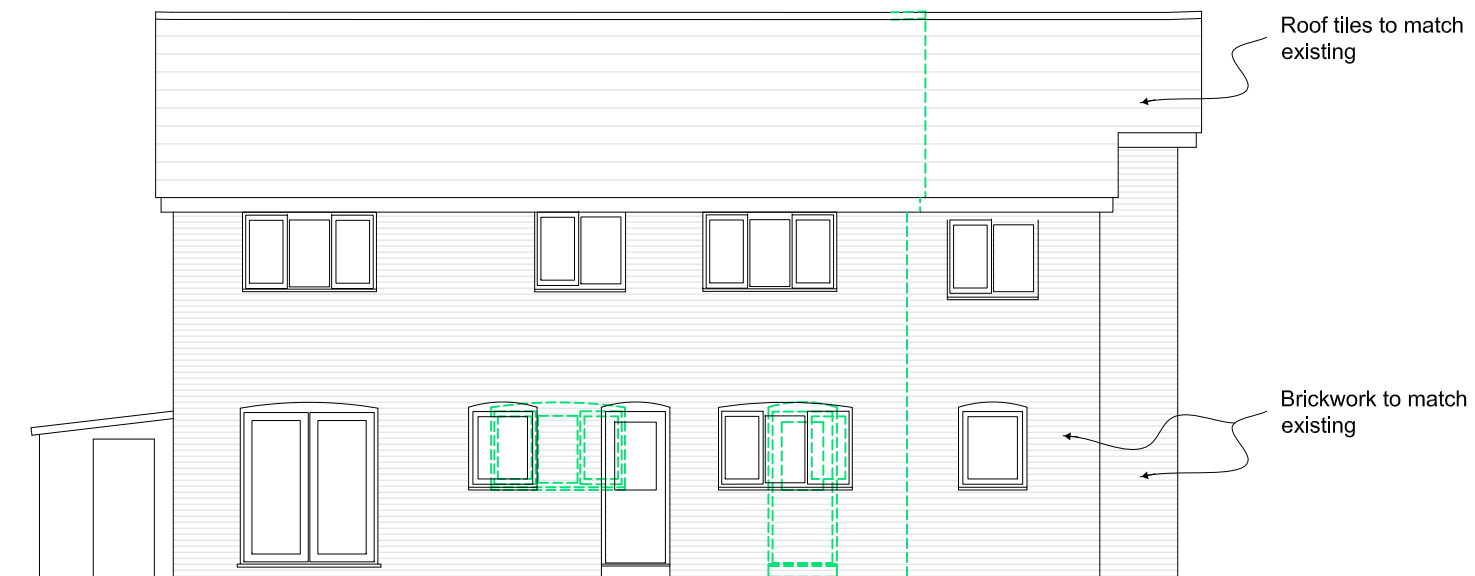

PROPOSED REAR ELEVATION

KEY:

- Walls/doors/windows to be removed
- New cavity wall construction
- New internal wall/infill existing wall



SCALE BAR: 1:100

MR & MRS FARMERY
PLANNING APPLICATION: PROPOSED ELEVATIONS

98 BROAD HINTON, TWYFORD

Date 28/04/25
Dwg No. BHT24.14
Scale @ A3 1:100

Notes

- No responsibility will be accepted for the presentation or accuracy of information reproduced from electronic data exchange.
- Do not scale this drawing. Figured dimensions to be checked on site.

Copyright

This drawing is the copyright of Lynda Carroll Architects LTD and reproduction by any means is not permitted without prior written consent.

