


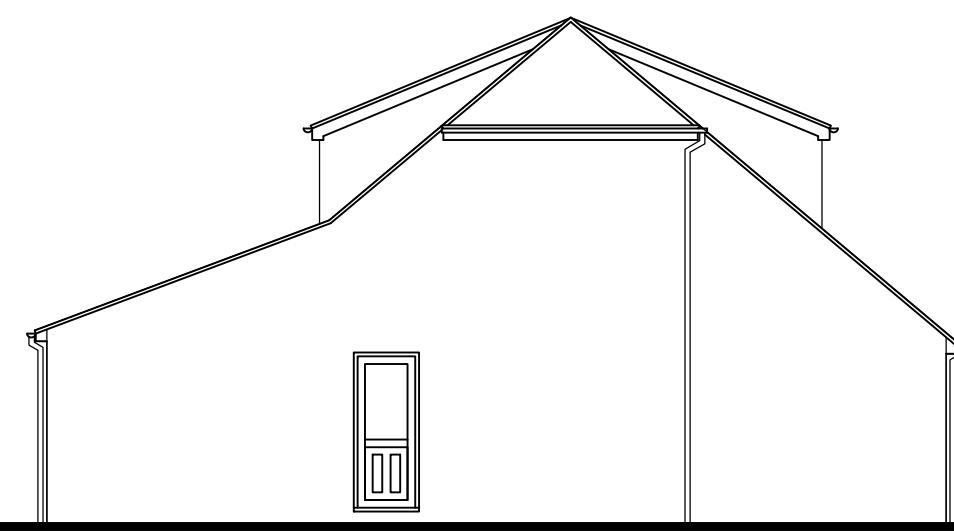


Existing North Elevation




Existing East Elevation




Existing South Elevation

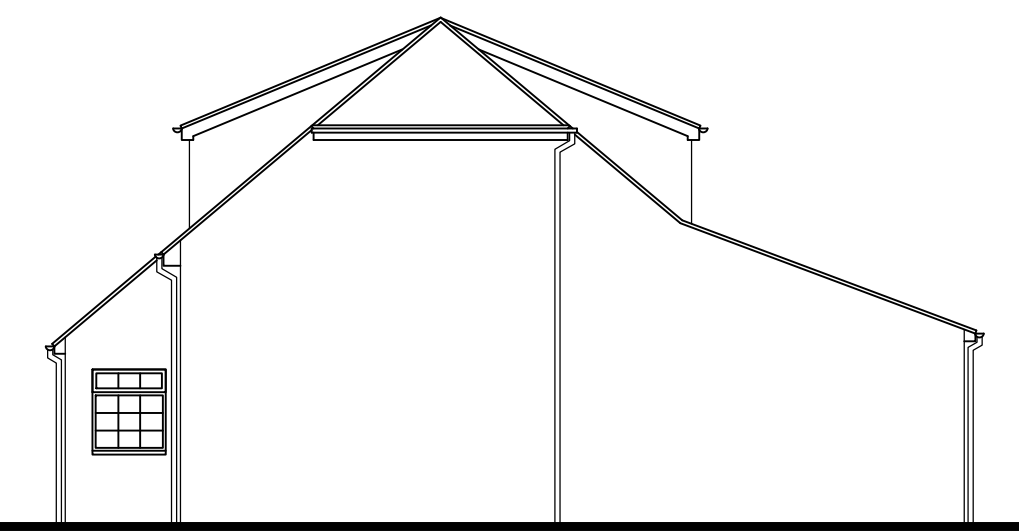


Existing West Elevation

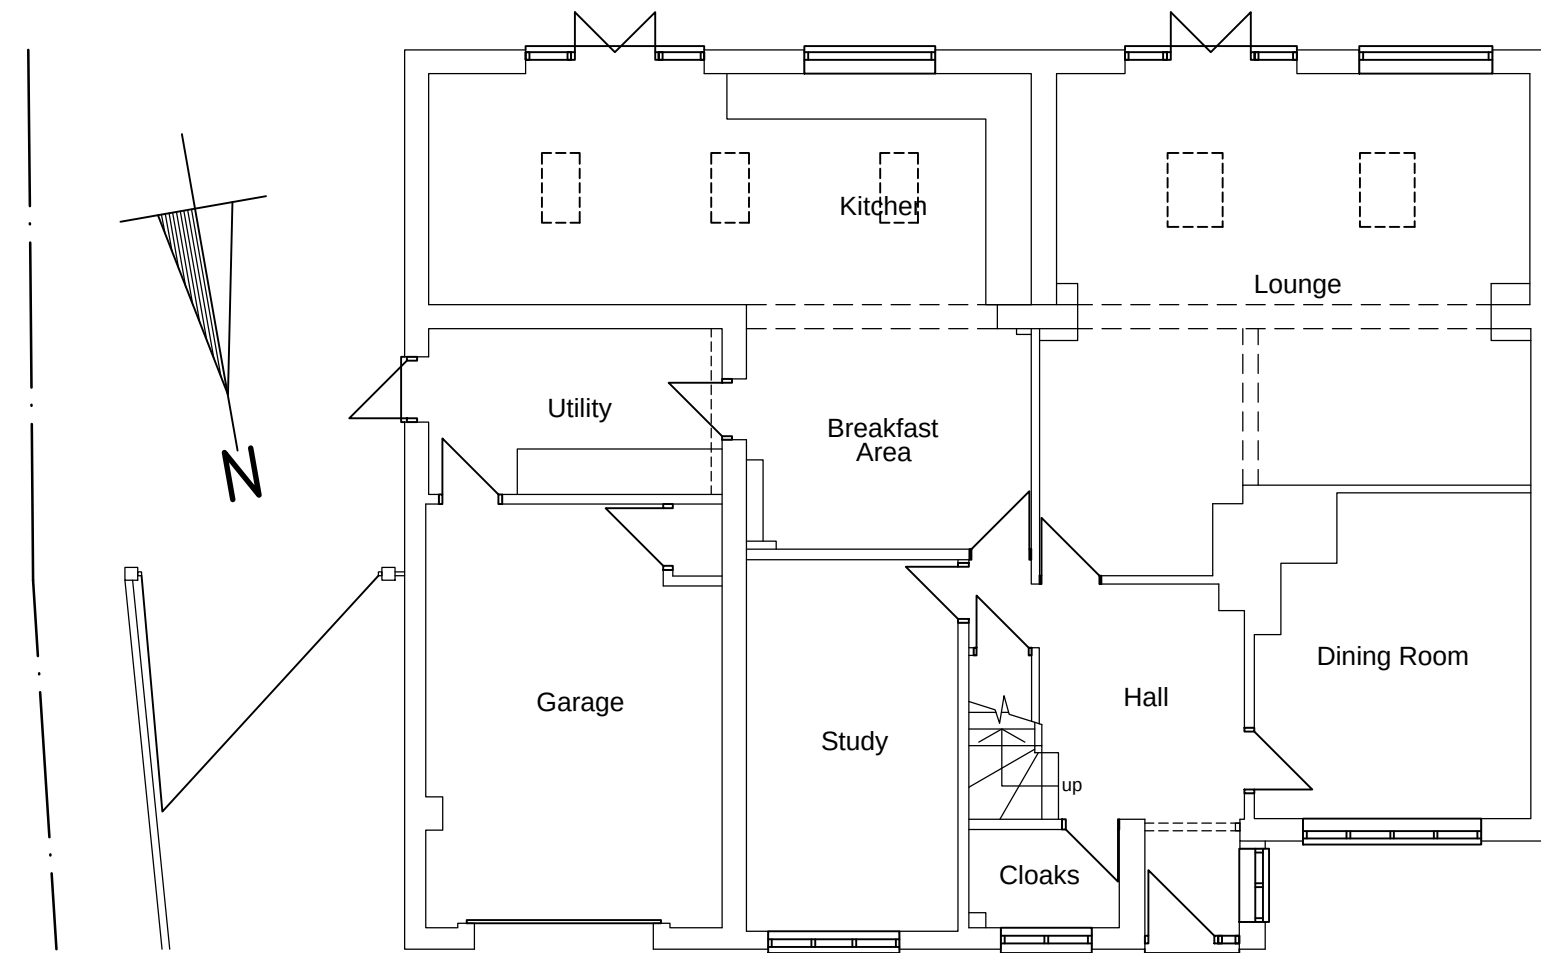


Existing Ground Floor Plan

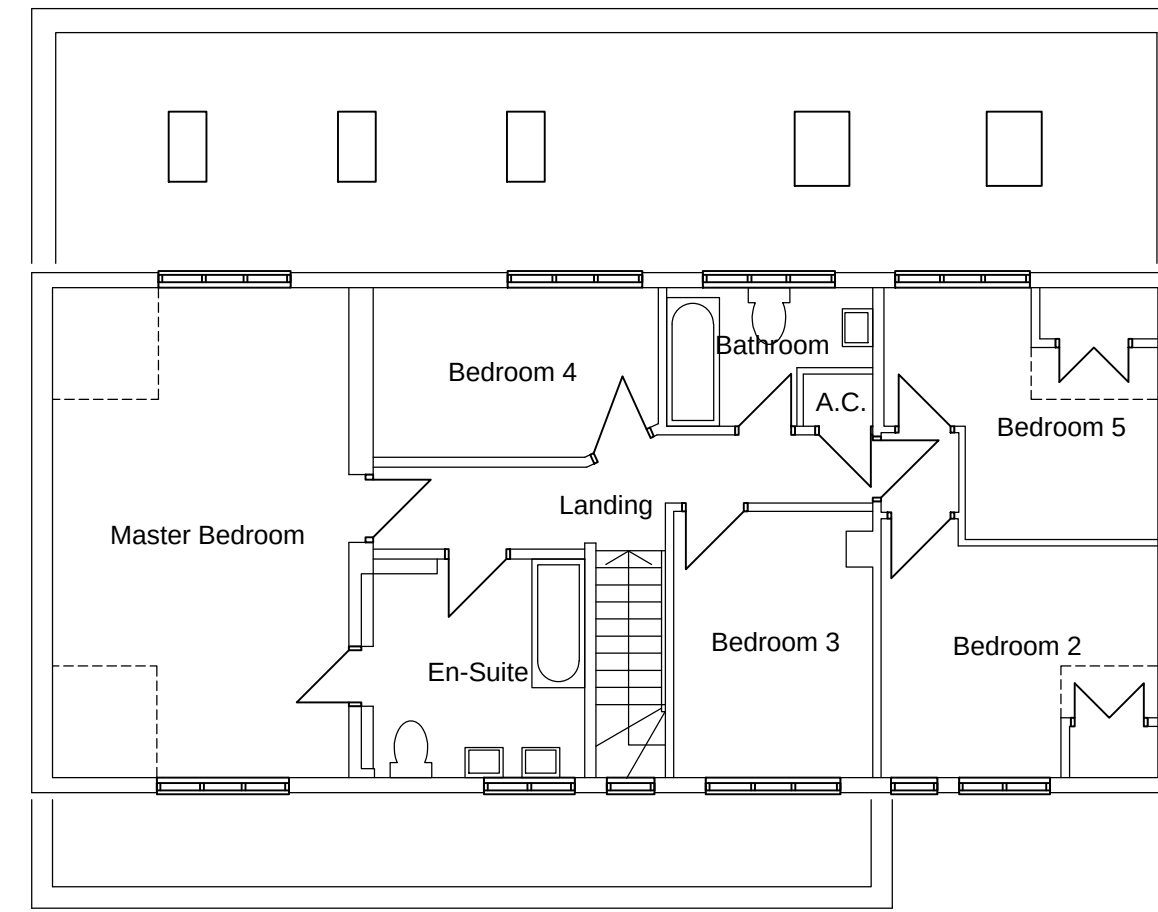


Existing First Floor Plan

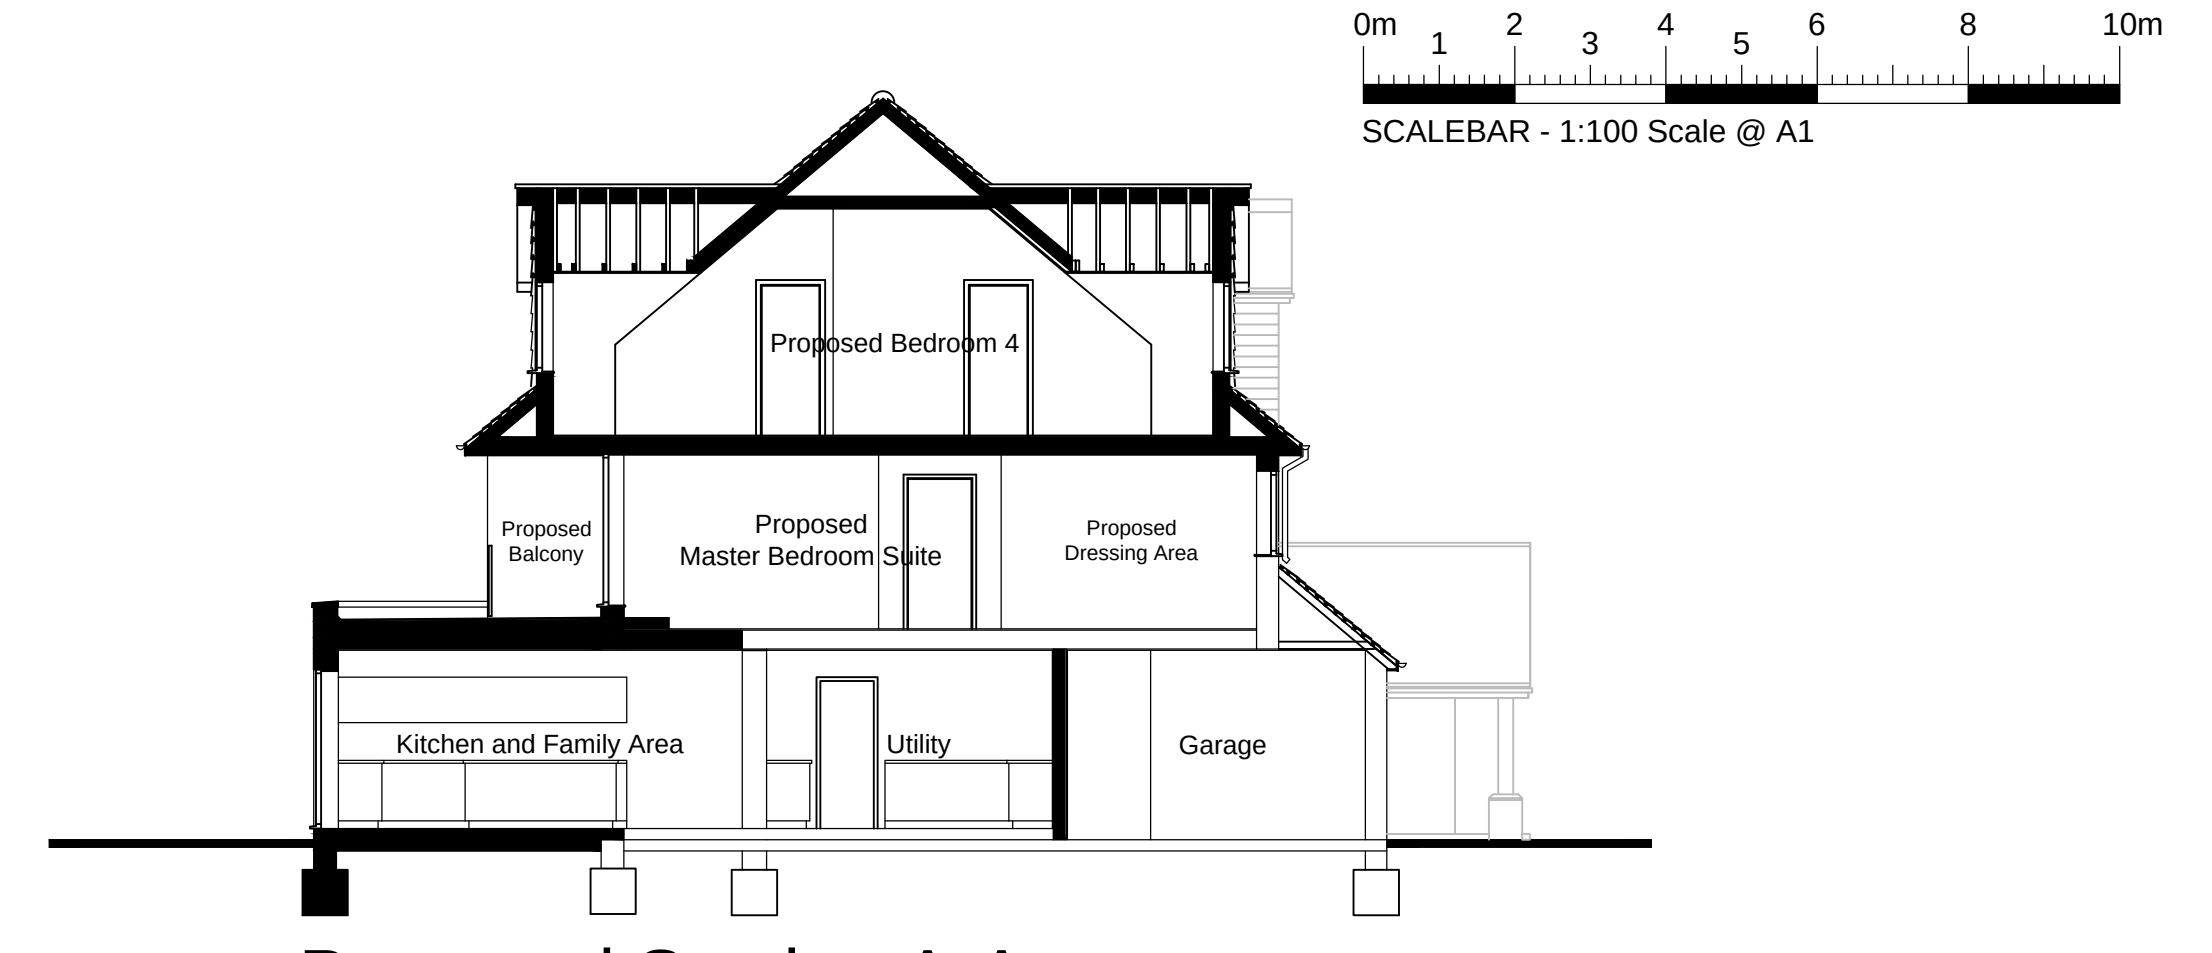

Proposed Section A-A

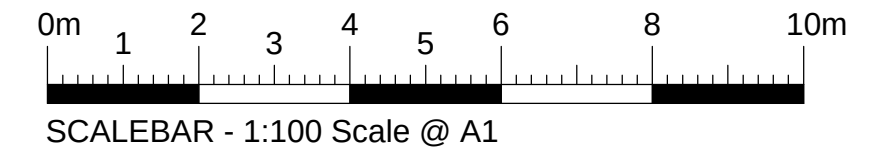


Proposed North Elevation

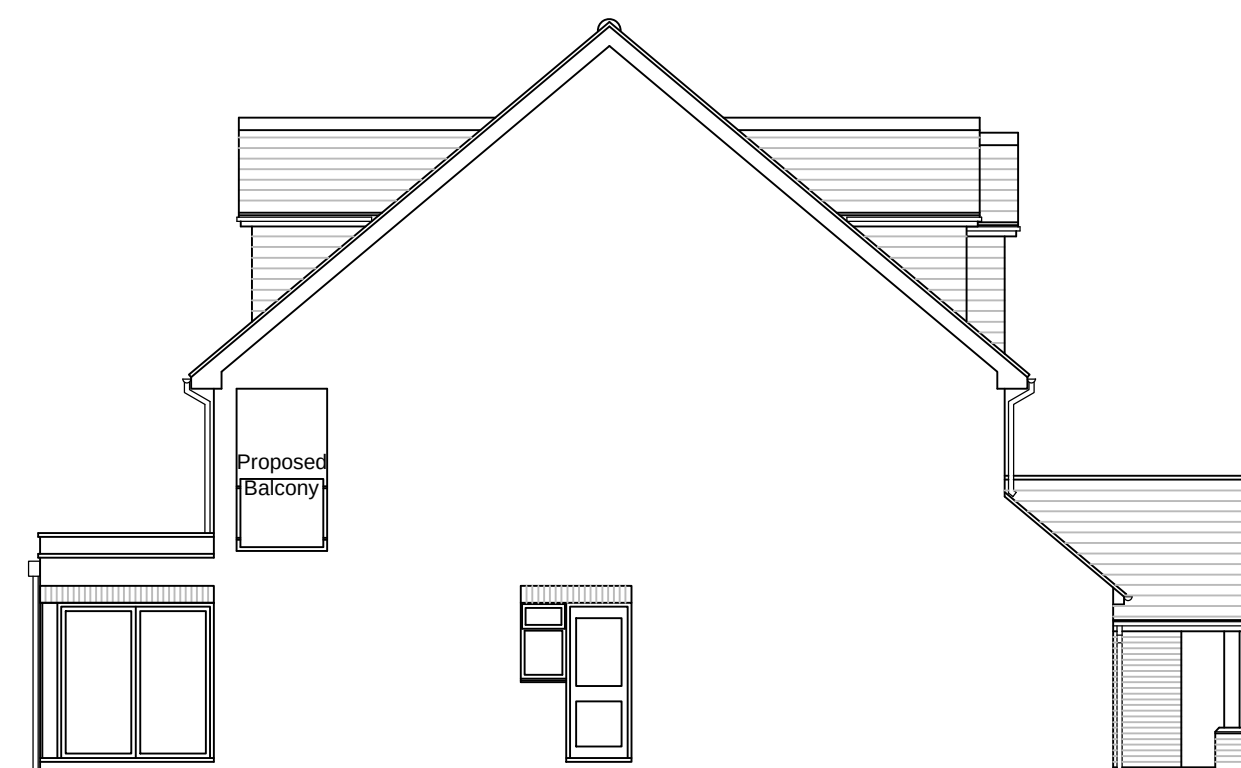


Proposed East Elevation




Proposed South Elevation

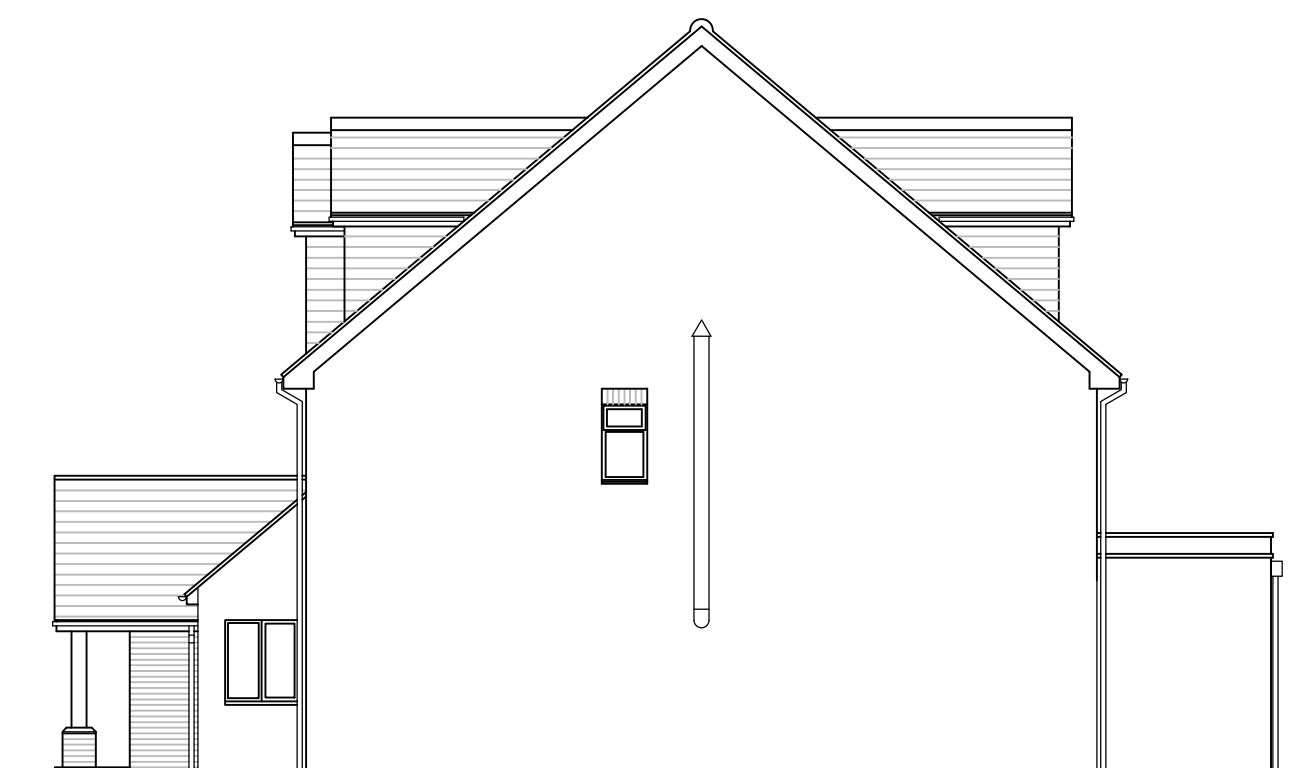


Proposed West Elevation

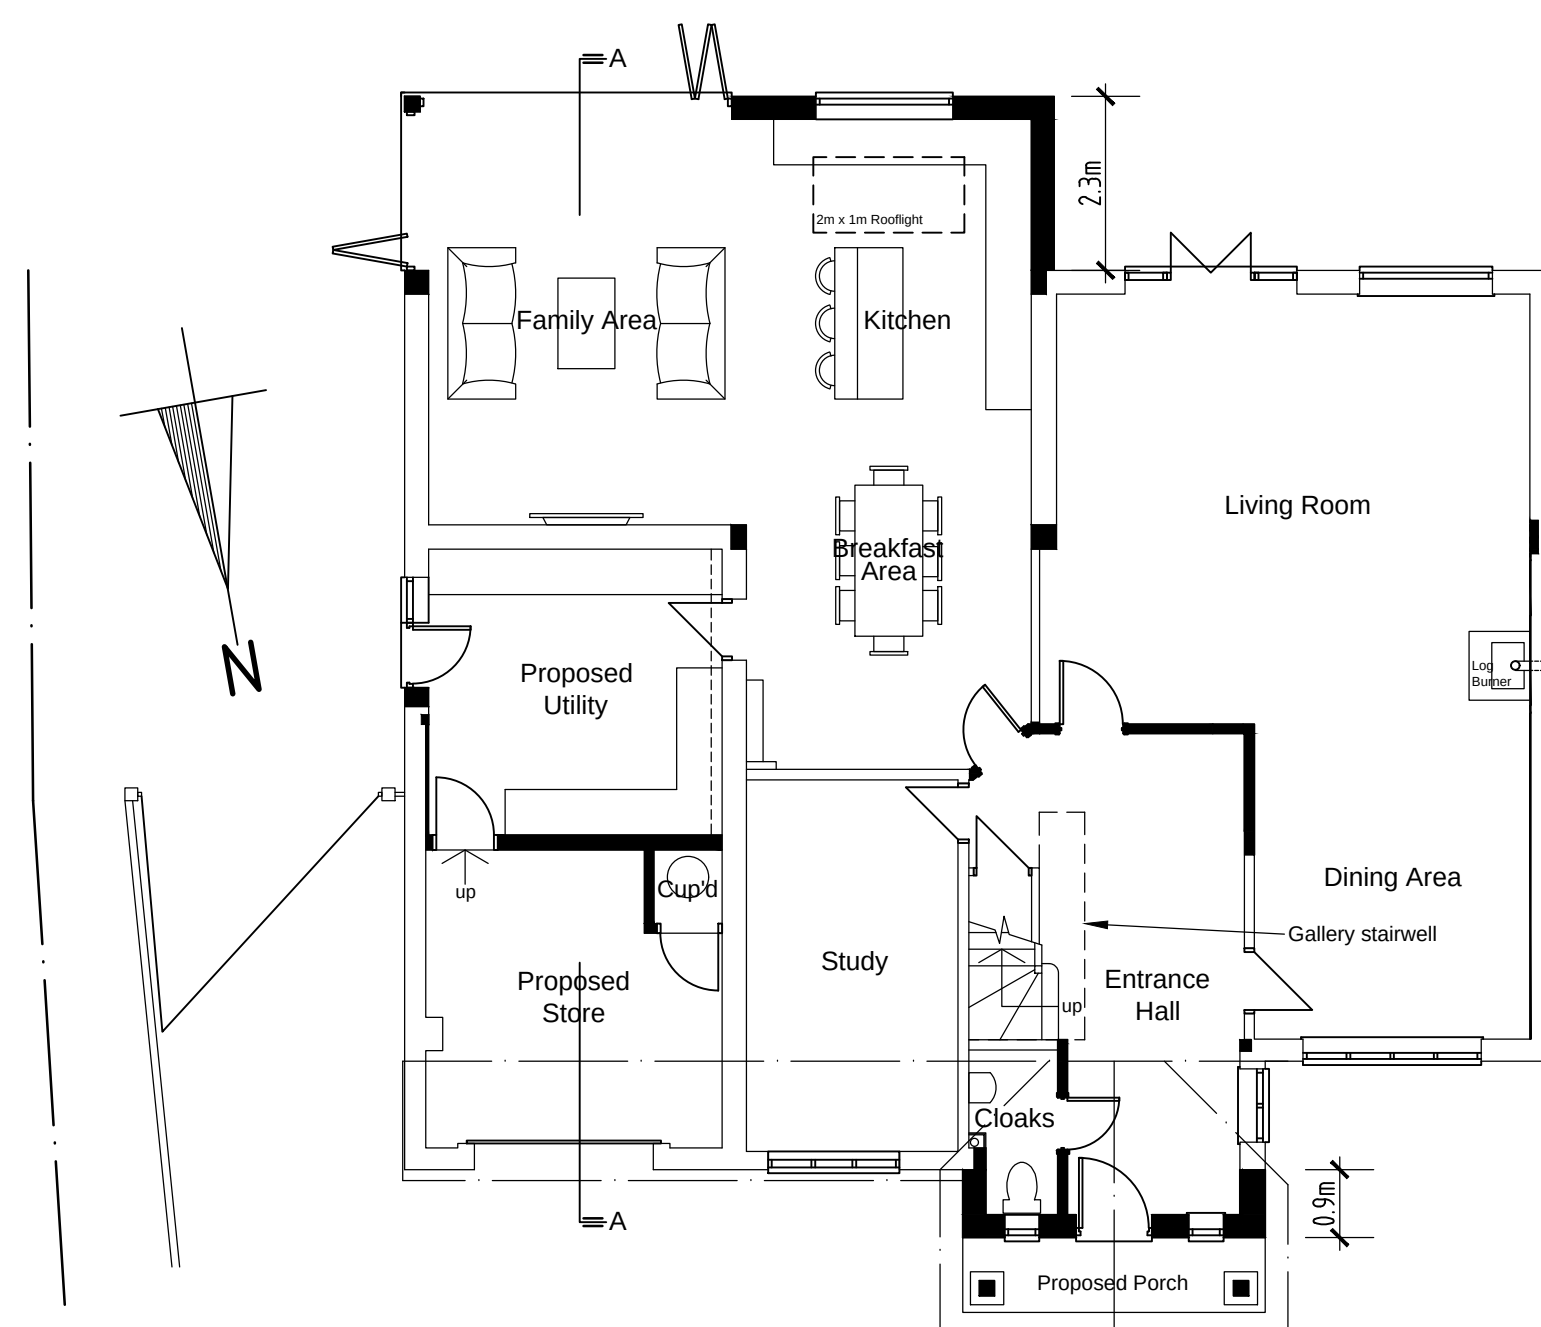

Proposed Ground Floor Plan

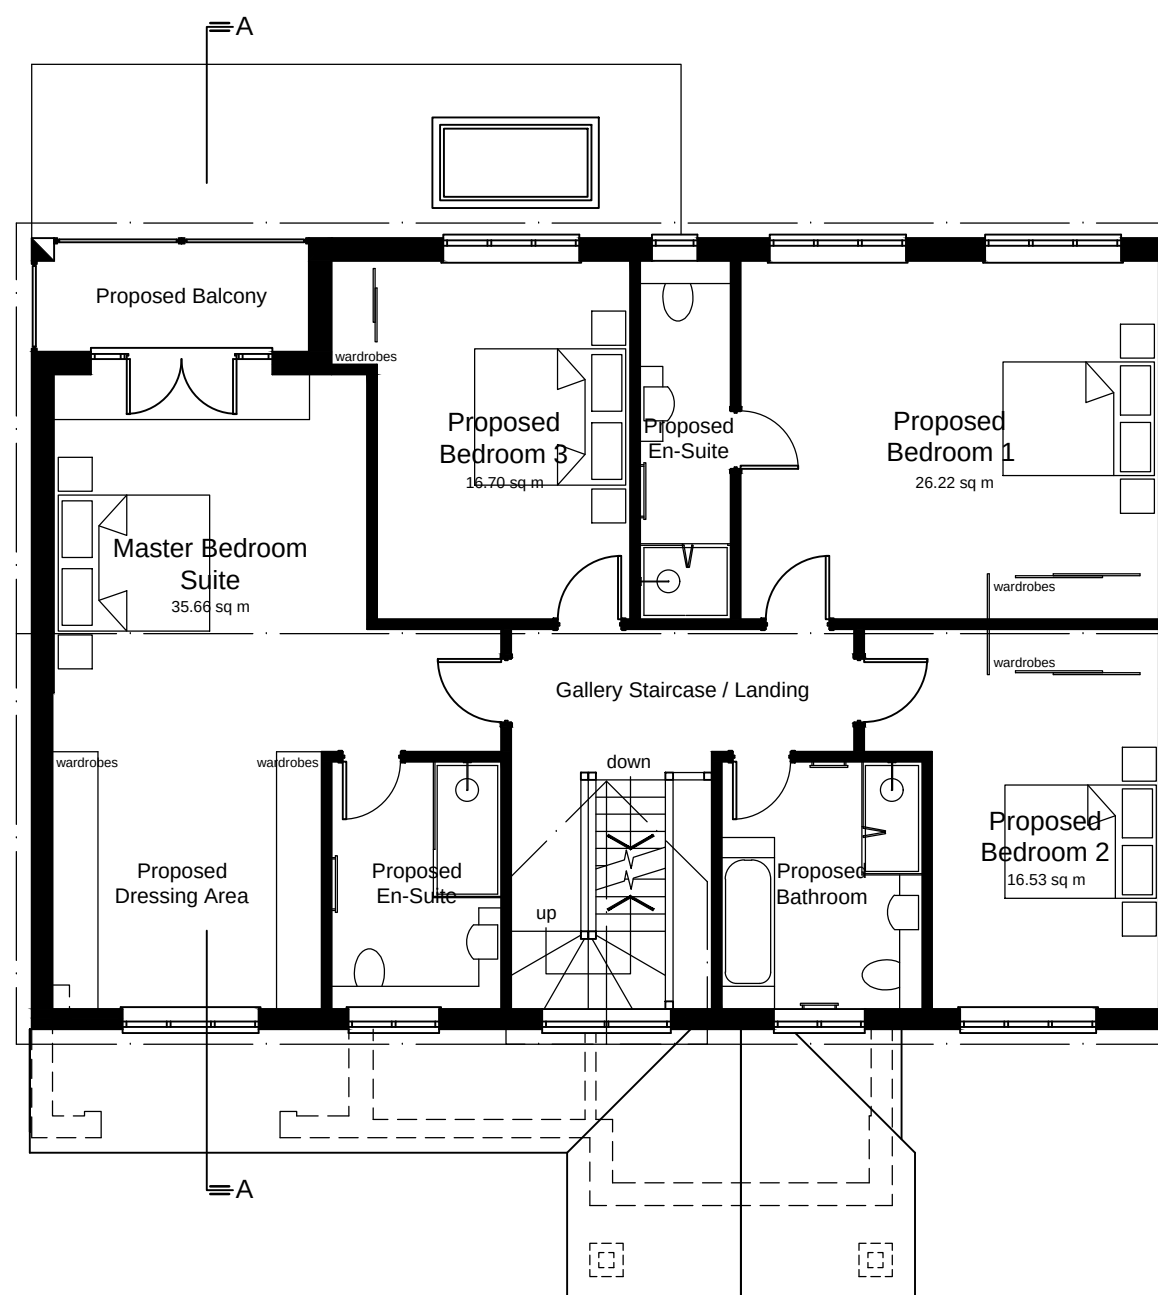

Proposed First Floor Plan

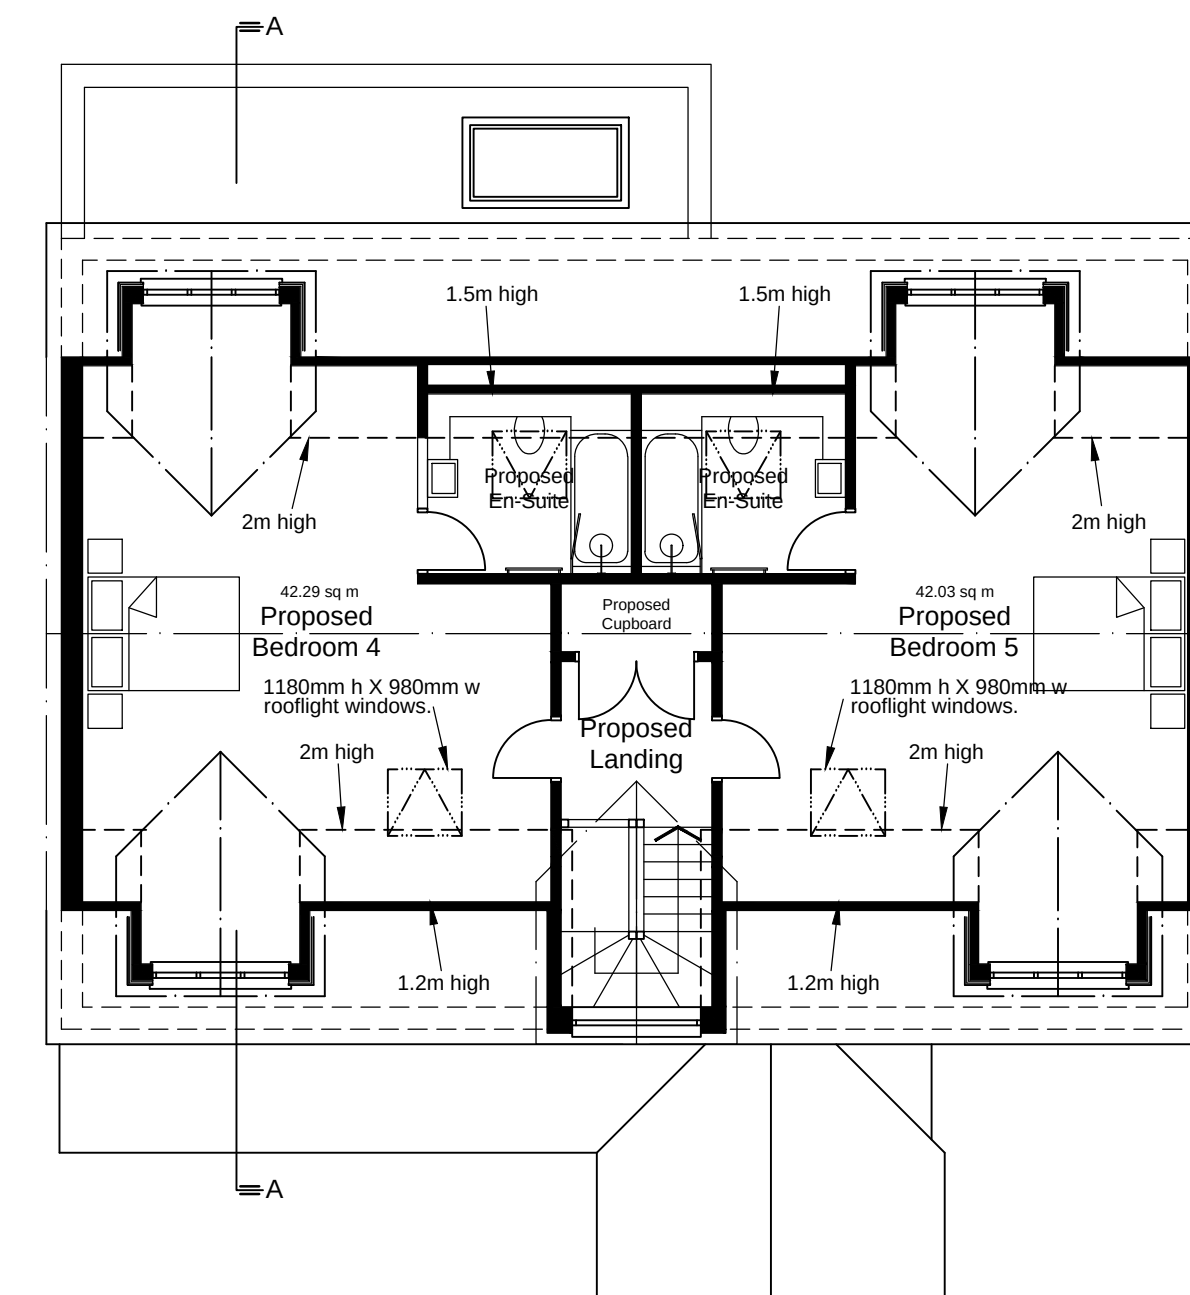

Proposed Second Floor Plan

Proposed Single Storey Front and Rear Extensions, First Floor Rear Extension, Removal of the Existing Main Pitched Roof and Front and Rear Cat-Slide Pitched Roof Dormers, Raising of the First Floor Walls and a new Main Pitched Roof with Habitable Accommodation including 3No. Pitched Roof Dormers and 2No. Rooflight Windows to the Front Elevation, 2No. Pitched Roof Dormers and 2No. Rooflight Windows to the Rear Elevation plus Changes to the Fenestration to 'Willow Tree House', St Annes Drive, Wokingham, Berkshire, RG40 1PB.

Client
Mr and Mrs Stack.
'Willow Tree House',
St Annes Drive,
Wokingham,
Berkshire, RG41 3HR.

Description
Existing and Proposed Floor
Plans, Elevations and
Proposed Section A-A.

MARTIN BUTLER PARTNERSHIP LIMITED

28 Broad Street
Wokingham
Berkshire
RG40 1AB
Tel: 0118 989 0990

Date: 24/07/25
Drawn: AB
Checked: ----

Scale
1:100

Project No.
22503-2

Drawing No.
01

Revision