


W A R G R A V E R O A D

1:100 scale Bar
This Drawing has been produced for printing onto A3 size paper,



F O O T P A T H

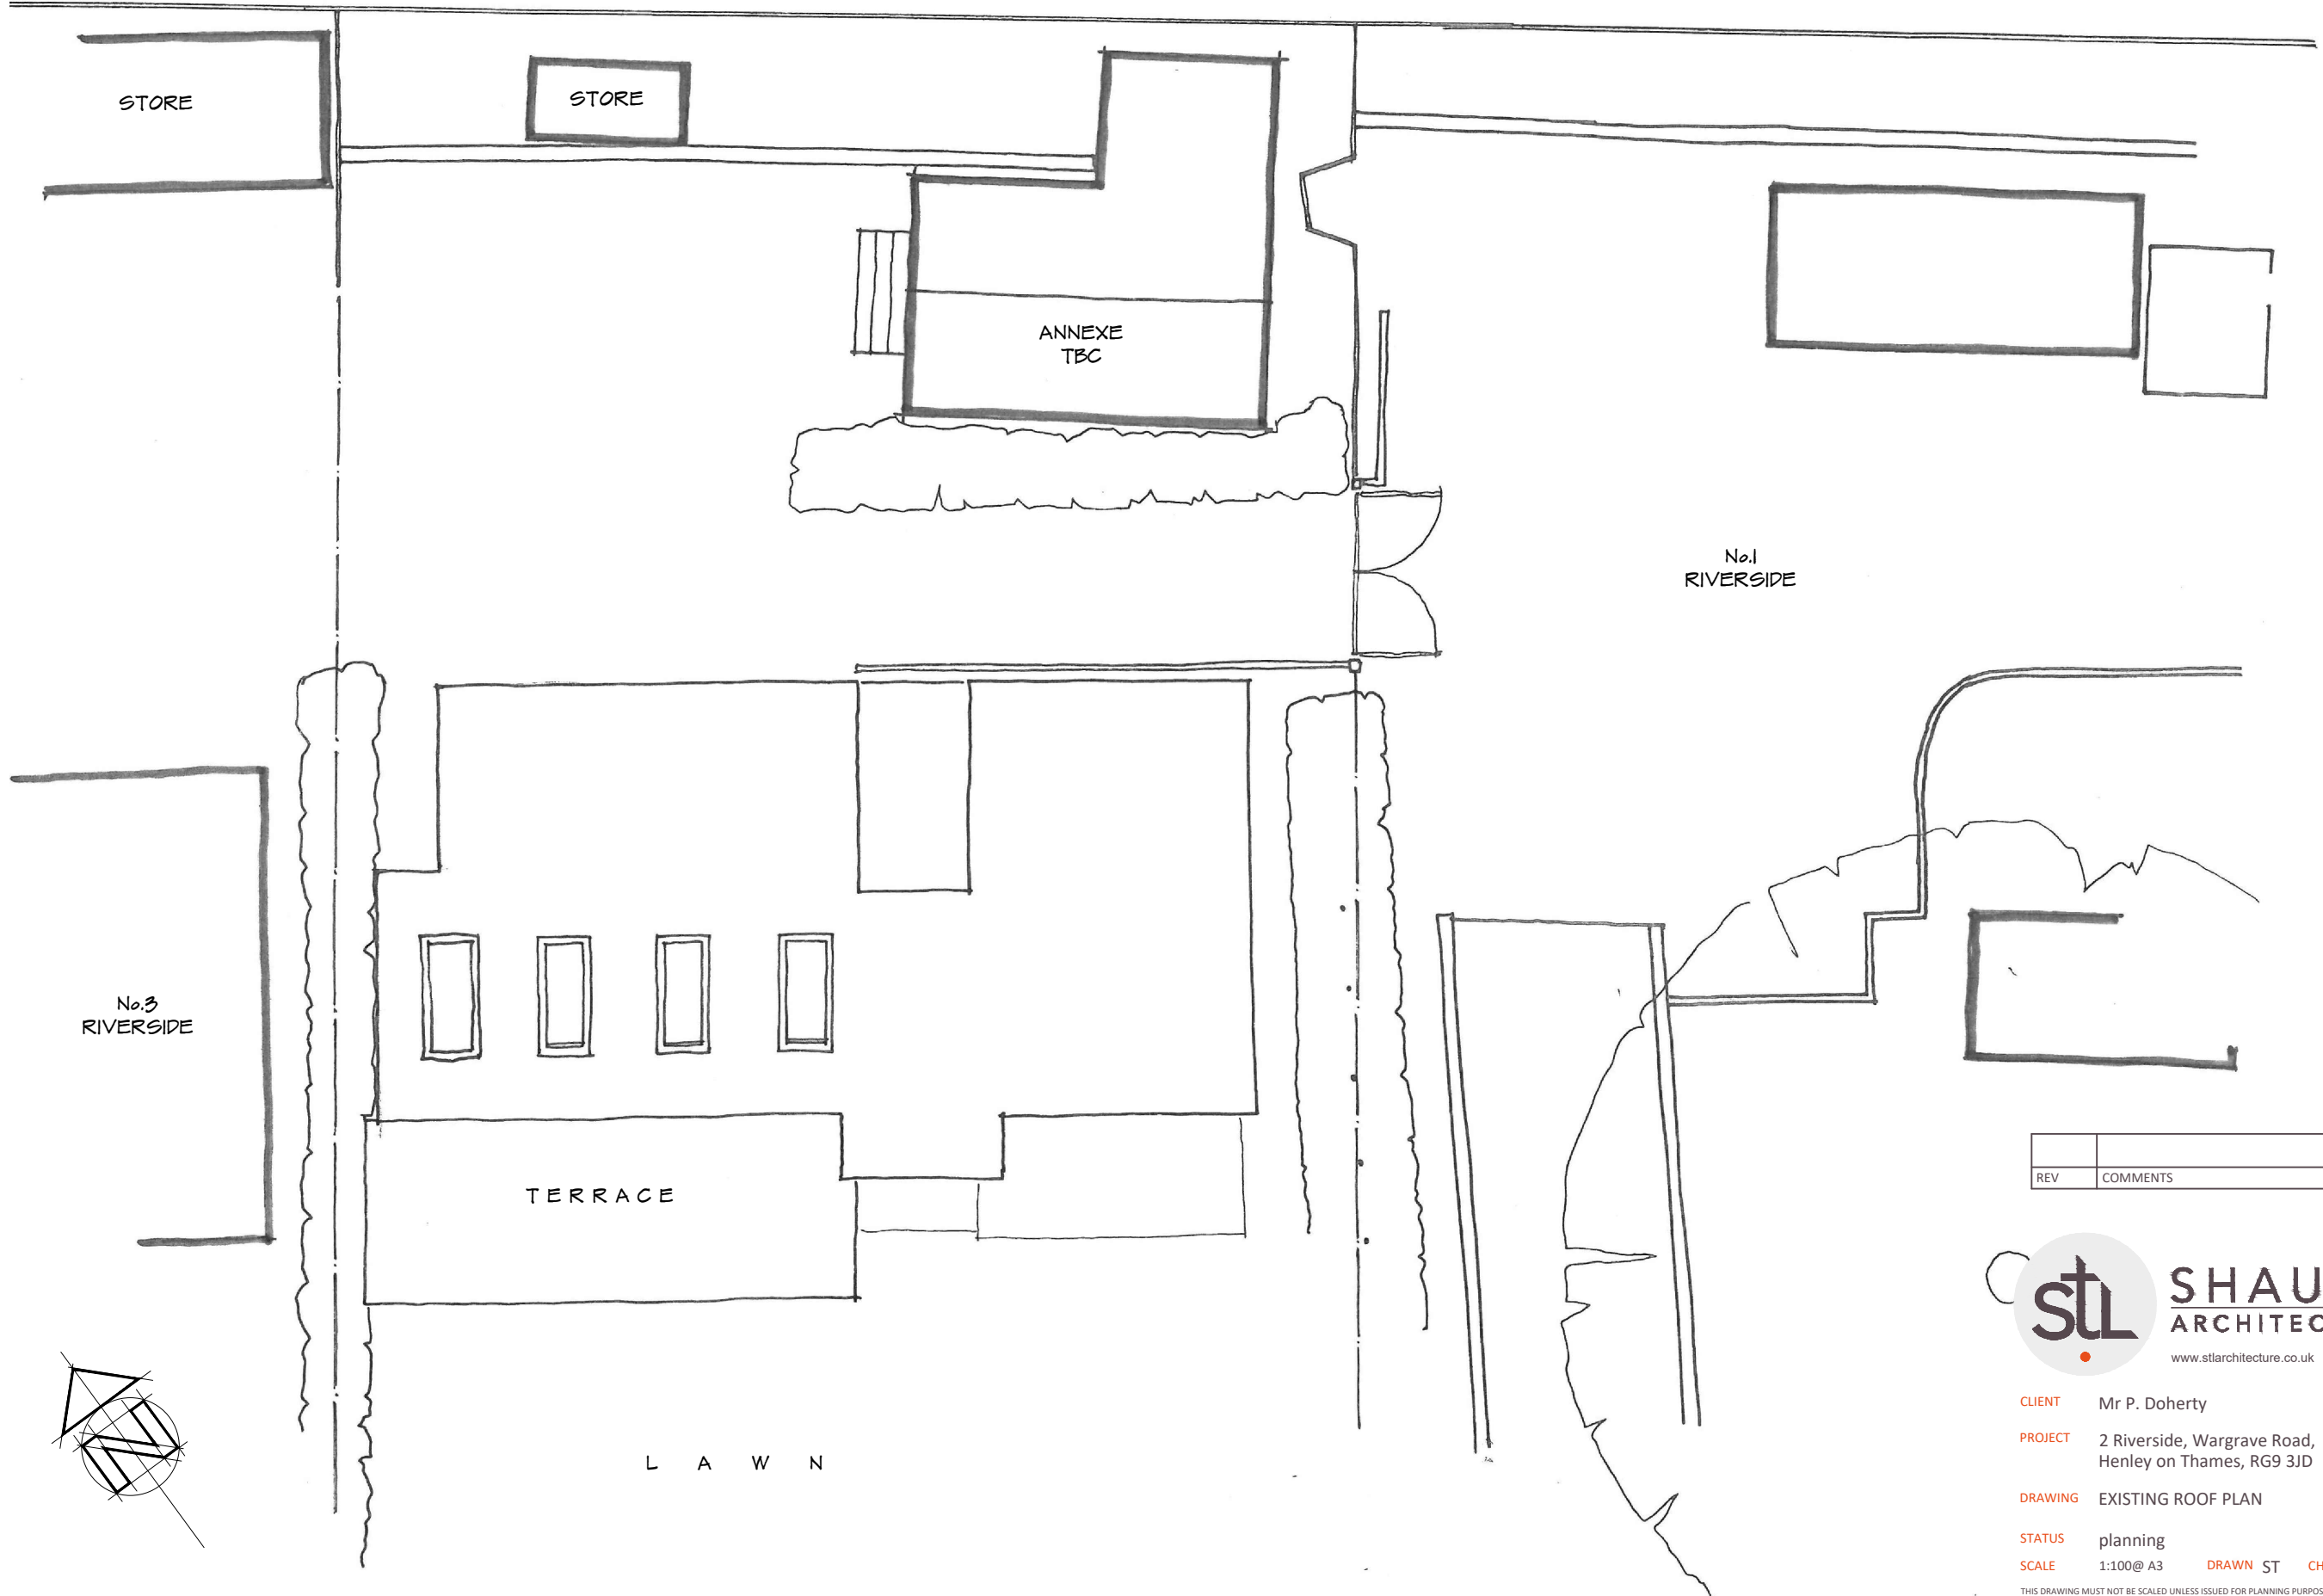

No.3
RIVERSIDE

No.1
RIVERSIDE

TERRACE

ANNEXE
TBC

STORE

STORE

L A W N

REV	COMMENTS	DATE



SHAUN•TANNER
ARCHITECTURE & PLANNING
www.stlarchitecture.co.uk studio@stlarchitecture.co.uk 0118 989 0808

CLIENT Mr P. Doherty
PROJECT 2 Riverside, Wargrave Road,
Henley on Thames, RG9 3JD
DRAWING EXISTING ROOF PLAN

STATUS planning
SCALE 1:100@ A3 DRAWN ST CHECKED NO 3956/102 REV . DATE Oct 2024

THIS DRAWING MUST NOT BE SCALED UNLESS ISSUED FOR PLANNING PURPOSES. ALL DIMENSIONS ARE TO BE VERIFIED PRIOR TO SETTING OUT, COMMENCING WORK, OR PRODUCTION OF FABRICATION DRAWINGS. REPORT ANY DISCREPANCIES TO THE SUPERVISING OFFICER IMMEDIATELY. ©