



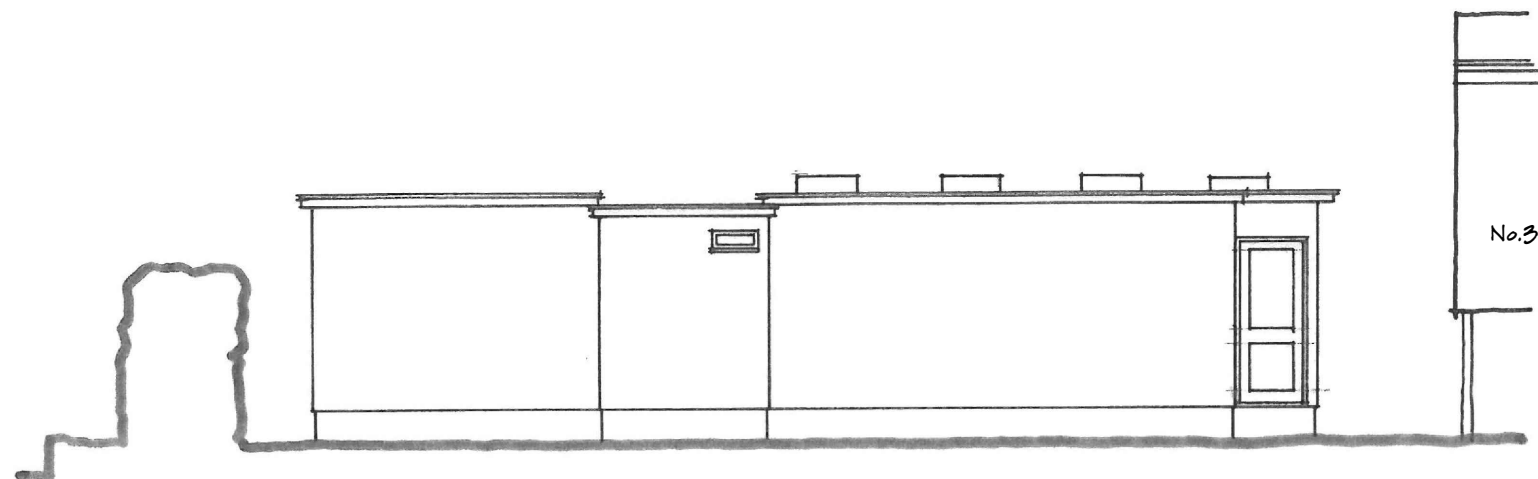


NORTH EAST ELEVATION

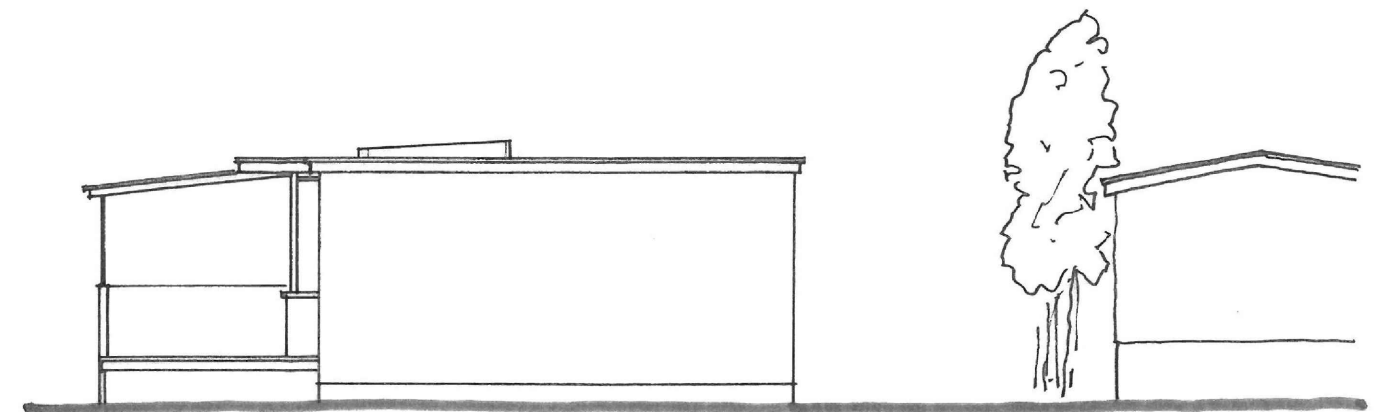


SOUTH EAST ELEVATION

ANNEXE
TBC

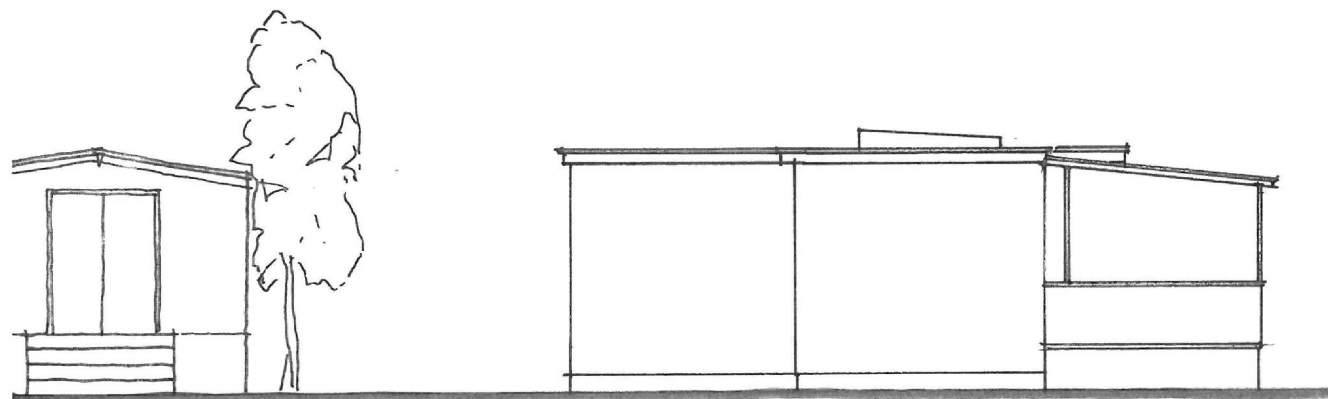

ANNEXE
TBC

NORTH WEST ELEVATION

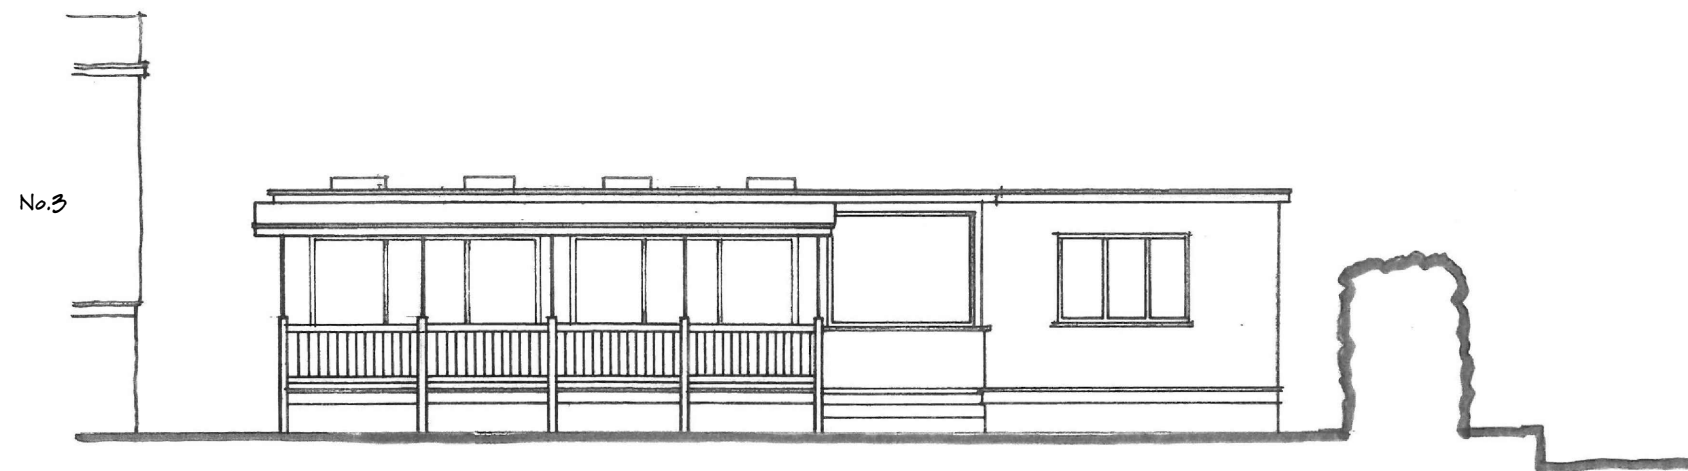

SOUTH WEST ELEVATION
(RIVER VIEW)

REV	COMMENTS	DATE



CLIENT Mr P. Doherty
PROJECT 2 Riverside, Wargrave Road,
Henley on Thames, RG9 3JD

DRAWING EXISTING ELEVATIONS

STATUS planning **DATE** Oct 2024
SCALE 1:100@ A3 **DRAWN** DN **CHECKED** NO 3956/103 **REV** .

THIS DRAWING MUST NOT BE SCALED UNLESS ISSUED FOR PLANNING PURPOSES. ALL DIMENSIONS ARE TO BE VERIFIED PRIOR TO SETTING OUT, COMMENCING WORK, OR PRODUCTION OF FABRICATION DRAWINGS. REPORT ANY DISCREPANCIES TO THE SUPERVISING OFFICER IMMEDIATELY. ©

1:100 scale Bar
This Drawing has been produced for printing onto A3 size paper,

