


W A R G R A V E R O A D

1:100 scale Bar
This Drawing has been produced for printing onto A3 size paper,



F O O T P A T H

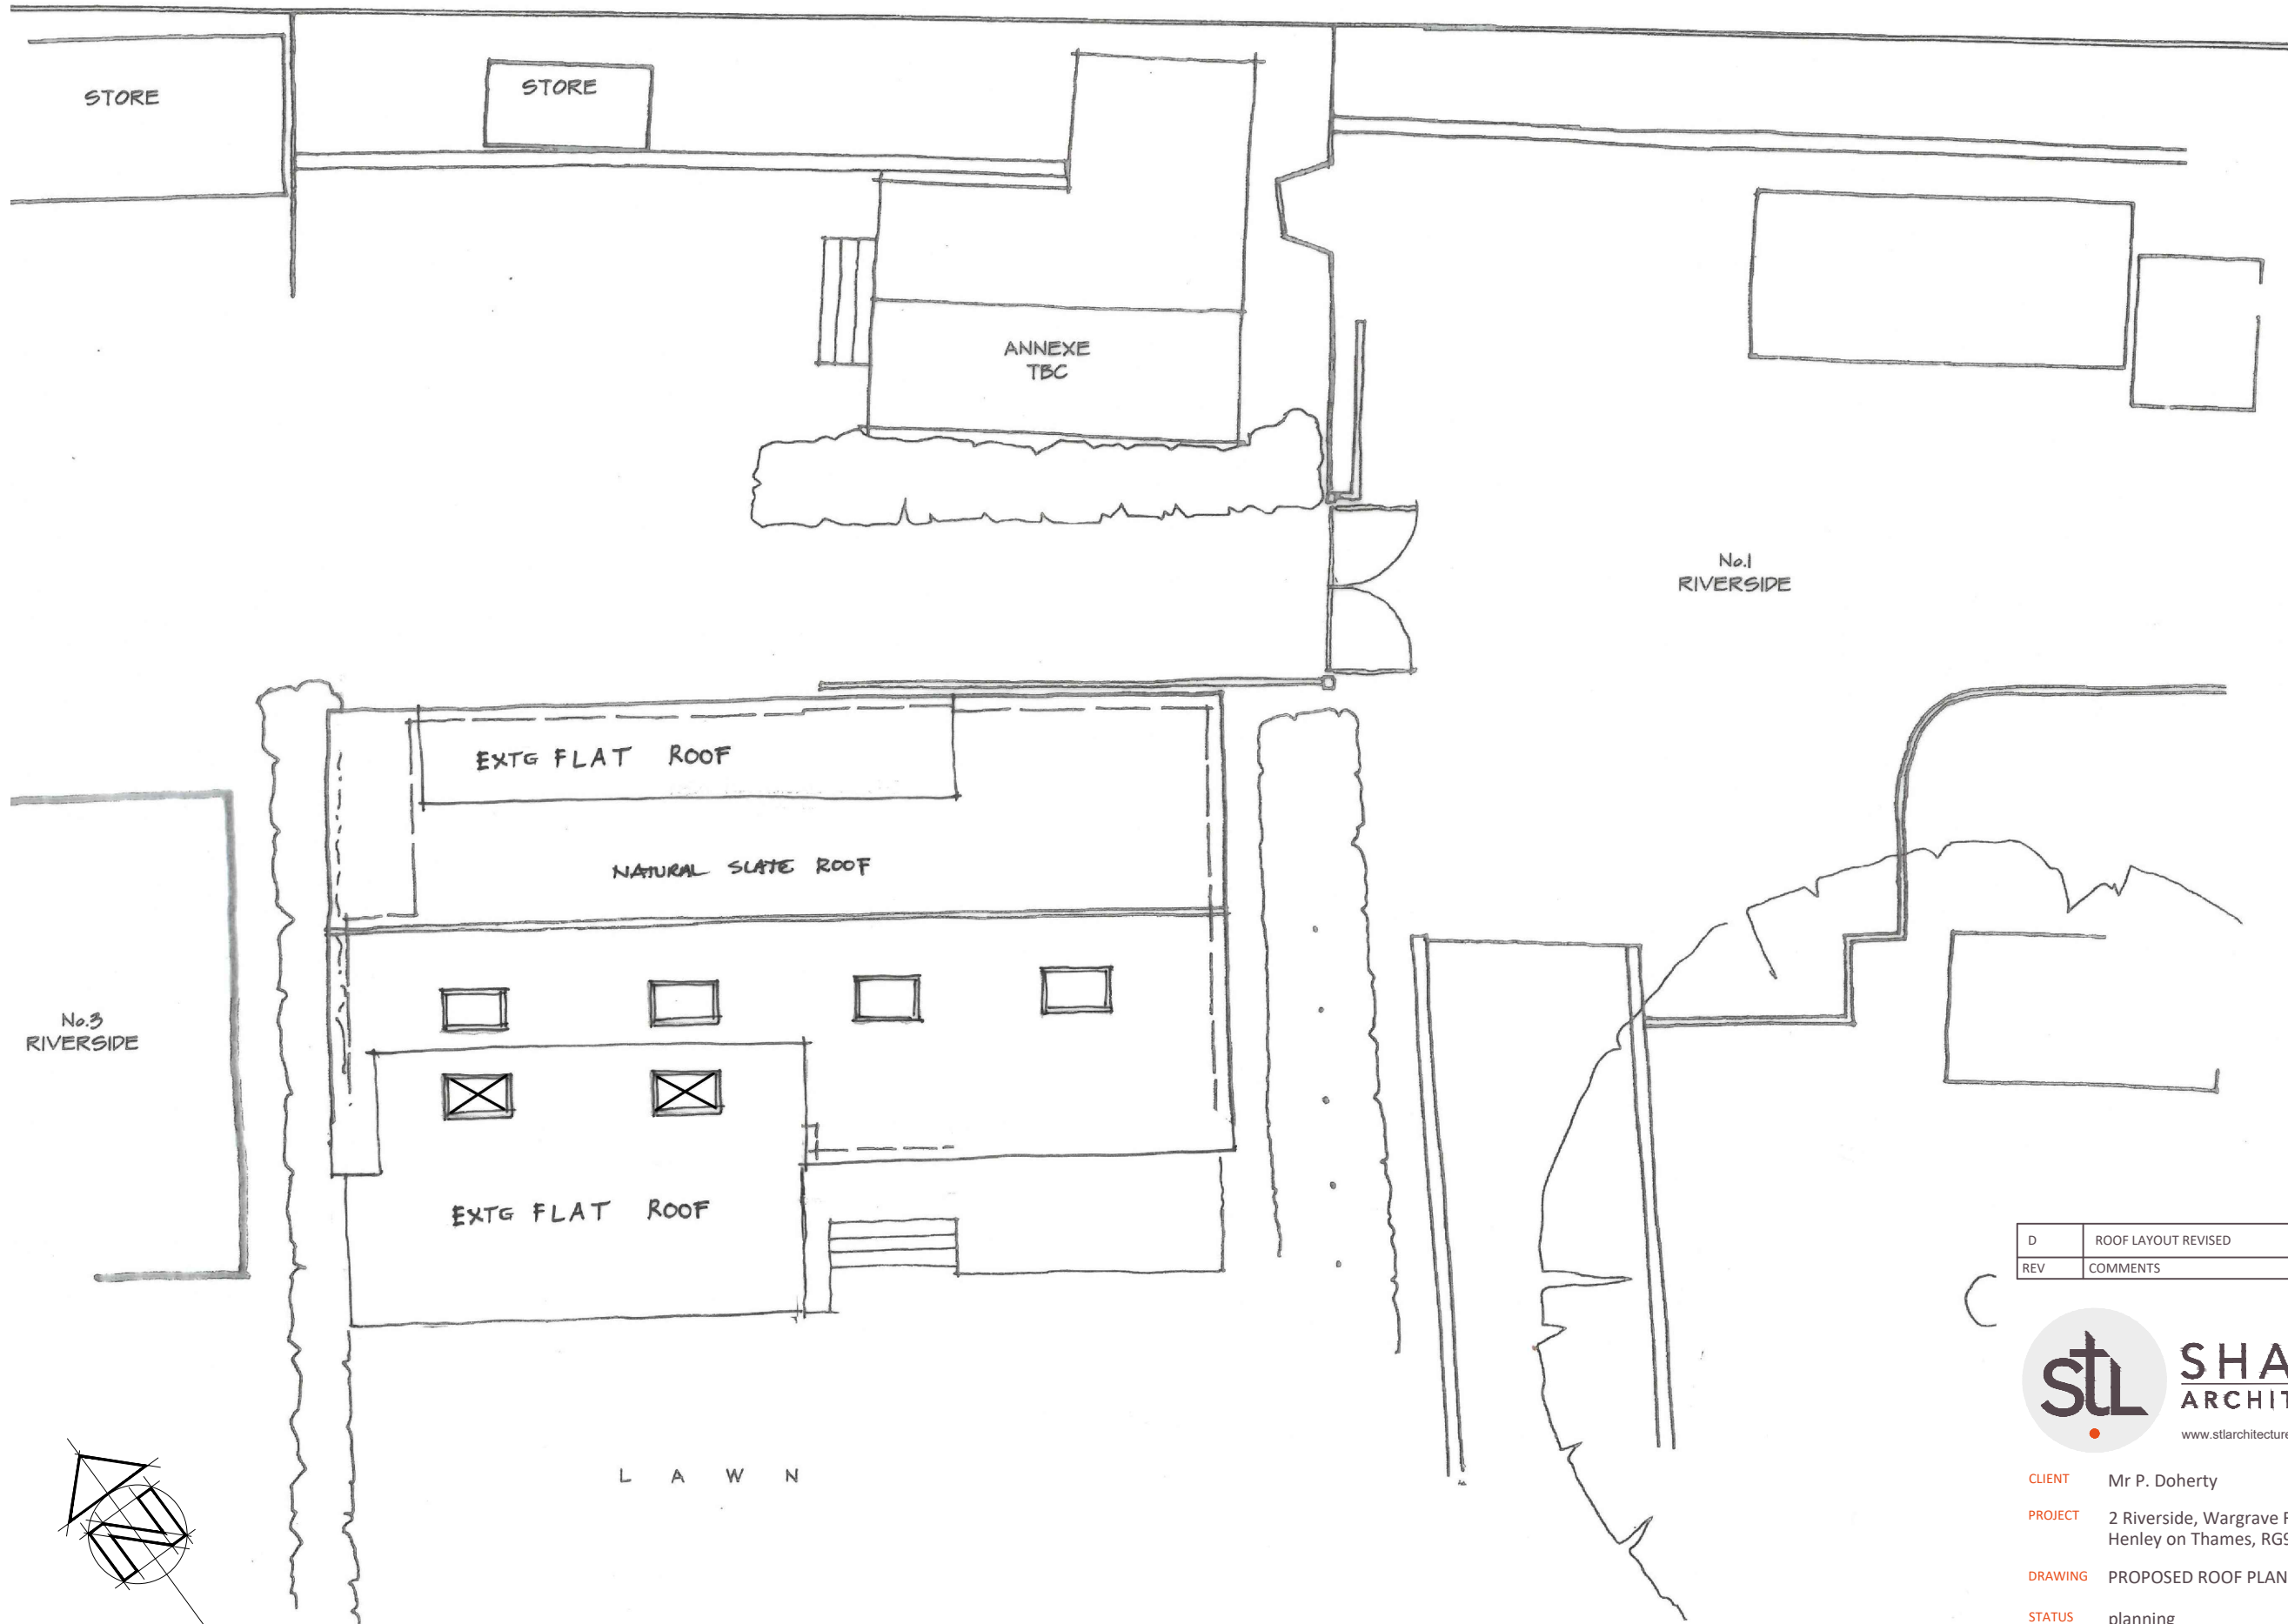

D	ROOF LAYOUT REVISED	04-07-25
REV	COMMENTS	DATE

stl **SHAUN TANNER**
ARCHITECTURE & PLANNING
www.stlarchitecture.co.uk studio@stlarchitecture.co.uk 0118 989 0808

CLIENT Mr P. Doherty
PROJECT 2 Riverside, Wargrave Road,
Henley on Thames, RG9 3JD
DRAWING PROPOSED ROOF PLAN

STATUS planning
SCALE 1:100@ A3 DRAWN DN CHECKED NO 3956/202 REV D
DATE Oct 2024

THIS DRAWING MUST NOT BE SCALED UNLESS ISSUED FOR PLANNING PURPOSES. ALL DIMENSIONS ARE TO BE VERIFIED PRIOR TO SETTING OUT, COMMENCING WORK, OR PRODUCTION OF FABRICATION DRAWINGS. REPORT ANY DISCREPANCIES TO THE SUPERVISING OFFICER IMMEDIATELY. ©