


© This drawing is the copyright of mv architecture ltd.
It must not be reproduced or disclosed to third parties without our prior permission.
Do not scale from this drawing, other than for Local Authority Planning purposes.
This drawing is to be read in conjunction with all relevant consultants, specialist manufacturers drawings and specifications.
Any discrepancies in dimensions or details on or between these drawings should be drawn to our attention.
All dimensions are in millimetres unless noted otherwise.
Any surveyed information incorporated within this drawing cannot be guaranteed as accurate unless confirmed by fixed dimension.

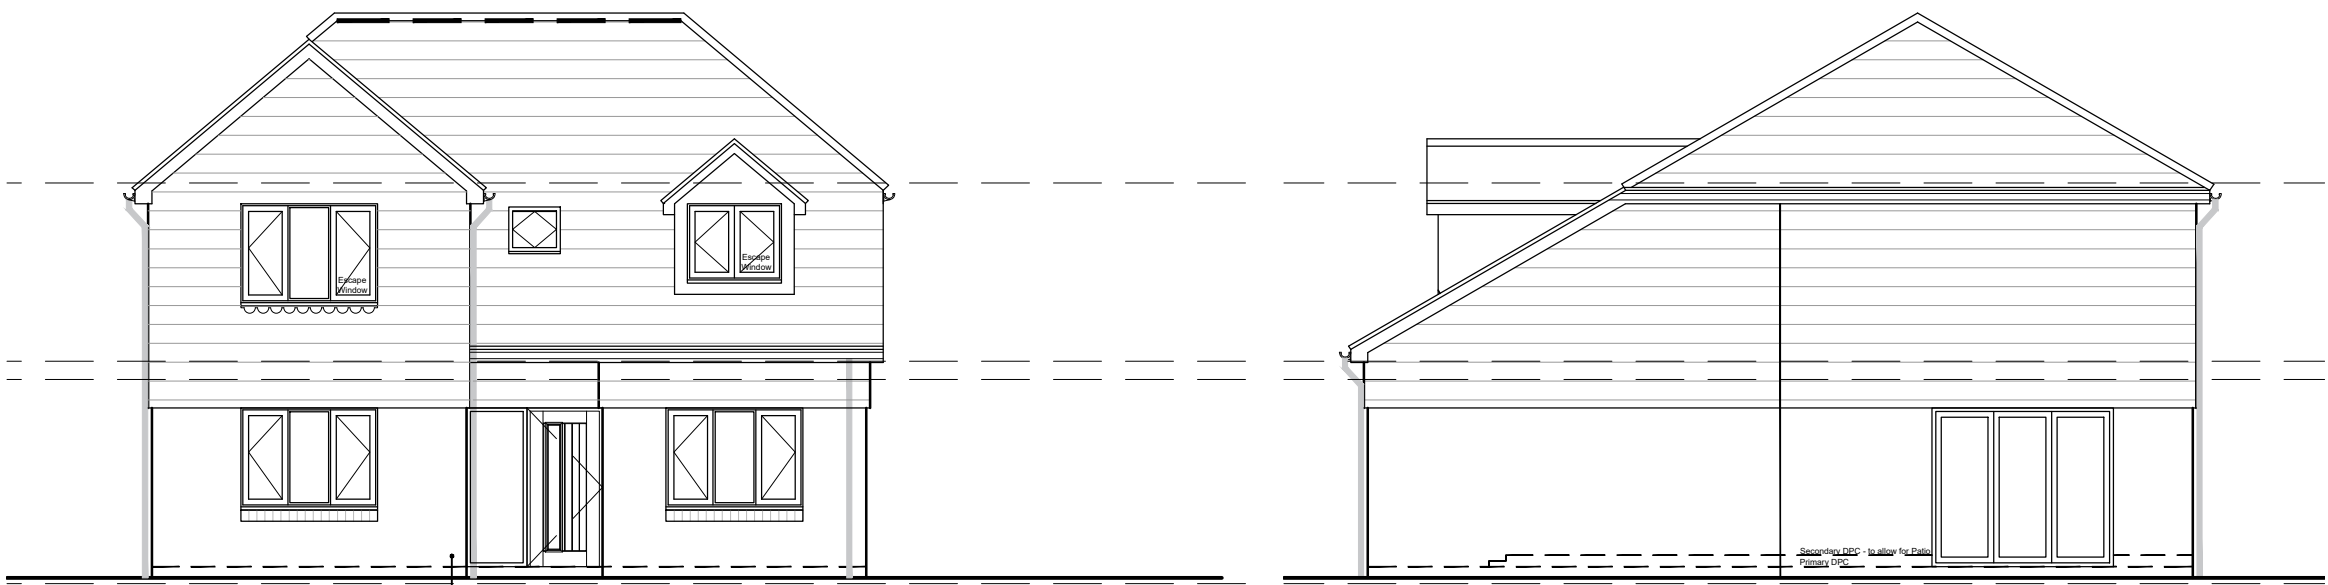


Front Elevation


Side Elevation

Side Elevation


Rear Elevation

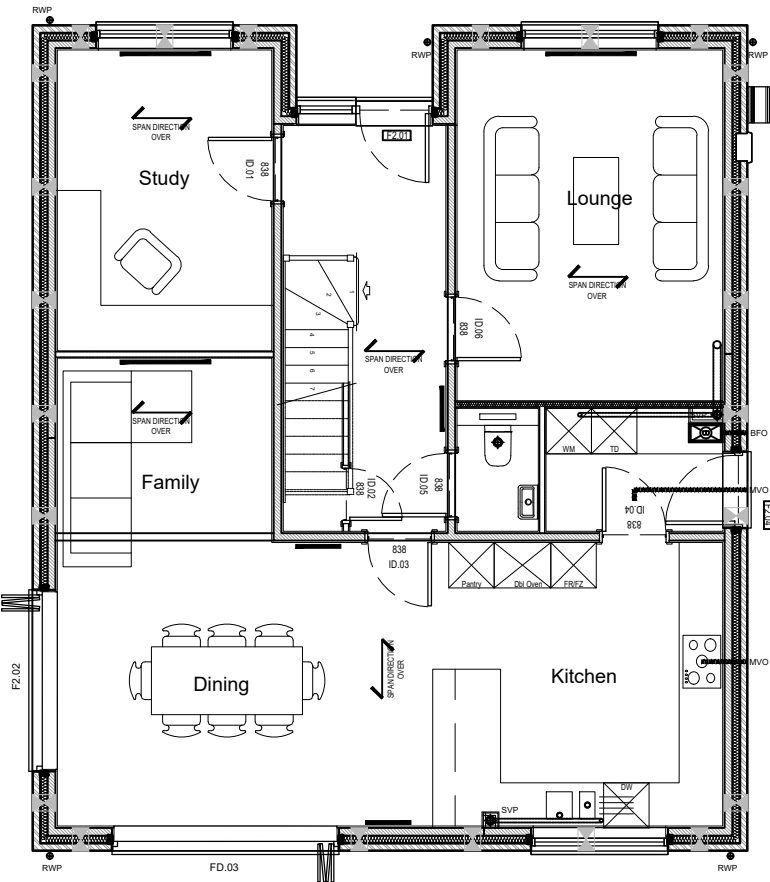



Ground Floor

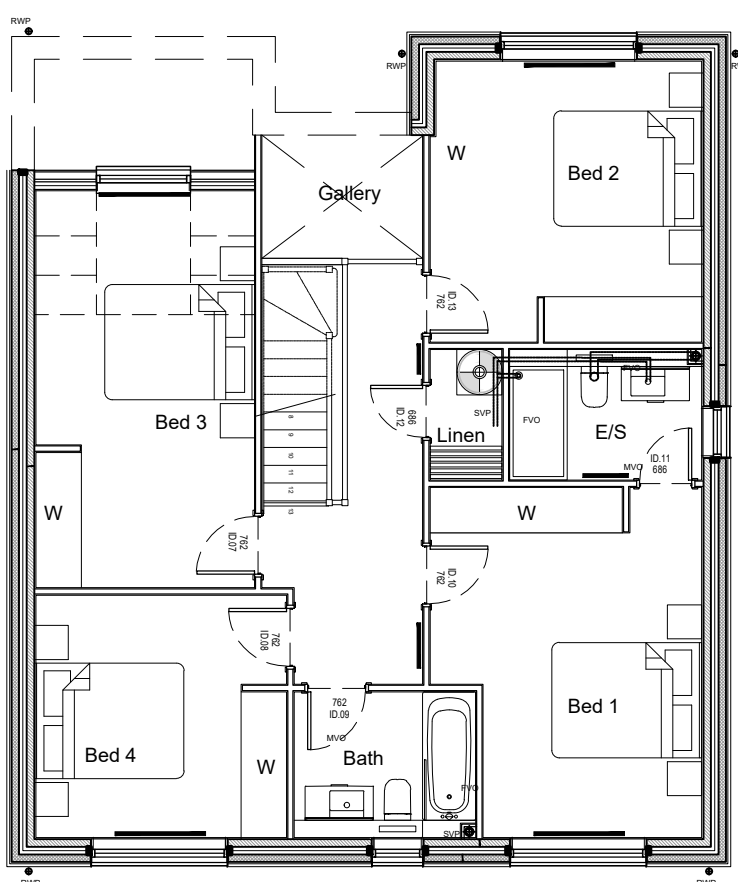

First Floor

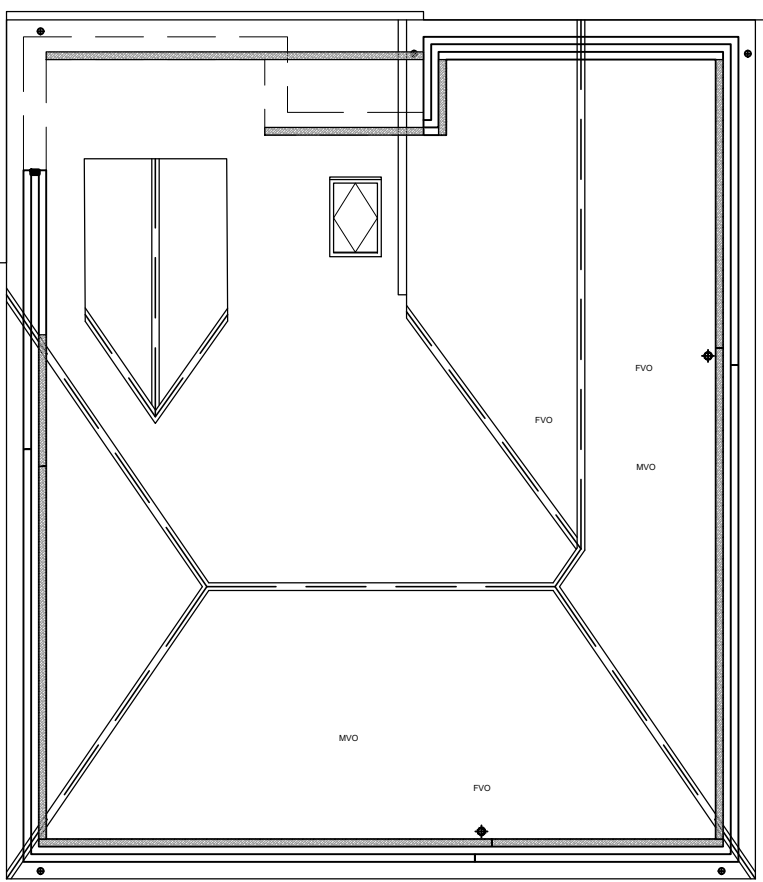

Roof Plan

 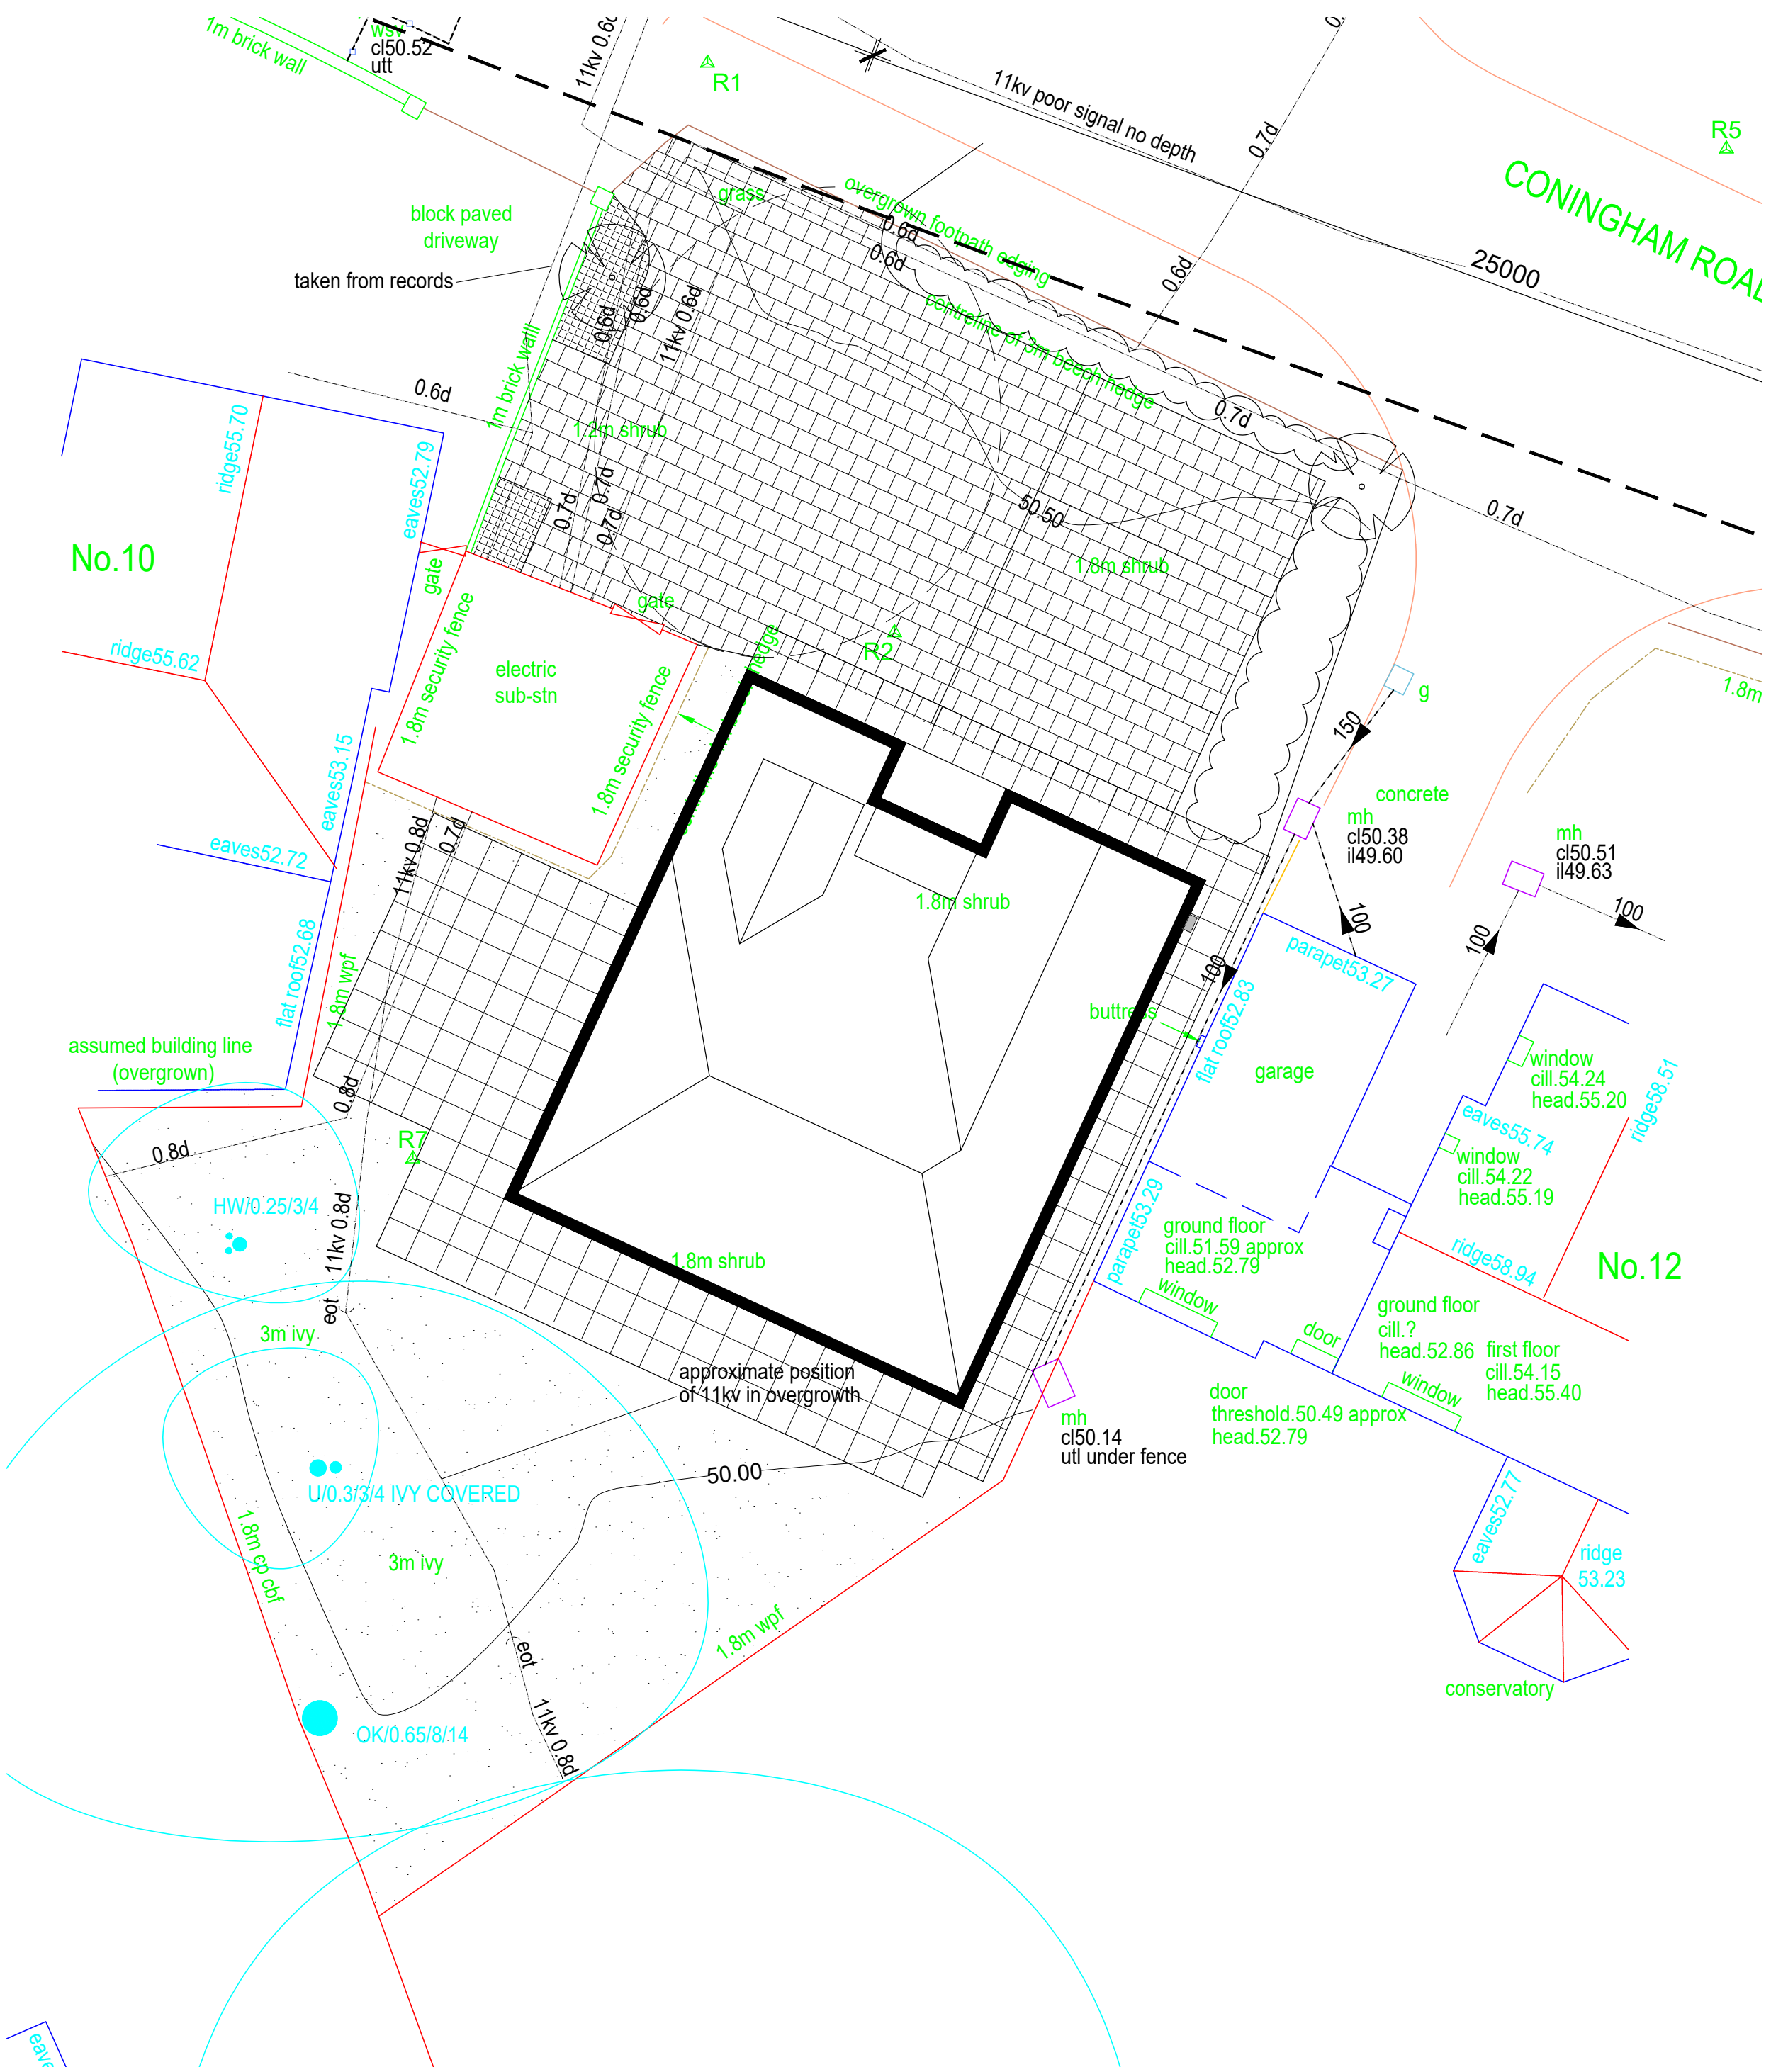

12 Conningham Road, Wokingham - Proposed Plans and Elevations

Rev	Amendment	Date
Construction		
 Architecture www.k4architecture.co.uk Eight Dovecote Basingstoke Hants RG24 8HU t: 01256 886 100 m: 07590 211 072		
Project	Construction of New Dwelling at 12 Conningham Road, Wokingham	
Client	Easy Concrete Ltd	
Drawing	Proposed Plans and Elevations	
Scale	1/100@A3	Date November 23
Dwg No.	13.435.P.100	