



All dimensions are to be checked on site before work commences.
Figured dimensions to be taken in preference to scaled dimensions.
If in doubt please ask.
© Copyright reserved.

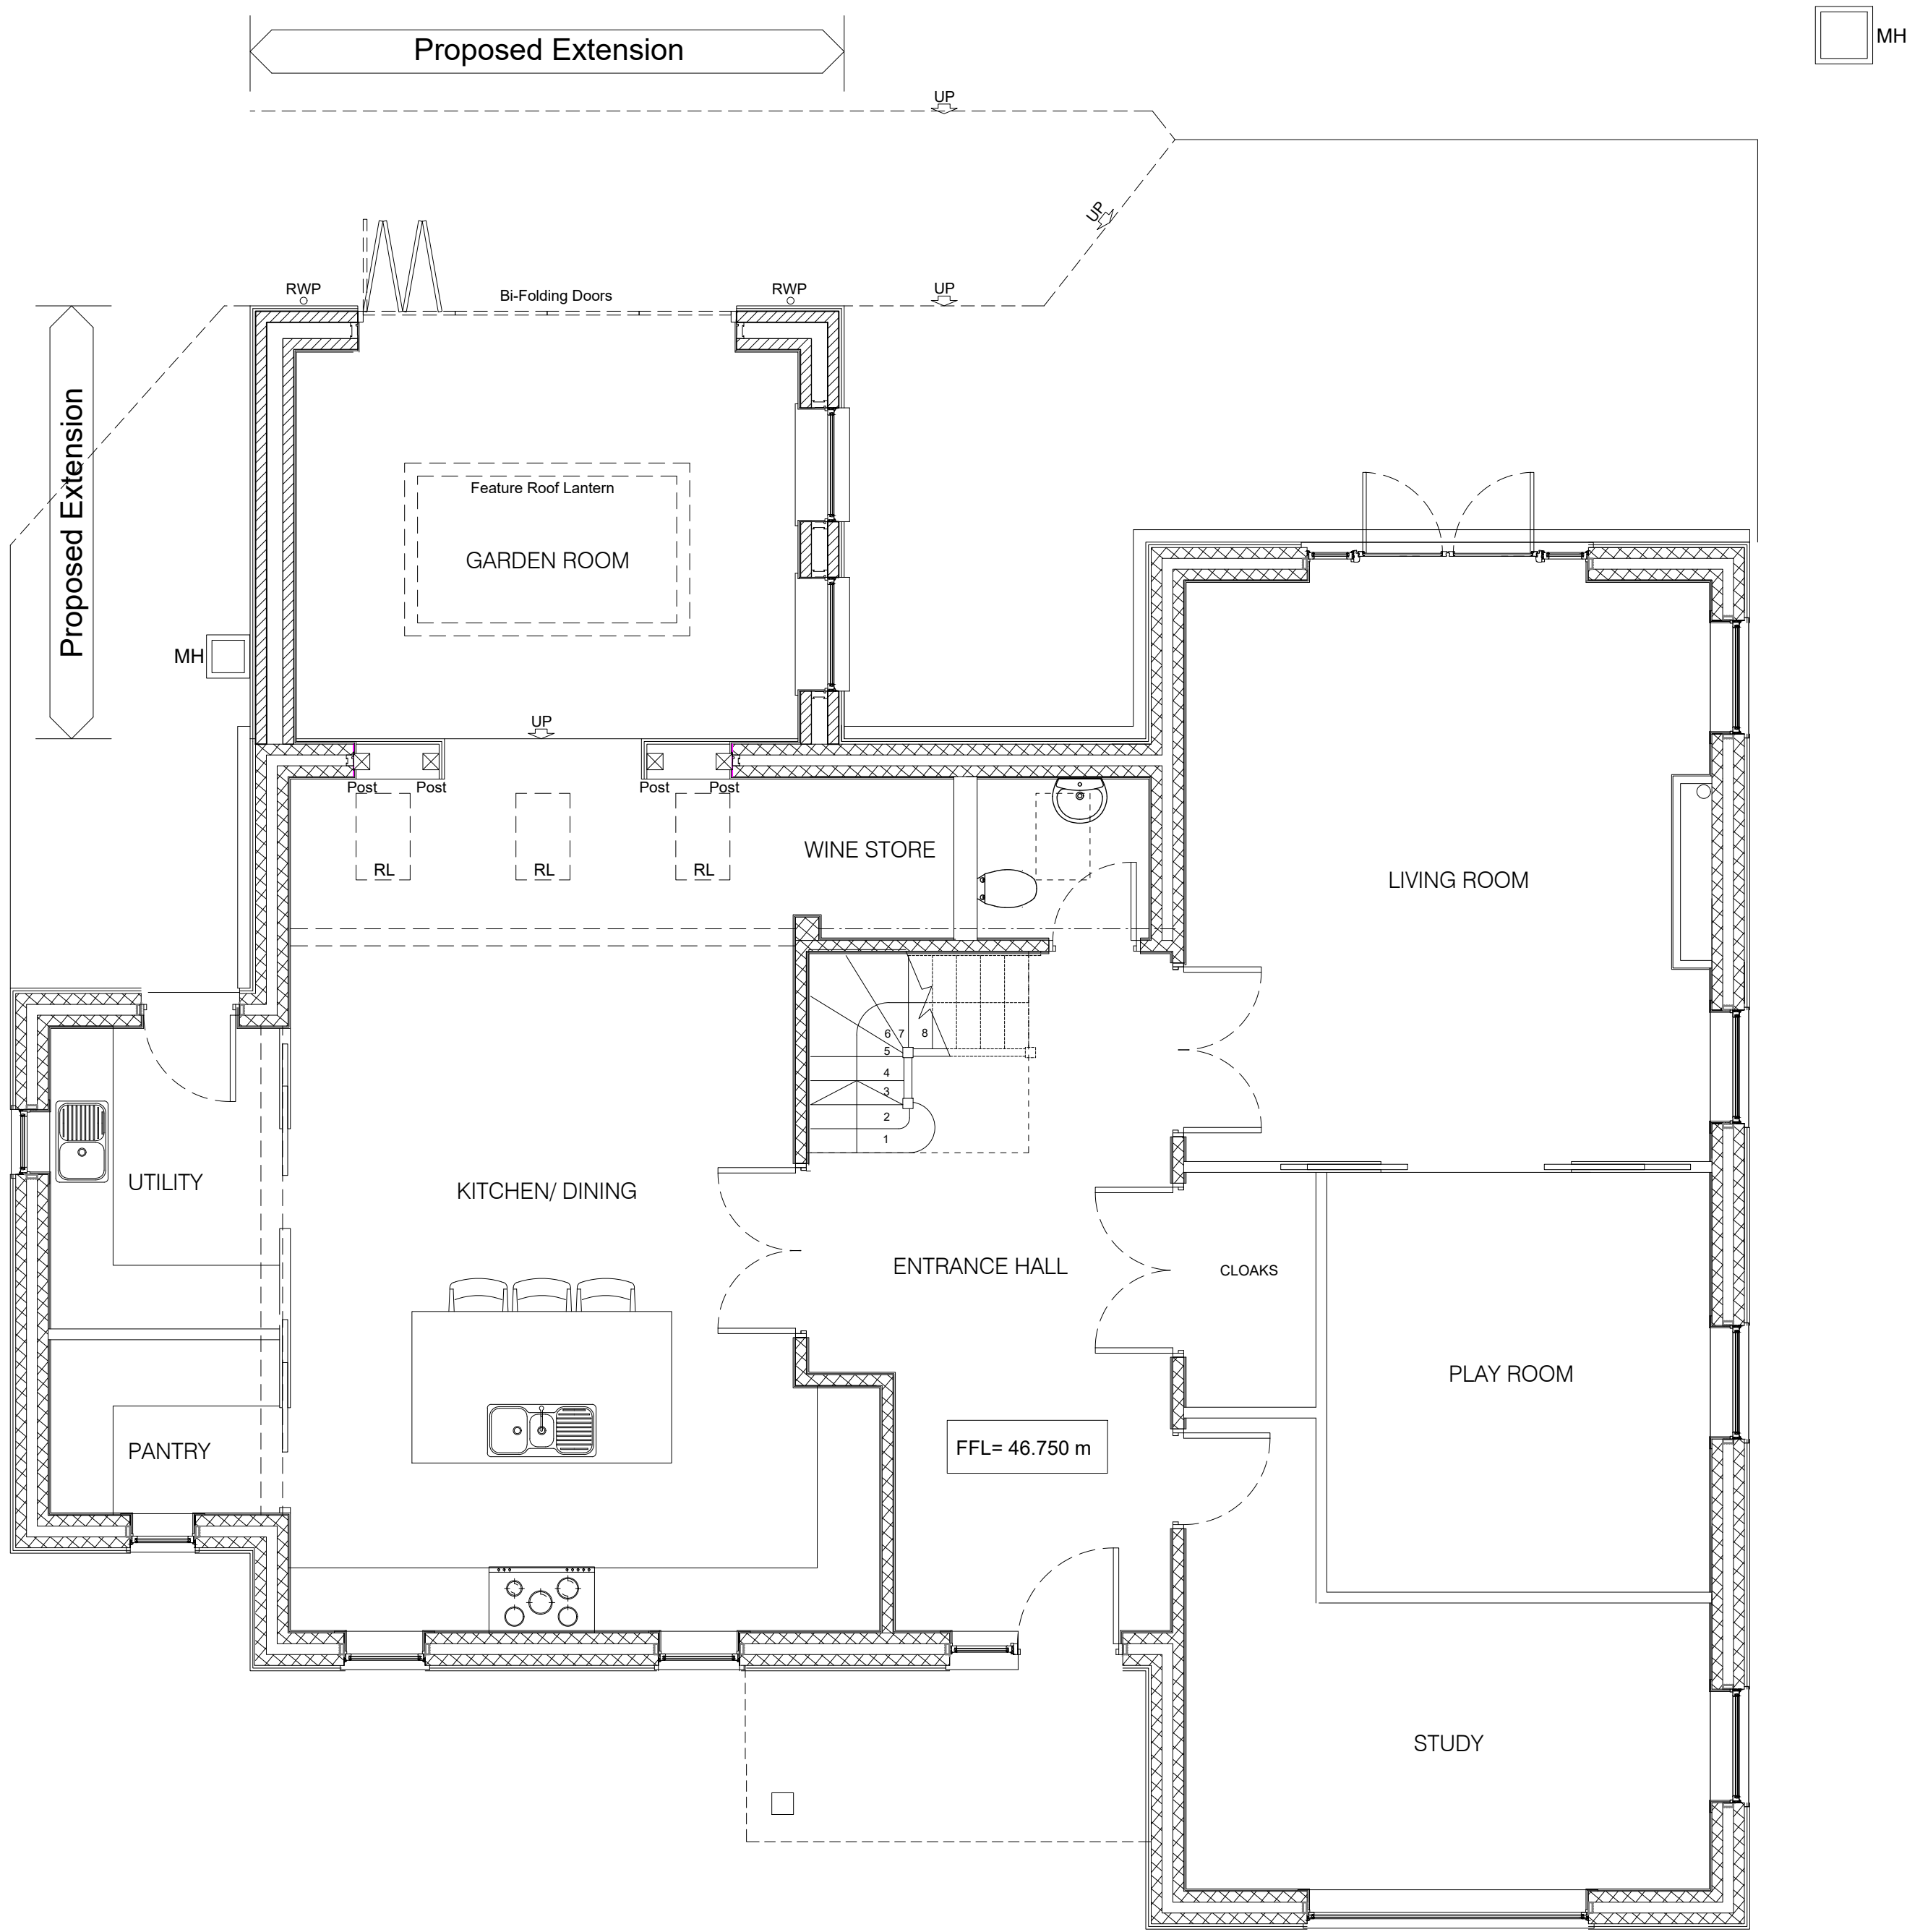

GROUND FLOOR PLAN As Proposed
Scale 1:50

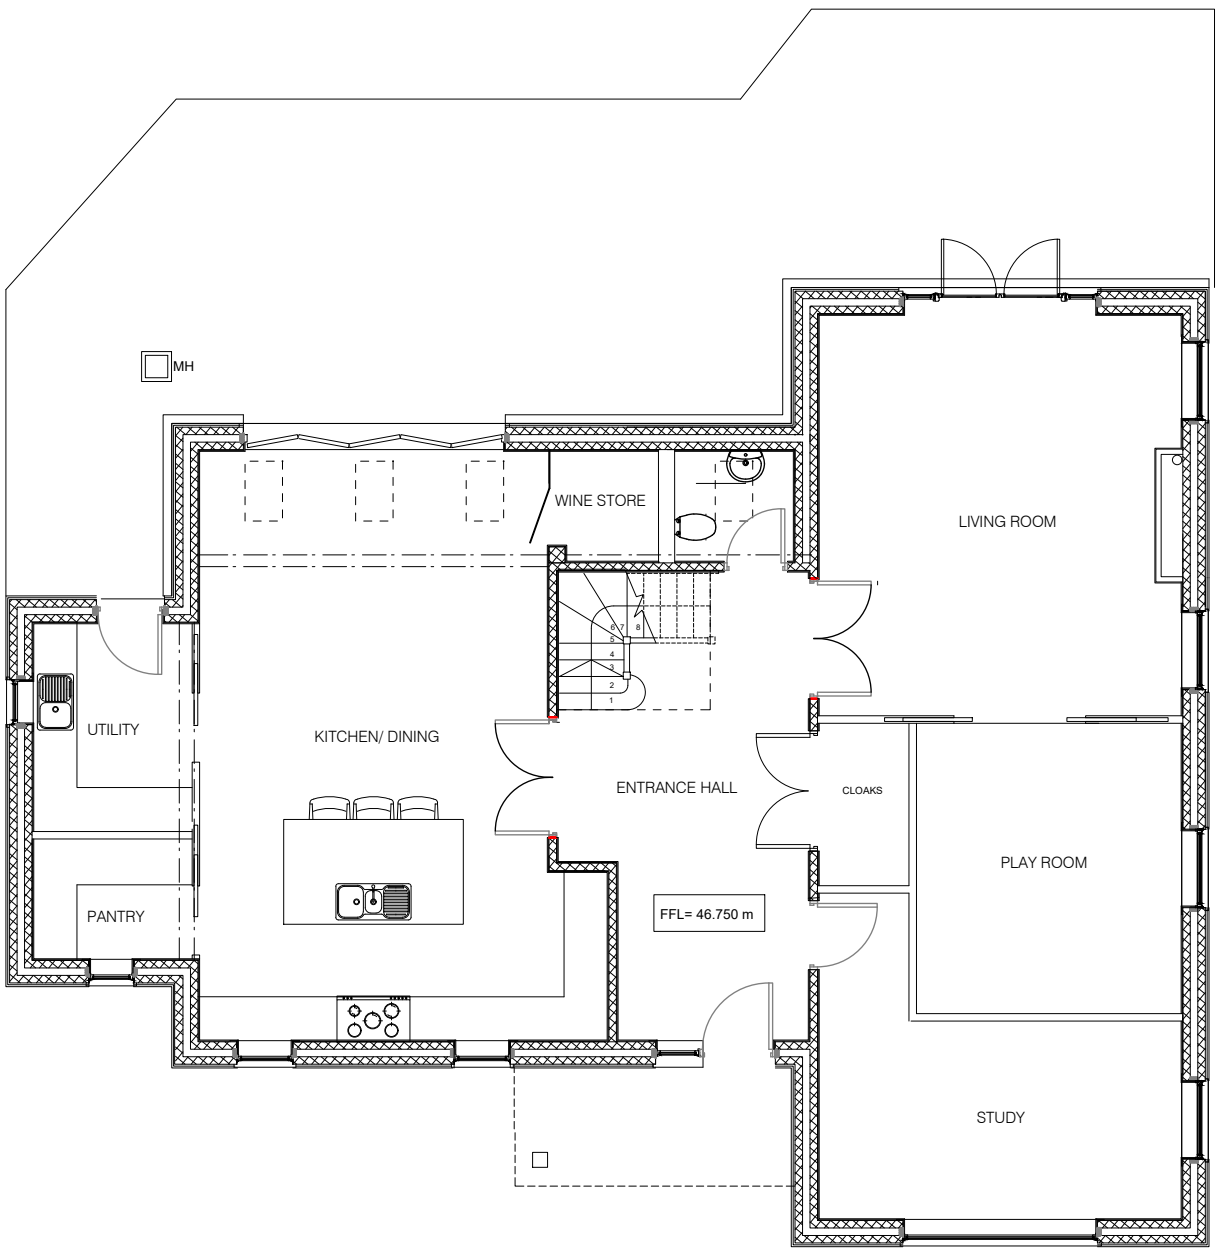

GROUND FLOOR PLAN As Existing
Scale 1:100

Rev	Description	Date	Initials
FOR PLANNING SUBMISSION			
HOLTHAM+NEWMAN ARCHITECTS			
"The Old Dairy" 282a Hyde End Road, Spencer's Wood, Reading, Berkshire RG7 1DN			
T: 07971 316499 E: hello@hnarchitects.co.uk			
Project: 'Blackberry Barn' Cutbush Lane, Shinfield, Reading, Berkshire RG2 9AF			
Client Mr and Mrs, A.Haskins			
Drawing Title: General Arrangement Floor Plans Ground Floor Level - As Existing and Proposed			
Scale:	Varies @A1	Dwg. No.:	Rev.:
	-	2328-P100	-
Drawn by:	DH		
Date:	April 2025		