


All dimensions are to be checked on site before work commences.
Figured dimensions to be taken in preference to scaled dimensions.
If in doubt please ask.
© Copyright reserved.



SIDE ELEVATION (WEST) As Proposed
Scale 1:100



REAR ELEVATION As Proposed

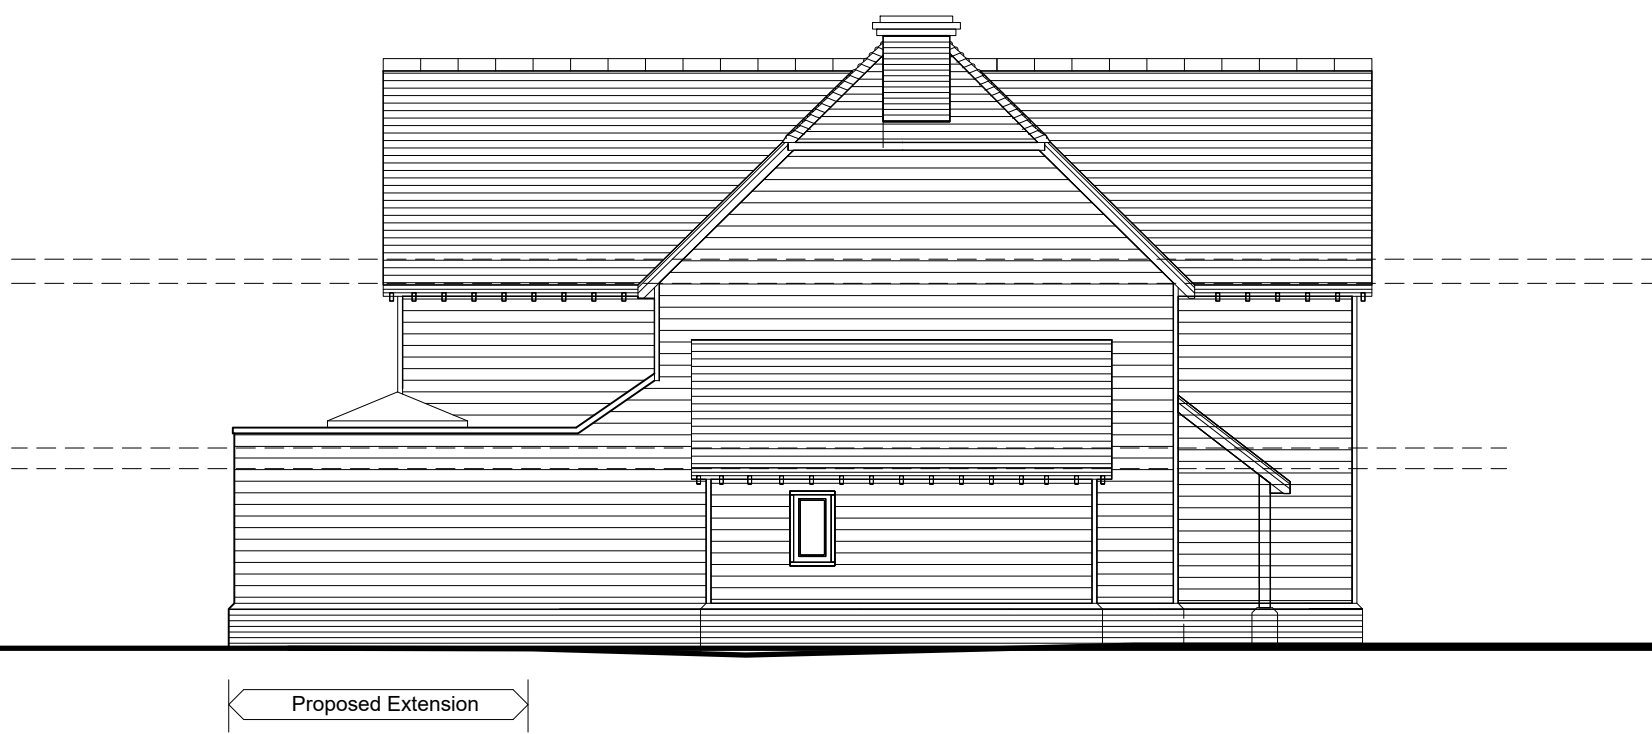


SIDE ELEVATION (EAST) As Proposed




SIDE ELEVATION (WEST) As Existing
Scale 1:100




REAR ELEVATION As Existing

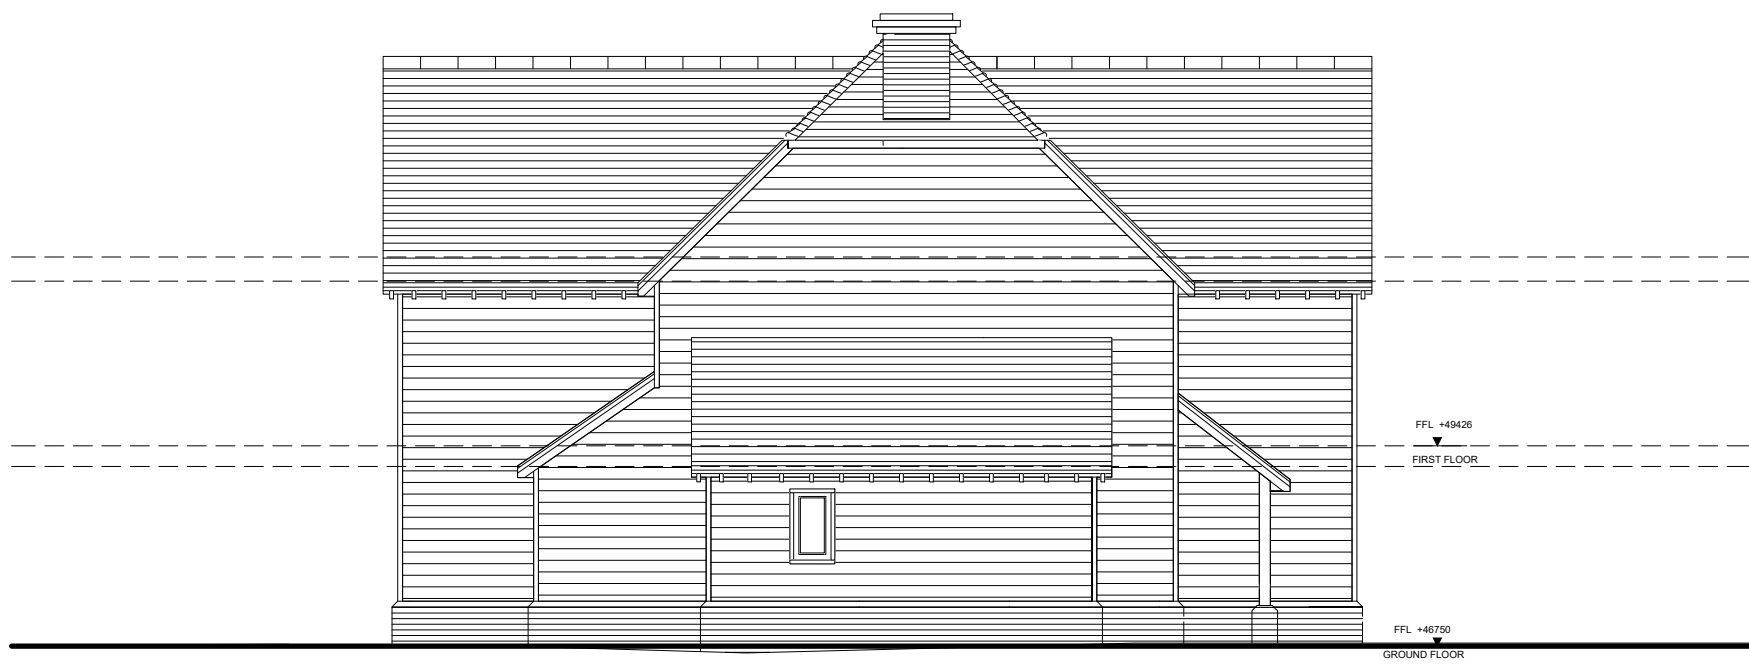

SIDE ELEVATION (EAST) As Existing

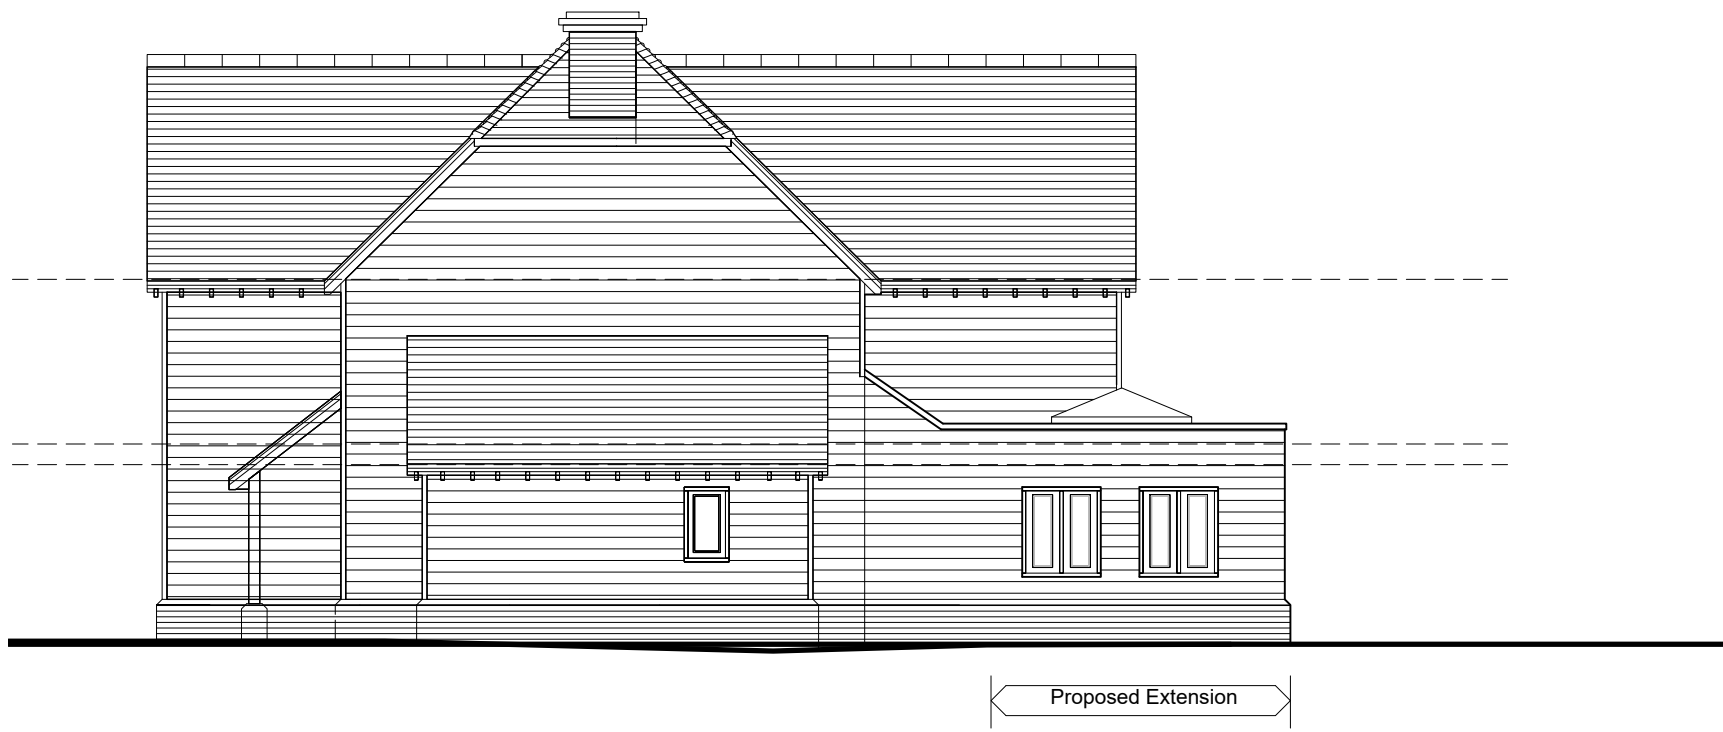

SIDE ELEVATION (WEST) As Proposed - True Elevation
Scale 1:100

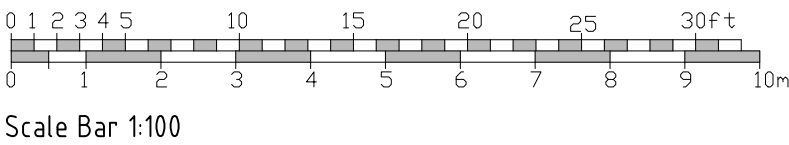

Rev	Description	Date	Initials
FOR PLANNING SUBMISSION			
HOLTHAM+NEWMAN ARCHITECTS The Old Dairy' 282a Hyde End Road, Spencer's Wood, Reading, Berkshire RG7 1DN T: 07971 316499 E: hello@hnarchitects.co.uk			
Project: 'Blackberry Barn' Cutbush Lane, Shinfield, Reading, Berkshire RG2 9AF			
Client Mr and Mrs, A.Haskins			
Drawing Title: External Elevations Rear and Side Views - As Existing and Proposed			
Scale: 1:100 @A1		Dwg. No.: 2328-P101	
-		-	
Drawn by: DH		-	
Date: April 2025		-	