

PO Box 3303
Reading
RG1 9SZ
Phone:
0118 9884477
E-mail:
mrm@bdsurveyors.co.uk
Web:
www.bdsurveyors.co.uk

Project
New sports pitch at
LUCKLEY HOUSE SCHOOL
LUCKLEY ROAD
WOKINGHAM



Drawing title
PROPOSED SITE PLAN

Client LUCKLEY HOUSE SCHOOL	Scale 1:500
Drawing number & status 7004:25:3 PLANNING	Rev Date 14.05.25 Drawn by TCG

Revisions


Scale bar - each bar measures 10mm

Drawing Copyright © BDS Surveyors Ltd A1 594 x 841mm

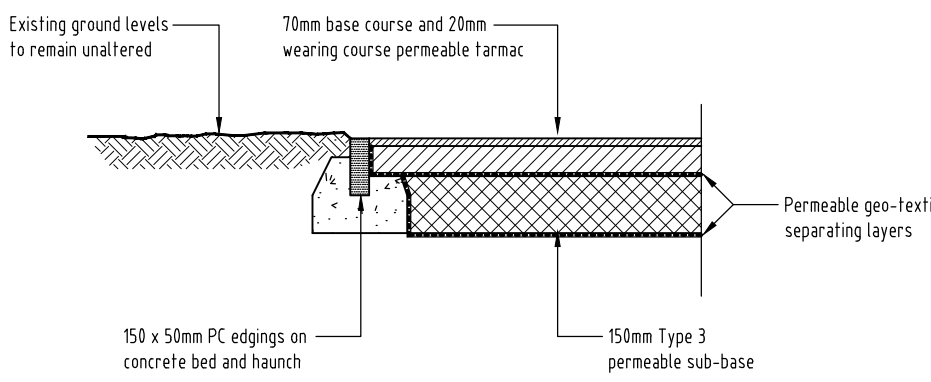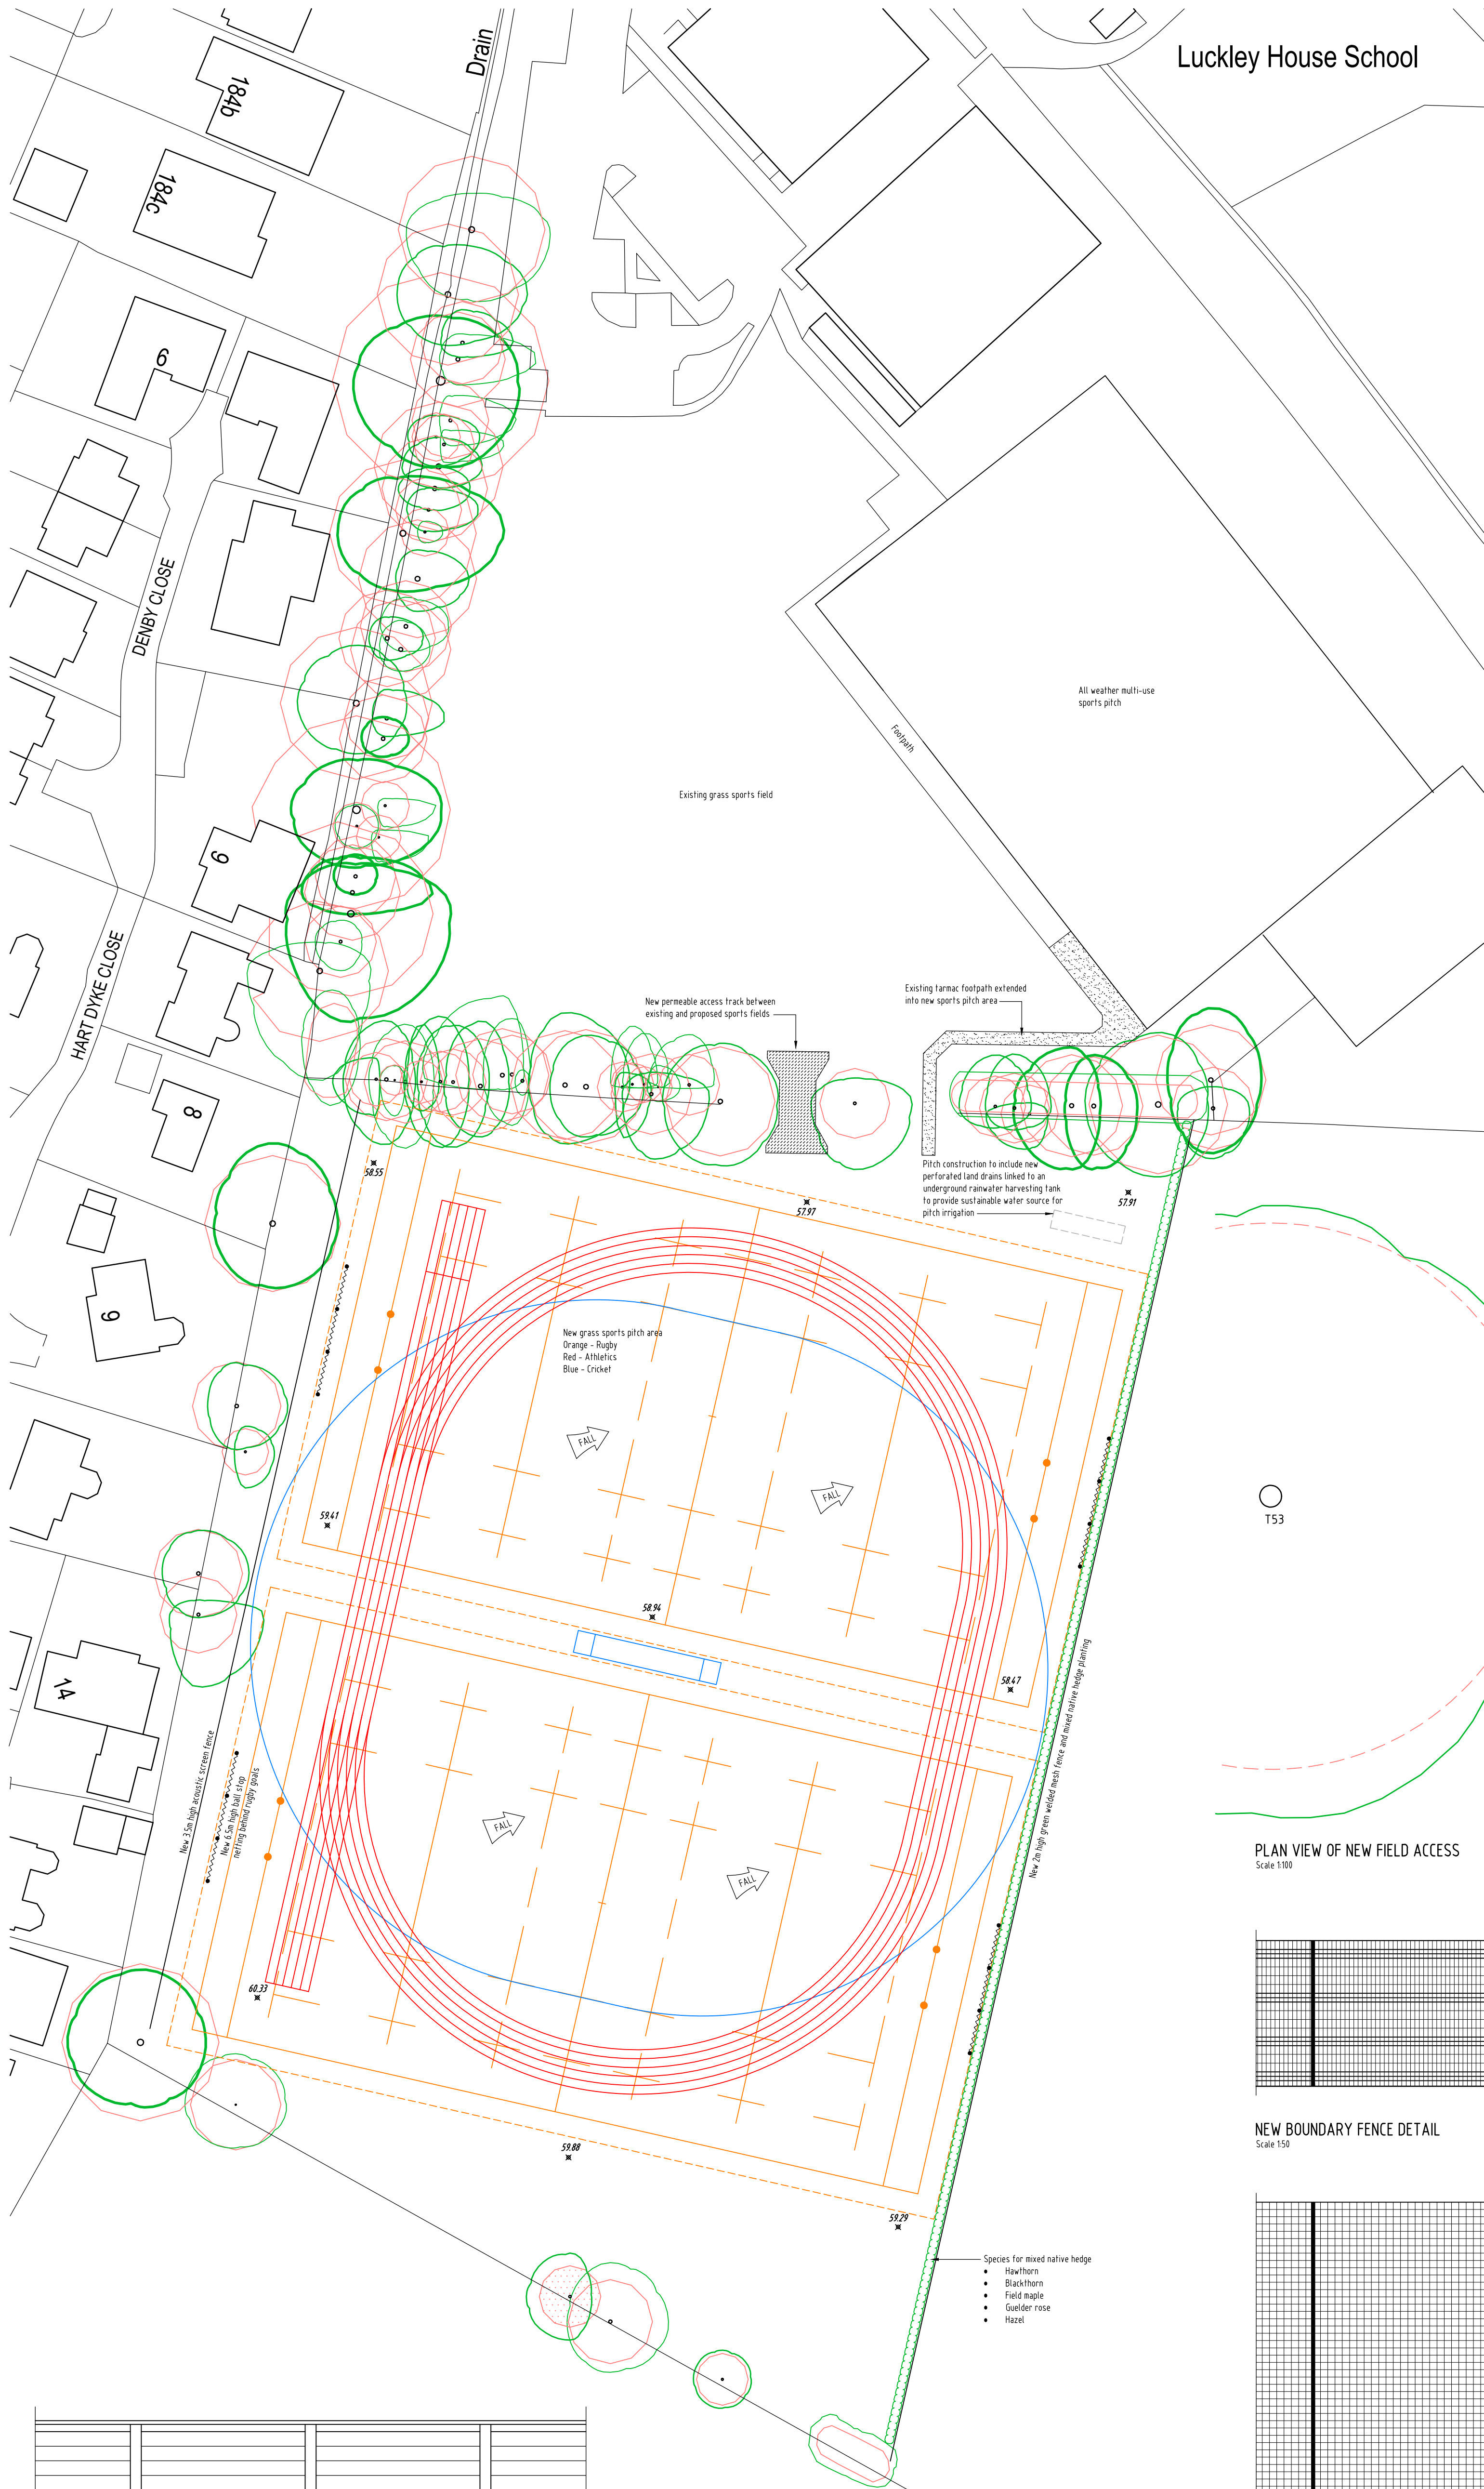


FOOTPATH CONSTRUCTION DETAIL

Scale 1:20

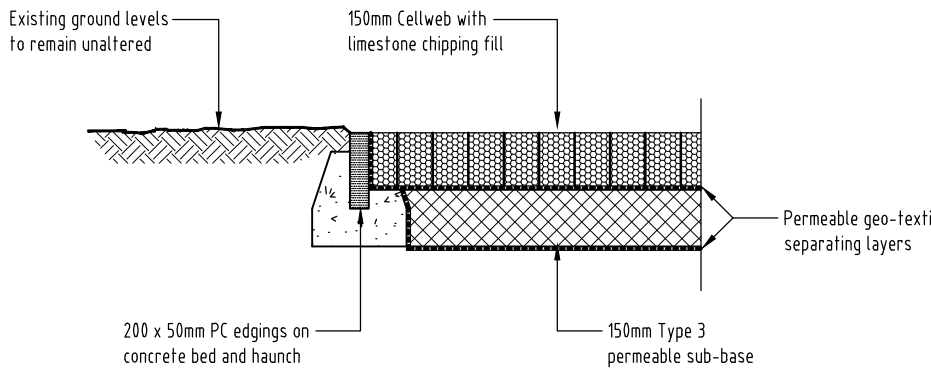


FIELD ACCESS CONSTRUCTION DETAIL

Scale 1:20

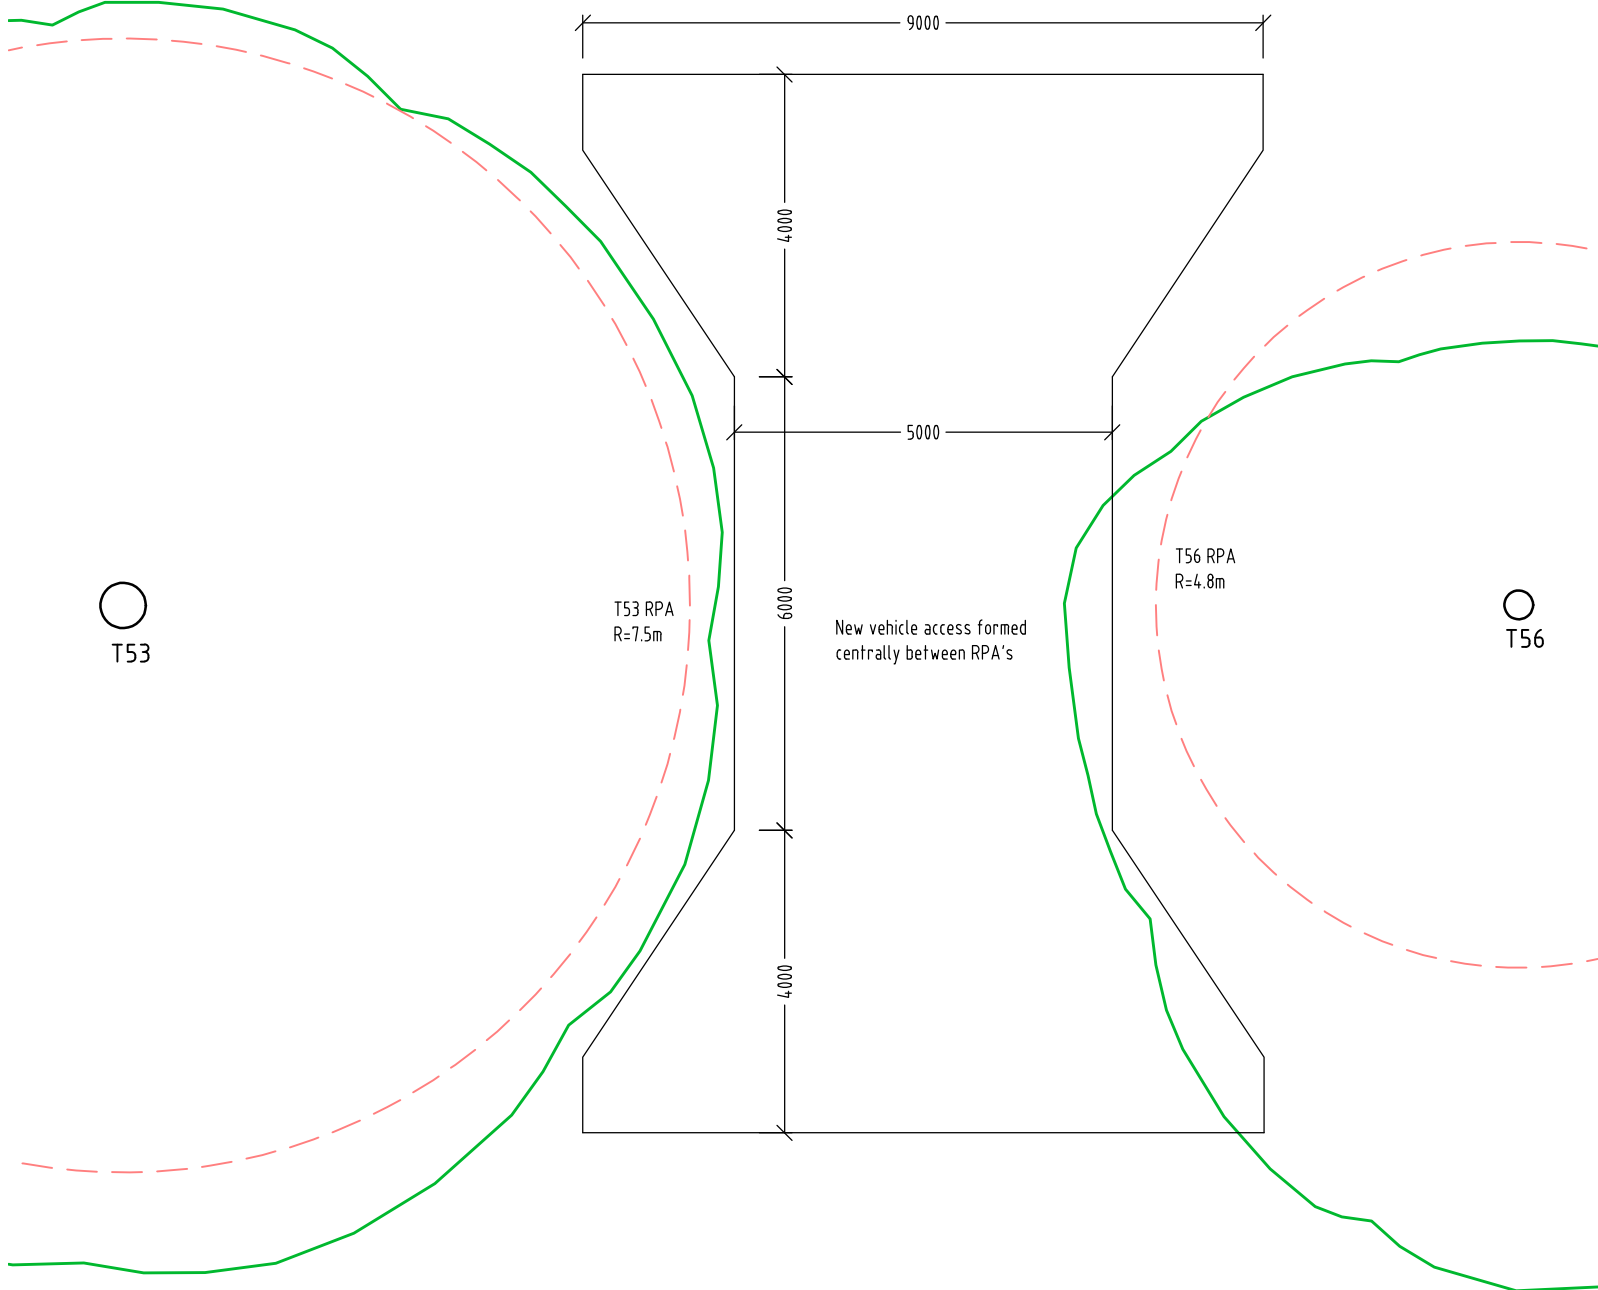


PLAN VIEW OF NEW FIELD ACCESS

Scale 1:100

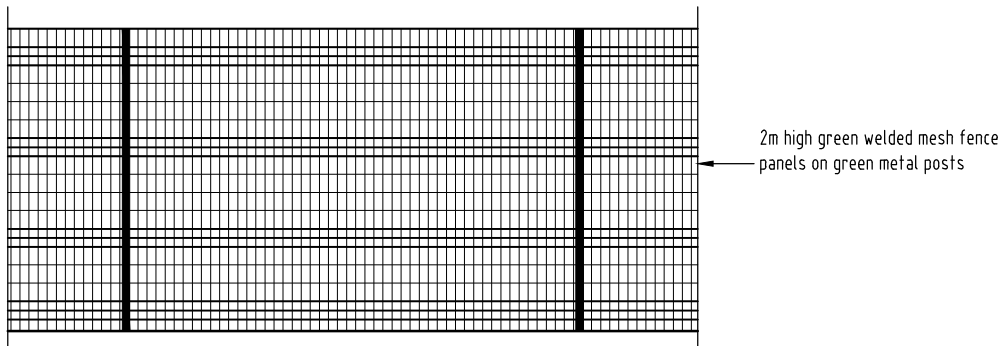


NEW BOUNDARY FENCE DETAIL

Scale 1:50

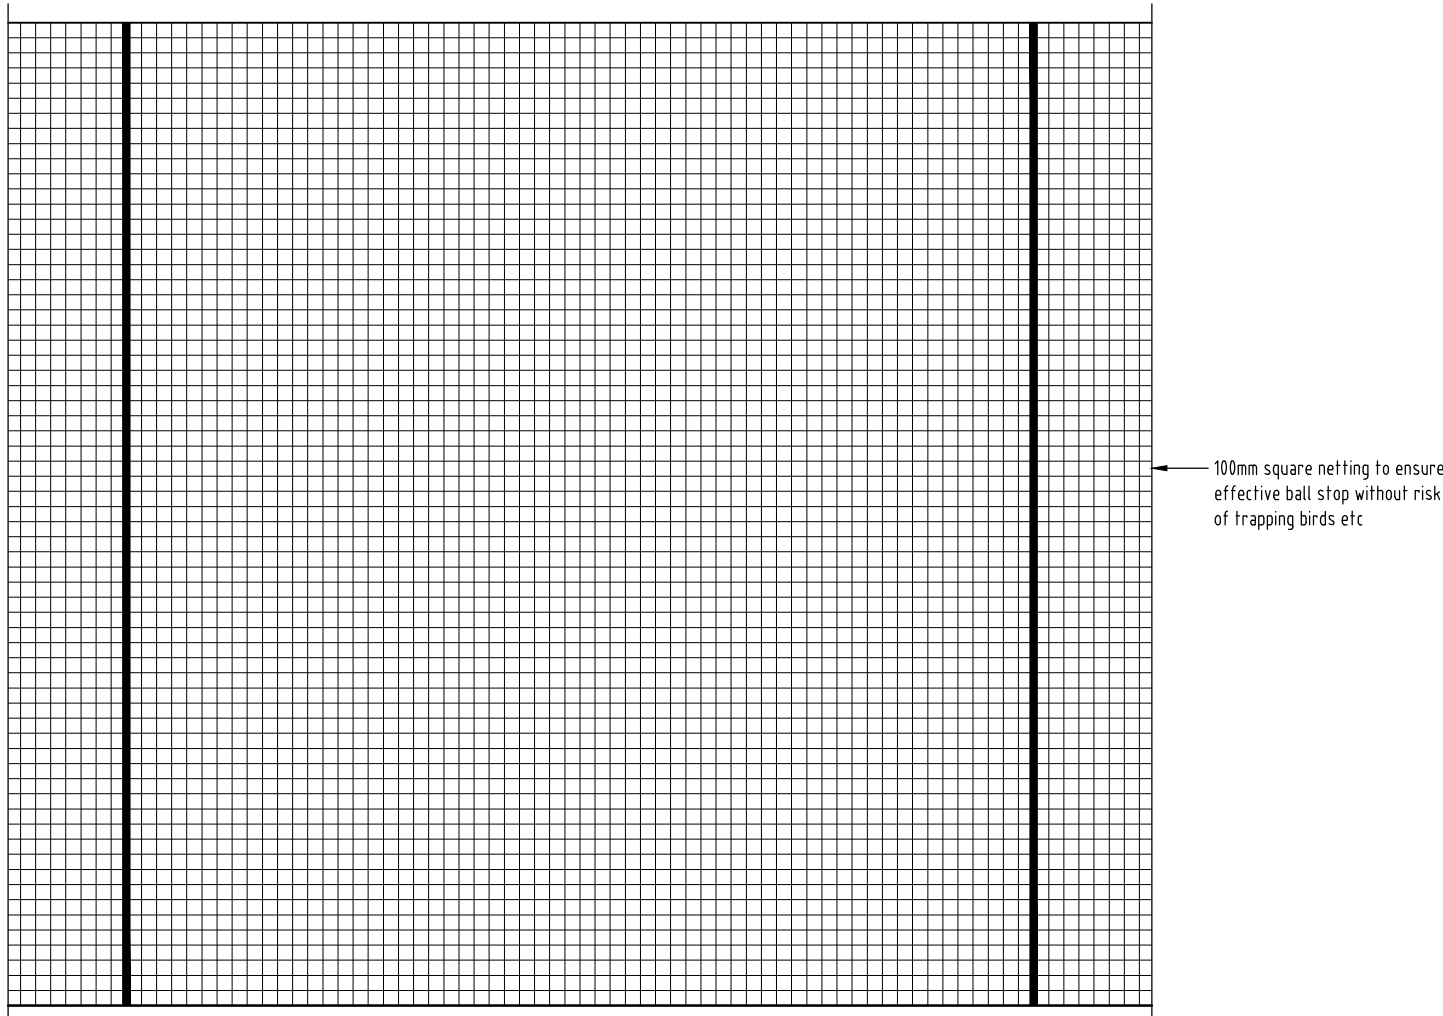

NEW BALL STOP NETTING

Scale 1:50

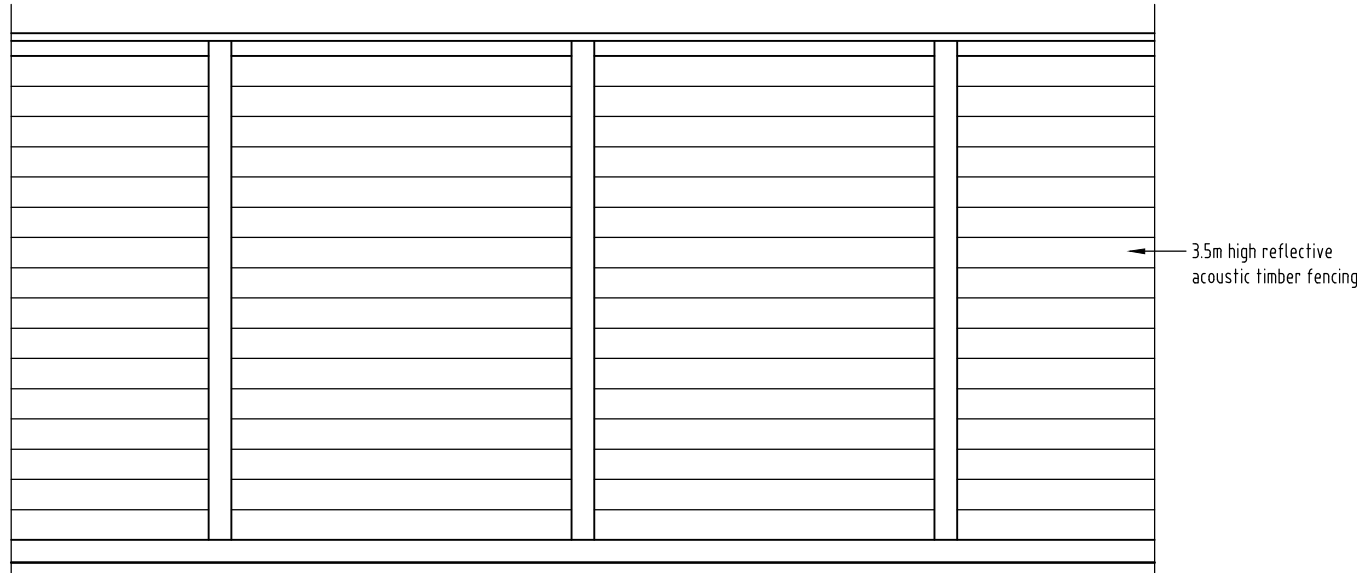

NEW TIMBER ACOUSTIC SCREEN

Scale 1:50