


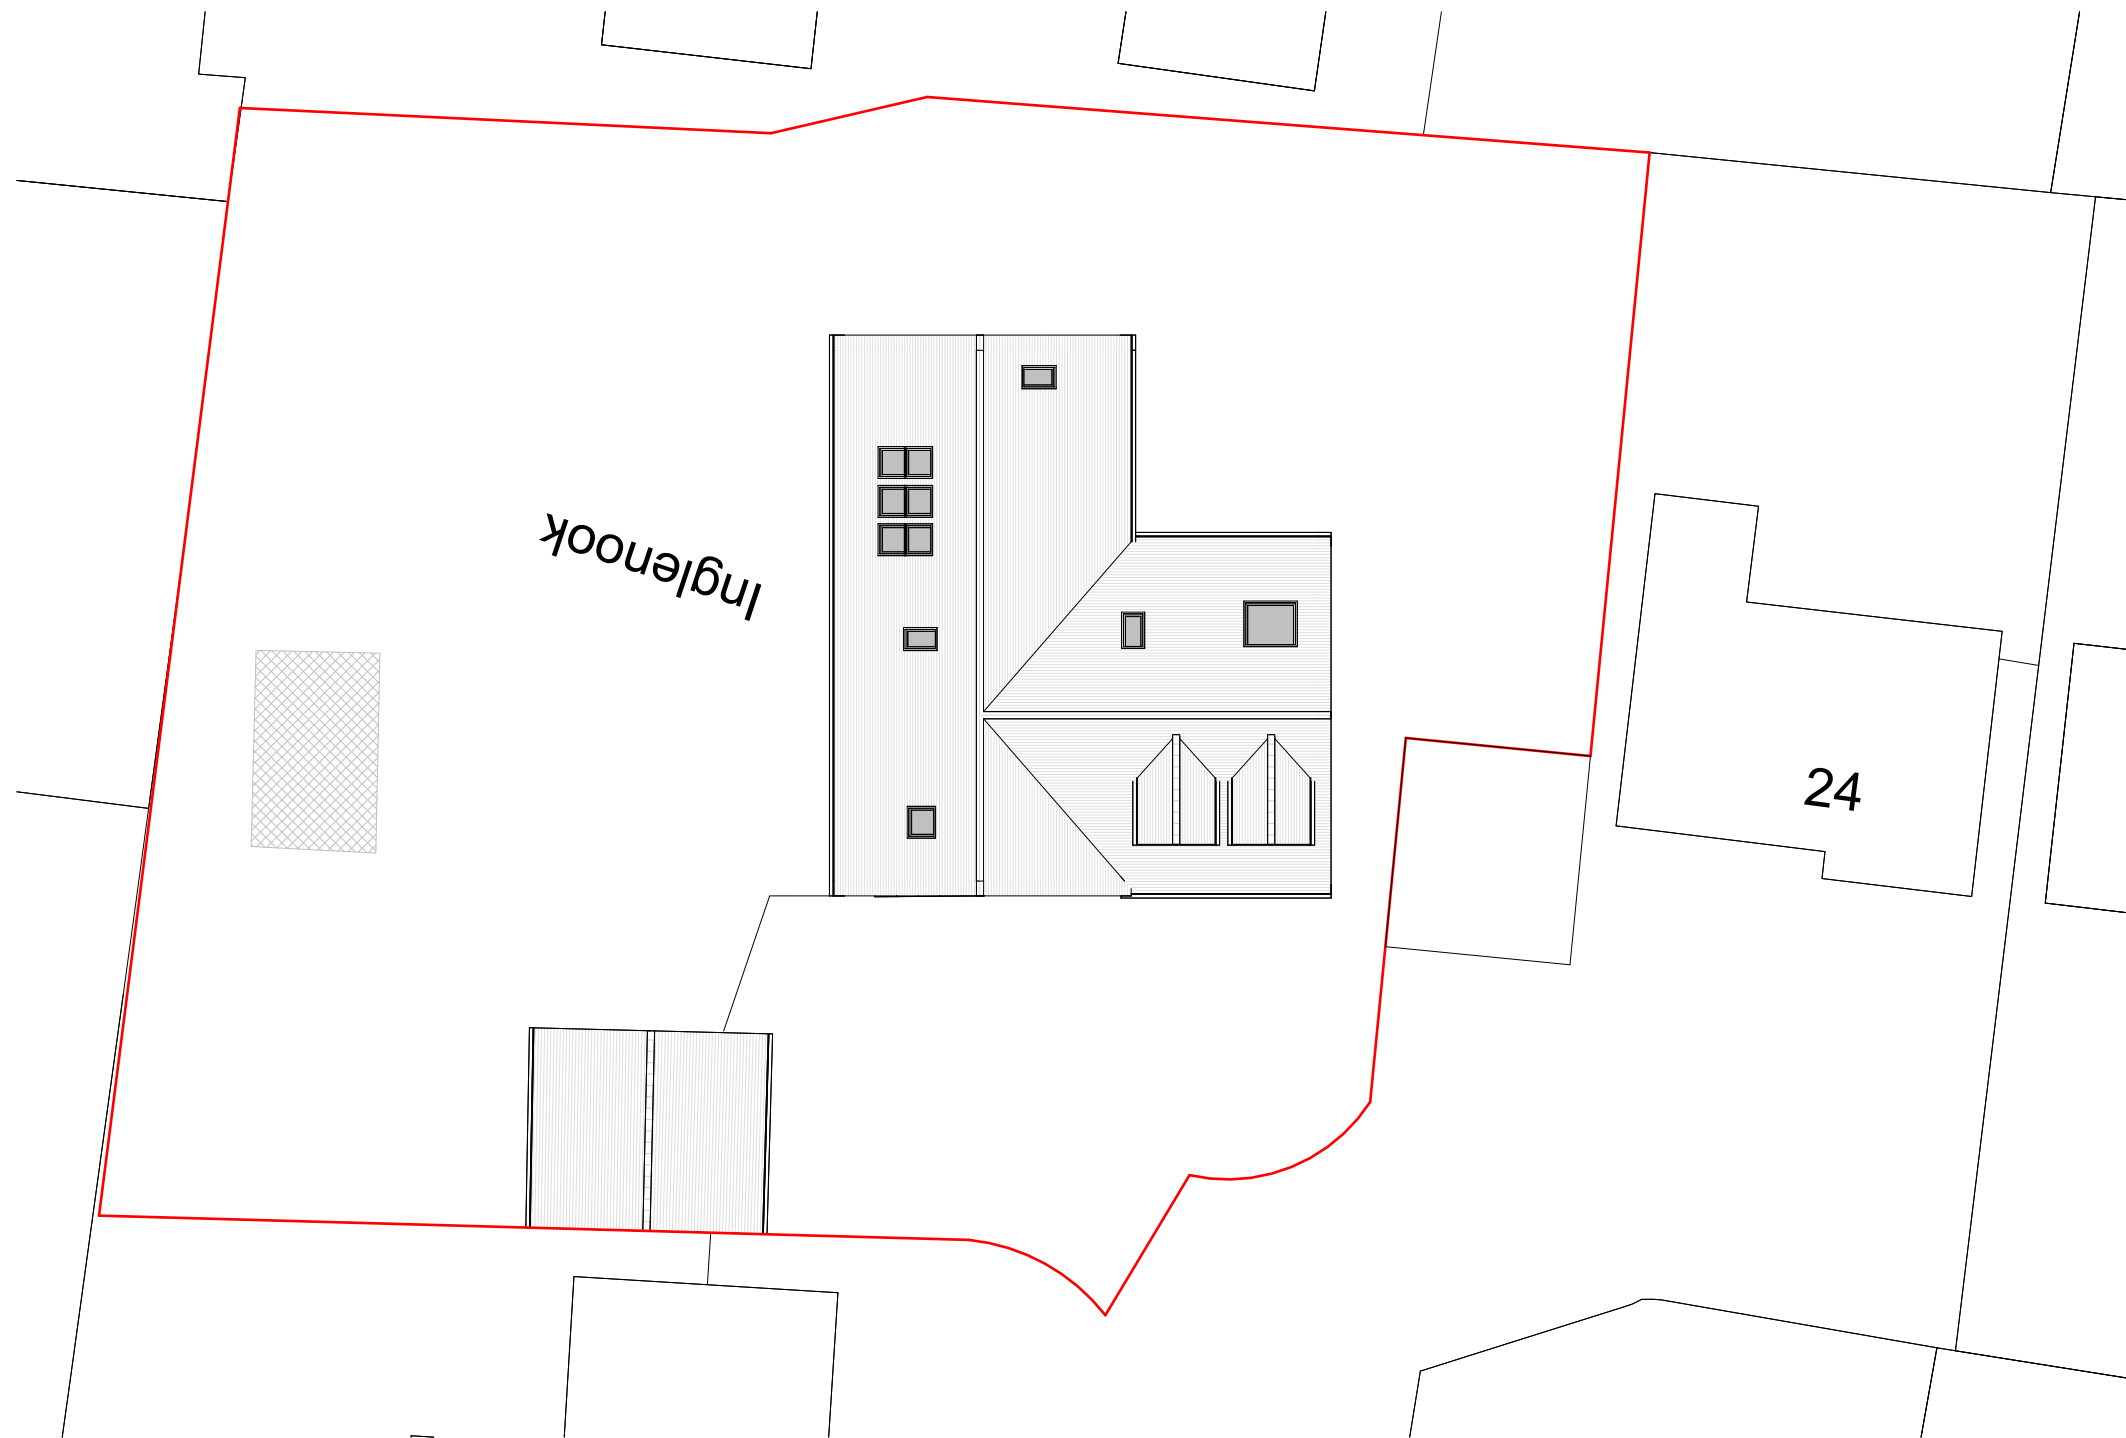


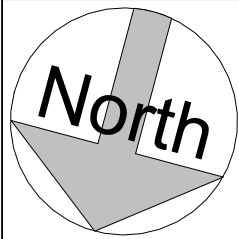

Site Plan

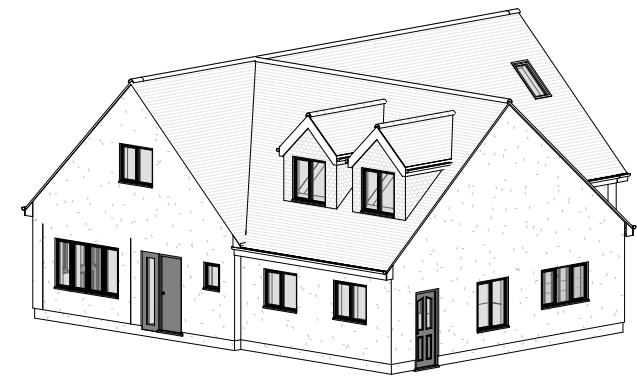

3D View 1

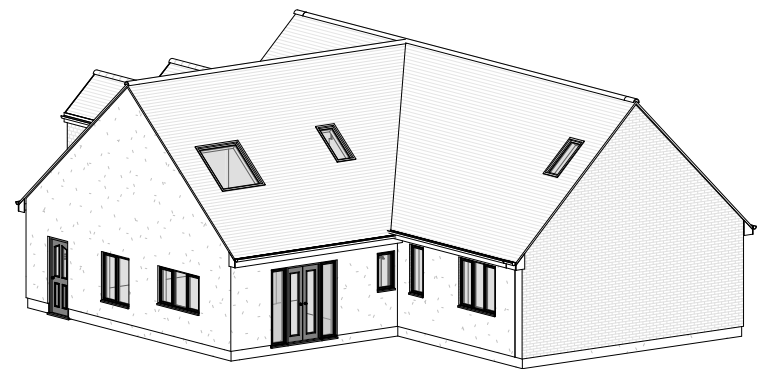

3D View 2



FLUENT
ARCHITECTURAL DESIGN SERVICES

Tel: 0800 043 8838
E-mail: info@fluent-ads.co.uk
Web: fluent-ads.co.uk

Inglenook, Springdale, Finchampstead
Existing Site Plan and 3D Views

Scale @ A3 1 : 200	Drawing number P.M.100
Date 13.04.26	Project number 2554
Drawn by S.G	Rev A

Key:

Existing

Proposed

SVP

Boundary line

Existing drainage

Proposed drainage

Overhead

0

4

8

12

16

20

GRAPHIC SCALE: 1:200

No.	Description	Date
0	First Draft	13.04.26
A	Client's comments (2)	29.04.26