


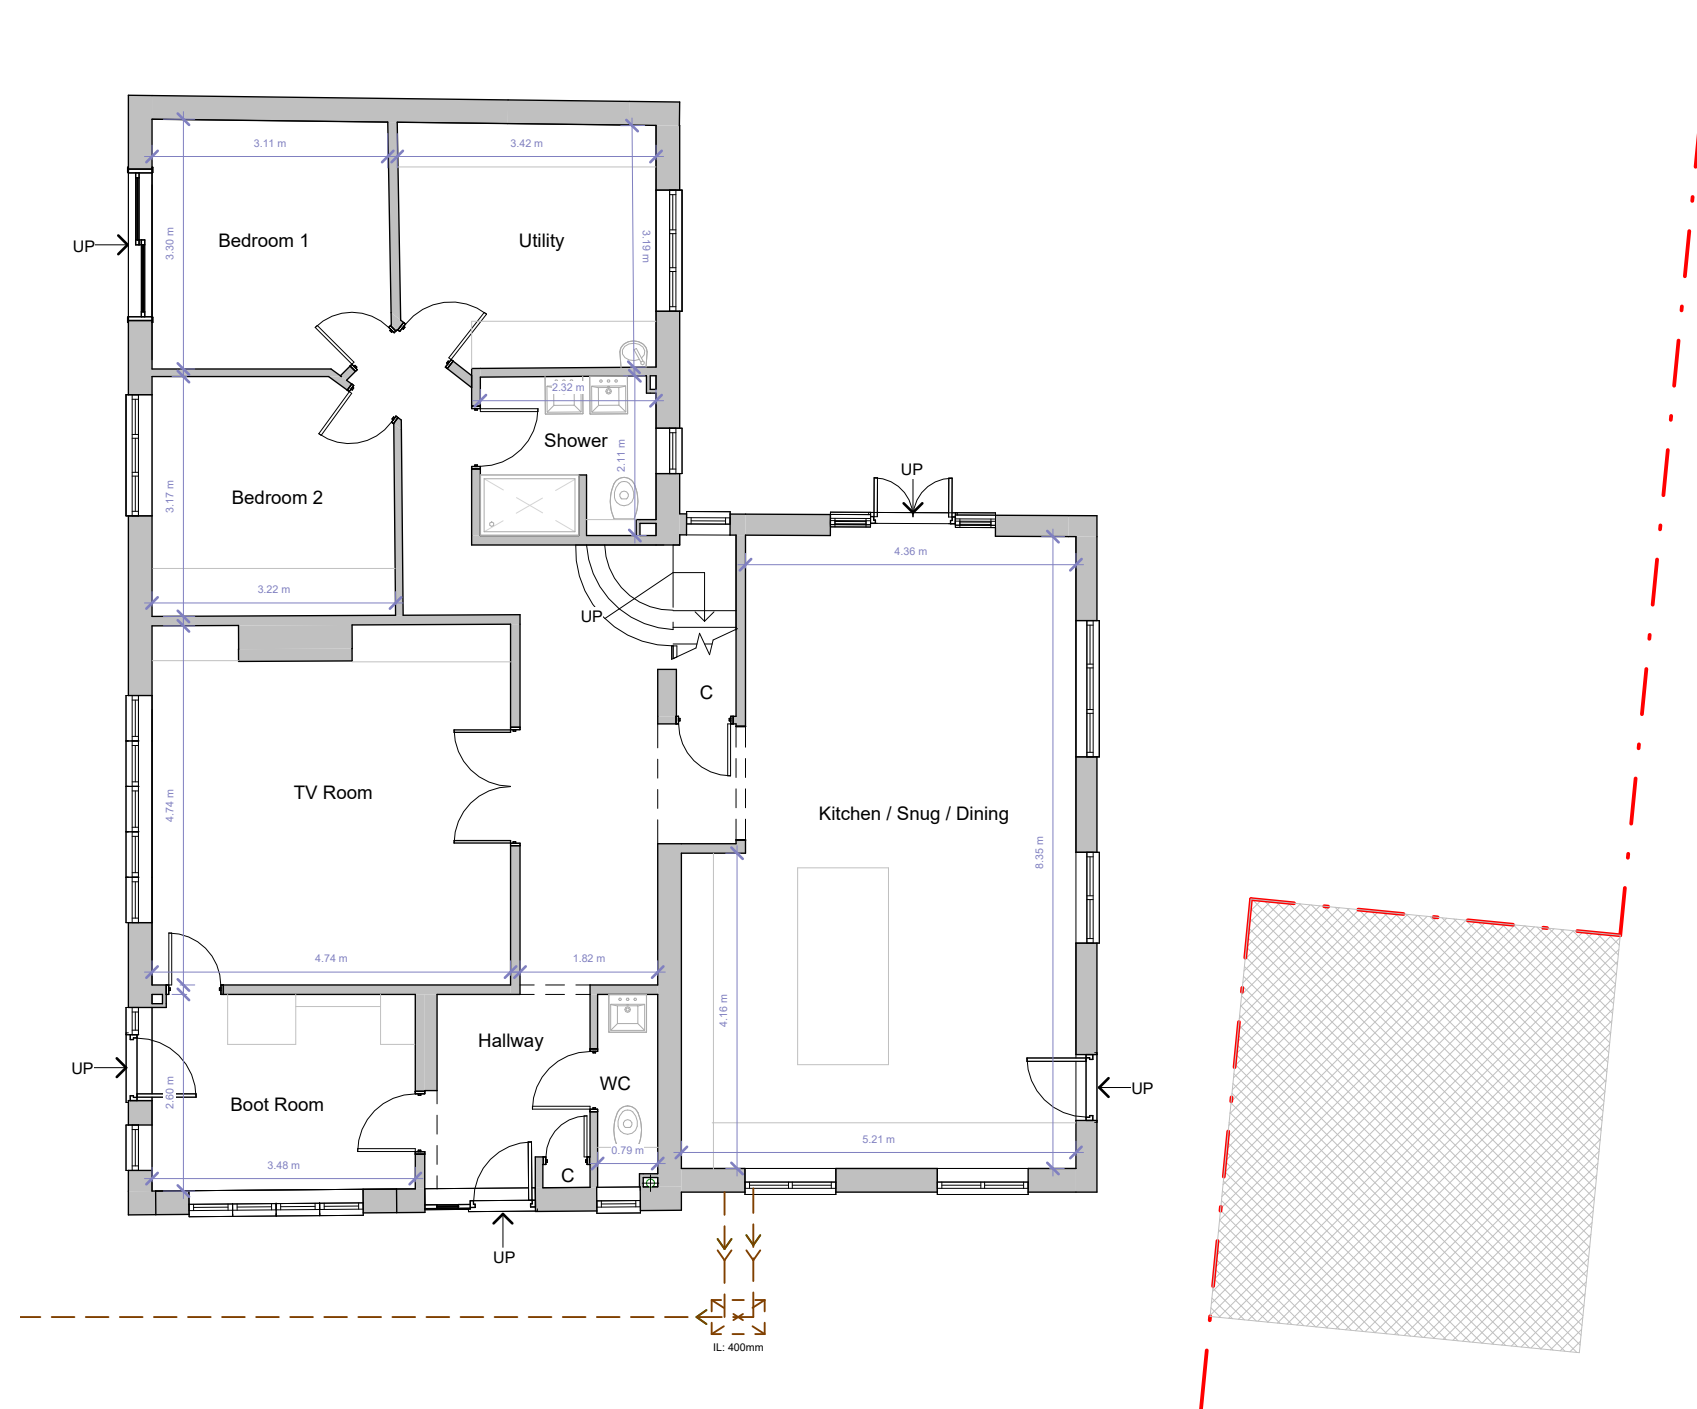

Ground Floor



Fluent
ARCHITECTURAL DESIGN SERVICES

FLUENT
ARCHITECTURAL DESIGN SERVICES

Tel: 0800 043 8838
E-MAIL: INFO@FLUENT-ADS.CO.UK
WEB: FLUENT-ADS.CO.UK

Inglenook, Springdale, Finchampstead
Existing Ground Floor Plan

Scale @ A3 1 : 100	Drawing number P.M.200
Date 13.04.26	Project number 2554
Drawn by S.G	Rev 0

Key:

Existing

Proposed

SVP

Boundary line

Existing drainage

Proposed drainage

Overhead



GRAPHIC SCALE: 1:100

No.	Description	Date
0	First Draft	13.04.26