
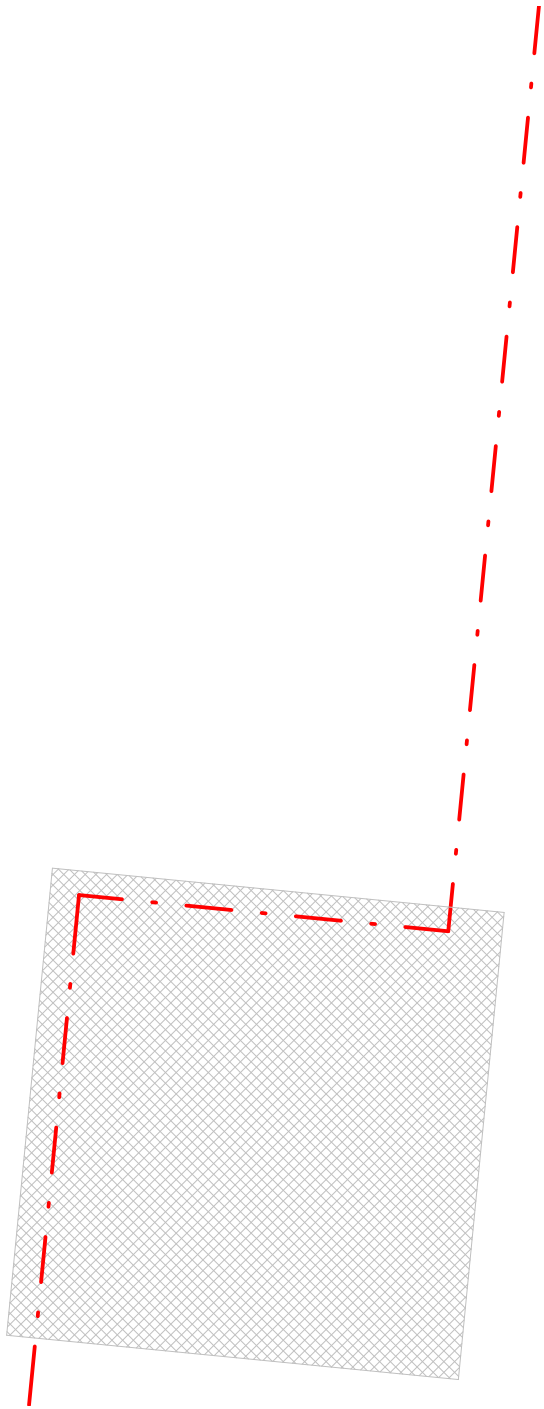


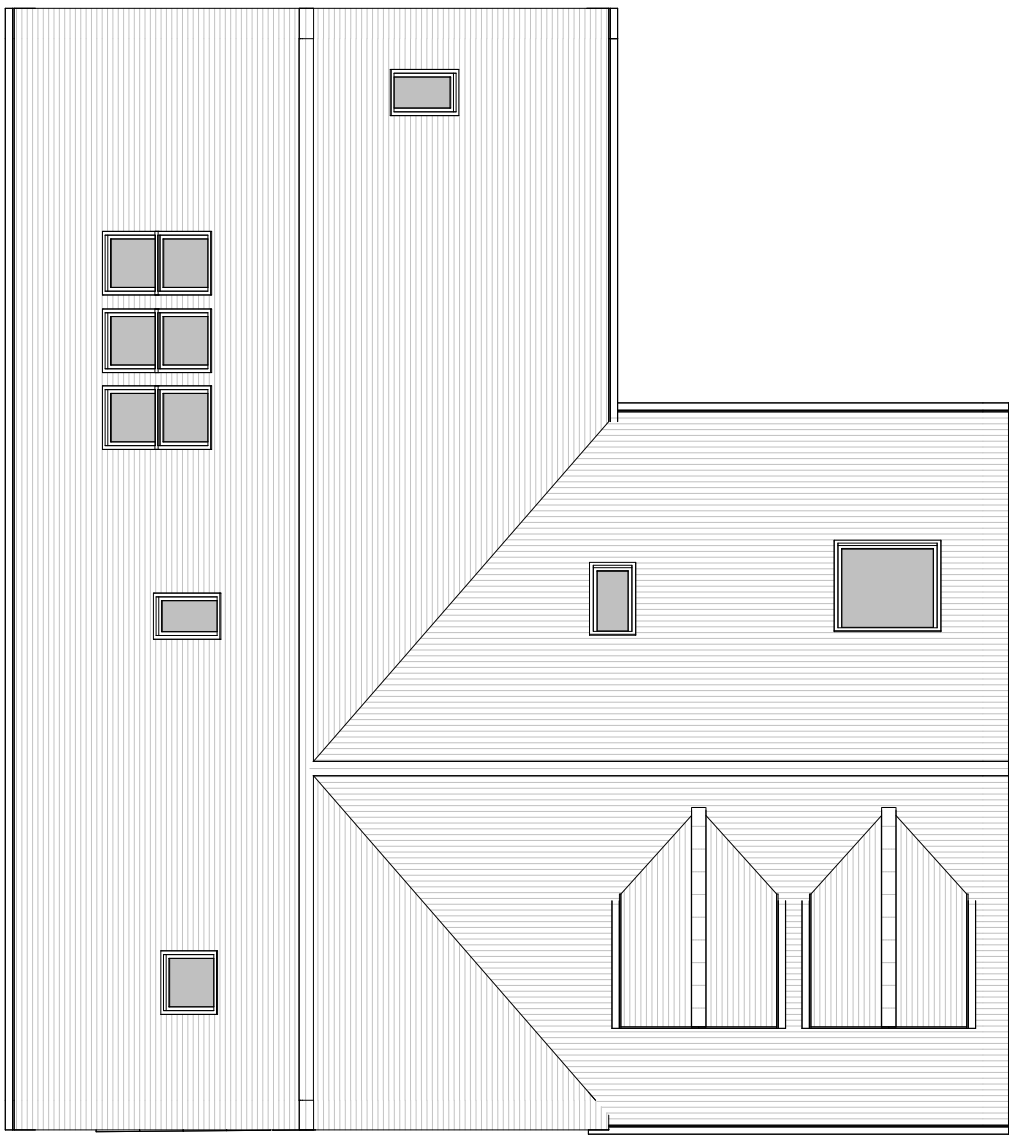

Roof Plan

 FLUENT ARCHITECTURAL DESIGN SERVICES Tel: 0800 043 8838 E-mail: info@fluent-ads.co.uk Web: fluent-ads.co.uk	Inglenook, Springdale, Finchampstead		Scale @ A3 1 : 100	Drawing number P.M.202	Key: Existing Proposed SVP Existing drainage Proposed drainage Overhead Boundary line 01234510 GRAPHIC SCALE: 1:100	No.	Description	Date
	0	First Draft	13.04.26	Date 13.04.26	Project number 2554			
		Existing Roof Plan	Drawn by S.G	Rev 0				