




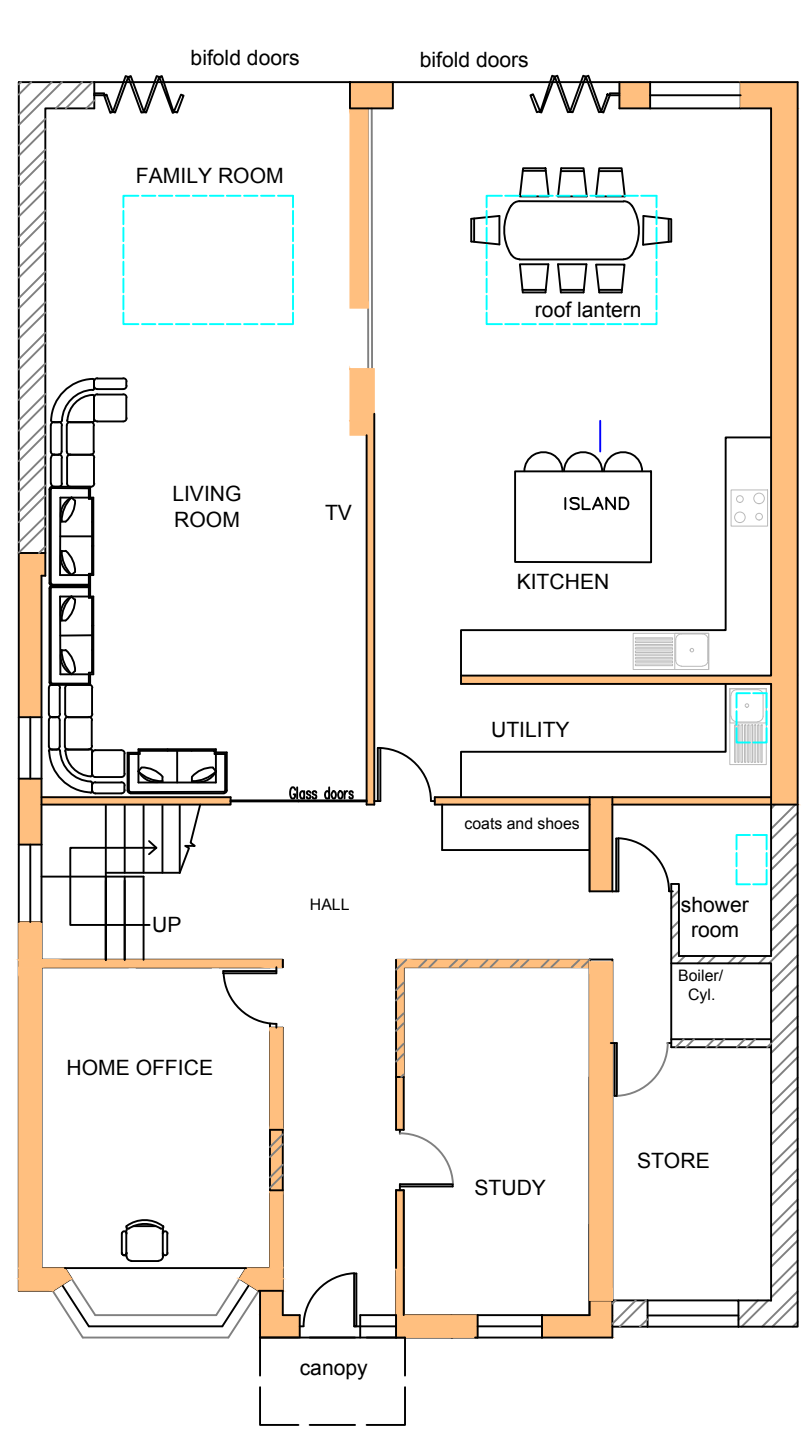


PROPOSED GROUND FLOOR PLAN

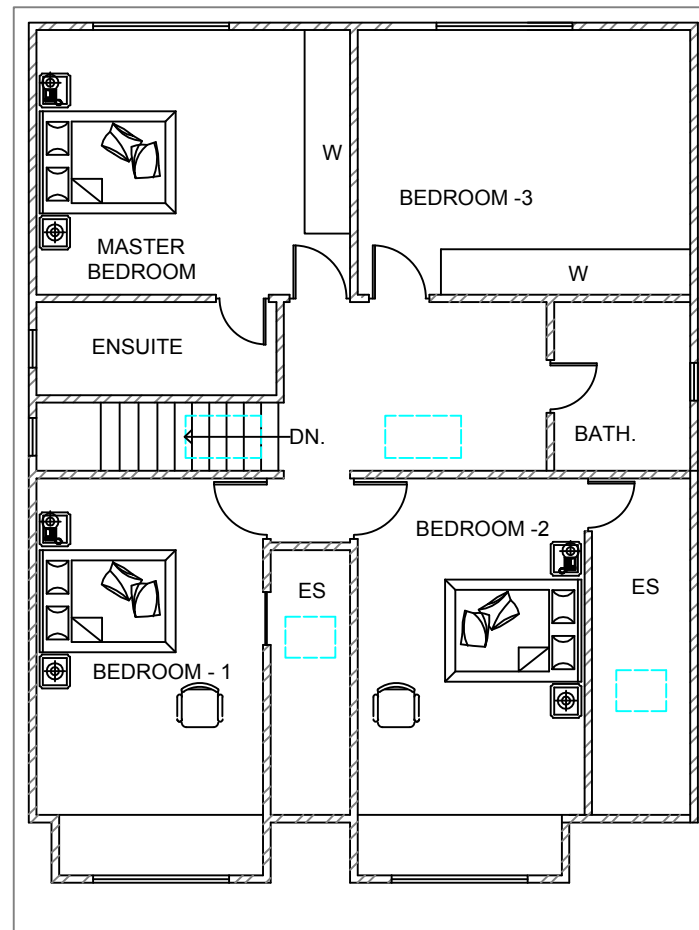

PROPOSED LOFT PLAN

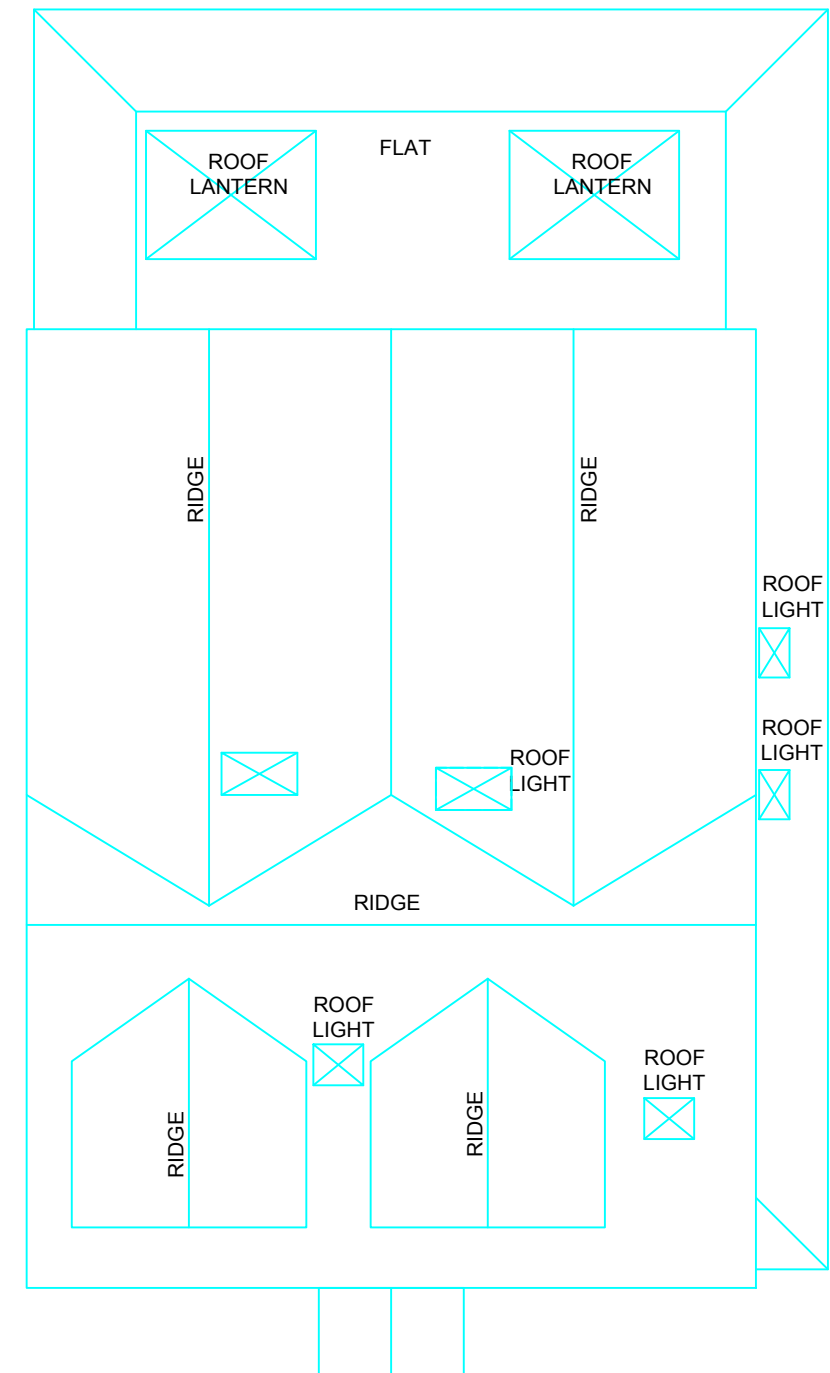

PROPOSED ROOF PLAN

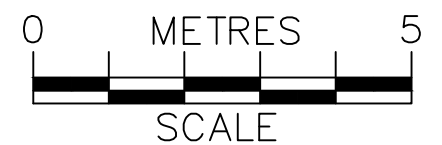

PROJECT:

PROPOSED SINGLE STOREY REAR & LOFT EXTENSION

26 Repton Road
Earley

DRAWN BY:

P.S.

DATE:

03/12/2024

SCALE:

1:100@A3

FILENAME:

24044

DRAWING TITLE:

PROPOSED PLANS

DRAWING NUMBER:

RR-04

ArchDezine Limited
archdeziner7@gmail.com