


NOTE: Report all errors and omissions to the Architect. All dimensions to be checked on site before fabrication.

Contractors must verify all dimensions on site before setting out, commencing work, or making any shop drawings.


- All dimensions must be checked on site
- All setting out to be checked on site
- All levels must be checked on site and their datum confirmed
- This drawing must be read in conjunction with the relevant specification clauses
- This drawing must not be used for land transfer purposes

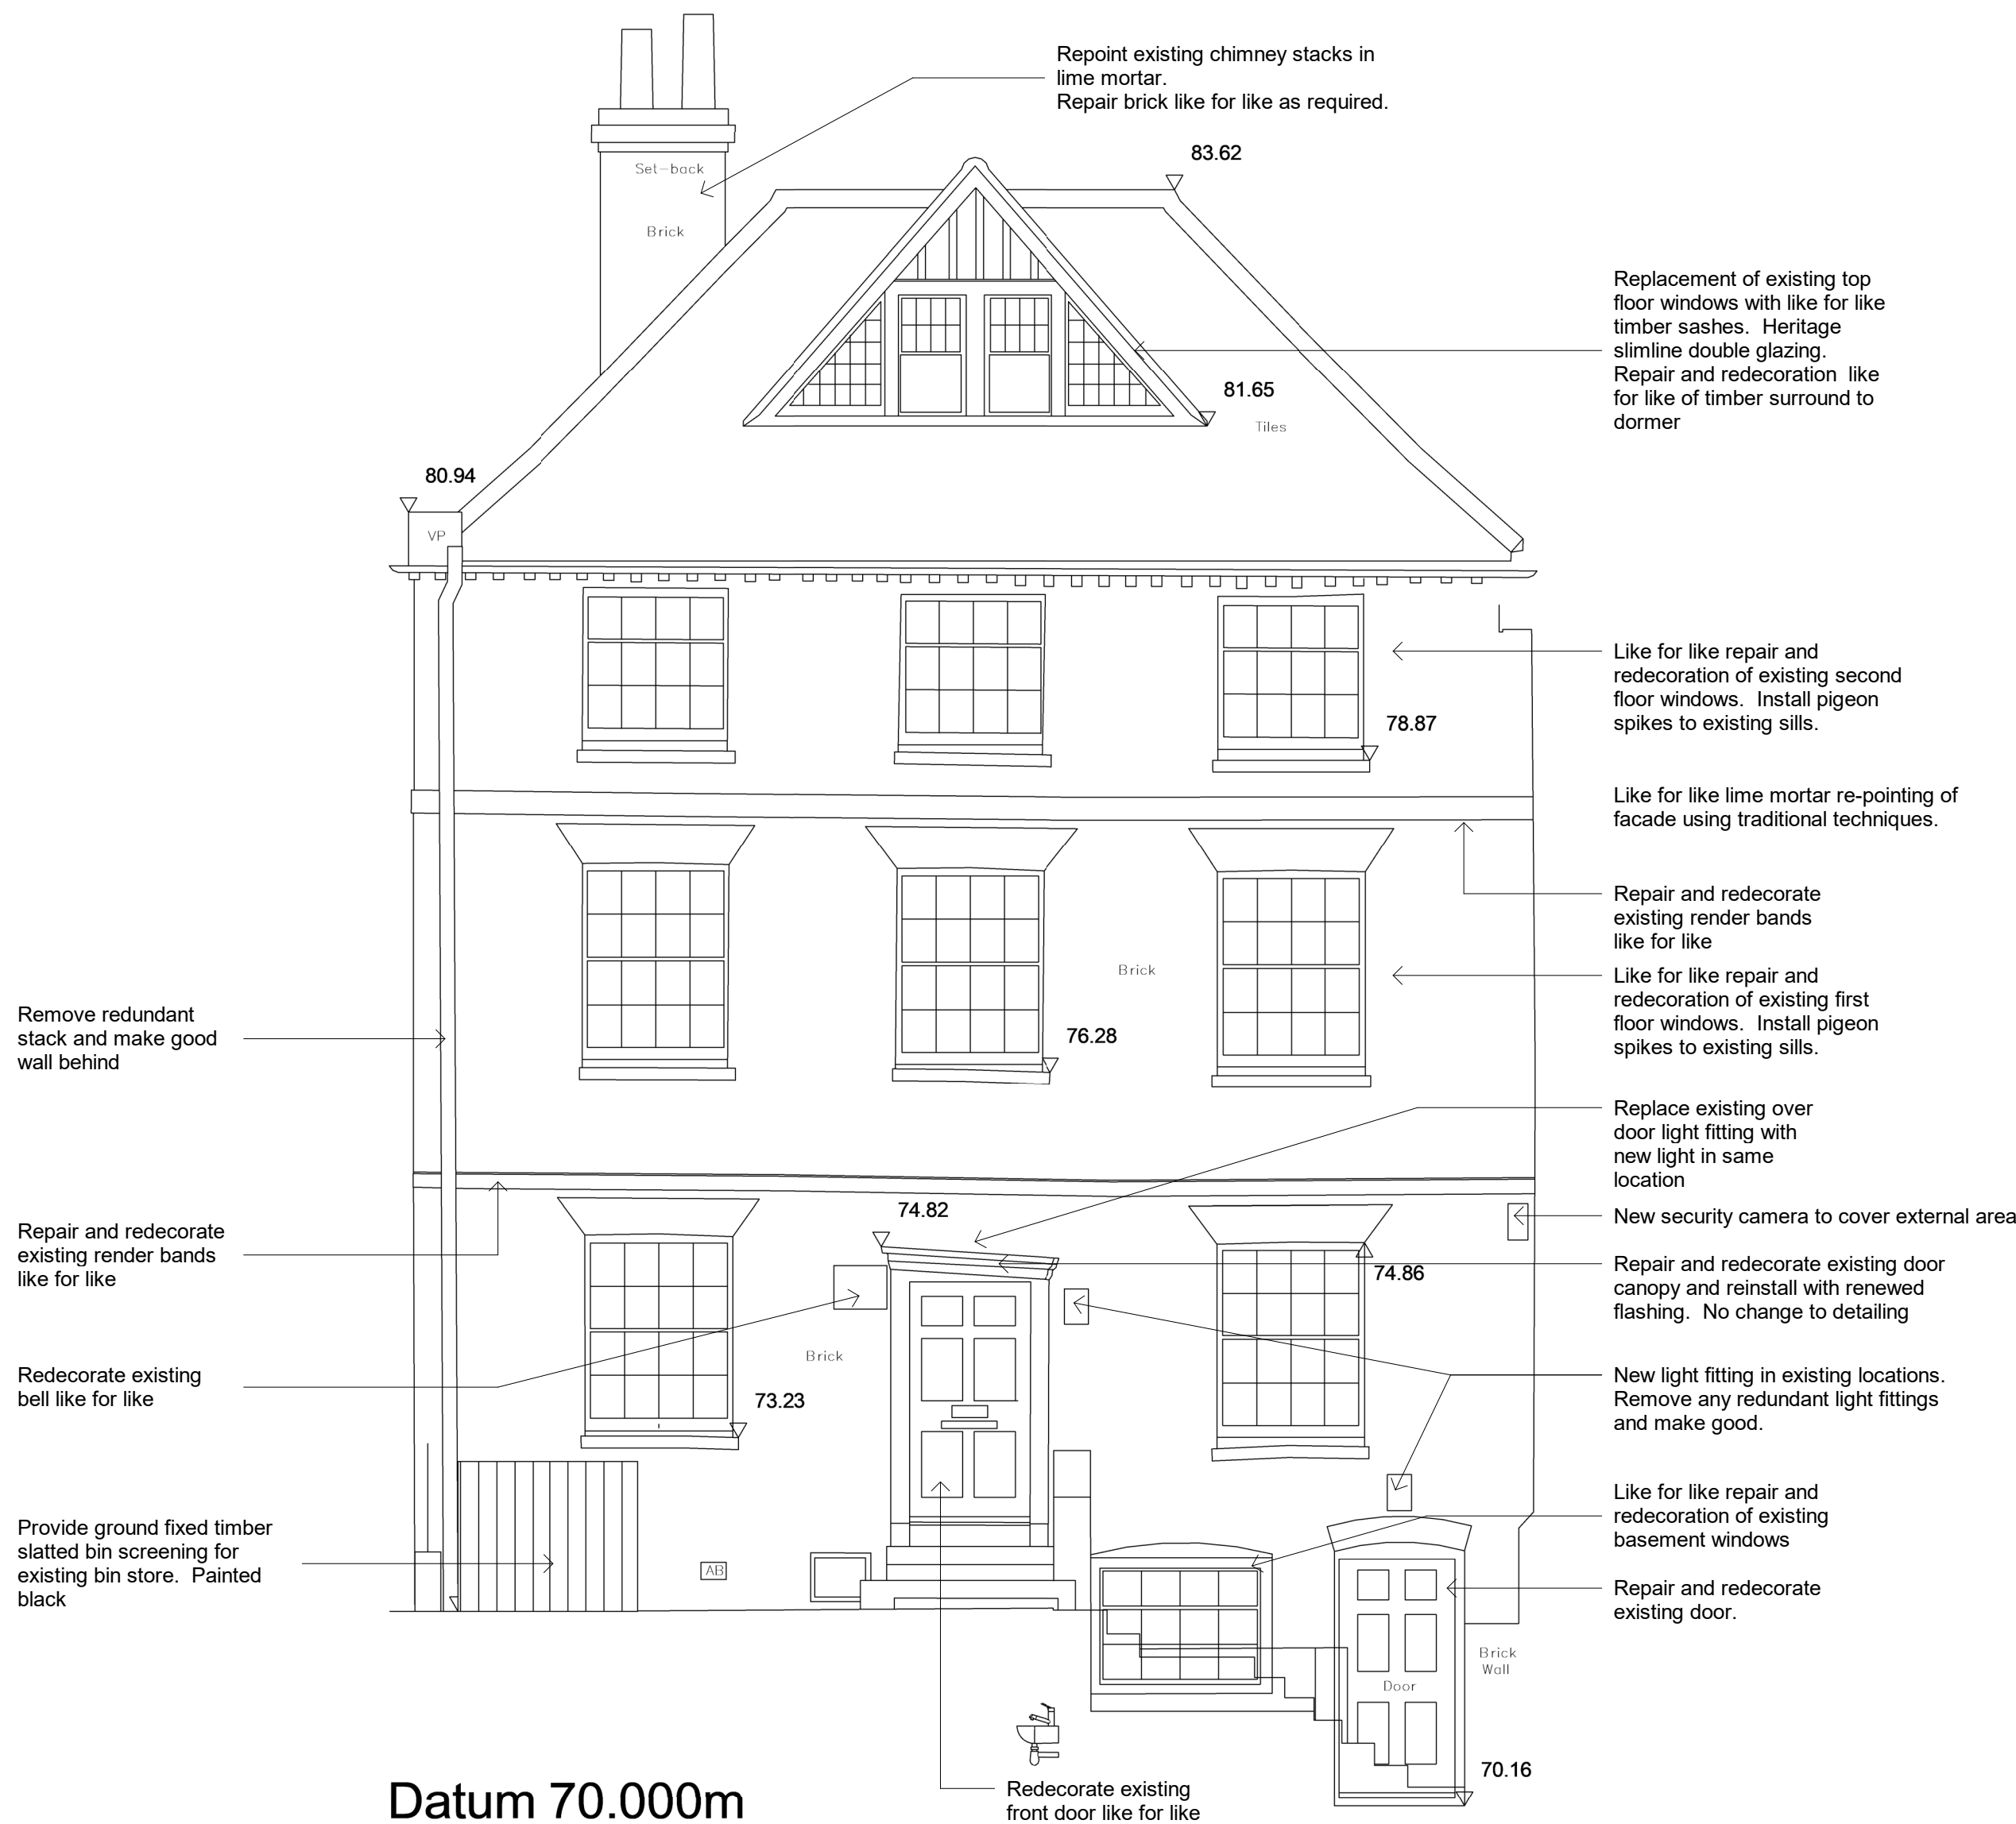

Datum 70.000m

Front Elevation - North East


1 : 50

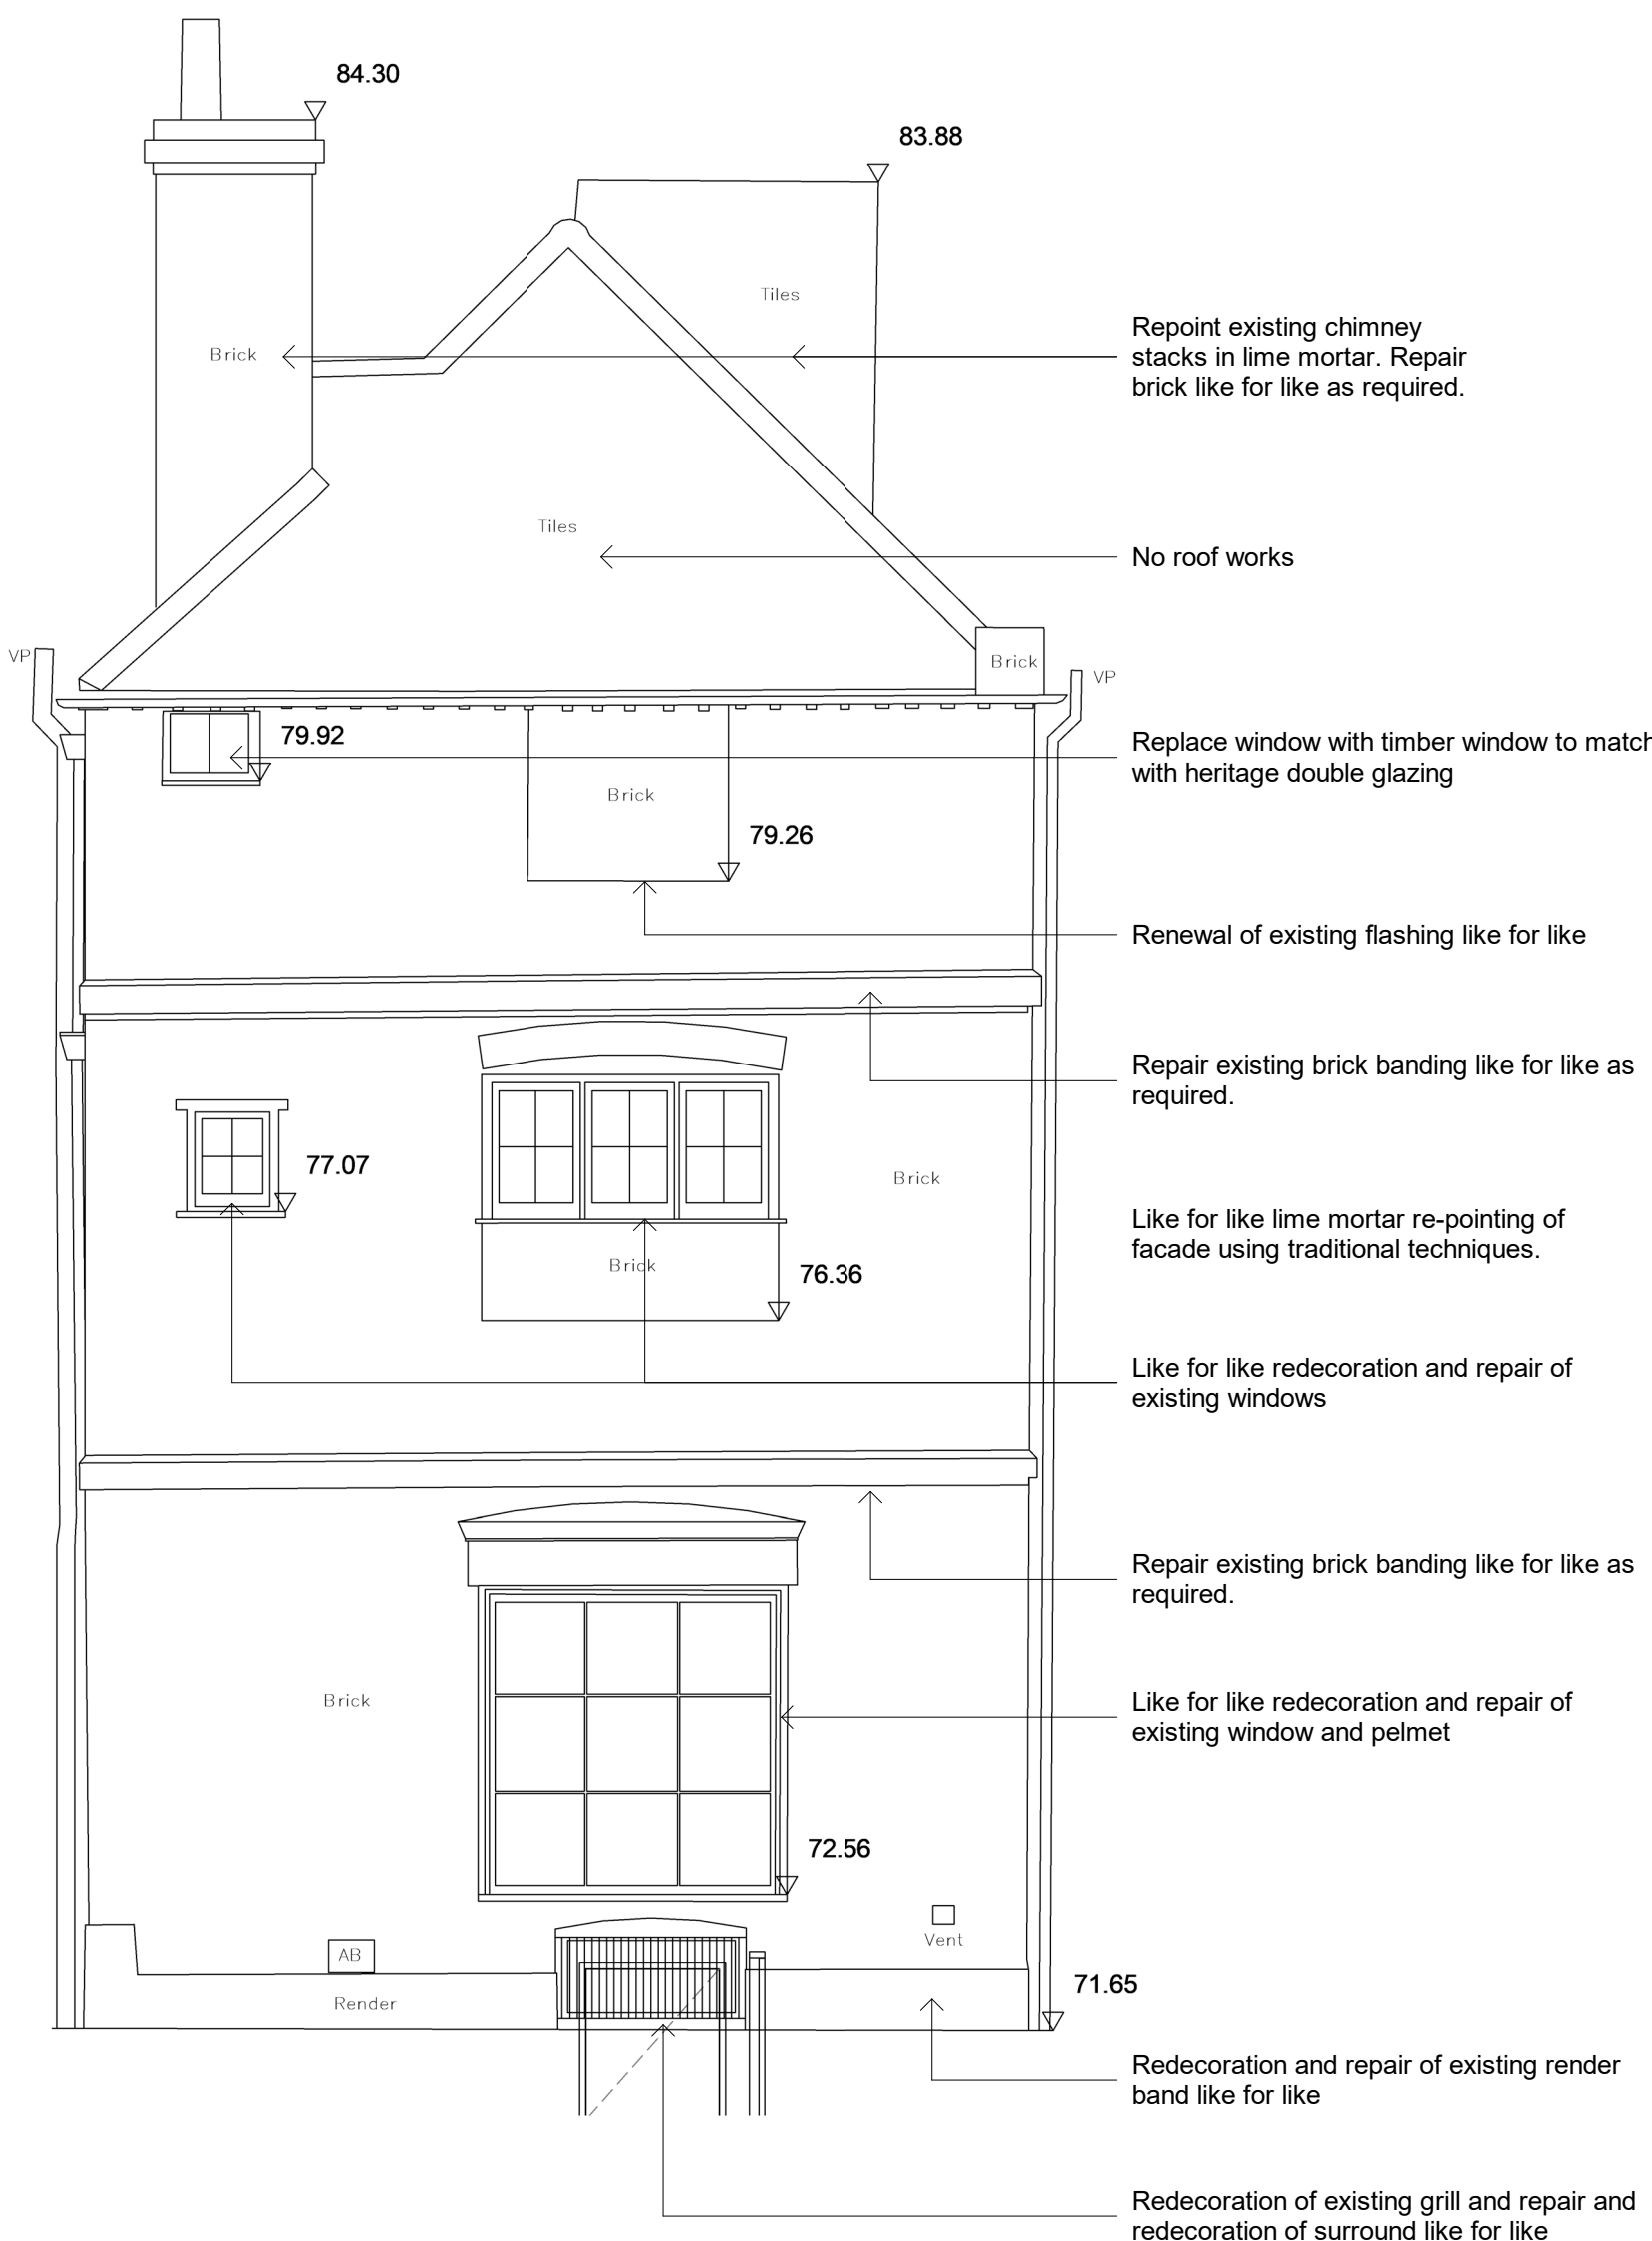

Road Side Elevation - South East

1 : 50

SCALE : 1 to 50

 

Note: This maybe a reduced sized print, check scales below

HERITAGE FUSION
CONSERVING THE PAST.
INSPIRING THE FUTURE

Ben Newton

Existing and Proposed Elevations 1

Project number	2184	E03	RevP2
Date	Issue Date		
Drawn by	Author	Scale @ A1	1 : 50
Project Status	Project Status		

Wingmore Lodge, 2 Rose Street, Wokingham, RG40 1XU