


2464/SK.1 - Site plan and parking provision for 6, Vickers Close, RG5 4PA



0 20
Metres

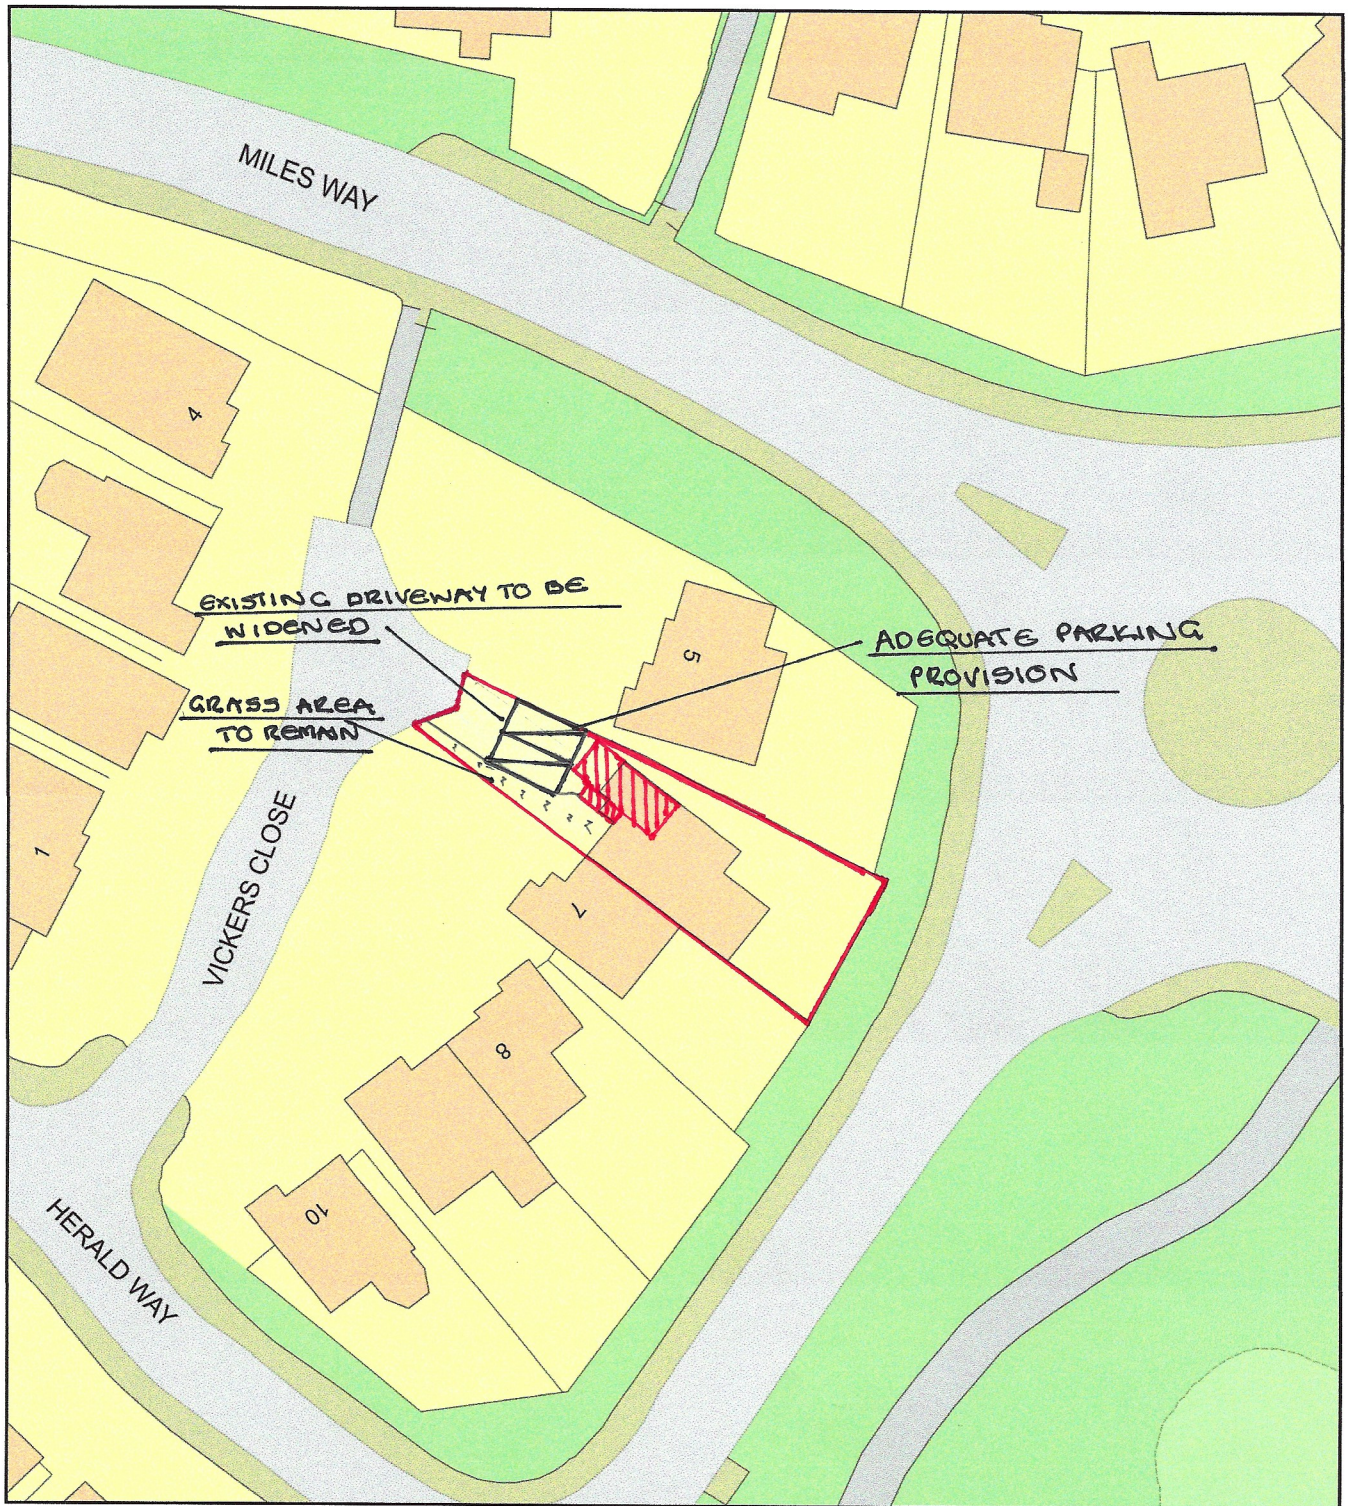

Plan Produced for: Wallace Bacon Consultants

Date Produced: 22 Jul 2024

Plan Reference Number / Project ID: TQRQM24204065026999 / 2464

Scale: 1:500 @ A4

