
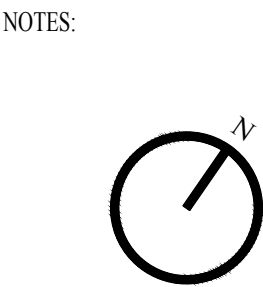


PROPOSED: GROUND FLOOR PLAN

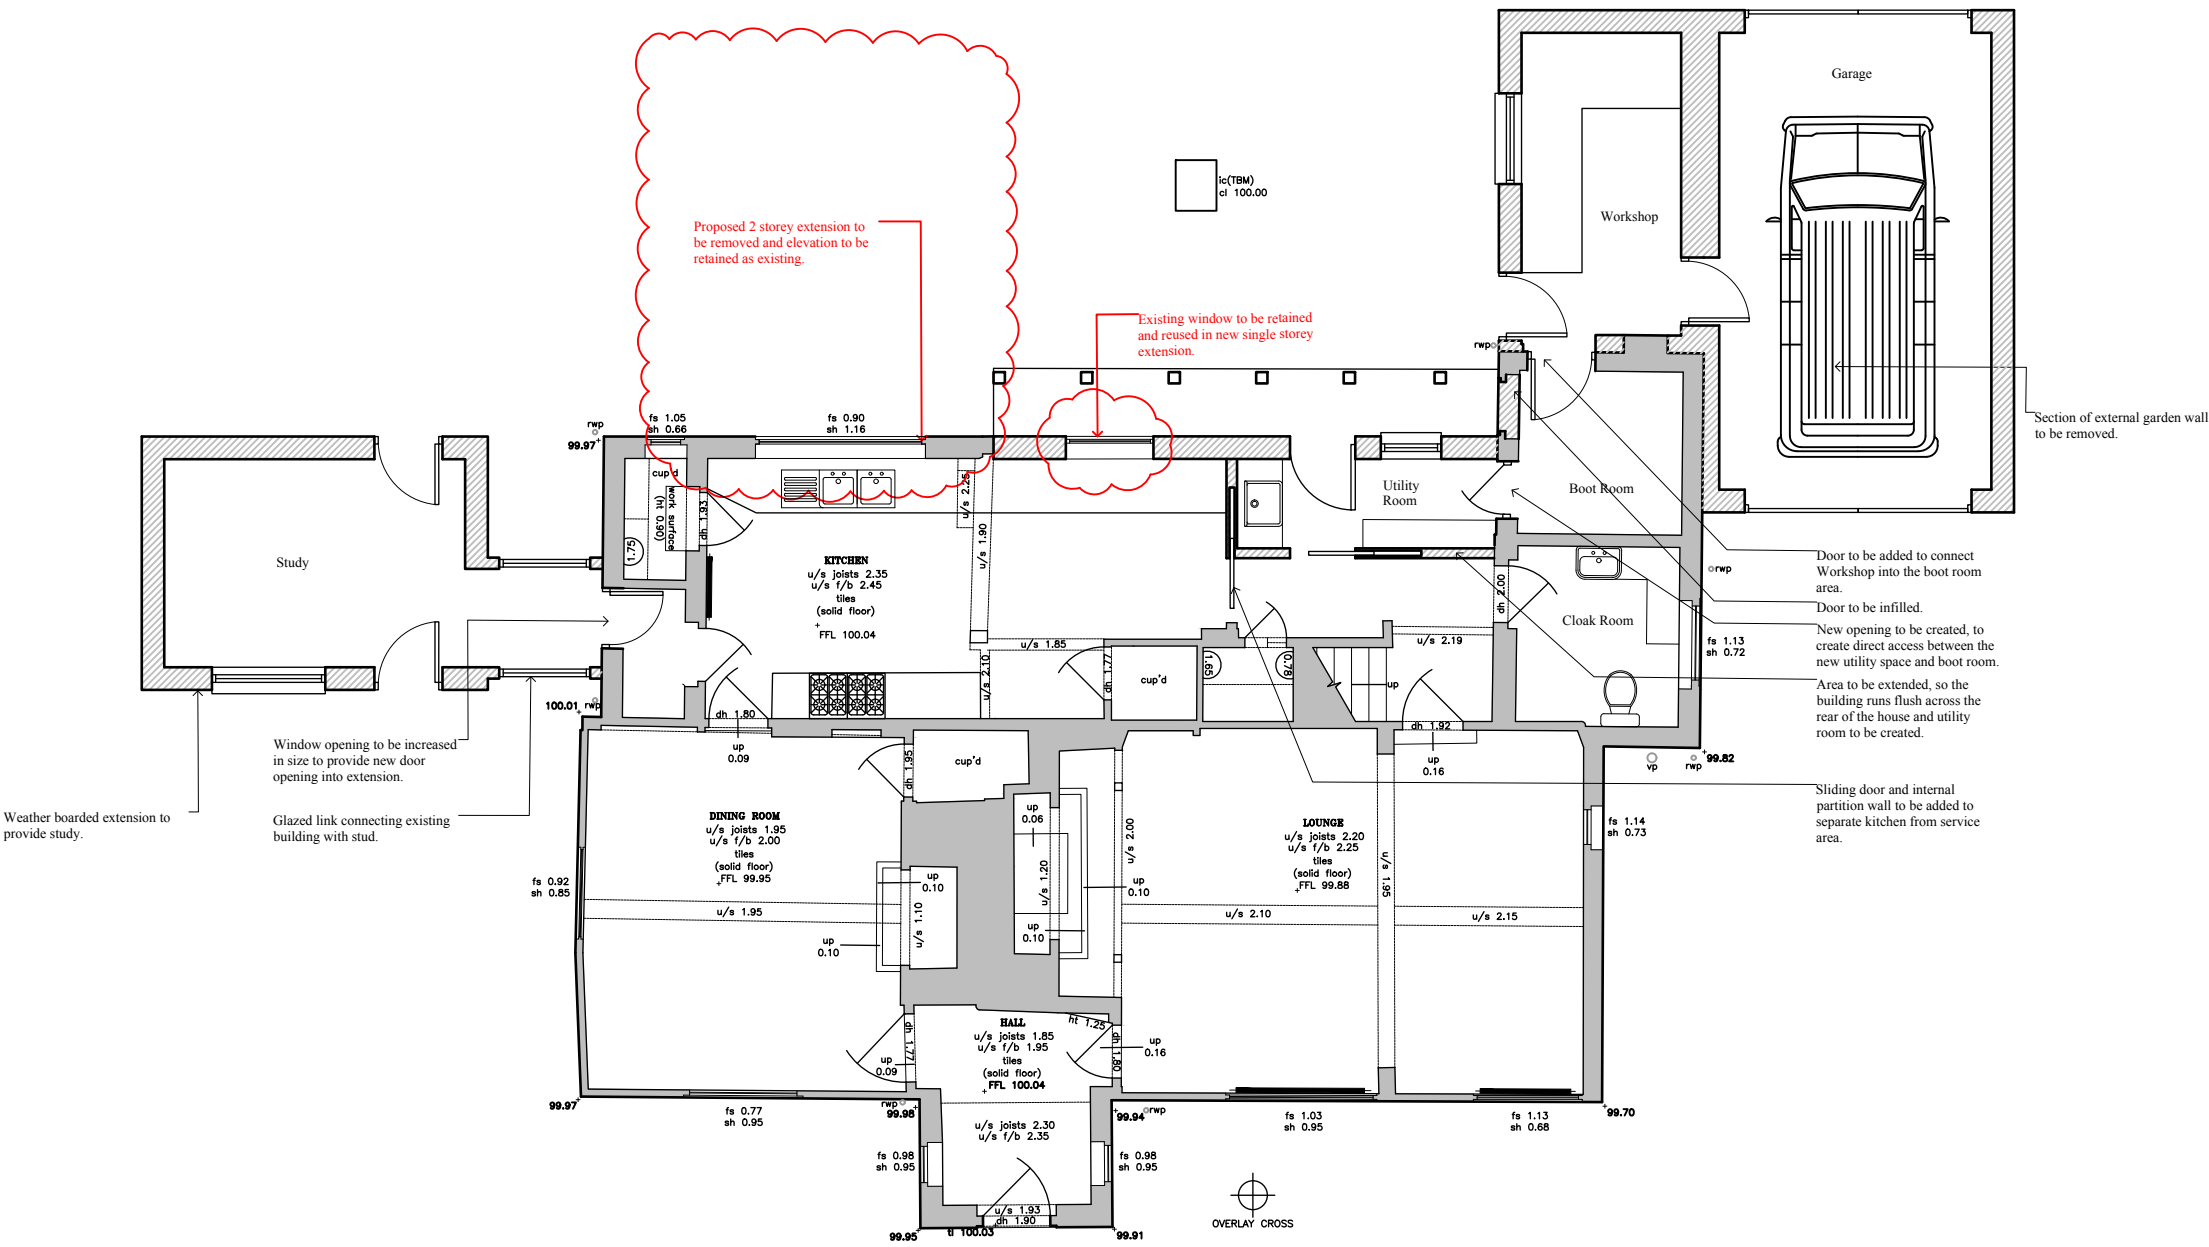

5	Amendments	LW	16.03.26
4	Further amendments	LW	12.01.26
3	Further amendments	LW	19.12.25
2	post pre-app amendments	LW	30.10.25
1	client amendments	LW	26.03.25
REV.	DESCRIPTION	BY	DATE

This is a CAD Drawing.
No responsibility is taken for any dimensions obtained by measuring or scaling from this drawing and no reliance may be placed on such dimensions. If no dimensions are given, it is the responsibility of the recipient to ascertain the dimension. The sizing of all structural and service elements must always be checked against the relevant consultants drawings.
COPYRIGHT RESERVED
Copying or reproduction of this drawing or electronic data without the written consent of Liberty Watts is not permitted.

Liberty Rose Architects 
Chartered Architects | Conservation | Historic Buildings

**BELLA VISTA,
CITY ROAD,
RADNAGE,
HIGH WYCOMBE,
BUCKS,
HP14 4DW**

T:07837005192
E:libby.watts@gmail.com
W:www.libertyrosedesign.co.uk

DRAWN: LW	CHECKED:
-----------	----------

CLIENT:	Rainier and Rosalind
PROJECT:	18 Primrose lane, Wokingham
	RG41 5UR
TITLE:	Ground Floor Plan
	Proposed
ISSUE:	Planning
SCALE:	1:100 @ A3
DATE:	March 2024
DWG NO.:	1060-20
R:	5