




FRONT

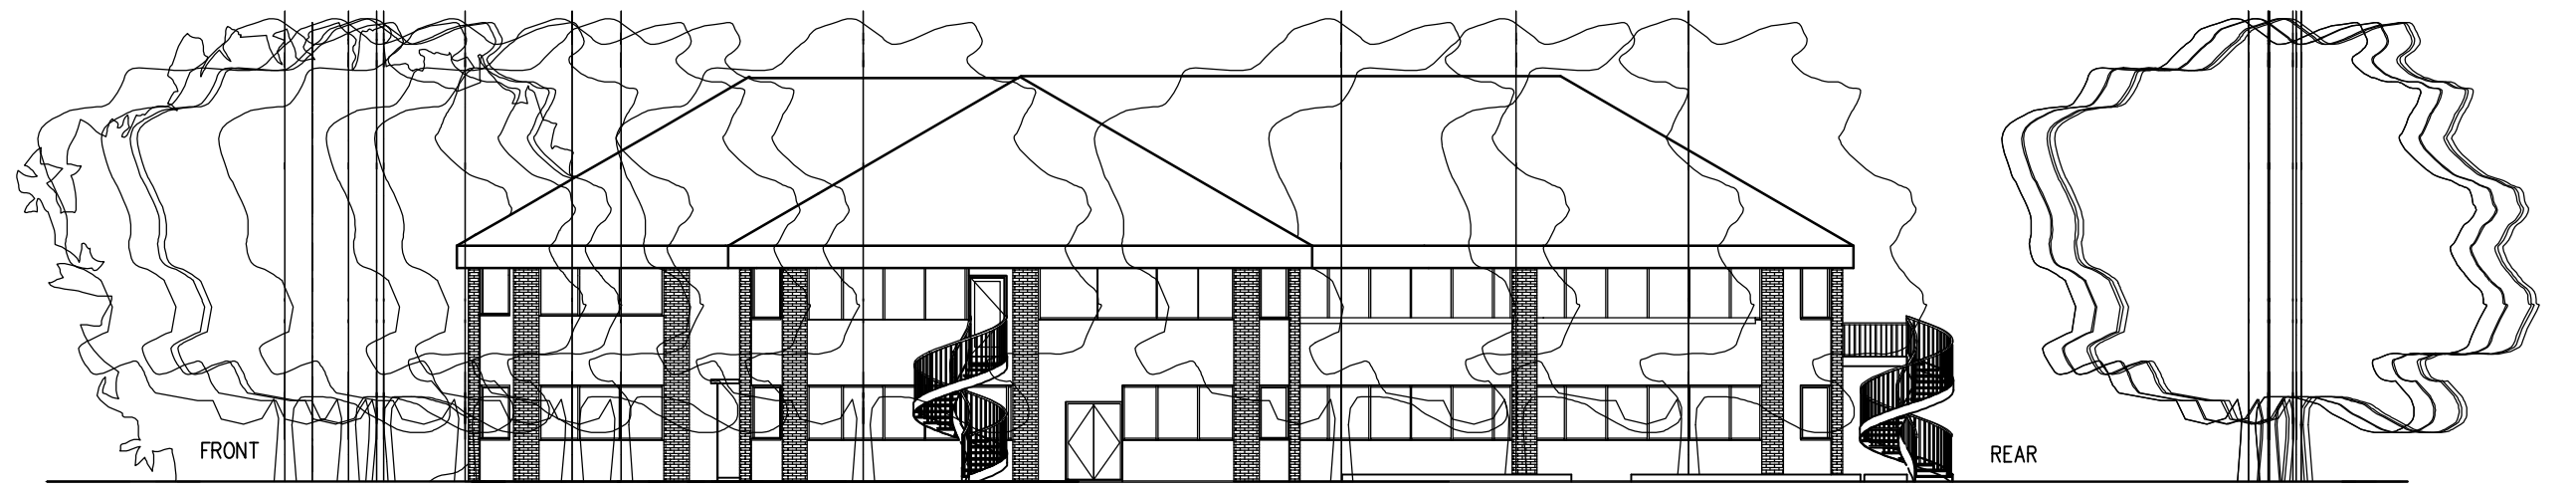

NORTH WEST SIDE

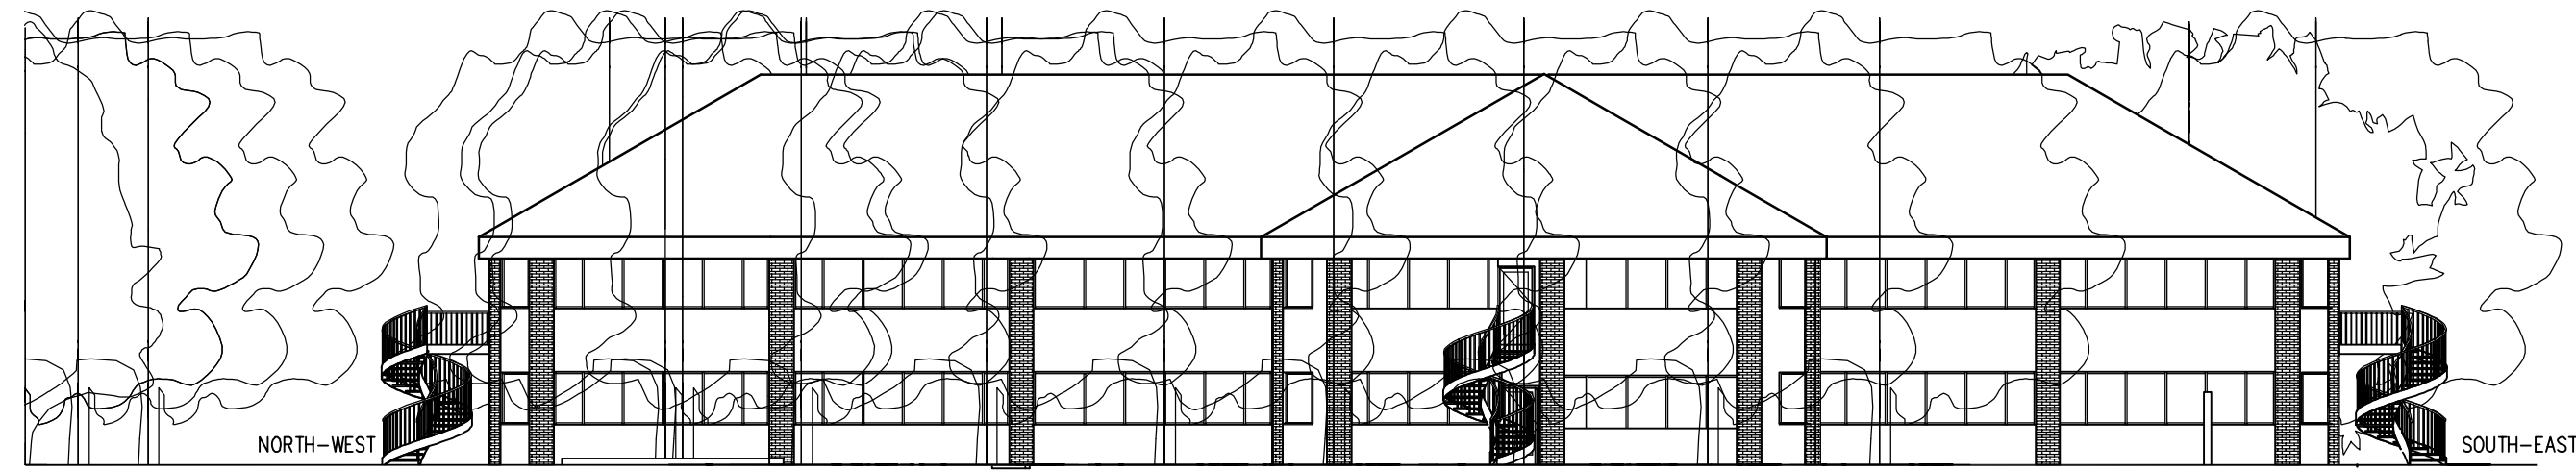


REAR

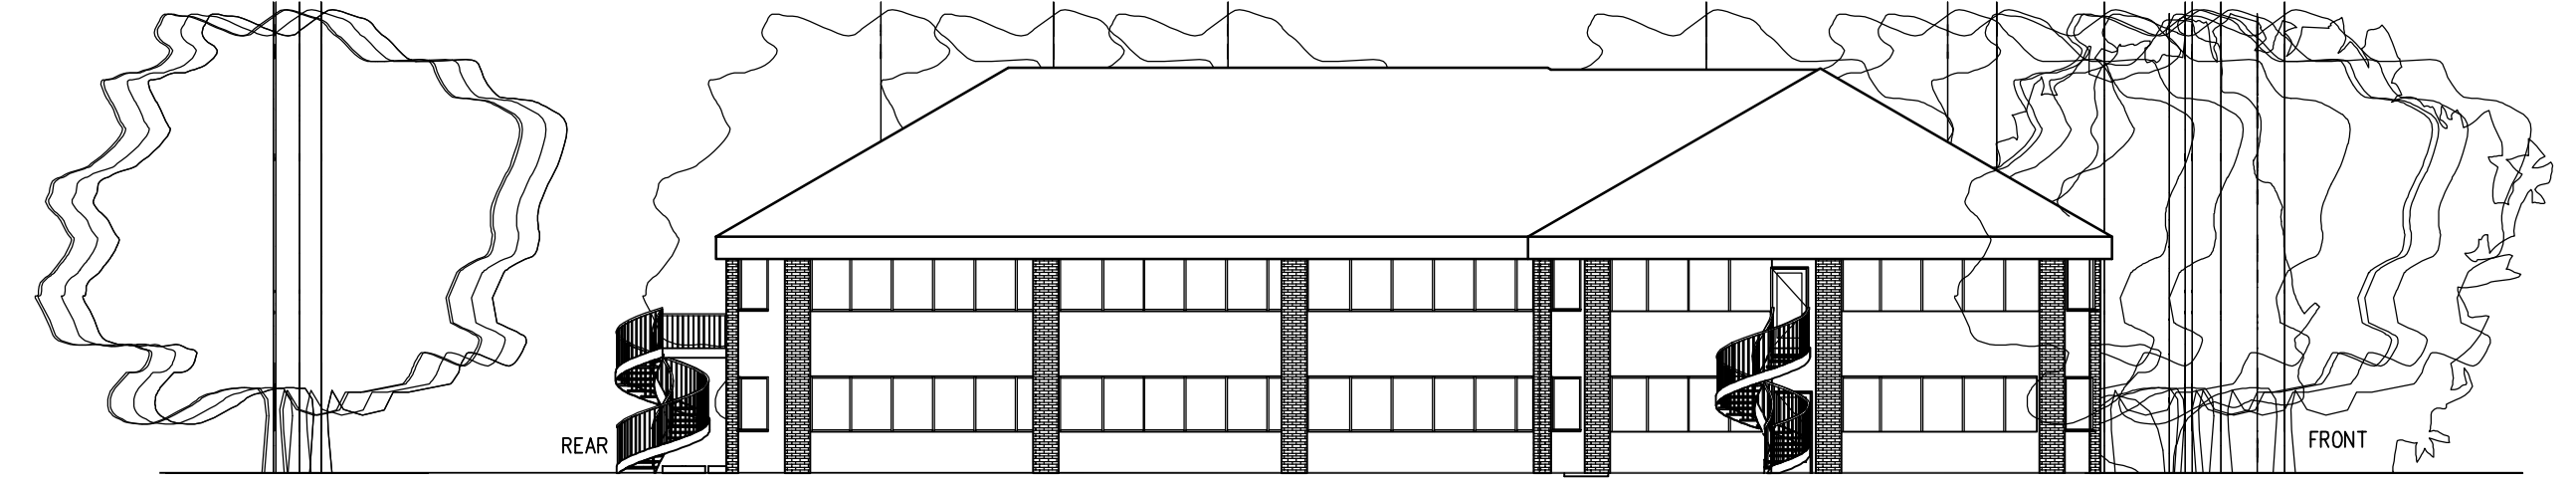


SOUTH EAST SIDE

EXISTING ELEVATIONS

(A1 1:200, A3 1:400)

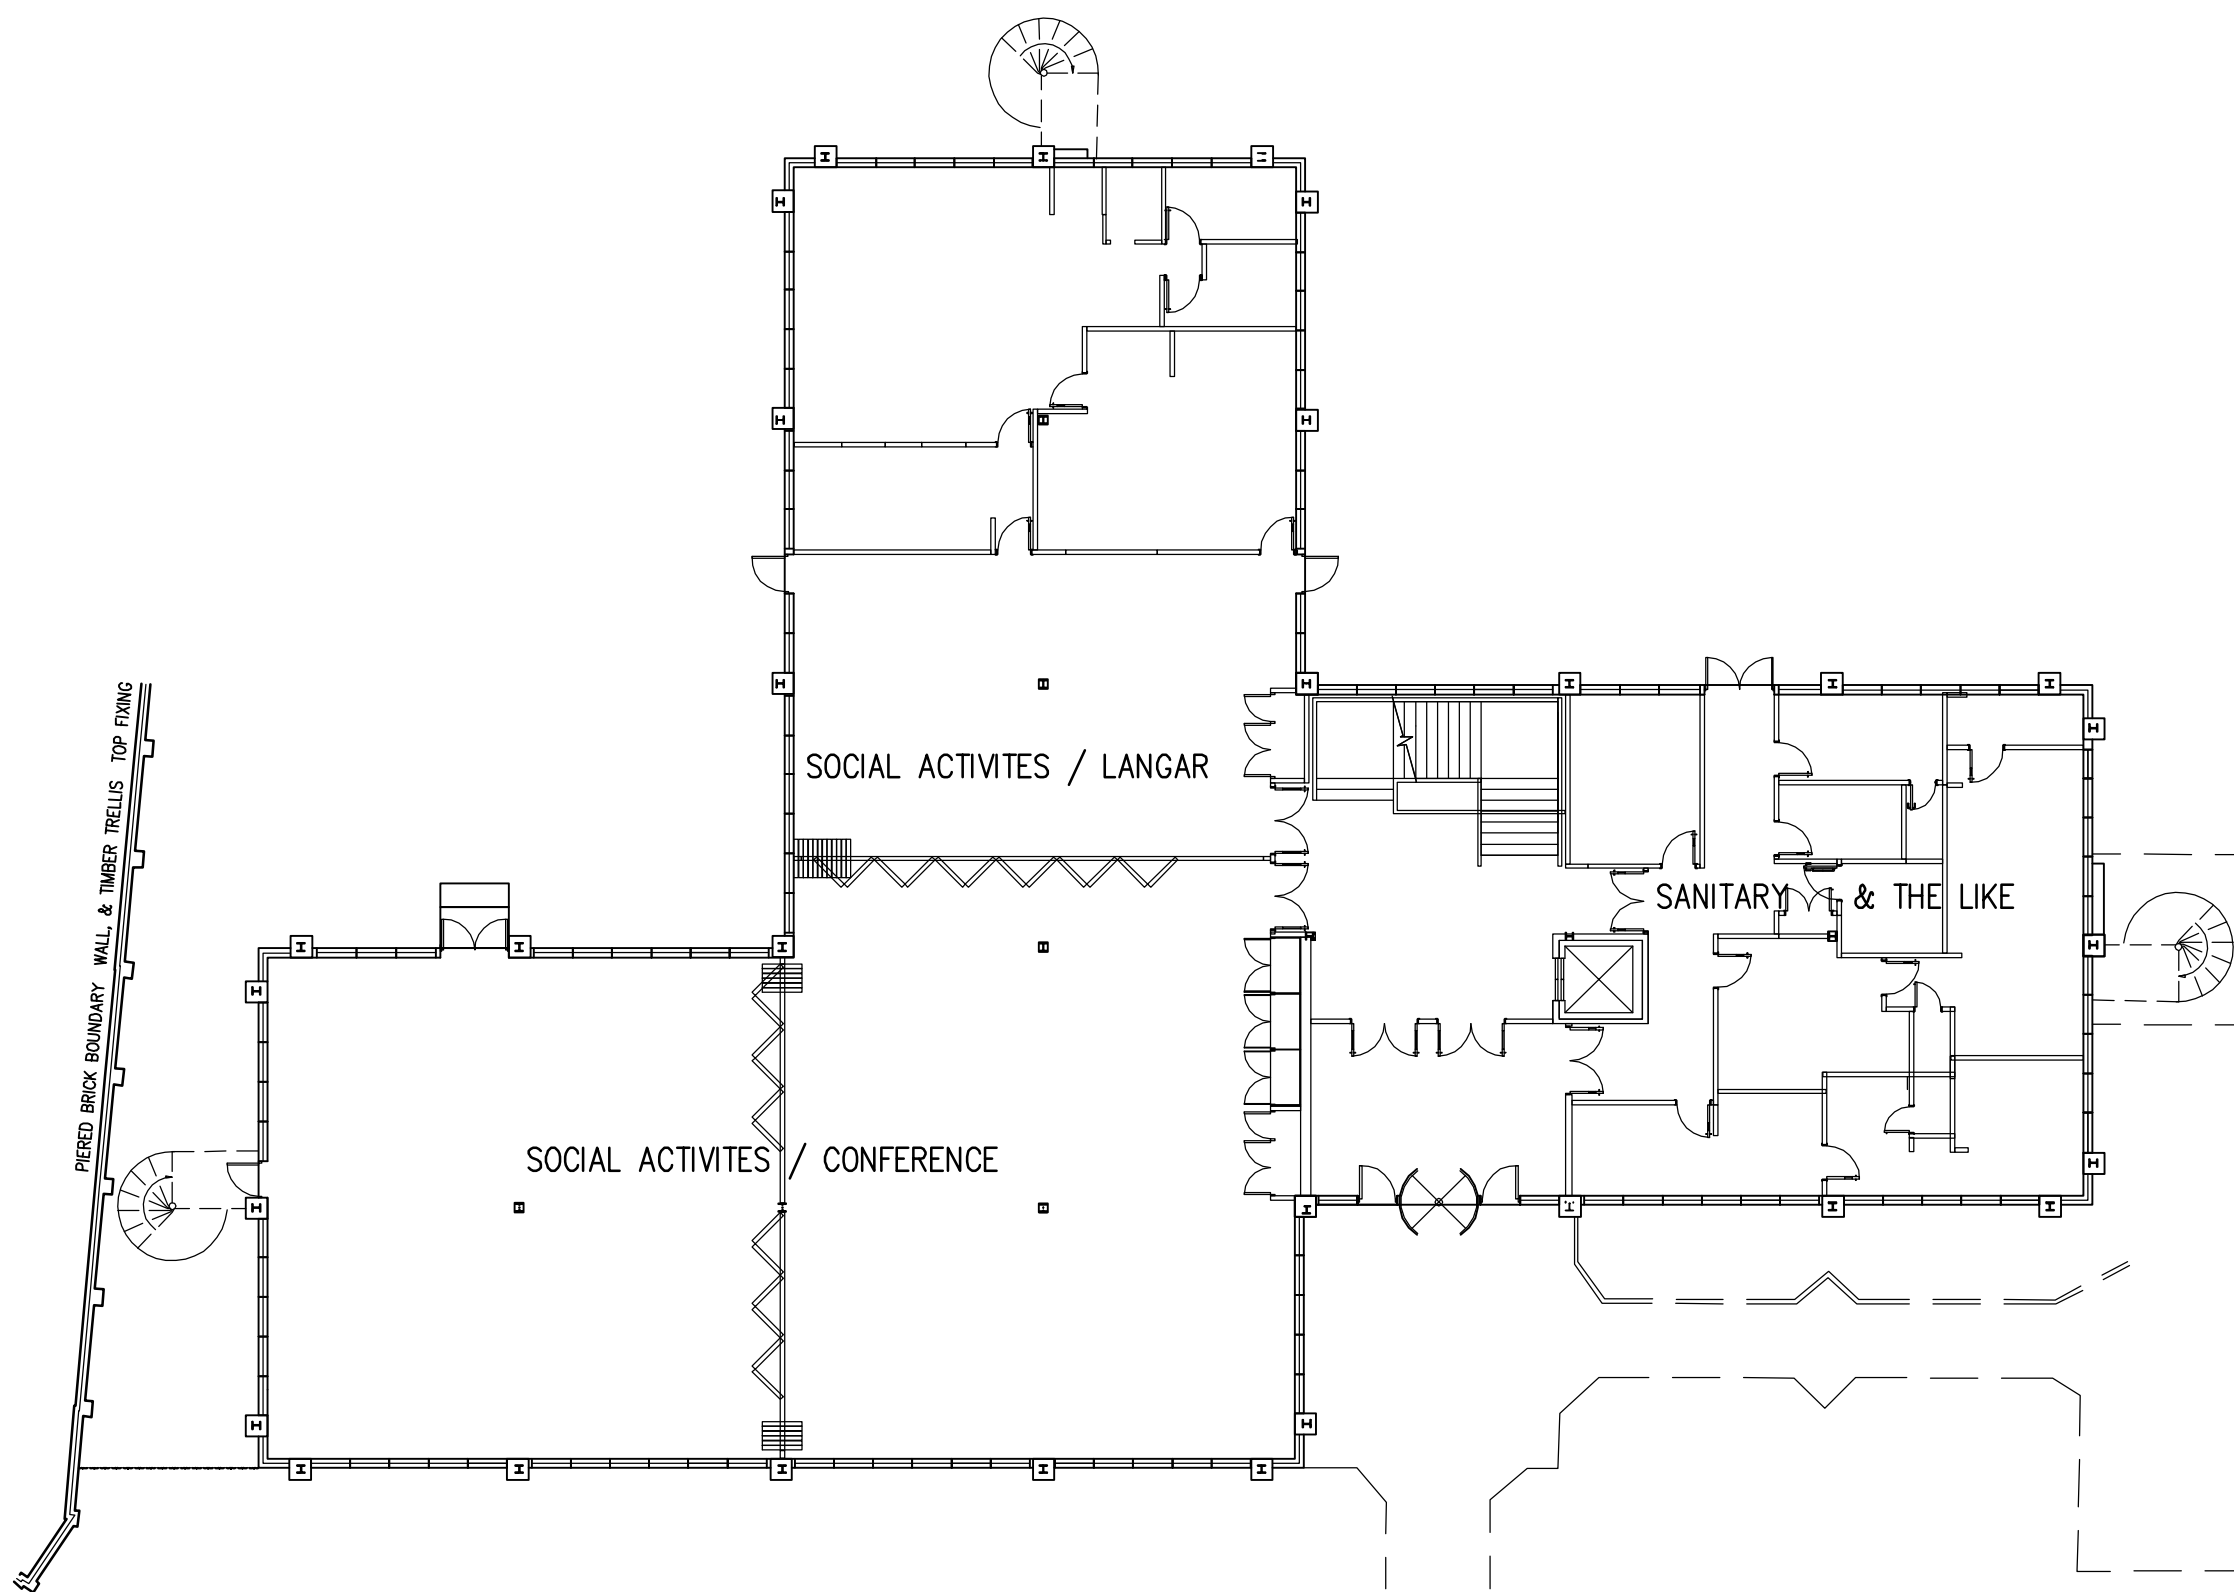

GROUND FLOOR

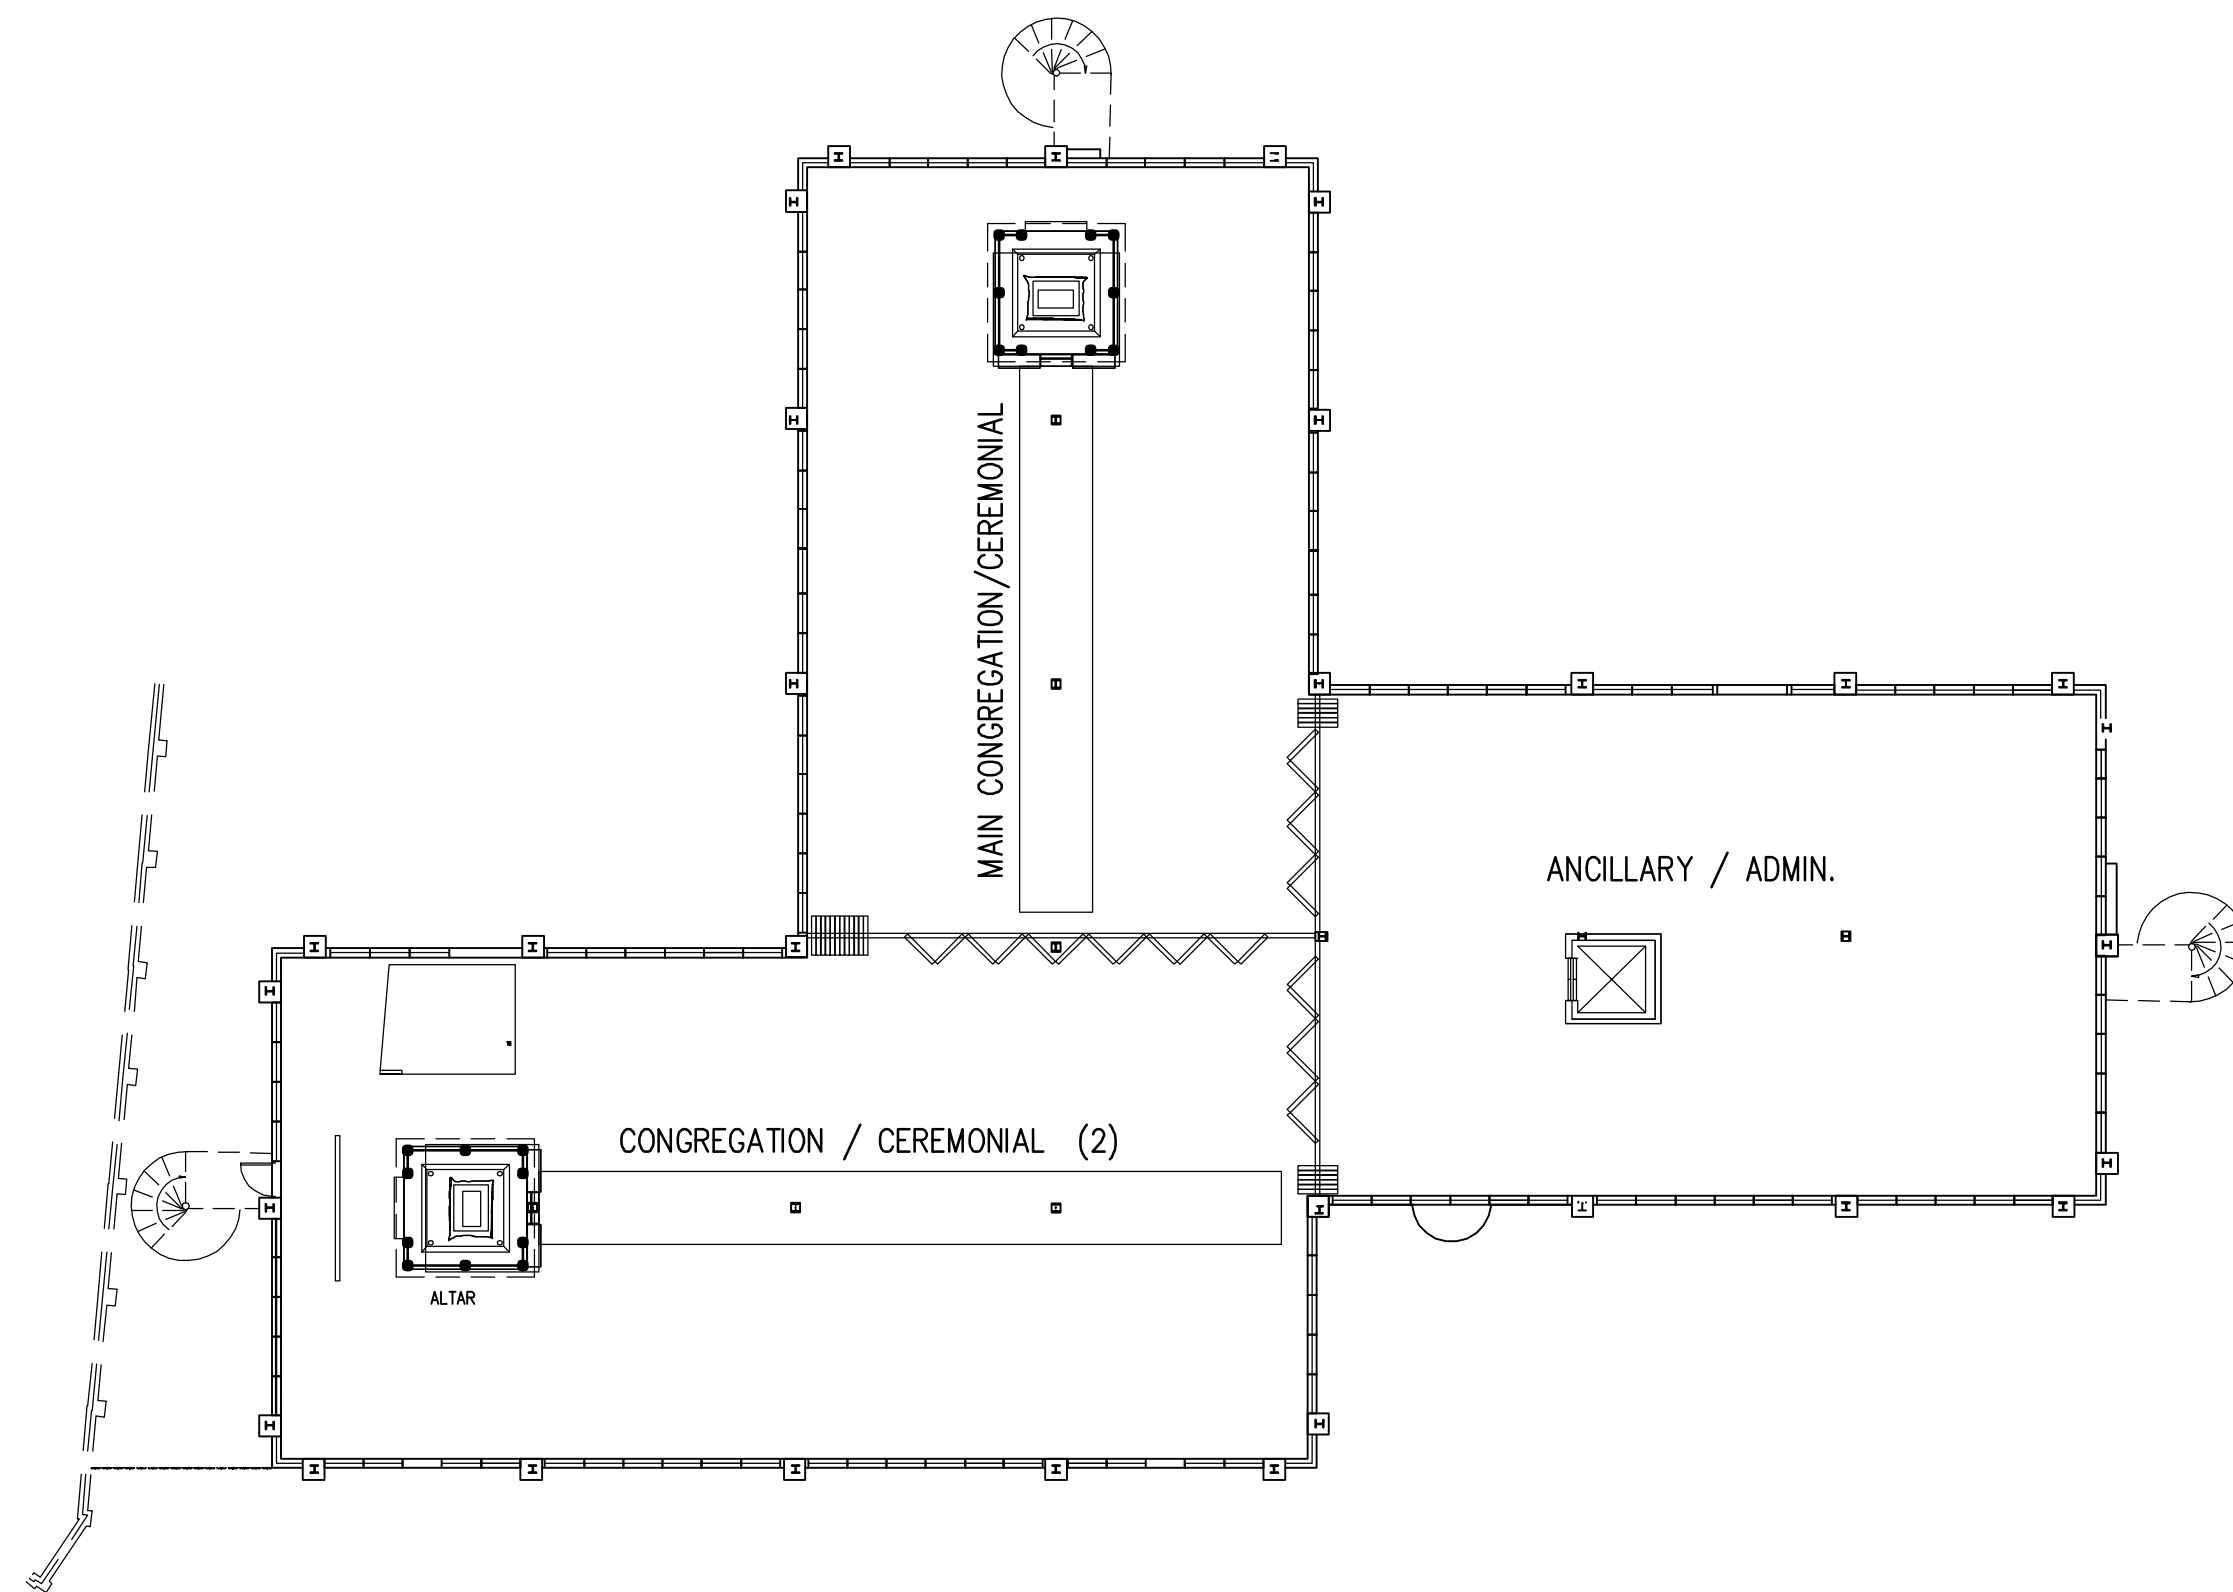


FIRST FLOOR

EXISTING FLOOR PLANS

(A1 1:200, A3 1:400)

NOTES AND SPECIFICATION

1. DO NOT SCALE OF THIS DRAWING.
2. ALL DIMENSIONS ARE IN MILLIMETRES UNLESS OTHERWISE SPECIFIED.
3. THIS DRAWING IS TO BE READ FULLY IN CONJUNCTION WITH DRAWING SHEETS: THIS DRAWING SHALL ALSO BE READ IN CONJUNCTION WITH SPECIFICATION NO: PLG NOTES, EITHER PRINTED SEPARATELY OR INCLUDED HEREON THIS DRAWING.
4. ALL EXTERNAL MATERIALS SHALL MATCH EXISTING EXCEPT WHERE OTHERWISE SPECIFIED.
5. ALL COPYRIGHTS ARE RESERVED WITH THE ORIGINATOR.
6. NO PART OF THE WORKS SHALL ENDOURCH UNDERGROUND, OR ABOVE, OR OVERHANG IN IN ANY WAY BEYOND THE APPLICATION SITE BOUNDARIES.
7. ANY DISCREPANCIES FOUND BETWEEN ANY OF THE WORKING DOCUMENTS AND / OR SITE DETAILS ARE TO BE IMMEDIATELY REFERRED TO THE ENGINEER.
8. ALL CONSTRUCTION WORKS SHALL BE CARRIED OUT IN ACCORDANCE WITH THE REQUIREMENTS OF THE HEALTH & SAFETY @ WORK ACT 1974 AND THE CONSTRUCTION DESIGN & MANAGEMENT REGULATIONS (CDM) 1994. ALSO SEE MAIN SPECIFICATION CLAUSE 5.
9. © COPYRIGHT KALSI ASSOCIATES LTD. 2025
10. THIS DRAWING IS ONLY FOR PLANNING PERMISSION AND PRELIMINARY ESTIMATION PURPOSES AND NO OTHER.

 

0 04.06.25 FIRST ISSUE

KALSI ASSOCIATES
KALSI ASSOCIATES LTD.
BUILDING CONSULTANTS / ENGINEERS
6 Devonshire Park,
Reading, RG2 7DX
Tel: (0118) 975 7988
Fax: (0118) 975 7966
E-mail: rsk.pvt@gmail.com
Planning, Architectural
Civil and Structural Design,
Survey & Project Management Services
Director: R.S. KALSI BSc; MBA; C.Eng; MICE

CLIENT: SRI GURU SINGH SABHA, READING

PROJECT: PROPOSED EQUIPMENT STORE AT
SGSS PREMISES 612 READING ROAD
WINNERSH, WOKINGHAM, BERKSHIRE

DWG: AS EXISTING PLANS & ELEVATIONS

SCALE	DATE	DRAWN	JOB NO.	DWG. NO.	AMEND.	SHEET NO.
1:200	15.04.25	RSK	25 - 04 2025	PLG 01	0	1 OF 1