



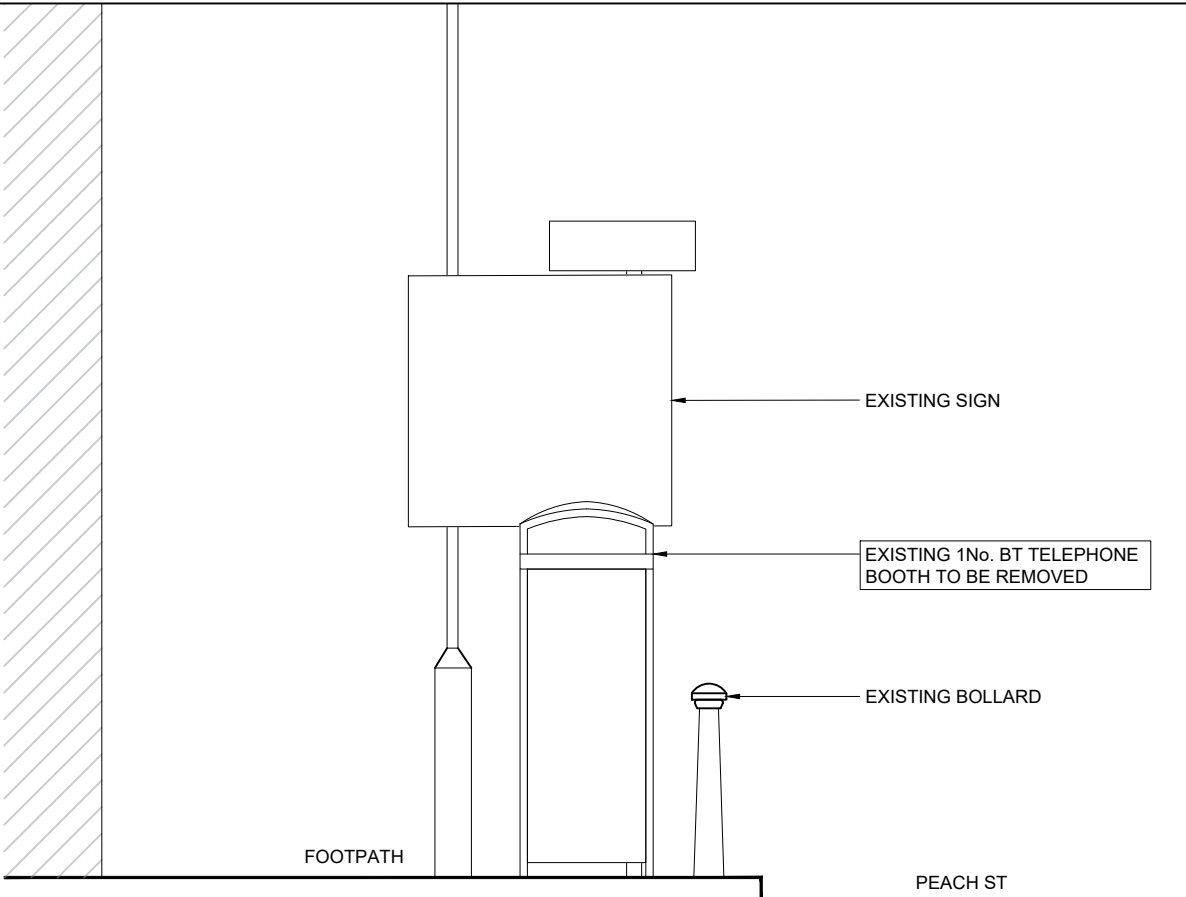

EXISTING FRONT ELEVATION
SCALE 1:50

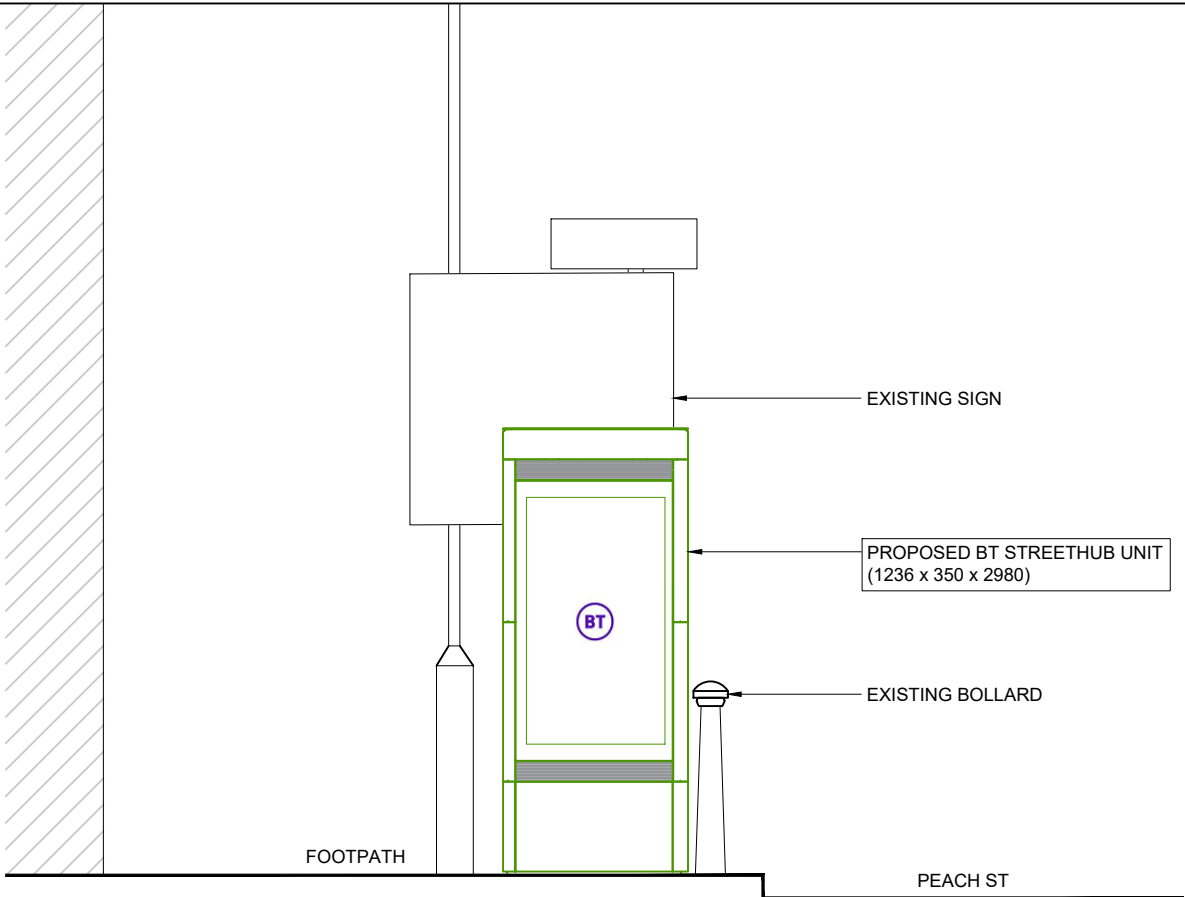


PROPOSED FRONT ELEVATION
SCALE 1:50



PROPOSED PHOTOMONTAGE
NTS



PROPOSED SIDE ELEVATION
SCALE 1:50

 

GENERAL NOTES

Use written dimensions only, do not scale from drawing. Use latest revision of all referenced information.

LAT 51.410623 LONG -0.831675

A	07-08-2025	New BT Streethub Structure	MJS	ABH
Rev	Date	Description	Drawn	Chkd



Drg Status
PLANNING

Cell No. & Name

3-WKM001

Site Name & Address
Pavement o/s
Poundstretcher, 25
Peach Street,
Wokingham RG40 1XJ

Drawing Title
EXISTING AND PROPOSED
ELEVATIONS

Scale 1:50 Date 07-08-2025

Drawn By MJS Checked By ABH

Drawing Number 003 Revision A