





0 1 2 3 Metres
SCALE BAR @ 1-100
Existing Front Elevation

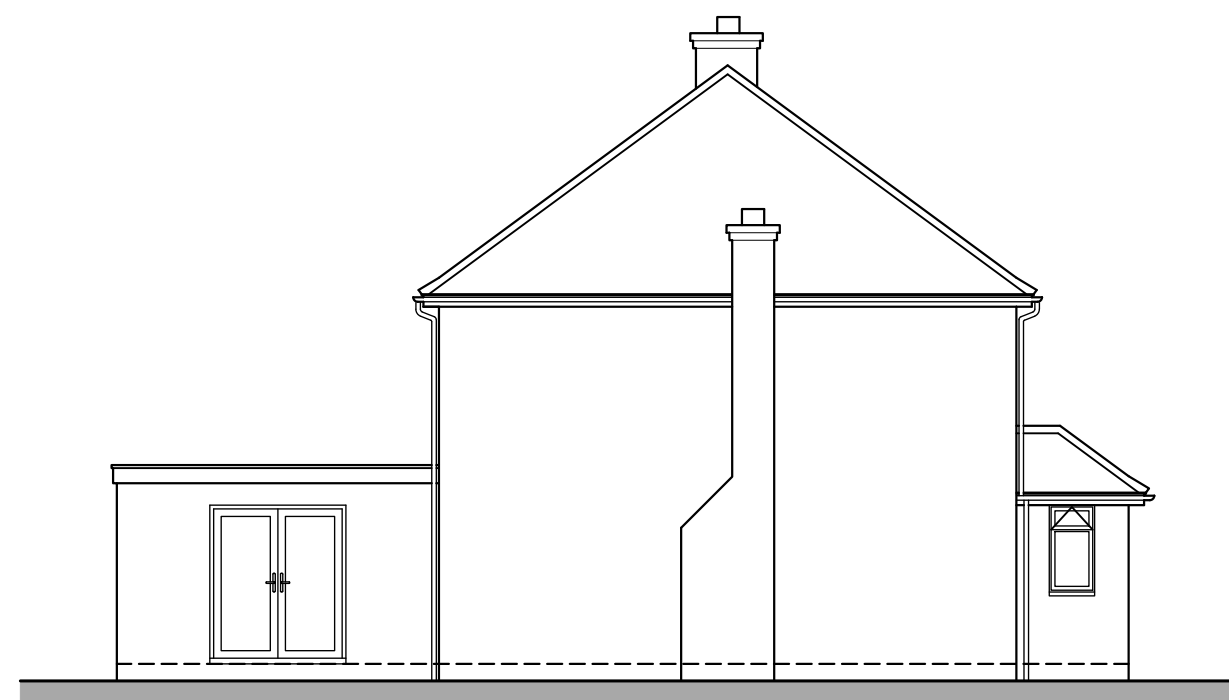


0 1 2 3 Metres
SCALE BAR @ 1-100
Existing Side Elevation

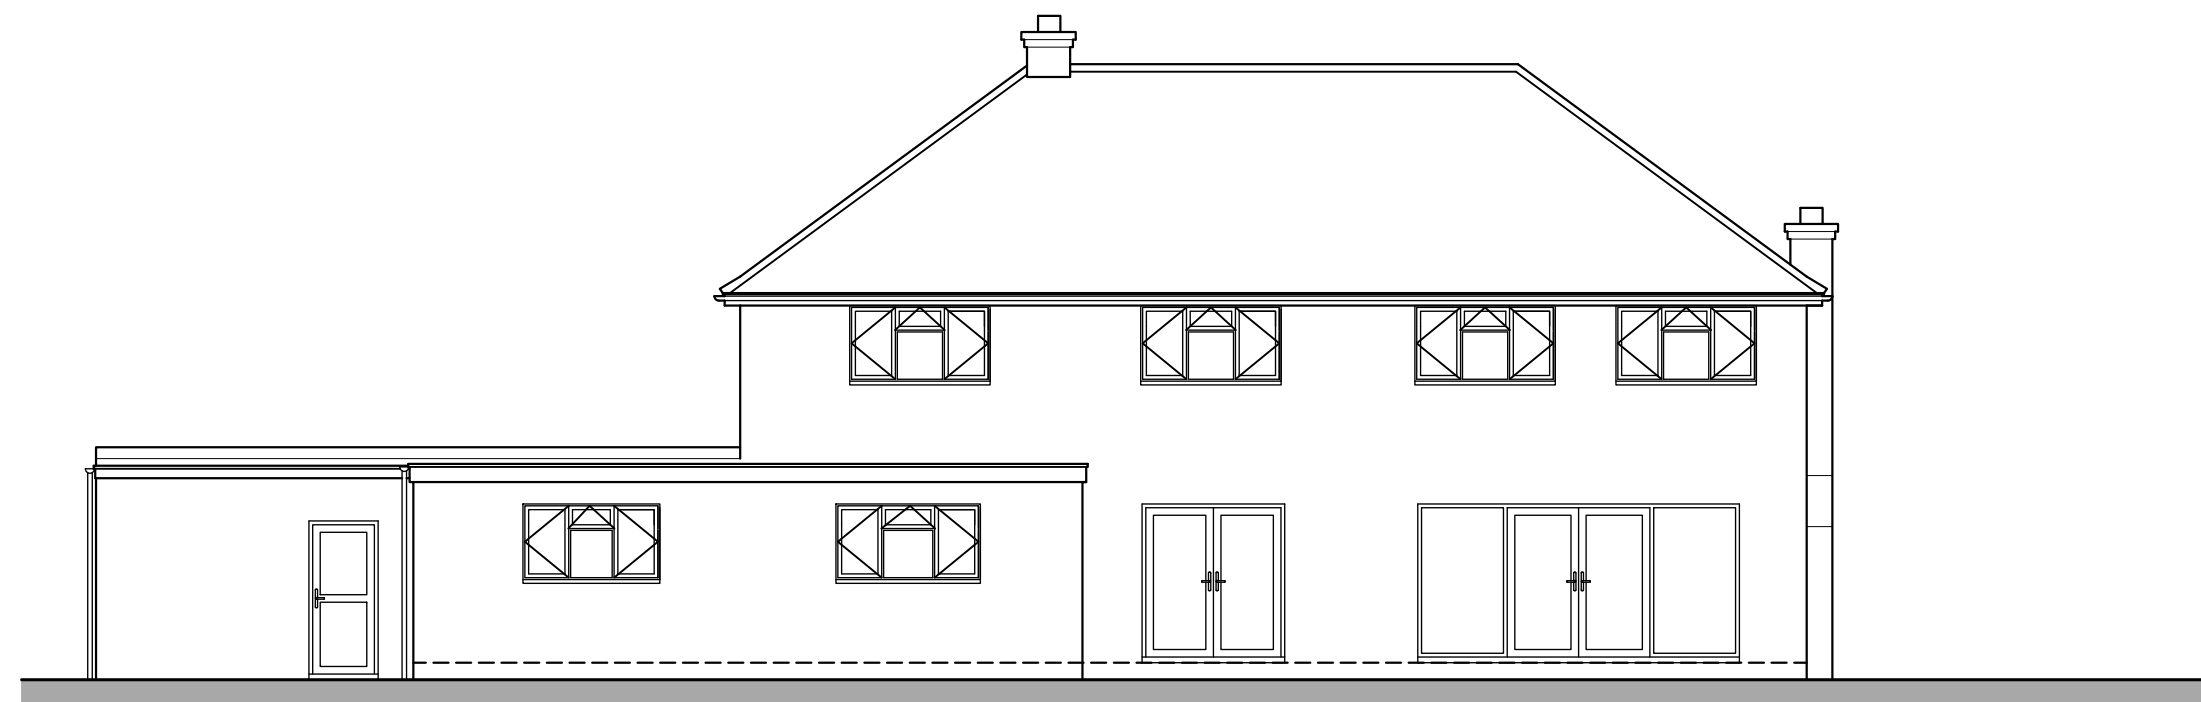


0 1 2 3 Metres
SCALE BAR @ 1-100
Existing Rear Elevation




0 1 2 3 Metres
SCALE BAR @ 1-100
Existing Side Elevation

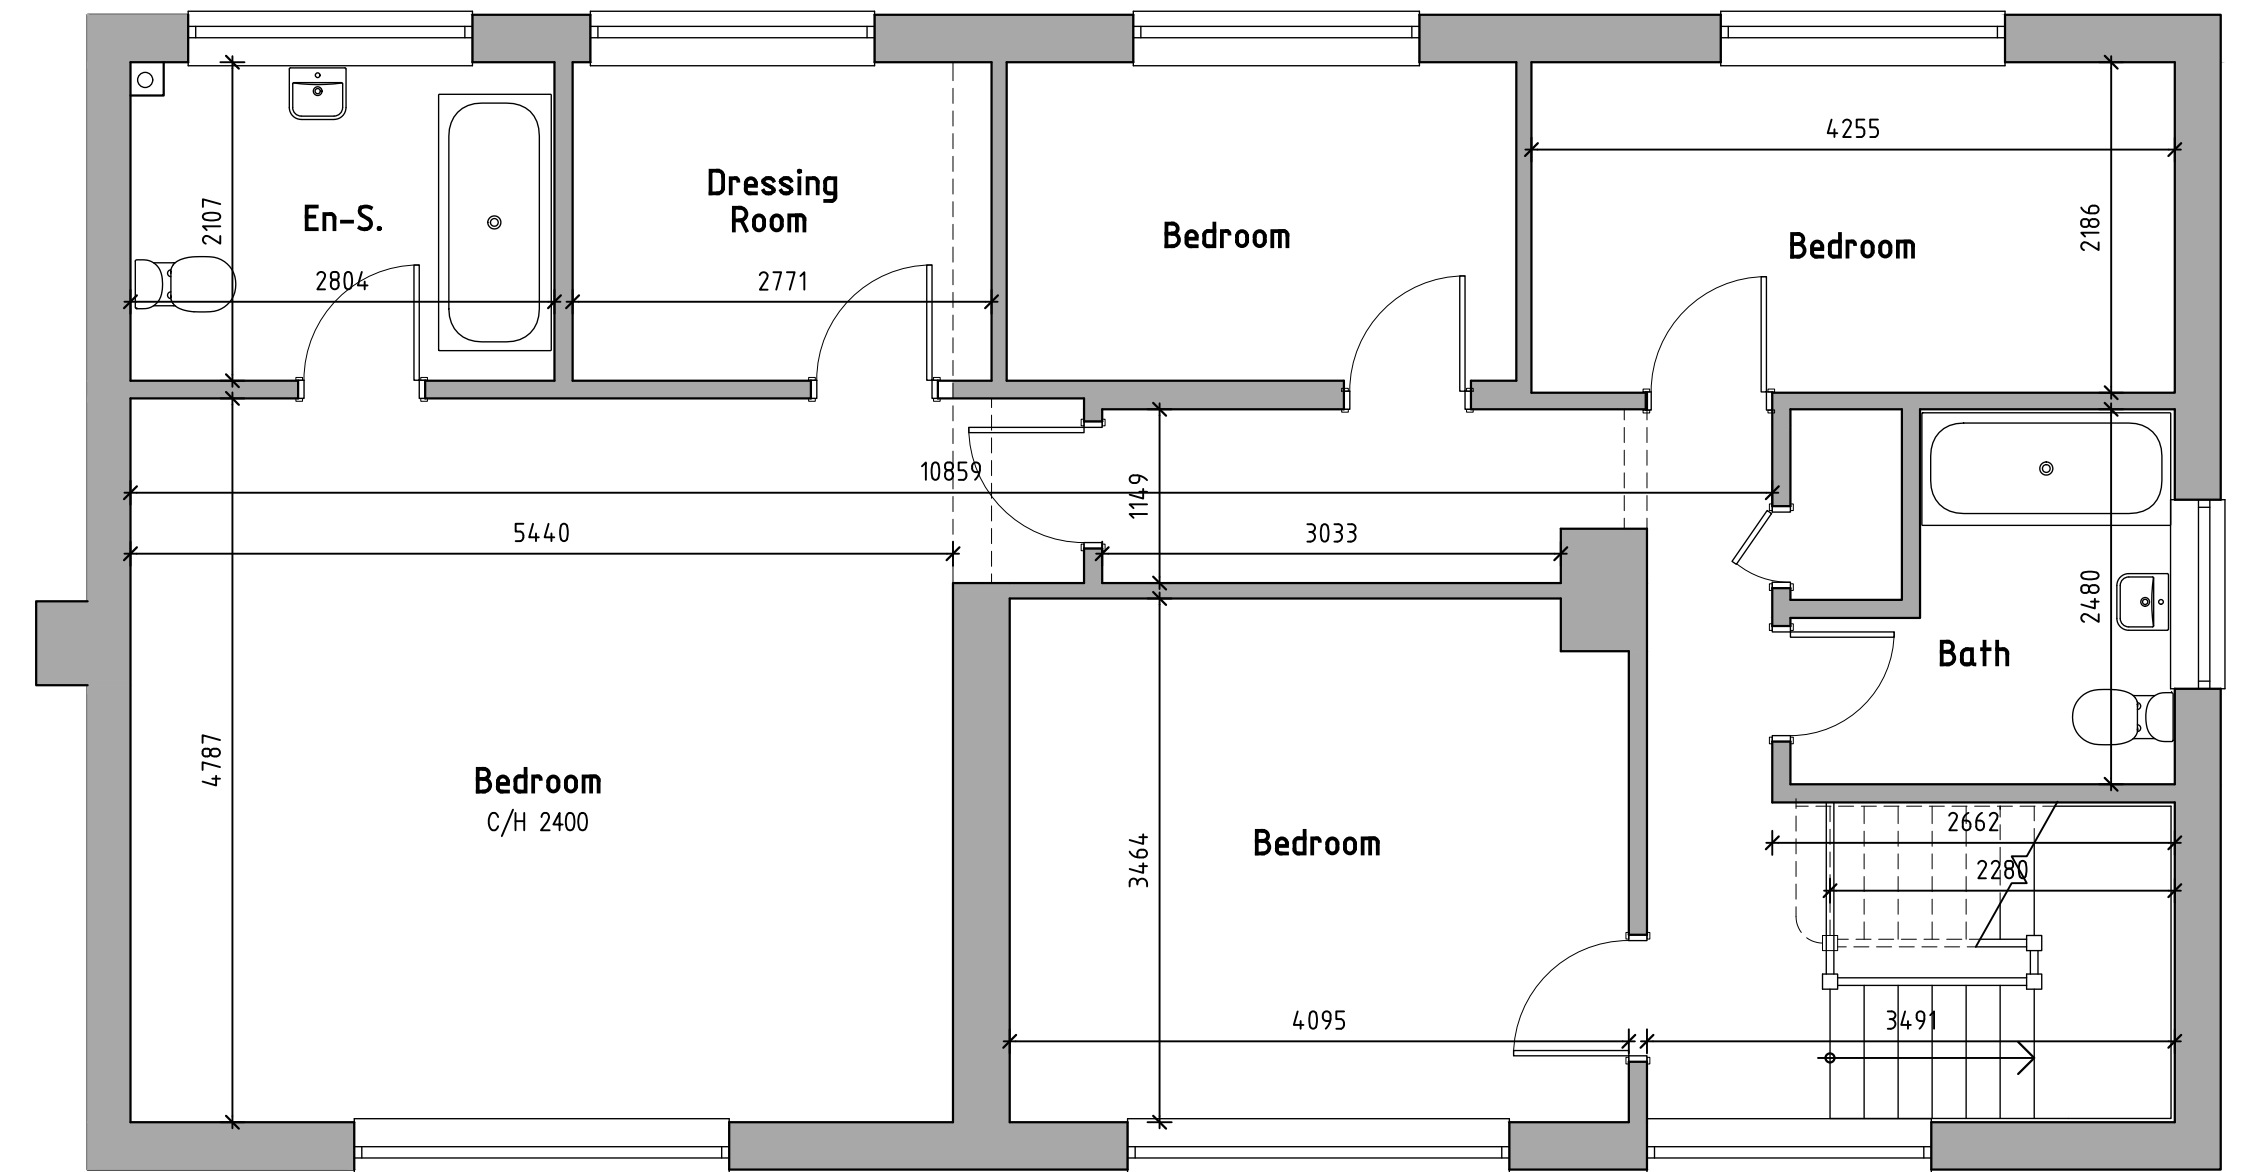

0 1 2 3 Metres
SCALE BAR @ 1-50
Existing First Floor Plan

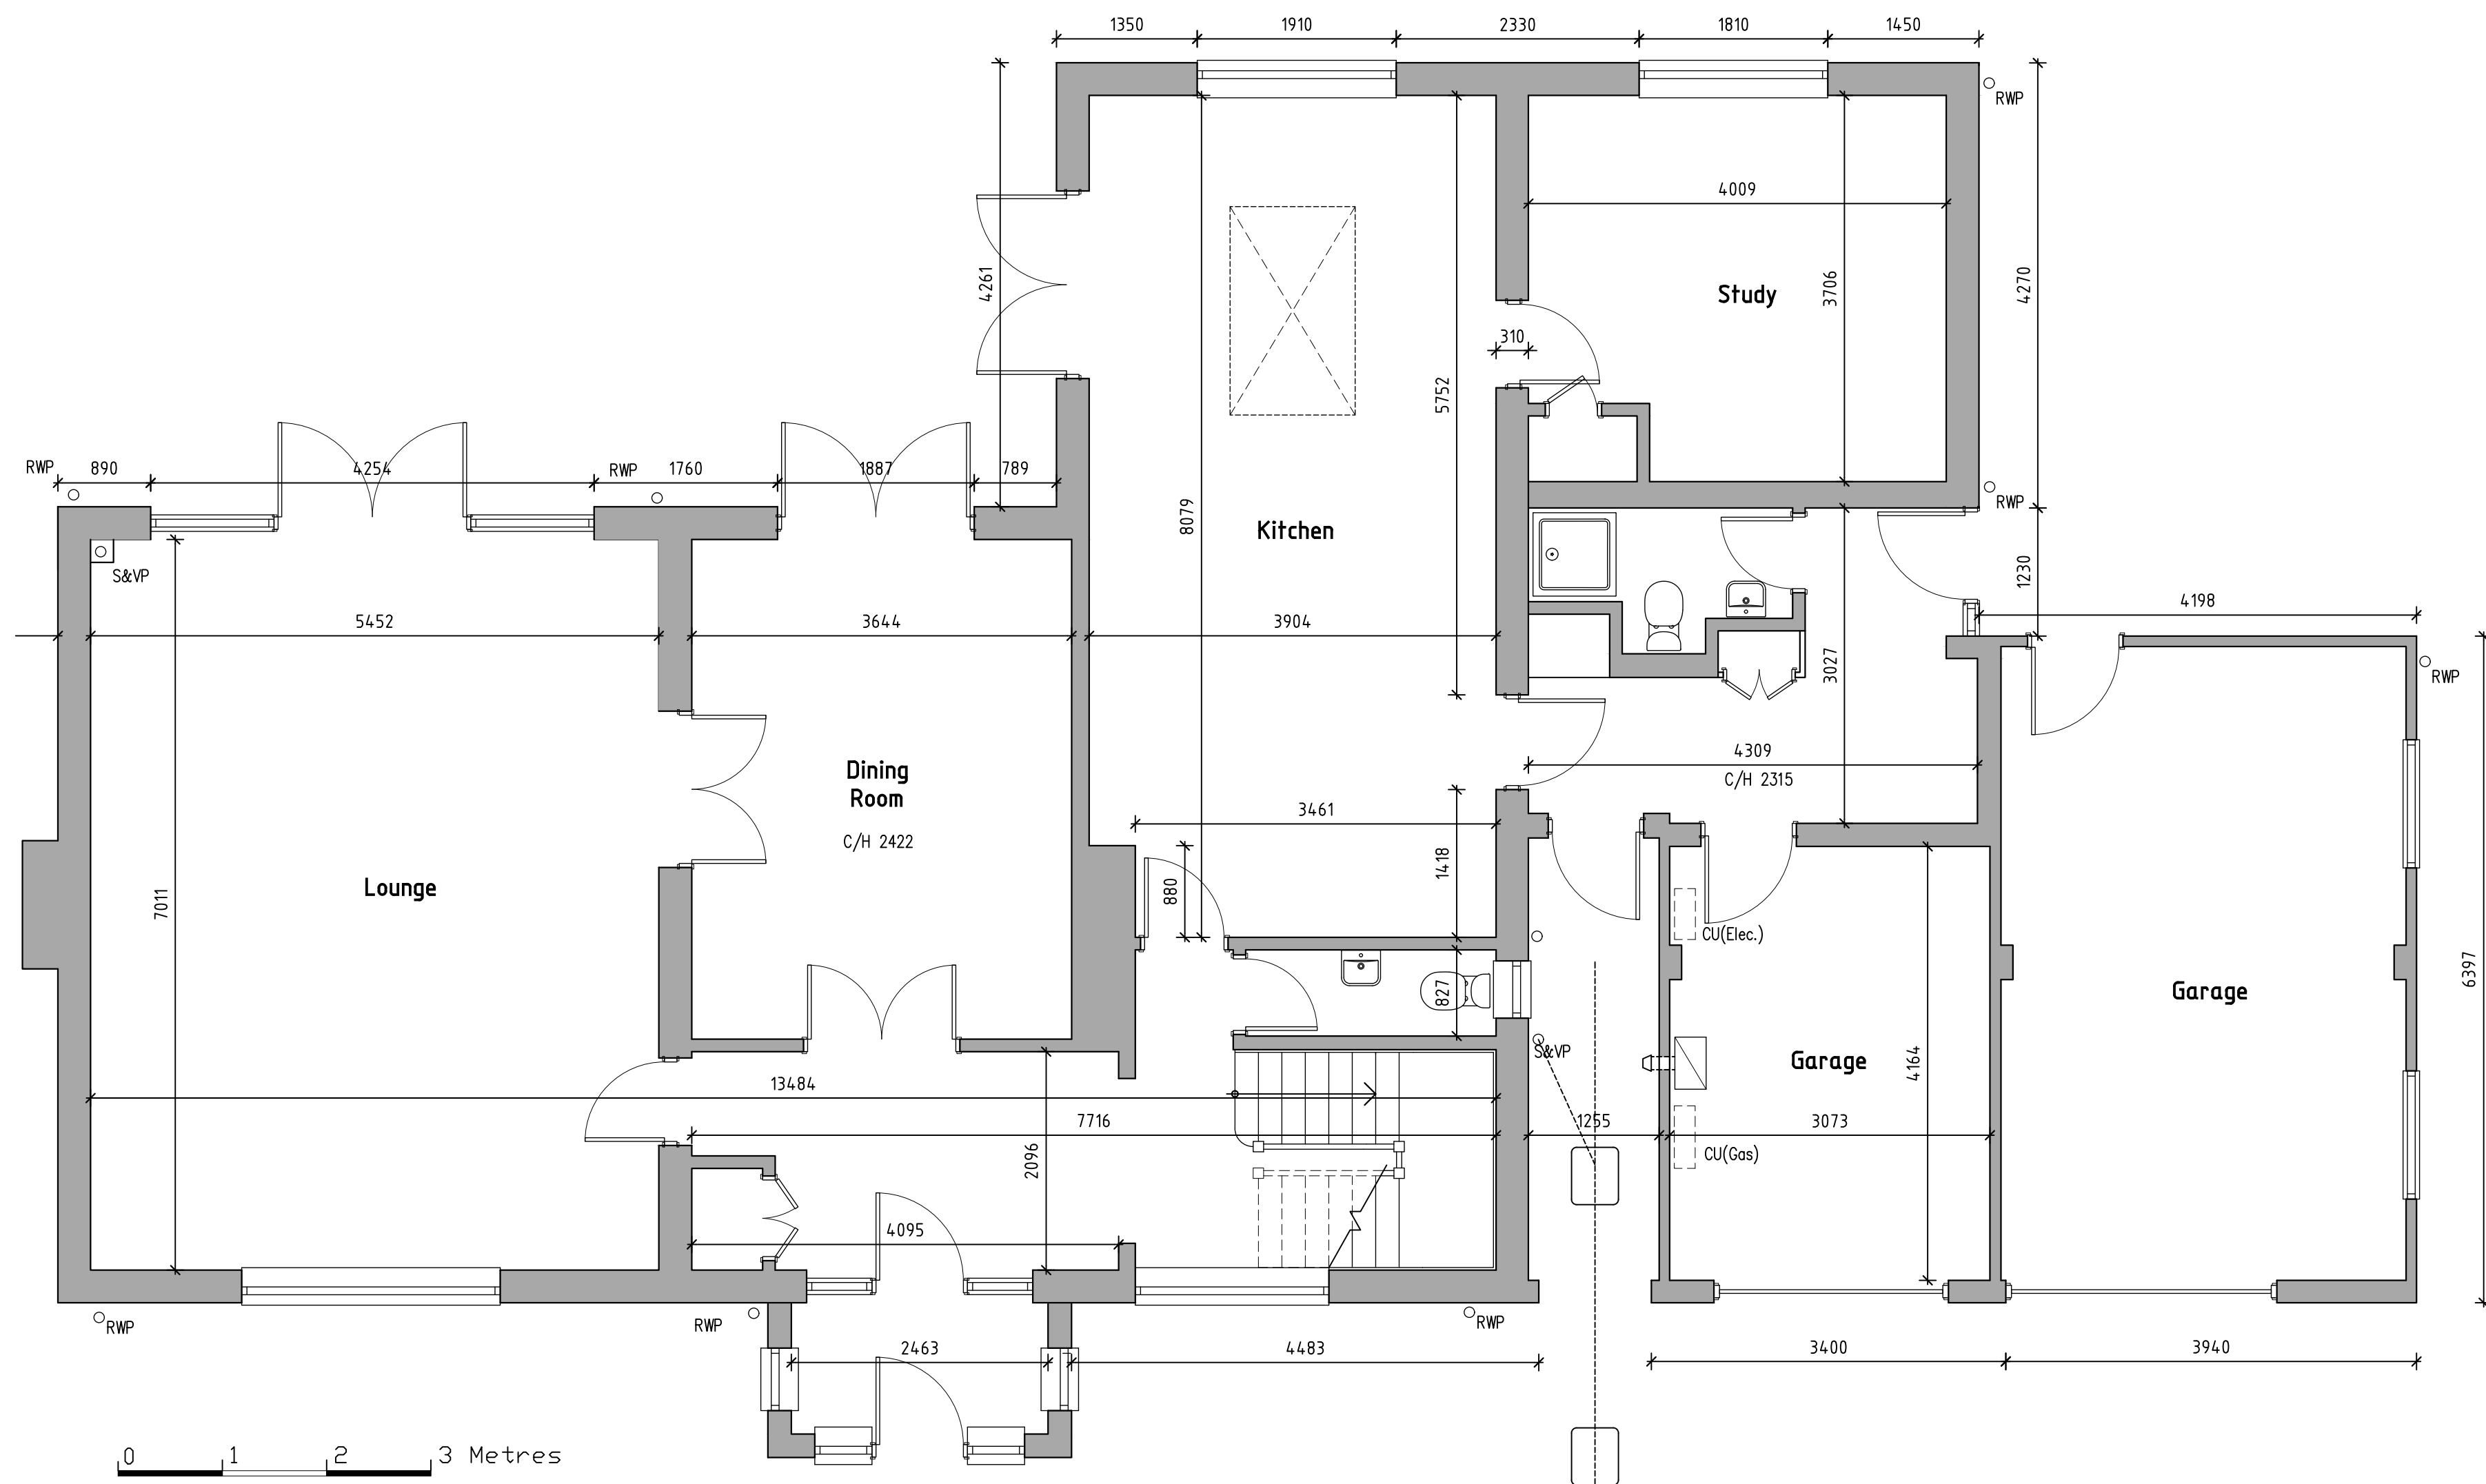

0 1 2 3 Metres
SCALE BAR @ 1-50
Existing Ground Floor Plan

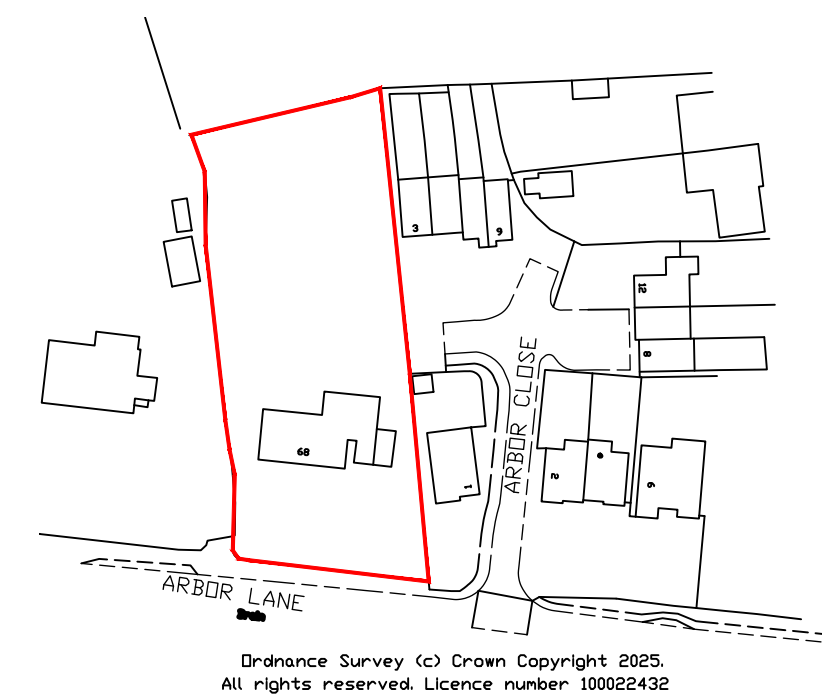

0 10 20 30 Metres
SCALE BAR @ 1-1250
Location Plan 1-1250



43 Wendover Way,
Tilehurst, Reading,
Berkshire RG30 4RU
Tel & Fax: 0118 941 6249
Mobile: 07967 009862
greg@gregfarrell.co.uk

REVISIONS		
Rev.	Description	Date

JOB TITLE

68 Arbor Lane
Winnersh

TITLE

Existing Plans & Elevations

SCALE
1:50 1:100


DATE
October 2025

DRAWING No.
01



0 1 2 3 Metres
SCALE BAR @ 1-50

Proposed Front Elevation

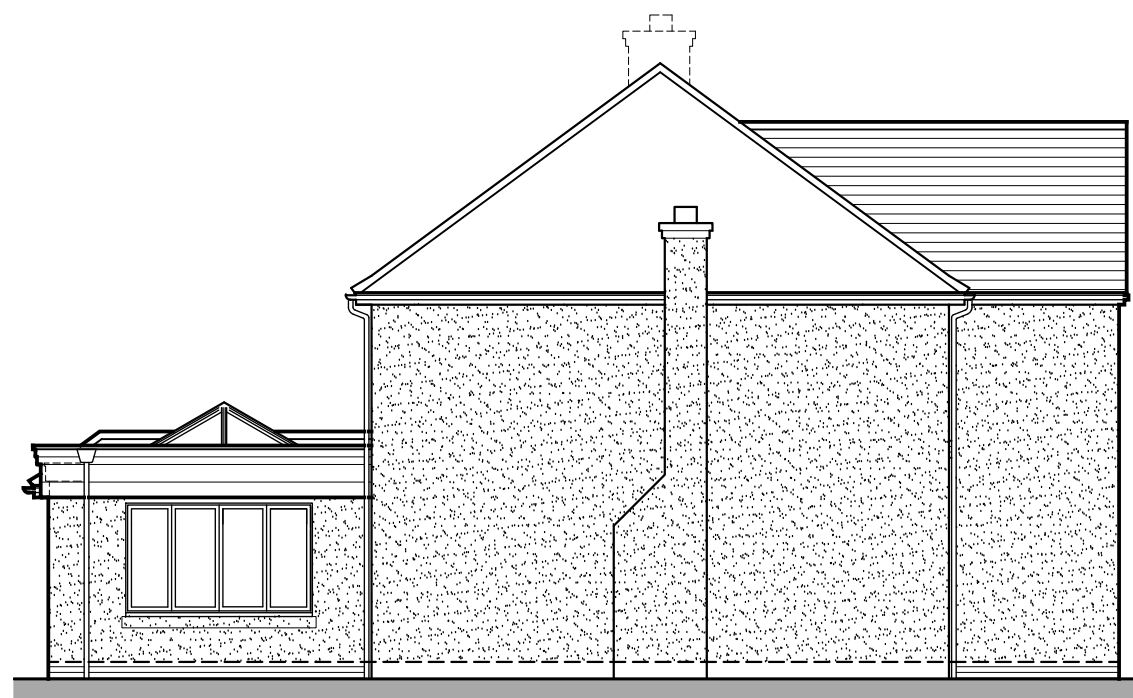


0 1 2 3 Metres
SCALE BAR @ 1-100

Proposed Side Elevation



0 1 2 3 Metres
SCALE BAR @ 1-100

Proposed Side Elevation

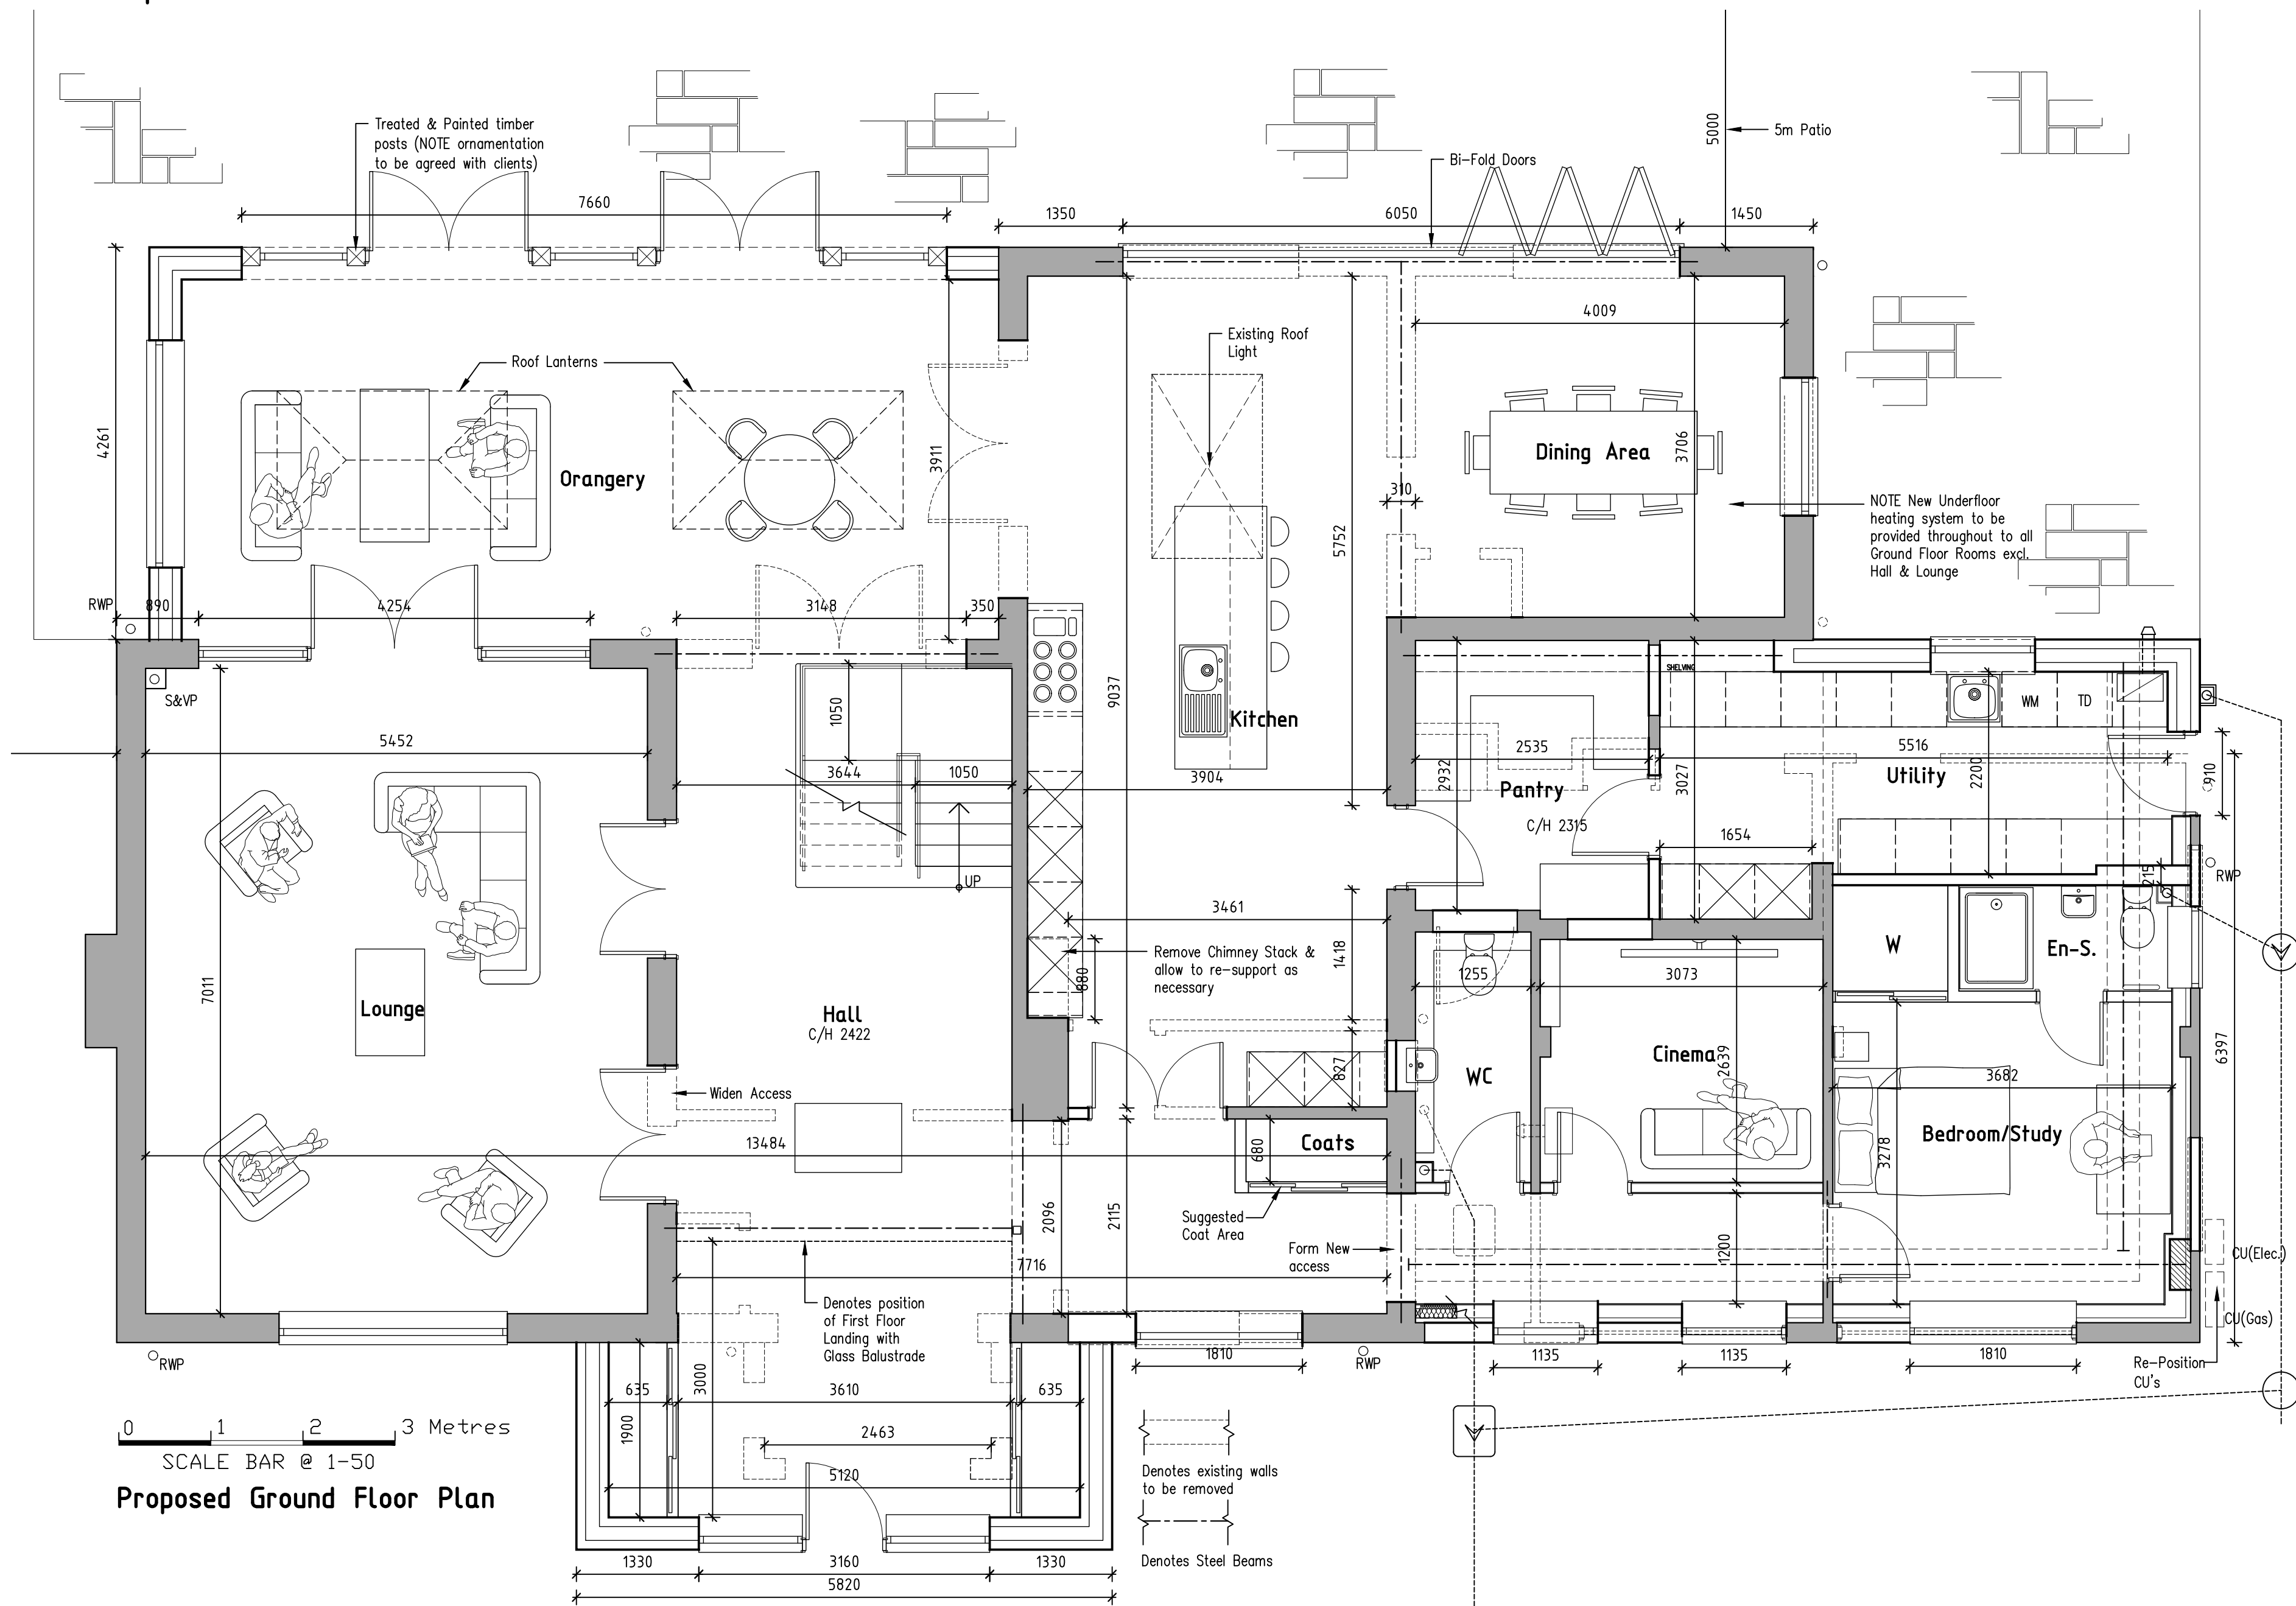

0 1 2 3 Metres
SCALE BAR @ 1-50

Proposed Ground Floor Plan



Rev.	Description	Date
A	Clients updates added	14-11-2025
B	Clients updates added	23-12-2025
C	Clients updates added	19-02-2026
D	Clients updates added	10-03-2026

JOB TITLE

68 Arbor Lane
Winnersh


TITLE

Proposed Ground Floor Plan & Elevations


SCALE
1:50 1:100

DATE
October 2025

DRAWING No.
02 D

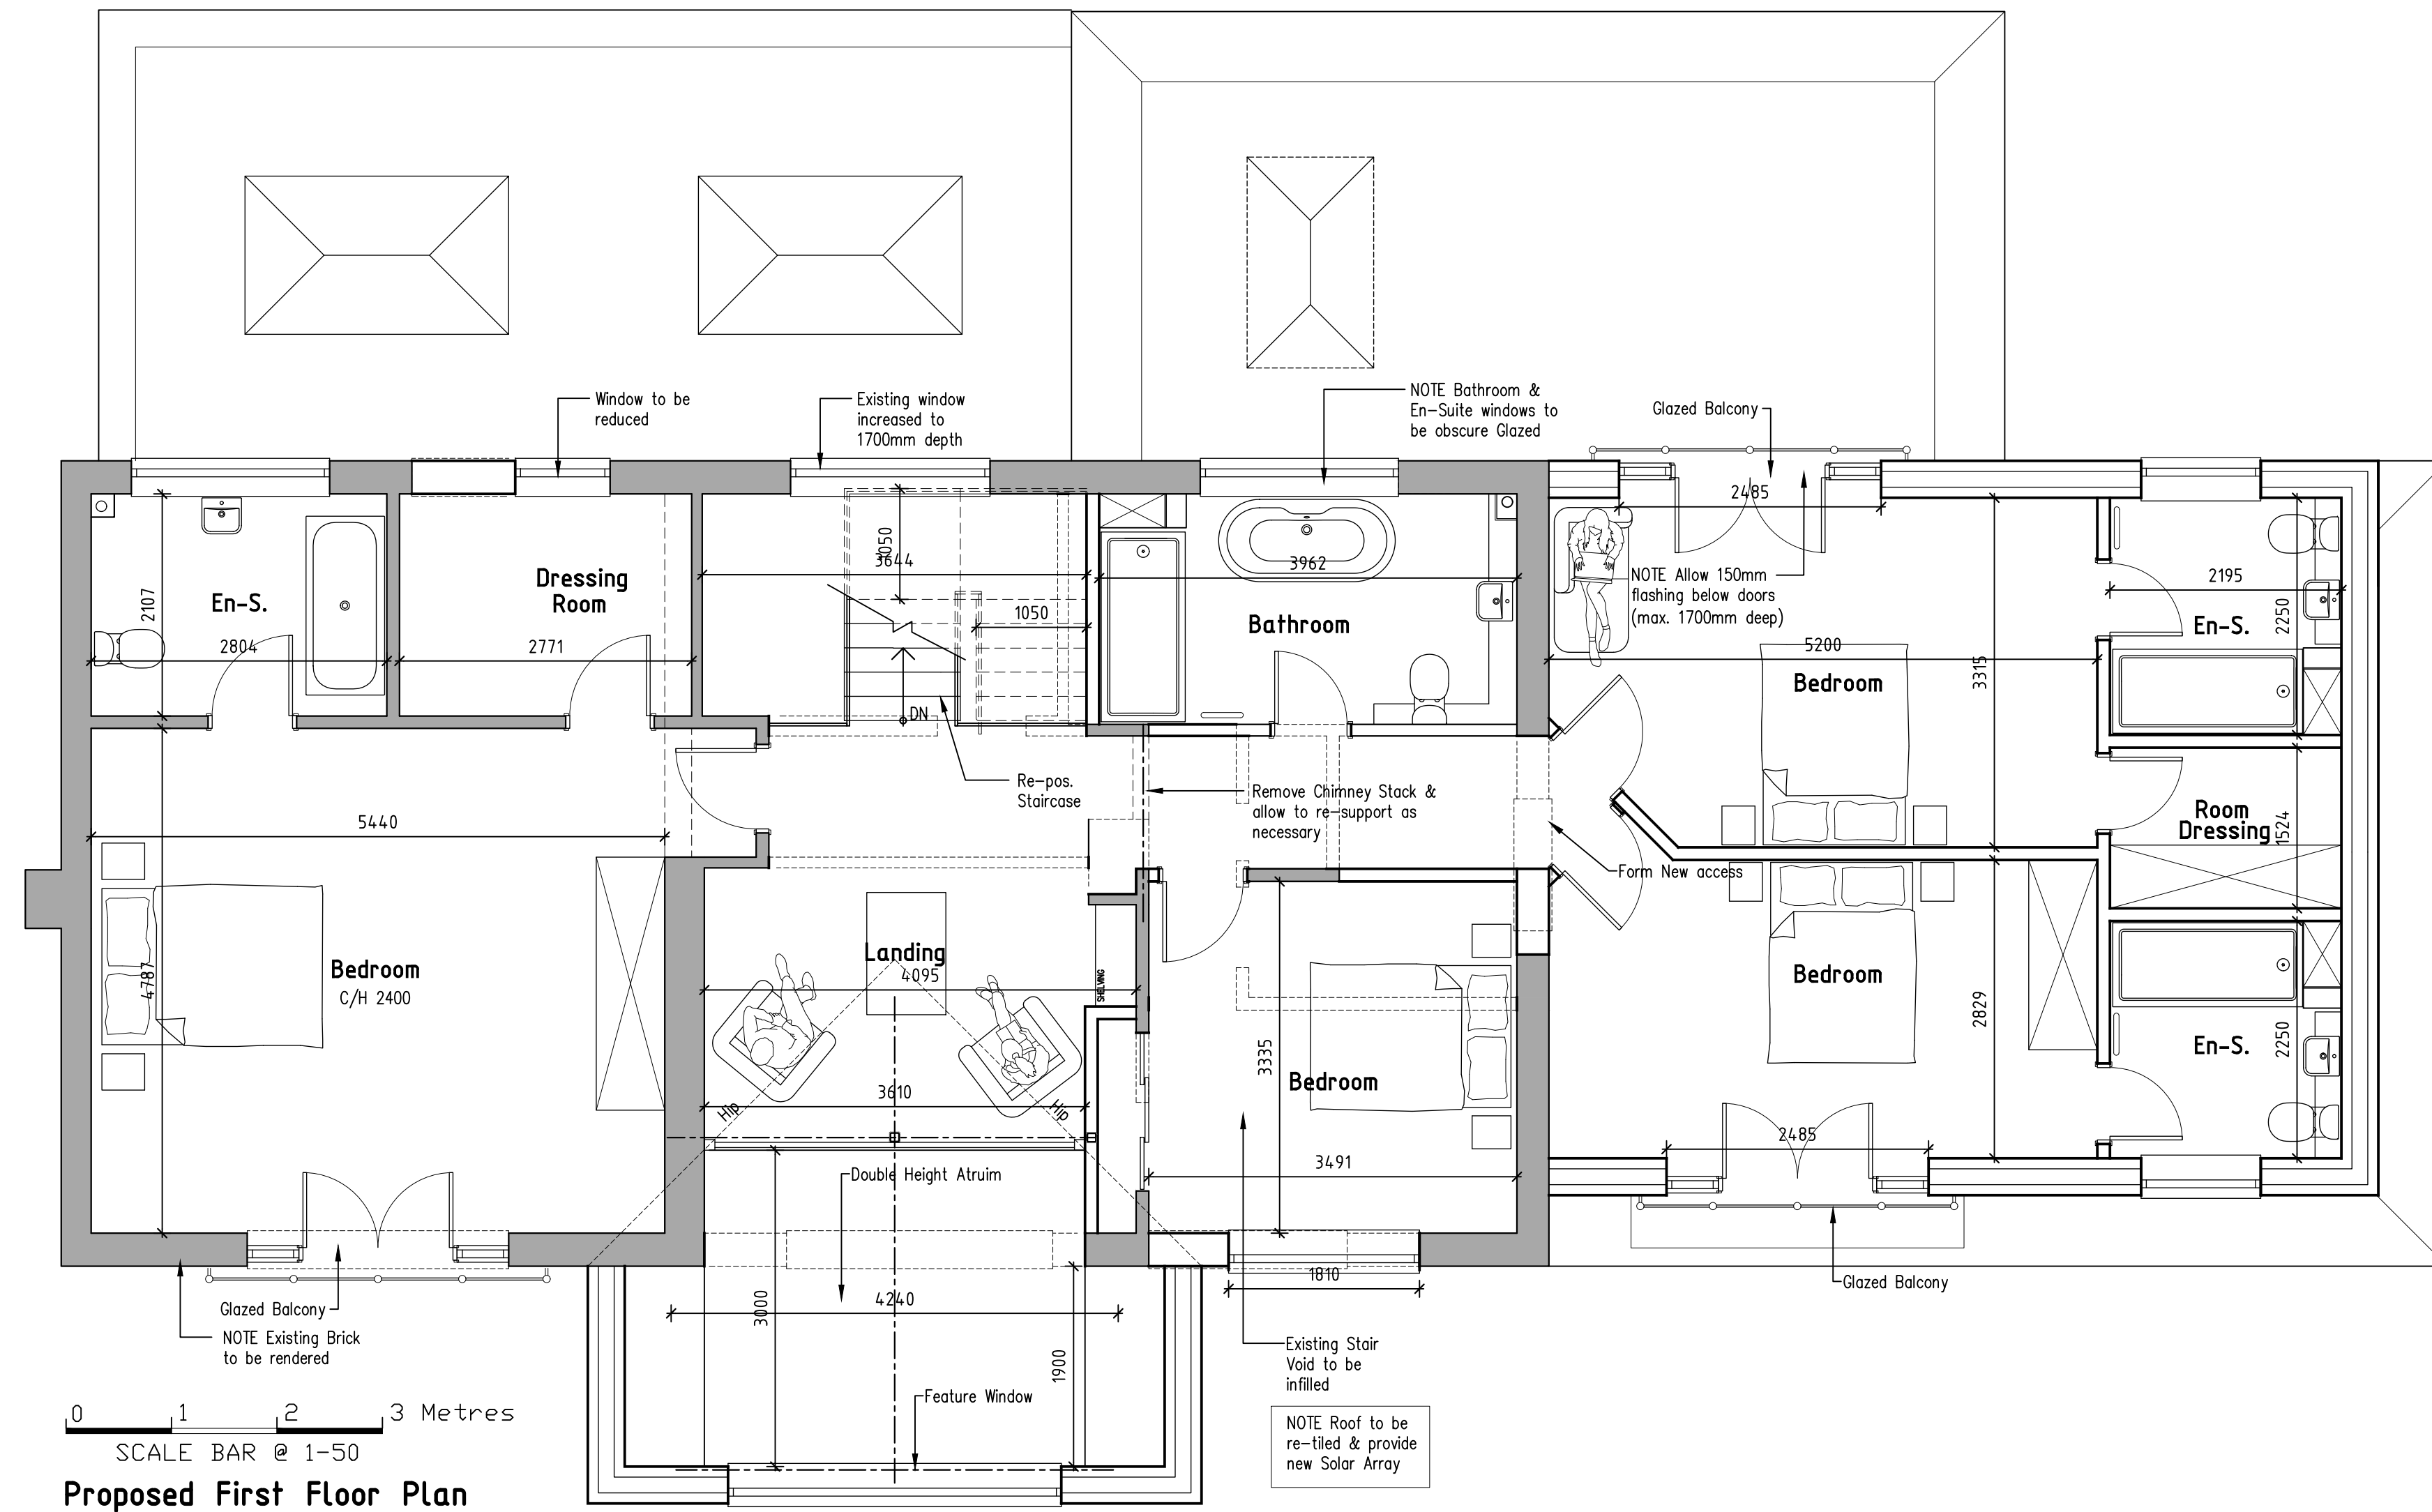

Proposed First Floor Plan

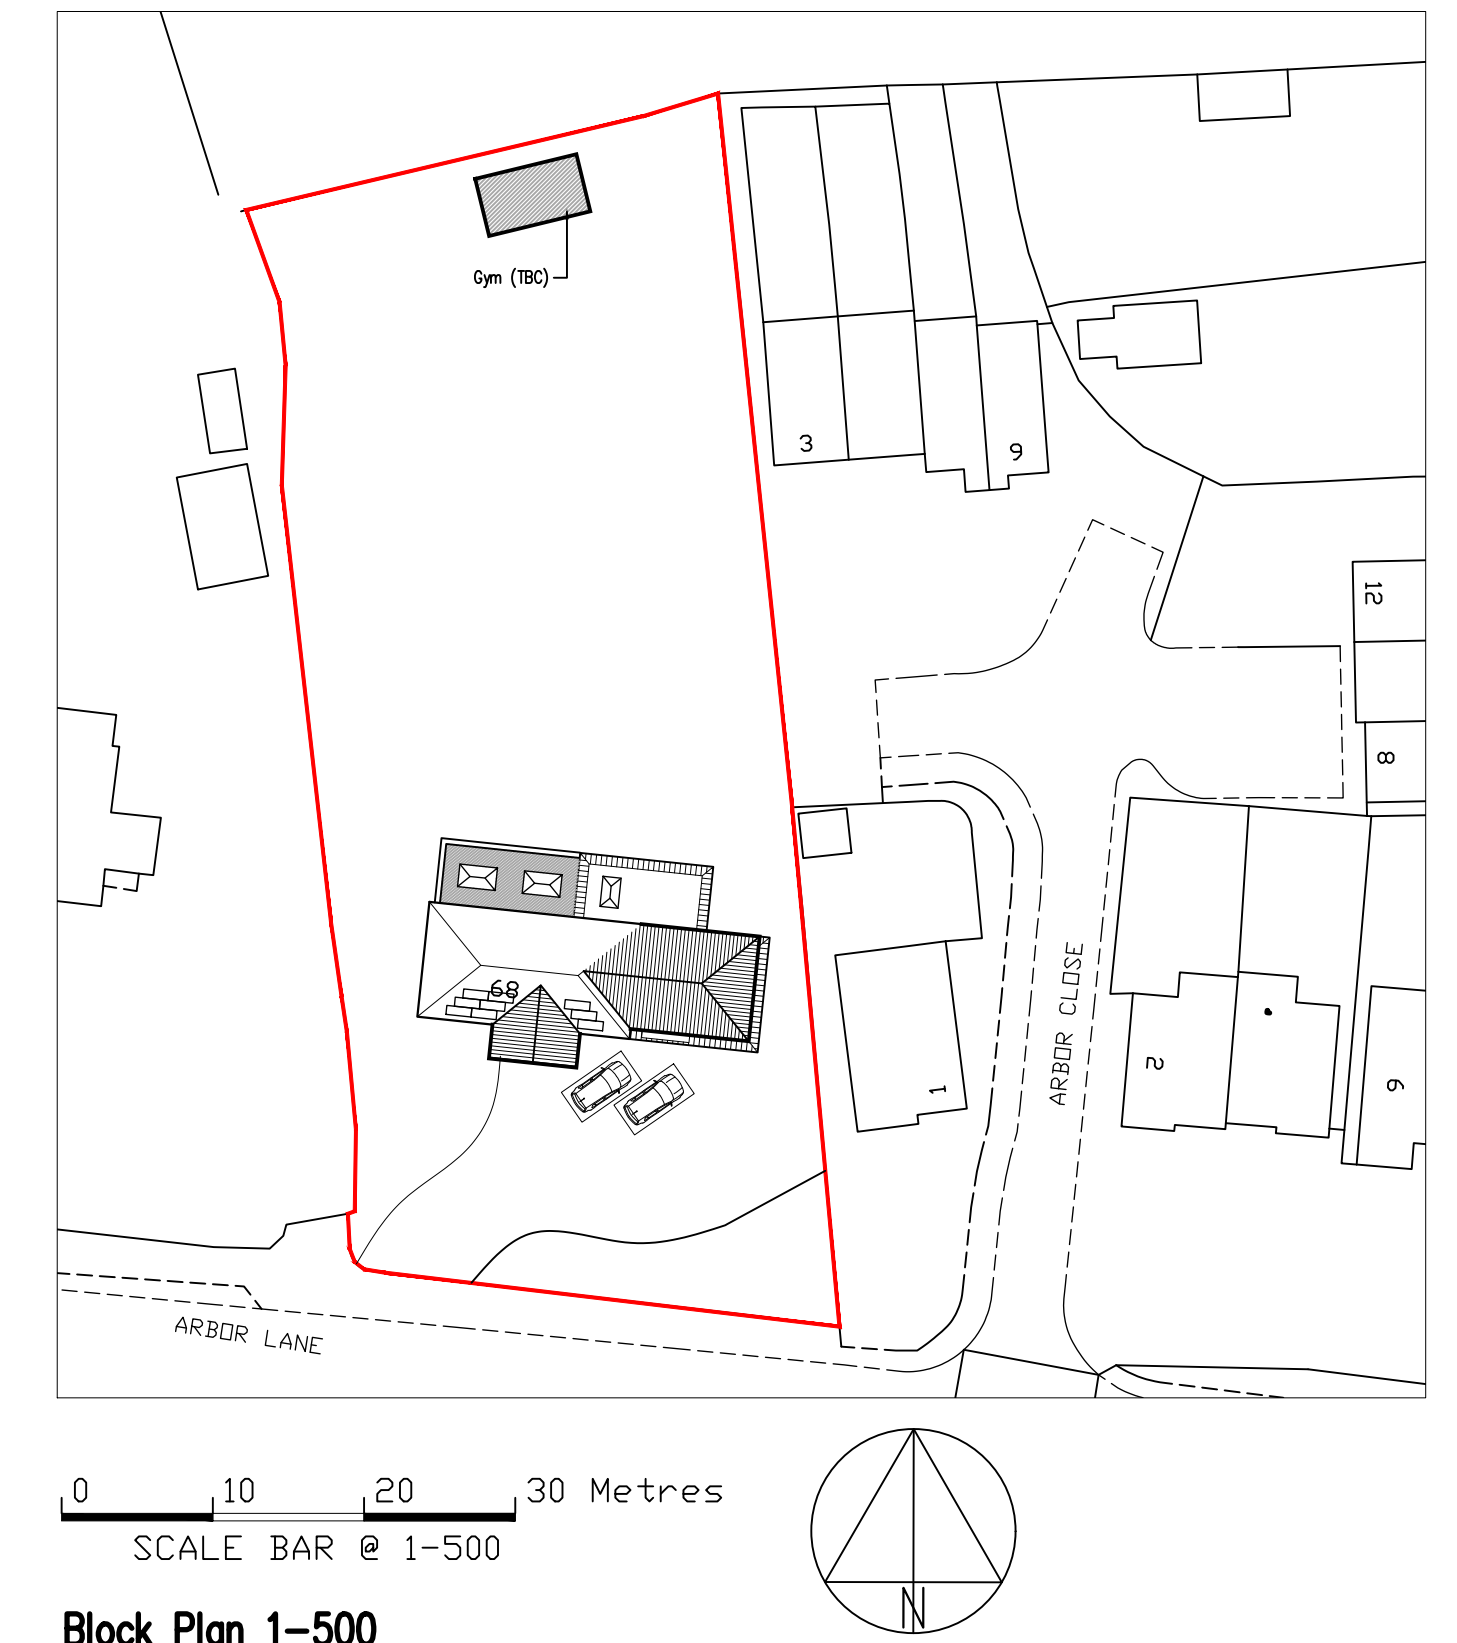

Block Plan 1-500



Proposed Rear Elevation



Rev.	Description	Date
A	Clients updates added	14-11-2025
B	Clients updates added	23-12-2025
C	Clients updates added	19-02-2026
D	Clients updates added	10-03-2026


JOB TITLE
**68 Arbor Lane
Winnersh**

TITLE
Proposed First Floor Plan & Elevations

SCALE
1:50 1:100

DATE
October 2025

DRAWING No.
03 D

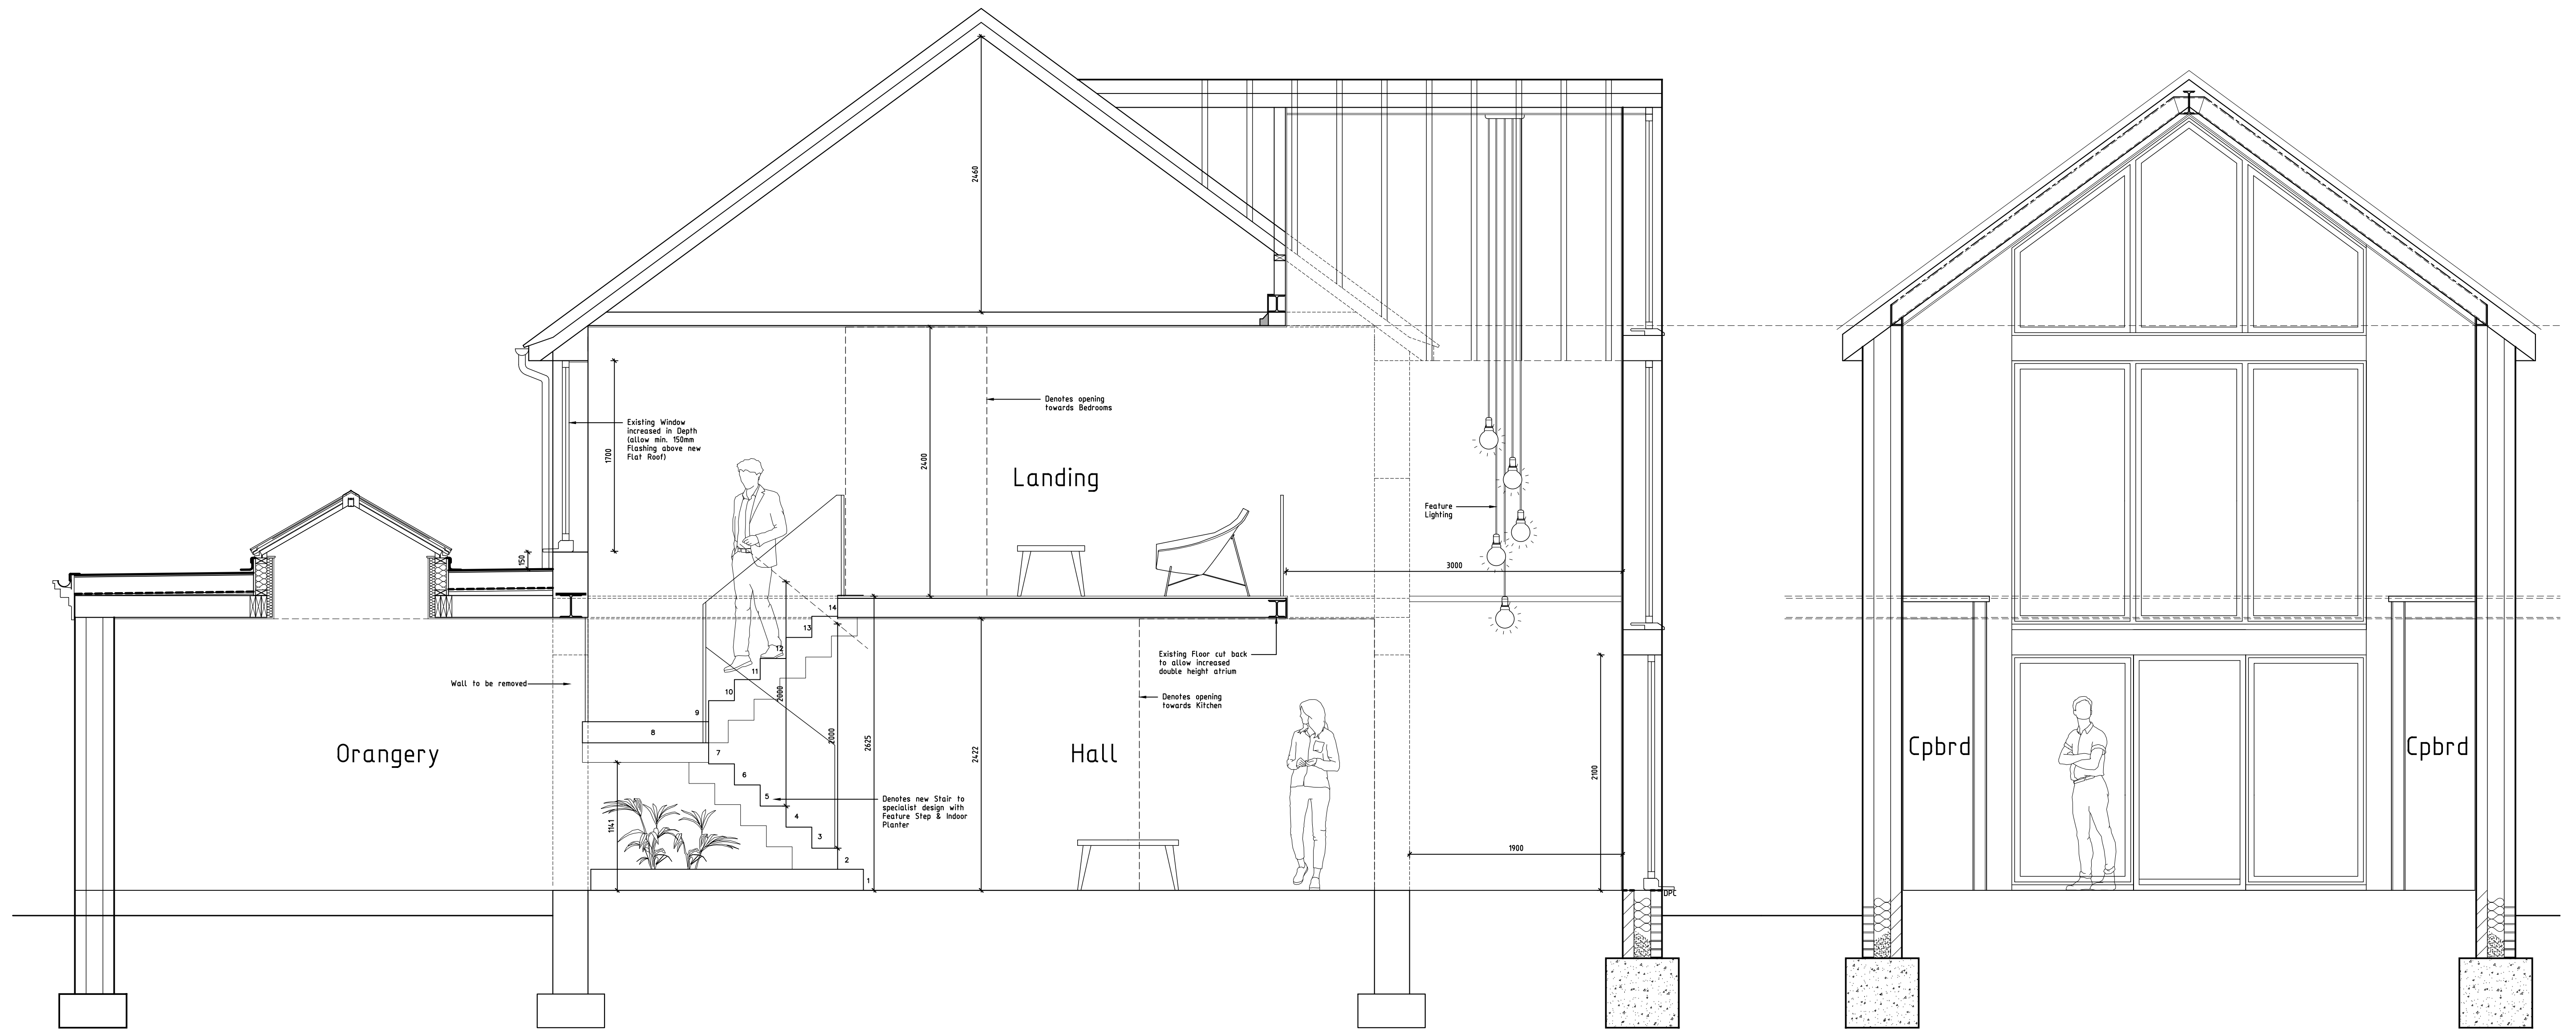

GREG Farrell
Building & Design Consultant
43 Wendover Way,
Tilehurst, Reading,
Berkshire RG30 4RU
Tel & Fax: 0118 941 6249
Mobile: 07967 009862
greg@gregfarrell.co.uk
Planning, Building Regulations & Structural Design

REVISIONS		
Rev.	Description	Date
A	Sections added	10-03-2026

JOB TITLE
**68 Arbor Lane
Winnersh**

TITLE
Typical Sections

SCALE
1:30

DATE
October 2025

DRAWING No.
04
A