


Resi do not advise using planning drawings for the construction stages. All dimensions to be cross-checked on-site prior to manufacture and construction. Any discrepancies to be reported to RESI immediately.


KEY


- Existing walls
- Existing furniture
- Boundary line
- Level line
- 1.5m head height
- 1.8m head height

 


Client
Natalie Boden

Existing Drawings	
Scale 1 : 100 @ A1	Drawn AR
Date Jan 2026	Checked AY
Drawing No. B351261-1100	Rev

 


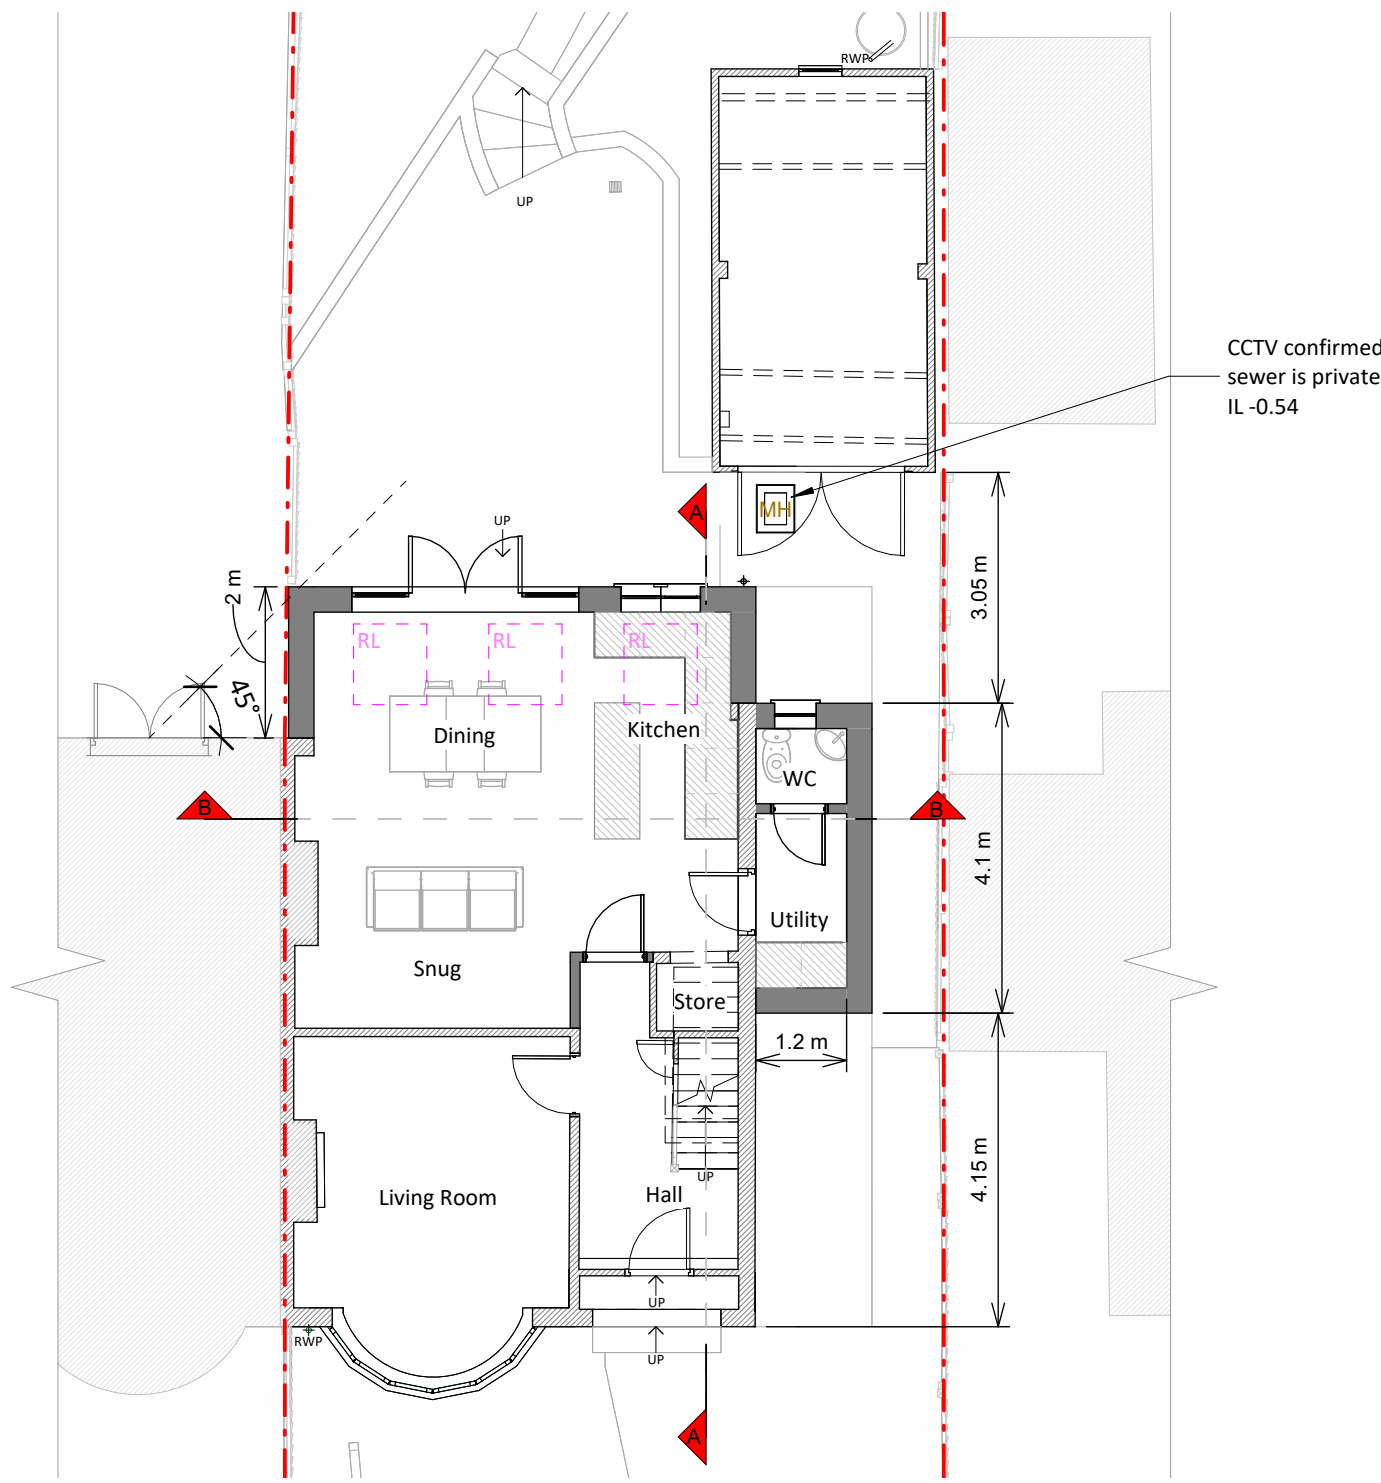

Ground Floor Plan

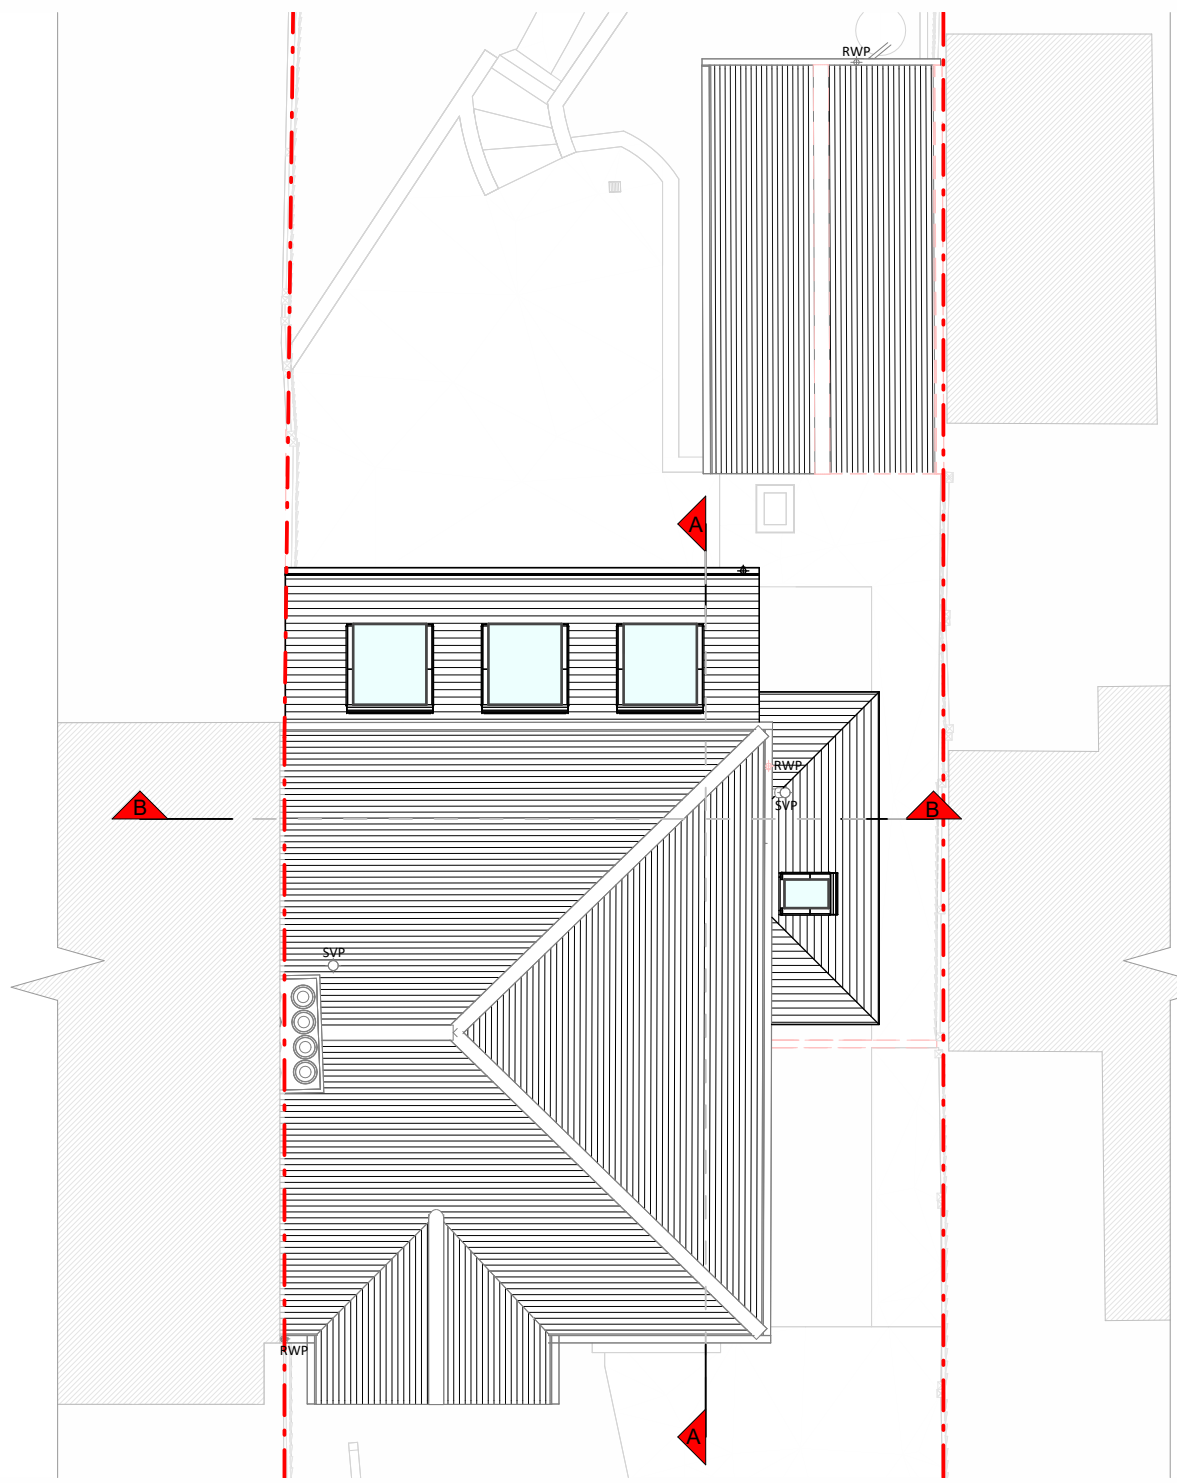


Roof Plan

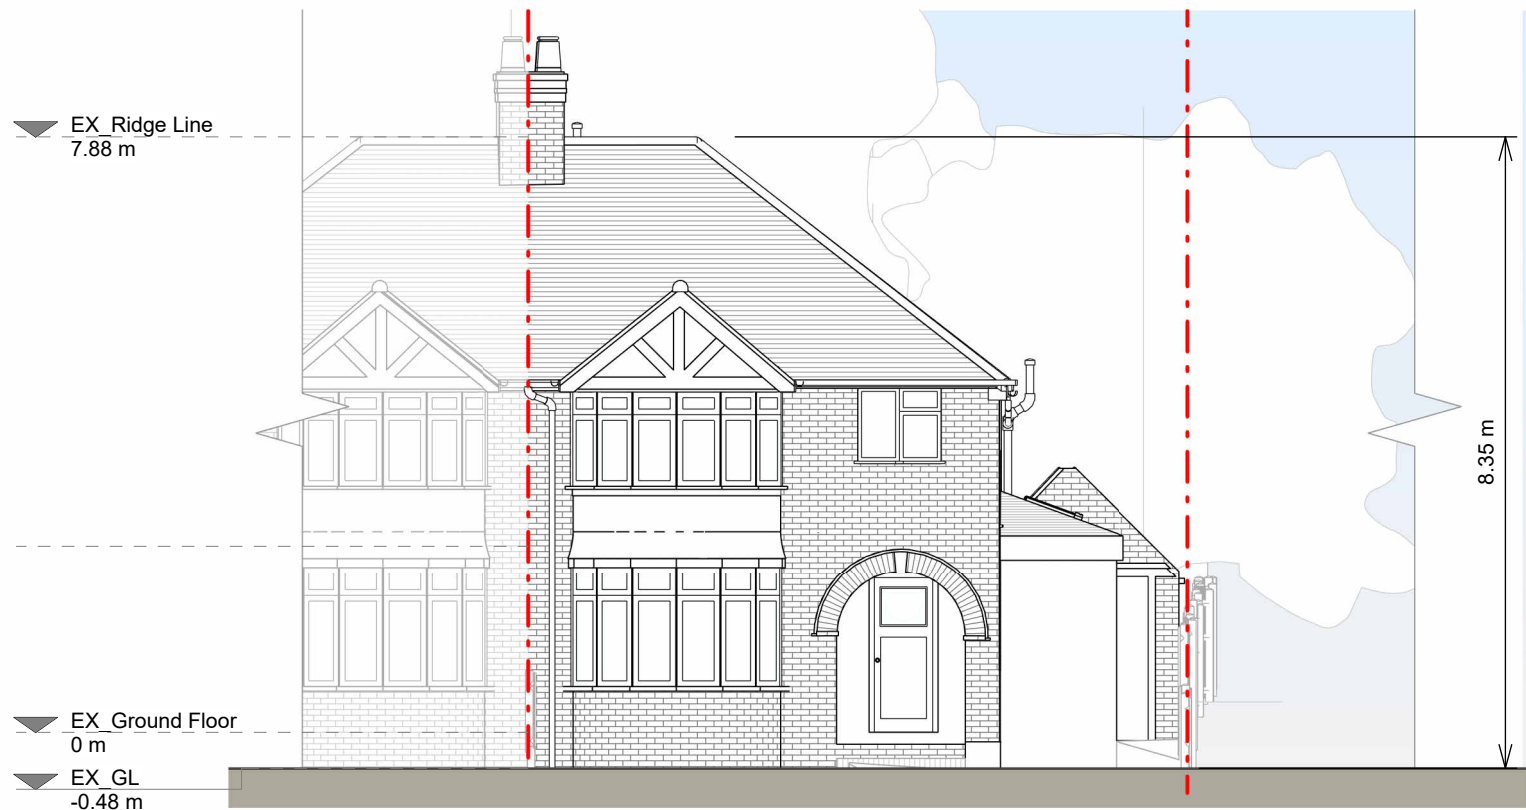


Front Elevation




Right Side Elevation

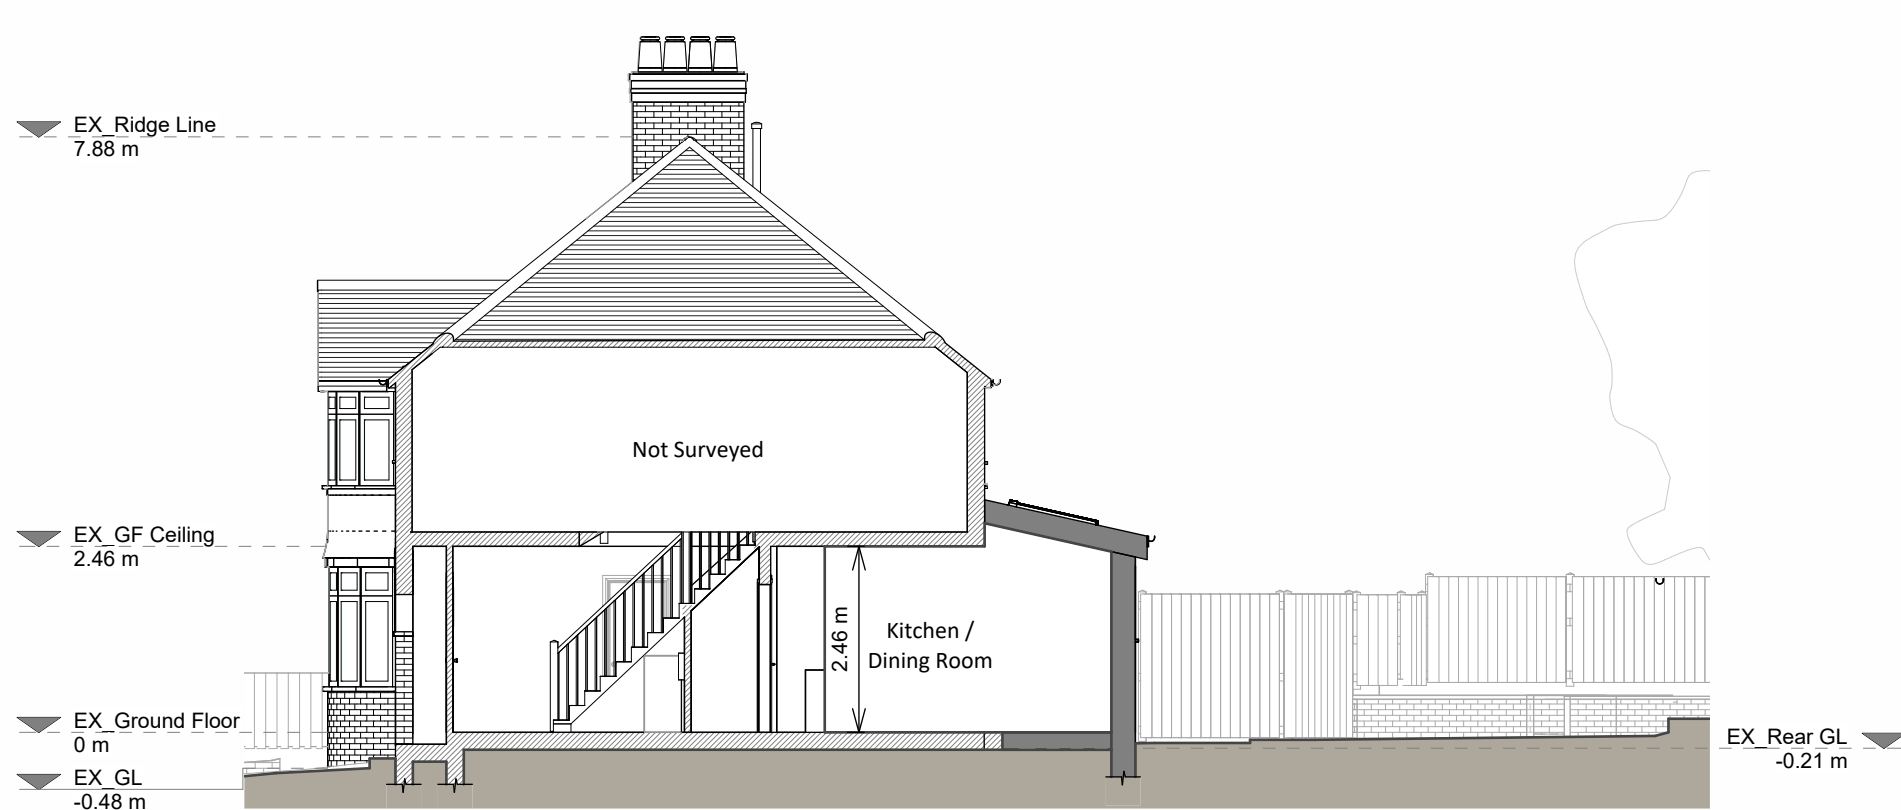


Section A - A

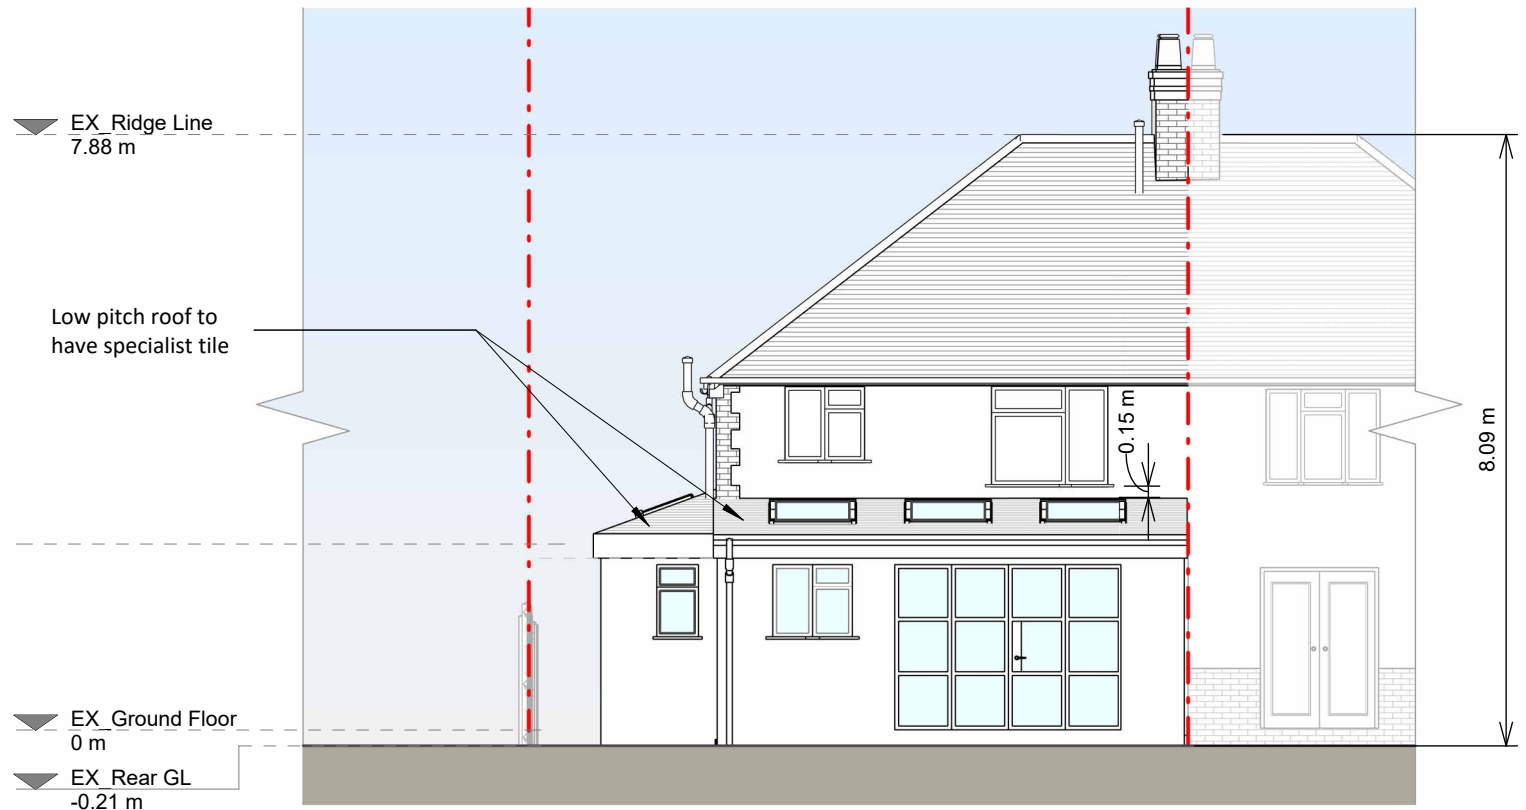


Rear Elevation

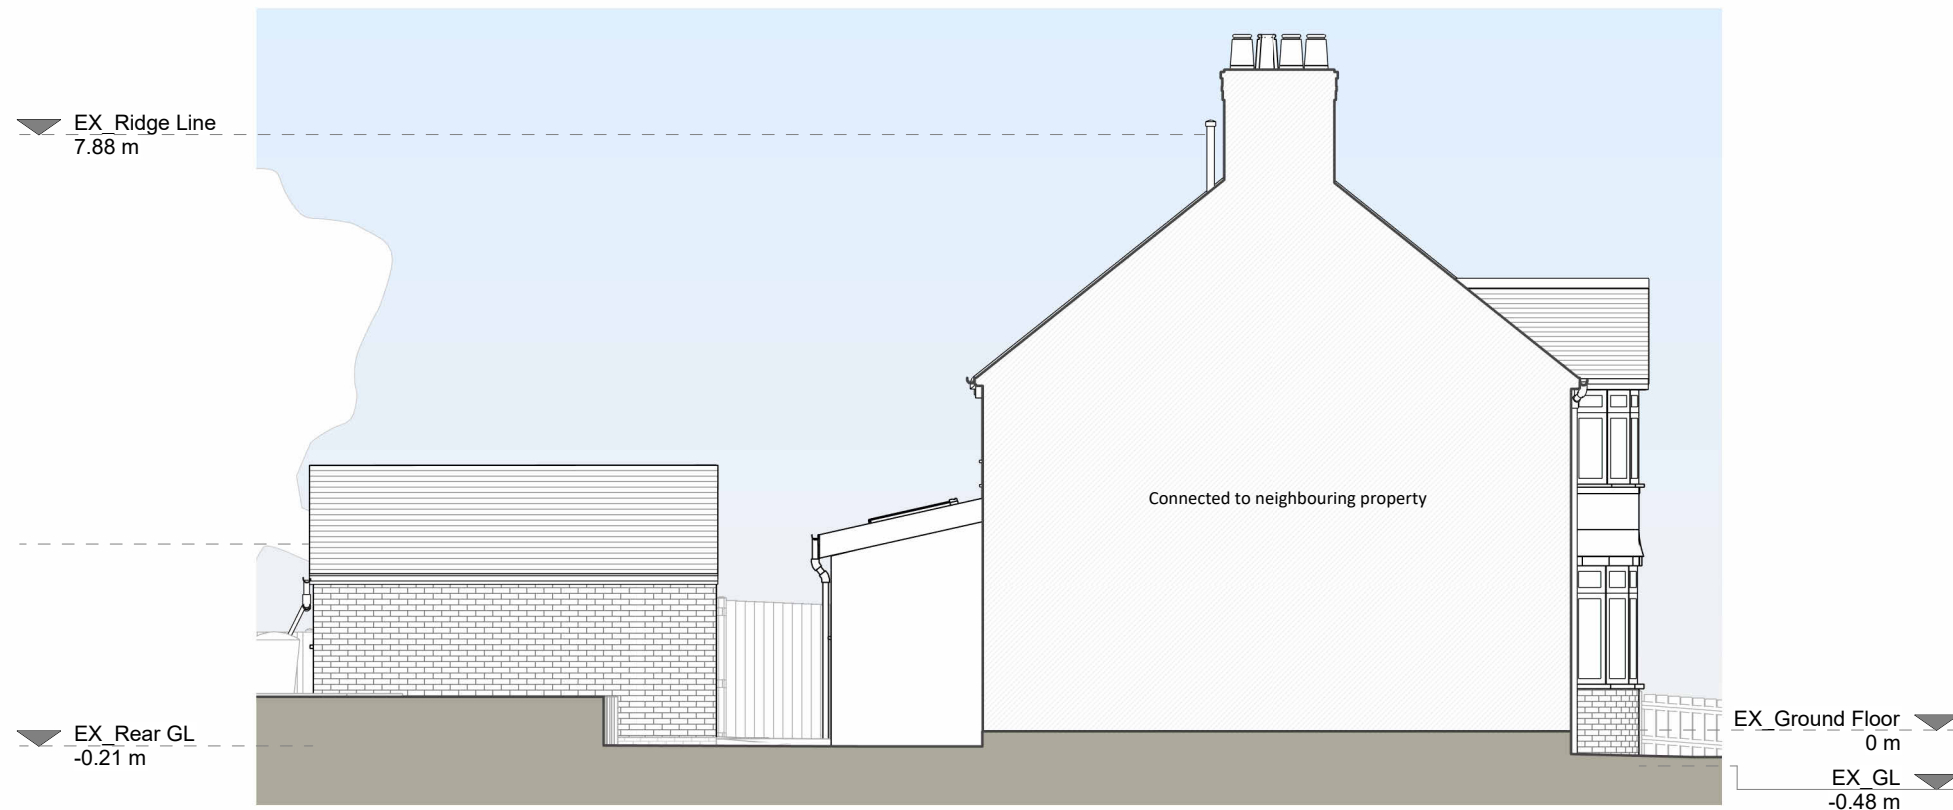

Left Side Elevation

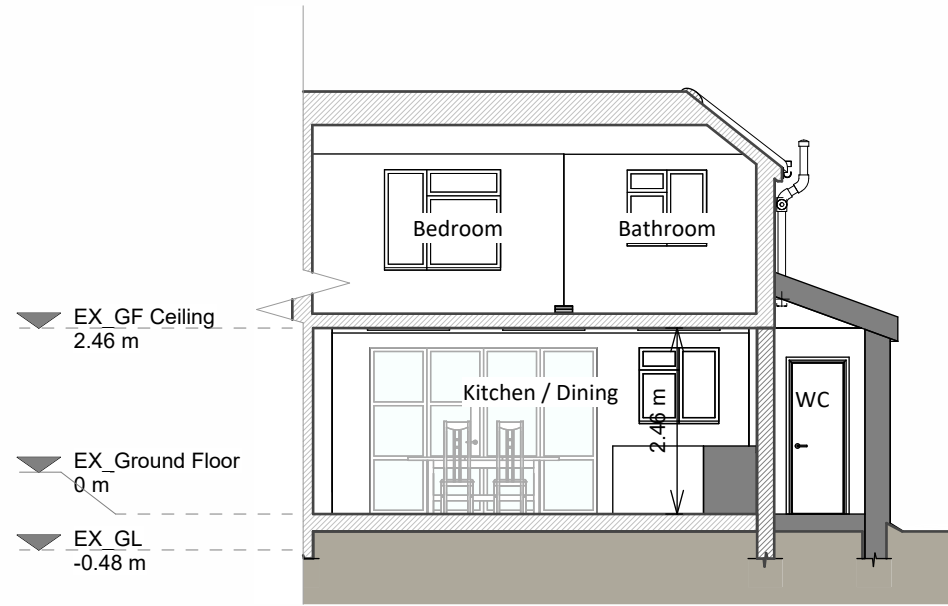

Section B-B

 

Copyright in the design and this drawing is the property of RESI. Reproduction in whole or in part is forbidden without written sanction of RESI. This drawing must be read in conjunction with all other relevant documentation and drawings.

RESI accepts no liability for any expense, loss or damage of whatever nature and however arising from any variation which has not been referred to them and their approval obtained.

RESI do not advise using planning drawings for the construction stages. All dimensions to be cross-checked on-site prior to manufacture and construction. Any discrepancies to be reported to RESI immediately.

Proposed Materials:

Walls - brick to match existing

Pitched roof - tiled to match existing

Windows - black aluminium to rear

Doors - black aluminium

RWP's / Gutter's / Fascia's - black

KEY

- Existing walls
- Proposed walls
- Proposed furniture
- Proposed staircase
- Proposed windows
- Proposed rooflight
- Boundary line
- Proposed beam
- Proposed drainage
- Existing removed
- 1.5m head height
- 1.8m head height

Revision		
Rev	Notes	Date

resi

Job Title:
Proposed Ground Floor side & rear extensions and associated works at 28 Byron Road, RG6 1EP

Drawing Status:
Planning Drawings

Client:
Natalie Boden

Drawing Title:
Proposed Floor and Roof Plans

Scale:
1:100 @ A1

Date:
Jan 2026

Drawing No.:
8351261-3100

Drawn:
CC

Checked:
OB

Rev: