


THIS DRAWING IS THE PROPERTY OF RRS DESIGNS
- COPYING / REDISTRIBUTION BY CONSENT ONLY

NOTES

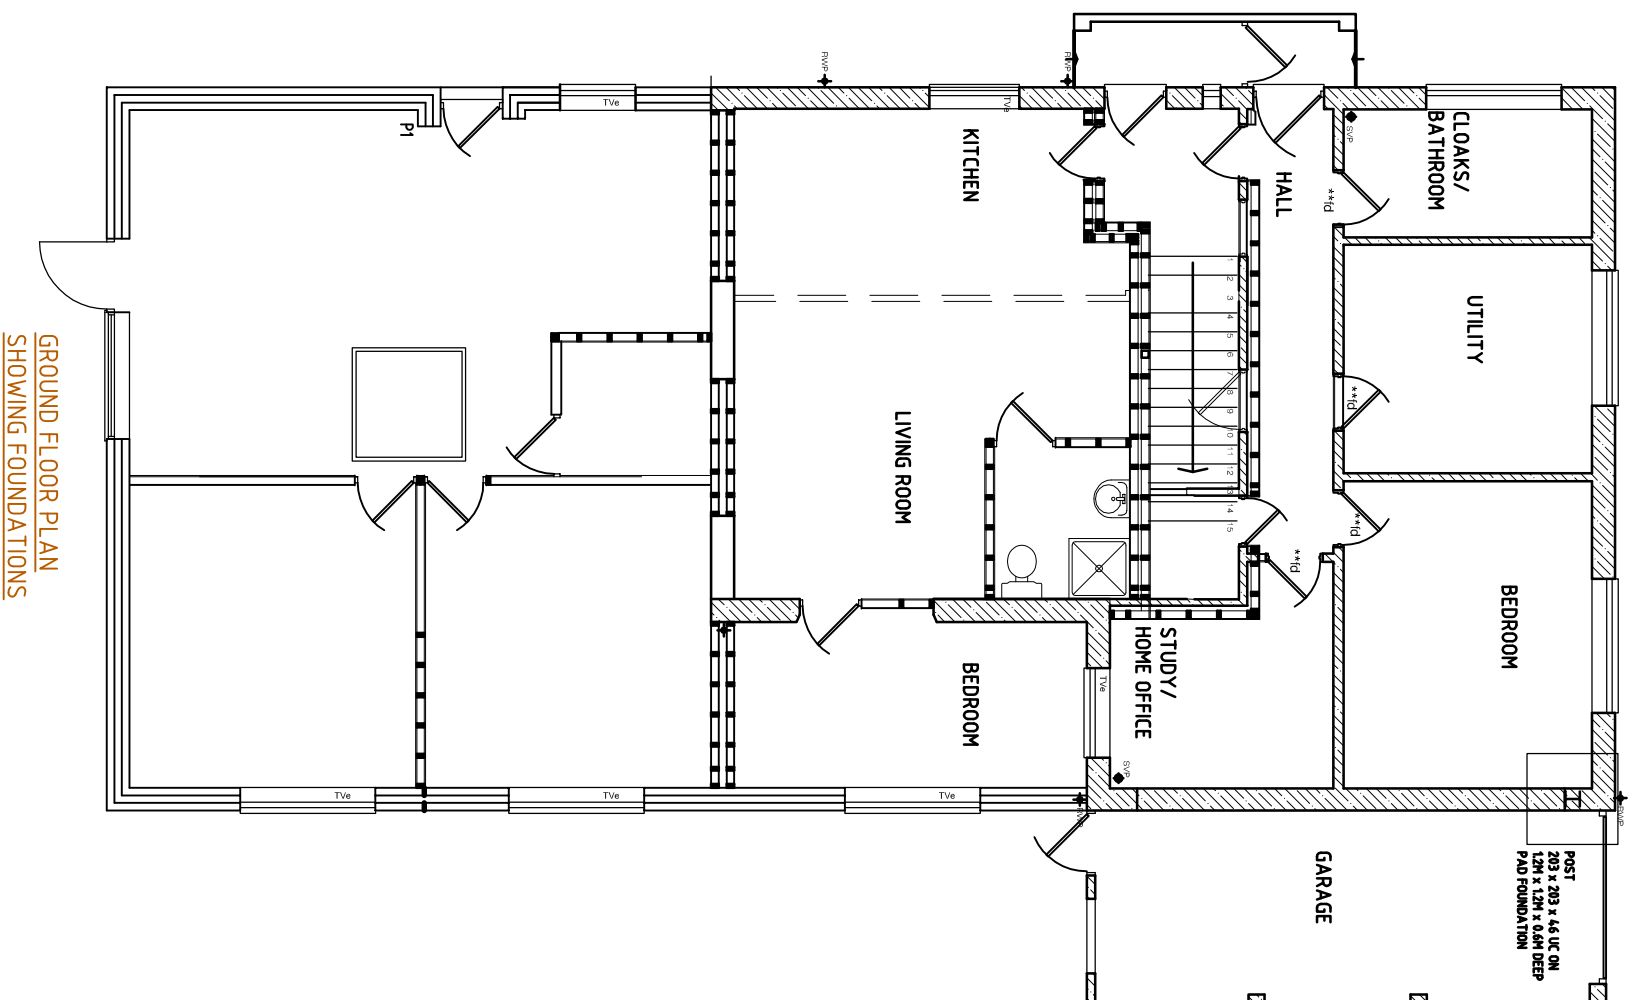

A	-	-
Rev	Date	Amendment

PROJECT
79 WOODLANDS AVENUE
READING
RG5 3HG

TITLE

PROPOSED GROUND
FLOOR PLAN

RRS Designs
Architectural & Planning Services

Mobile- 07964326643
Email- amar@rrsdesigns.co.uk
Website- www.rrsdesigns.co.uk

DRAWN		SCALE @ A3	
AS		1:100	
DATE			
JUNE 26			
DRAWING NO.		REV.	
AS00926-01		A	
		B	