
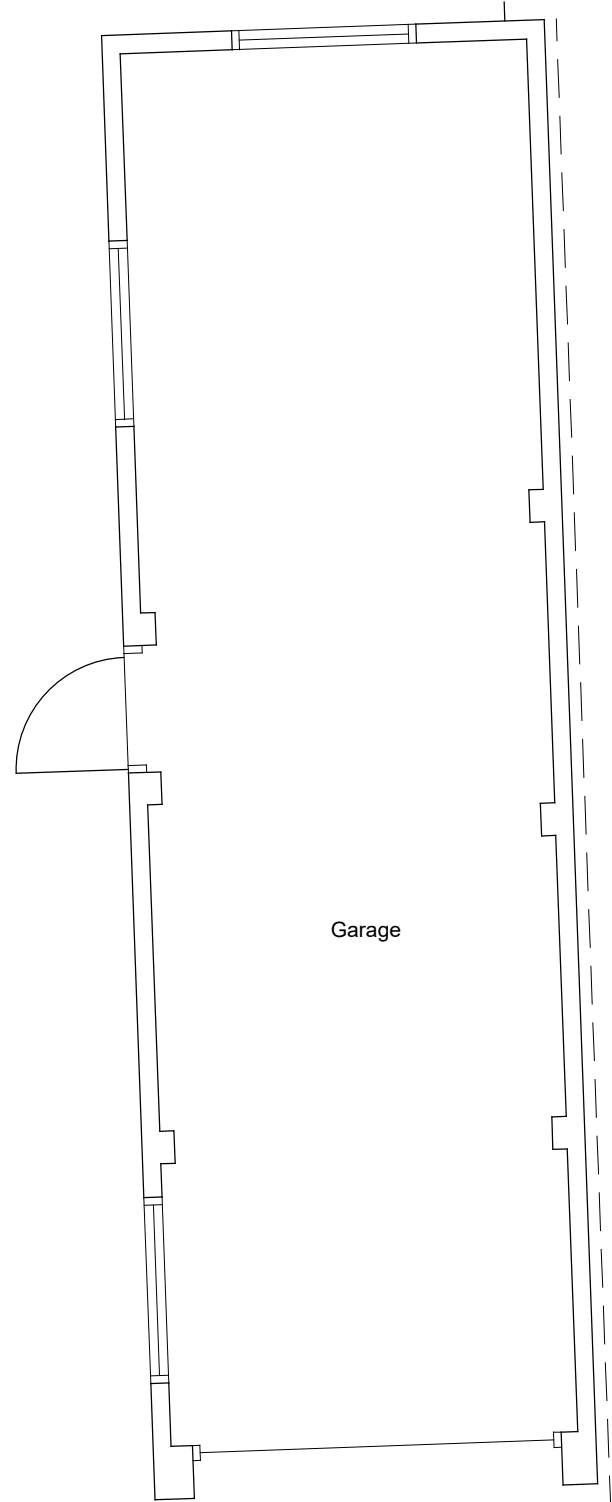


Existing Front Elevation
Scale 1:100

Existing LH Side Elevation

Existing Rear Elevation

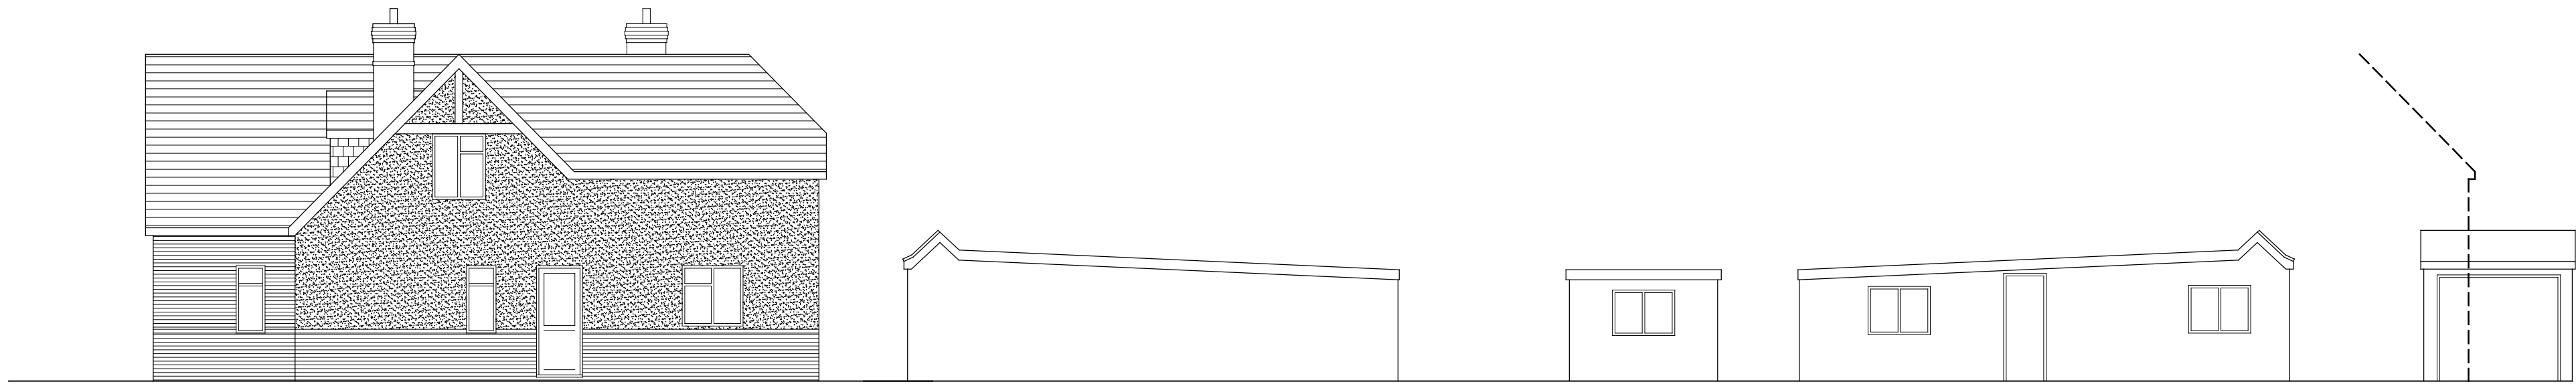



Existing RH Side Elevation

Existing RH Side Elevation


Existing Rear Elevation

Existing LH Side Elevation


Existing Front Elevation
Scale 1:100

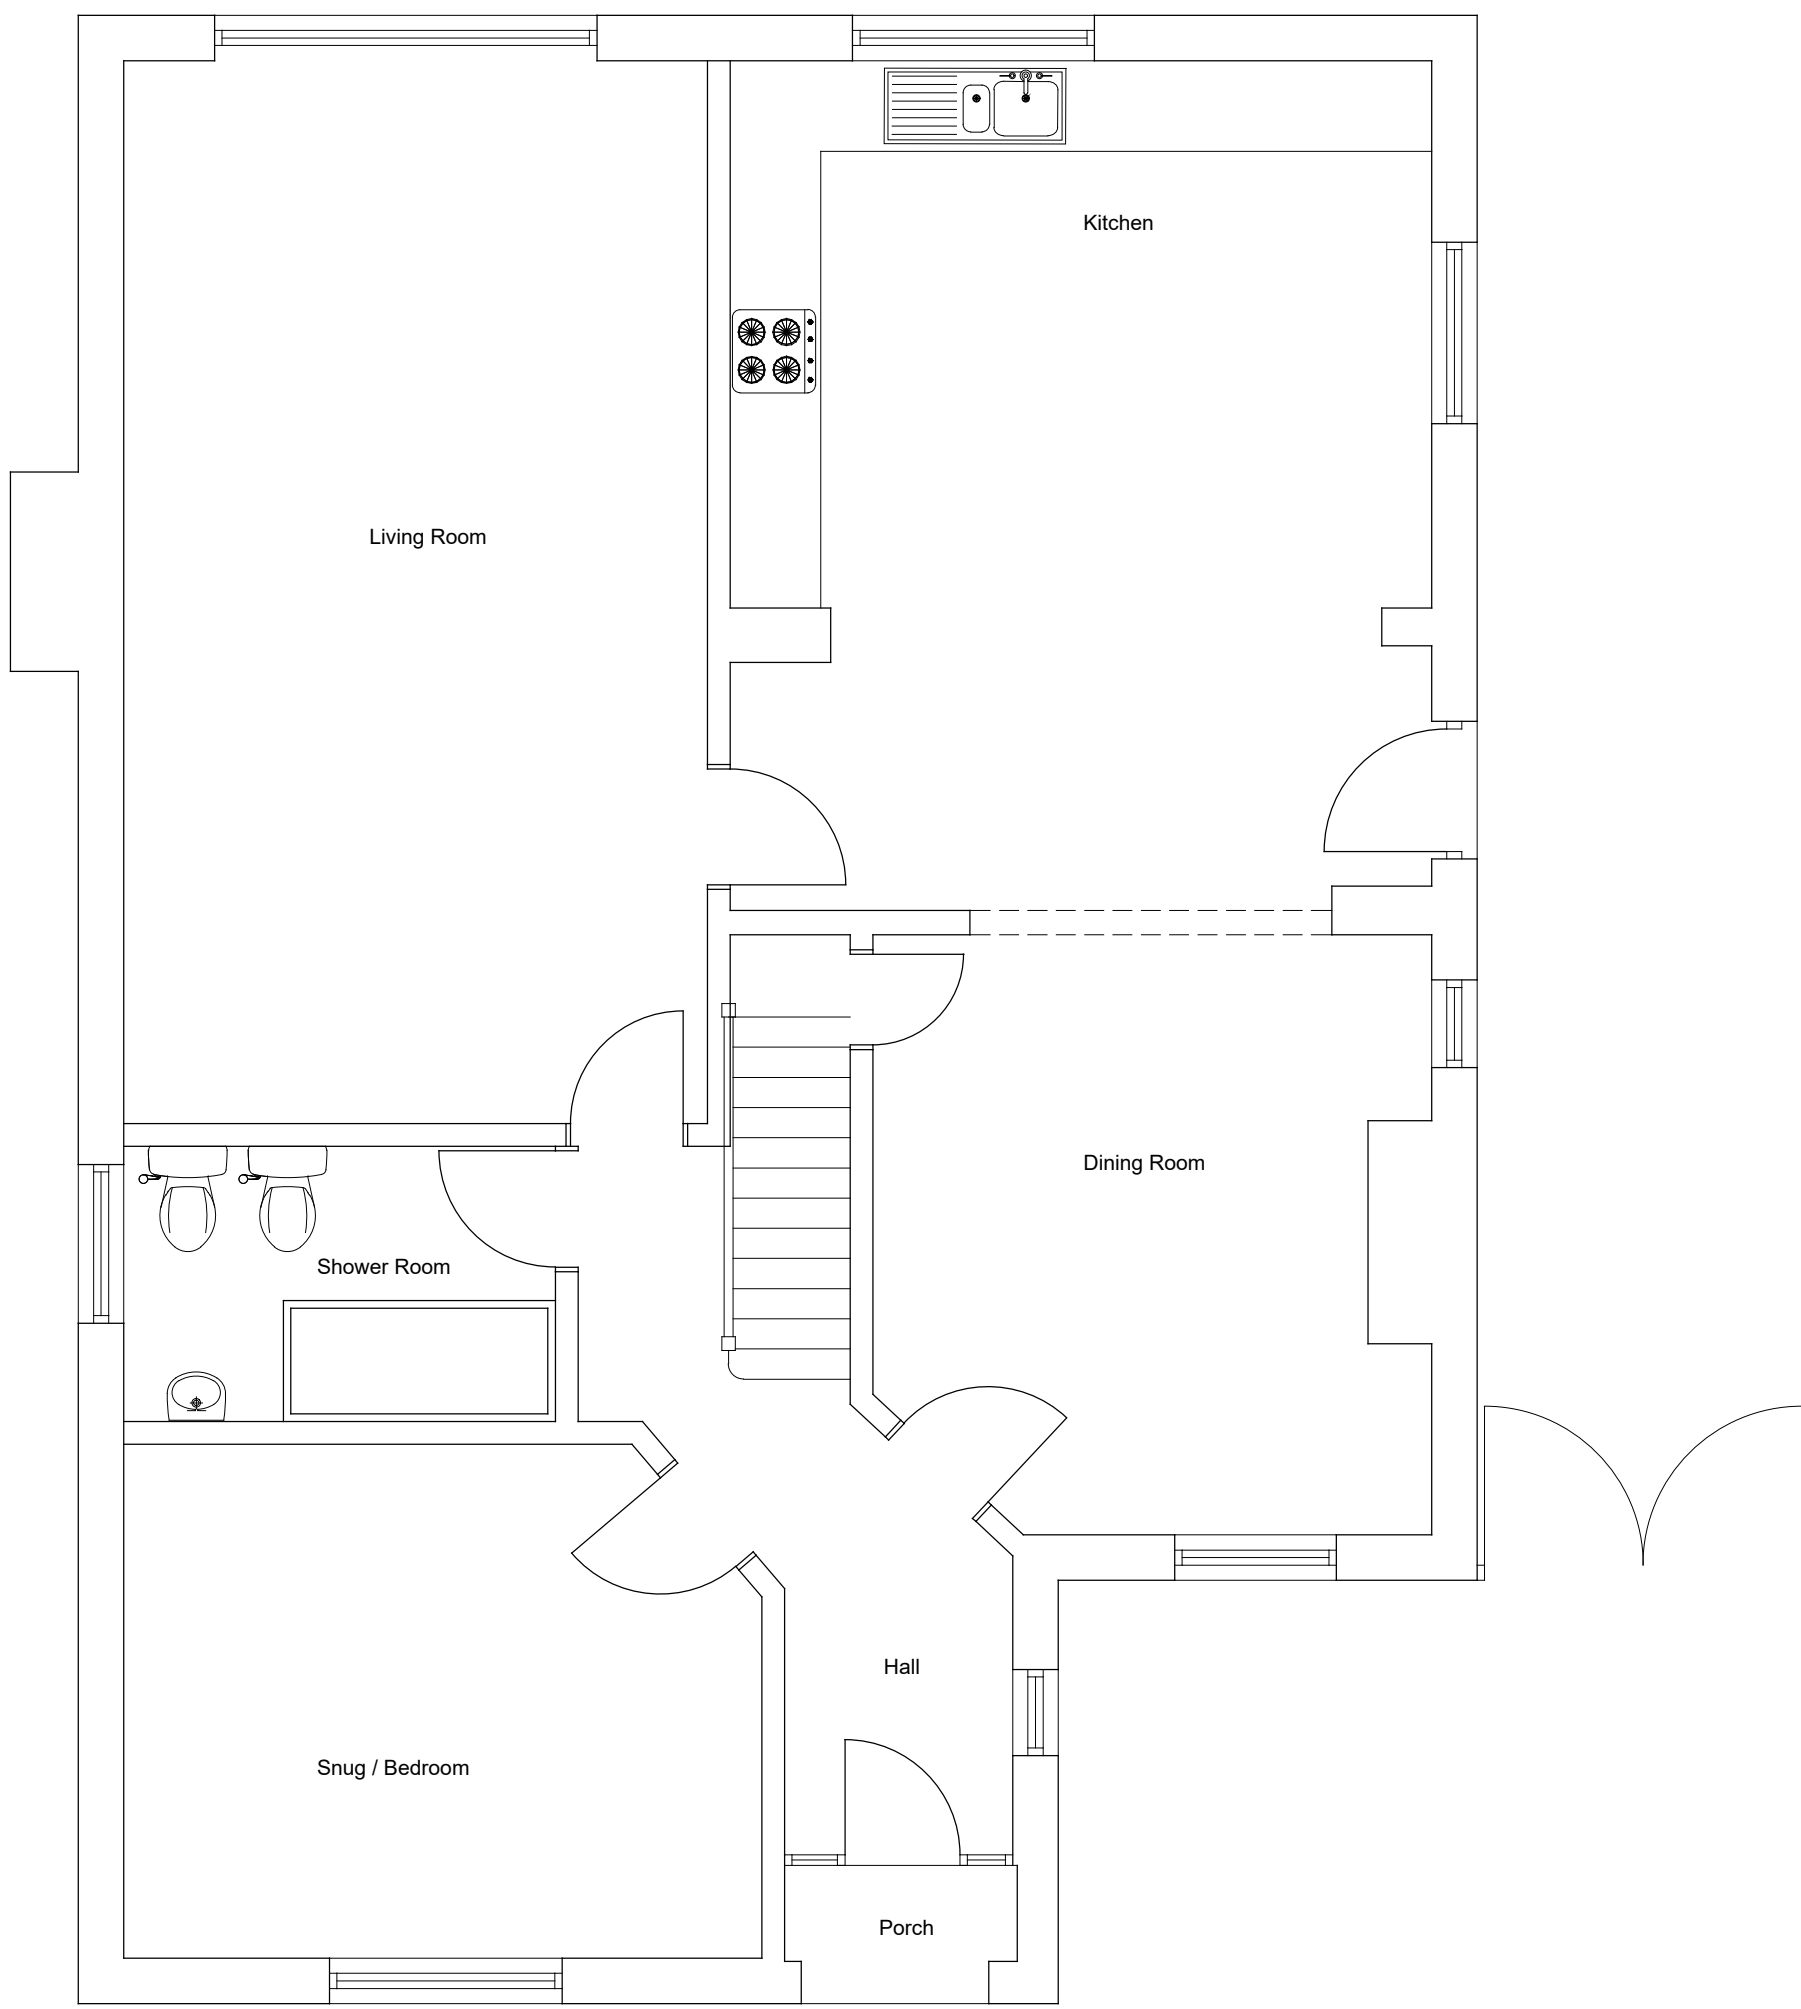 


Existing Ground Floor Plan
Scale 1:50

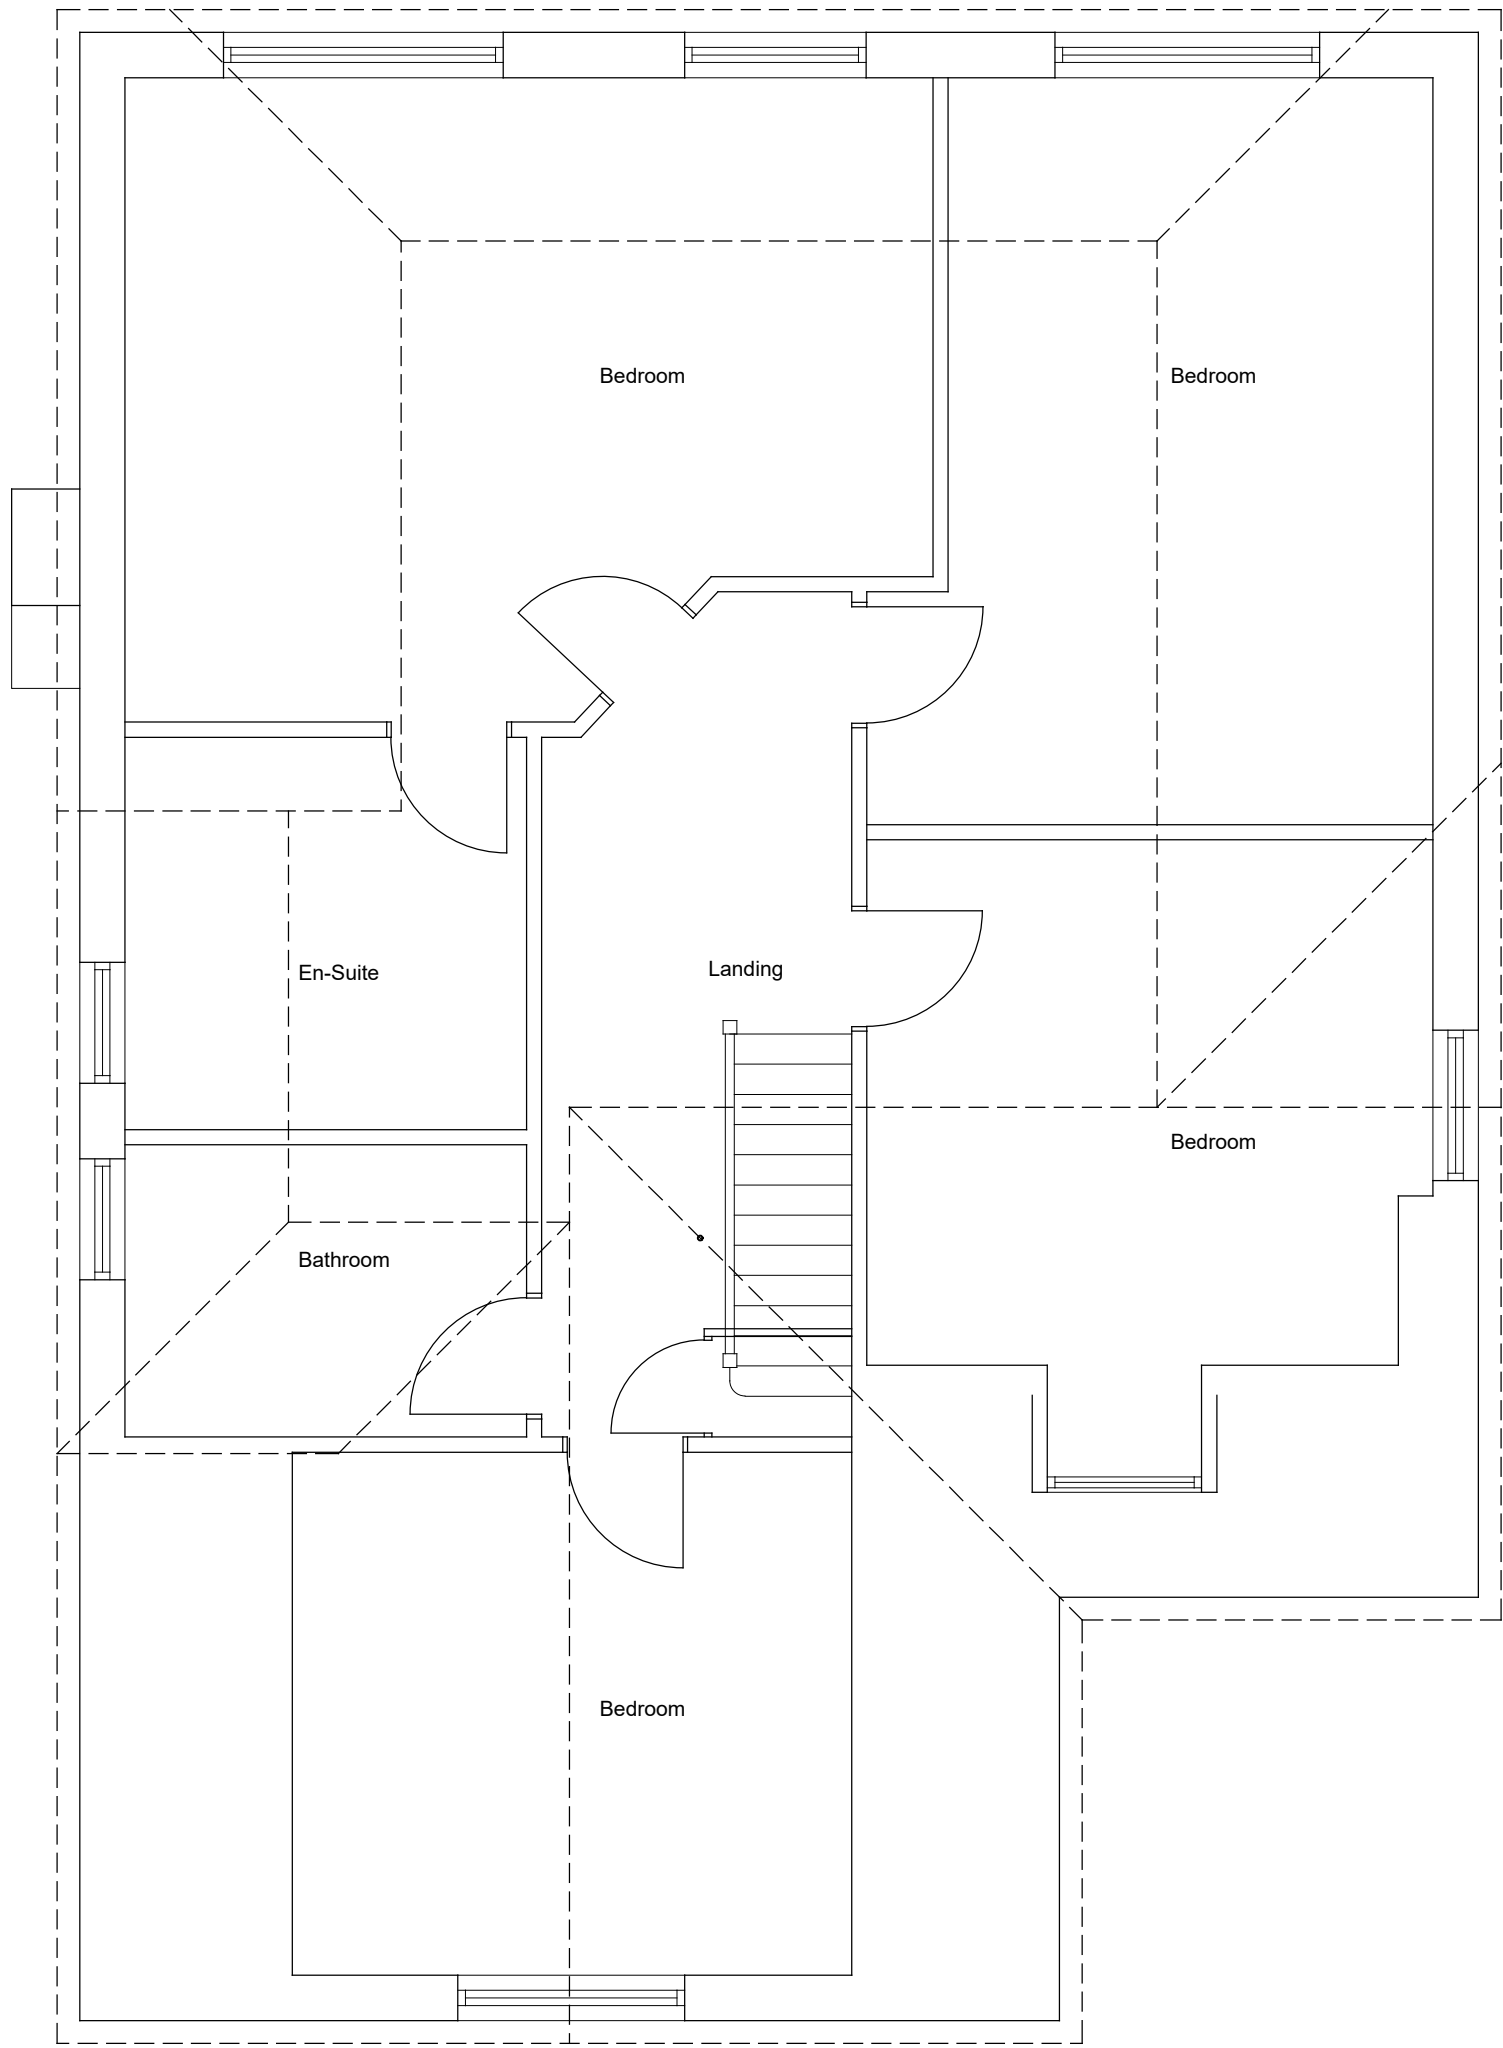

Existing First Floor Plan
Scale 1:50

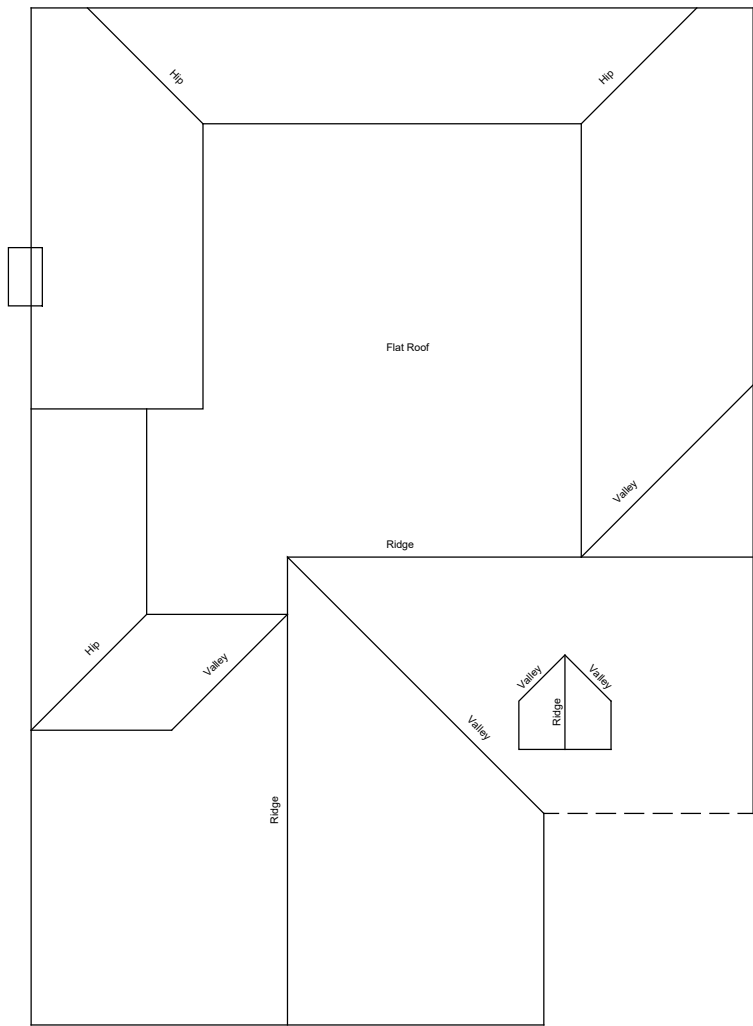

Existing Roof Plan

 

REV	DATE	NOTES	BY
FOR ISSUE AS PLANNING APPLICATION			
David Tingle			
Building Design & Surveying Services			
17 Woodland Drive, Tilehurst, Reading Berkshire, RG30 4RT. T: 0118.9419311 M: 07711902344			
Copyright © David Tingle Building Design (2003)			
MR M.MEHMOOD			
98 PITTS LANE, EARLEY			
READING RG6 1BU			
PROPOSED TWO STOREY FRONT PORCH EXTENSION AND PART REAR GARAGE CONVERSION			
EXISTING PLAN & ELEVATIONS			
Scale: 1:100 & 1:50 A1 Date: May 2025			
Dwg No: 98PL.MP01 Rev:			