



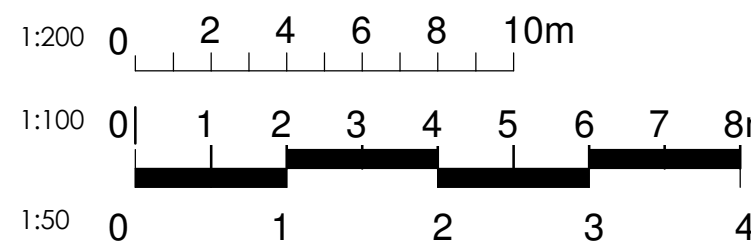

PLAN | DESIGN | BUILD
JCENG SOLUTIONS
tel:0118 348 6230 mob:07411070270
email:info@jcengsolutions.com
web:www.jcengsolutions.com

NOTES:
THE CONTRACTORS ARE TO CHECK ALL DIMENSIONS, DRAIN RUNS AND GENERAL CONDITIONS ON THE SITE BEFORE WORKS COMMENCE, AND INFORM JCENG SOLUTIONS IMMEDIATELY UPON DISCOVERY OF ANY ERRORS, OMISSIONS OR DISCREPANCIES. ALL WORKS ARE TO BE CARRIED OUT IN ACCORDANCE WITH CURRENT BUILDING REGULATIONS, BRITISH STANDARDS, CODE OF PRACTICE AND LOCAL AUTHORITY REQUIREMENTS. DO NOT SCALE FROM THIS DRAWING WITHOUT FIRST OBTAINING WRITTEN AUTHORISATION FROM JCENG SOLUTIONS.

THIS DRAWING IS THE PROPERTY OF JCENG SOLUTIONS AND IS ISSUED ON THE CONDITION THAT IT IS NOT REPRODUCED, DISCLOSED OR COPIED TO ANY UNAUTHORISED PERSON IN WHOLE OR PART WITHOUT PRIOR WRITTEN CONSENT

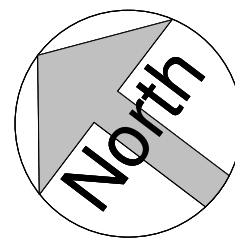

- Site boundary
- Beam /Lintels
- Demolition
- Roof Light
- IC - Inspection Chamber
- MH - Man hole
- Soil vent pipe (svp)
- Rainwater pipe (rwp)

- New cavity wall
- Existing structure to be unaffected
- Stud partition wall

Existing all white uPVC window to be removed. New grey uPVC double glazed window to be installed; Anthracite Grey (RAL 7016)

REV	DATE	DESCRIPTION
-----	------	-------------

CLIENT ADDRESS

17 Duffield Rd, Woodley,
Reading RG5 4RL

TITLE

Existign & Proposed
Elevations

CLIENT

Mr.Pargat Singh

DRAWN BY JC CHECKED BY RB

SCALE (@ A1)
As indicated


DRAWING NUMBER PP-208-RG-02 REV



Existing Front Ellevation
1 : 100



Existing Rear Elevation
1 : 100

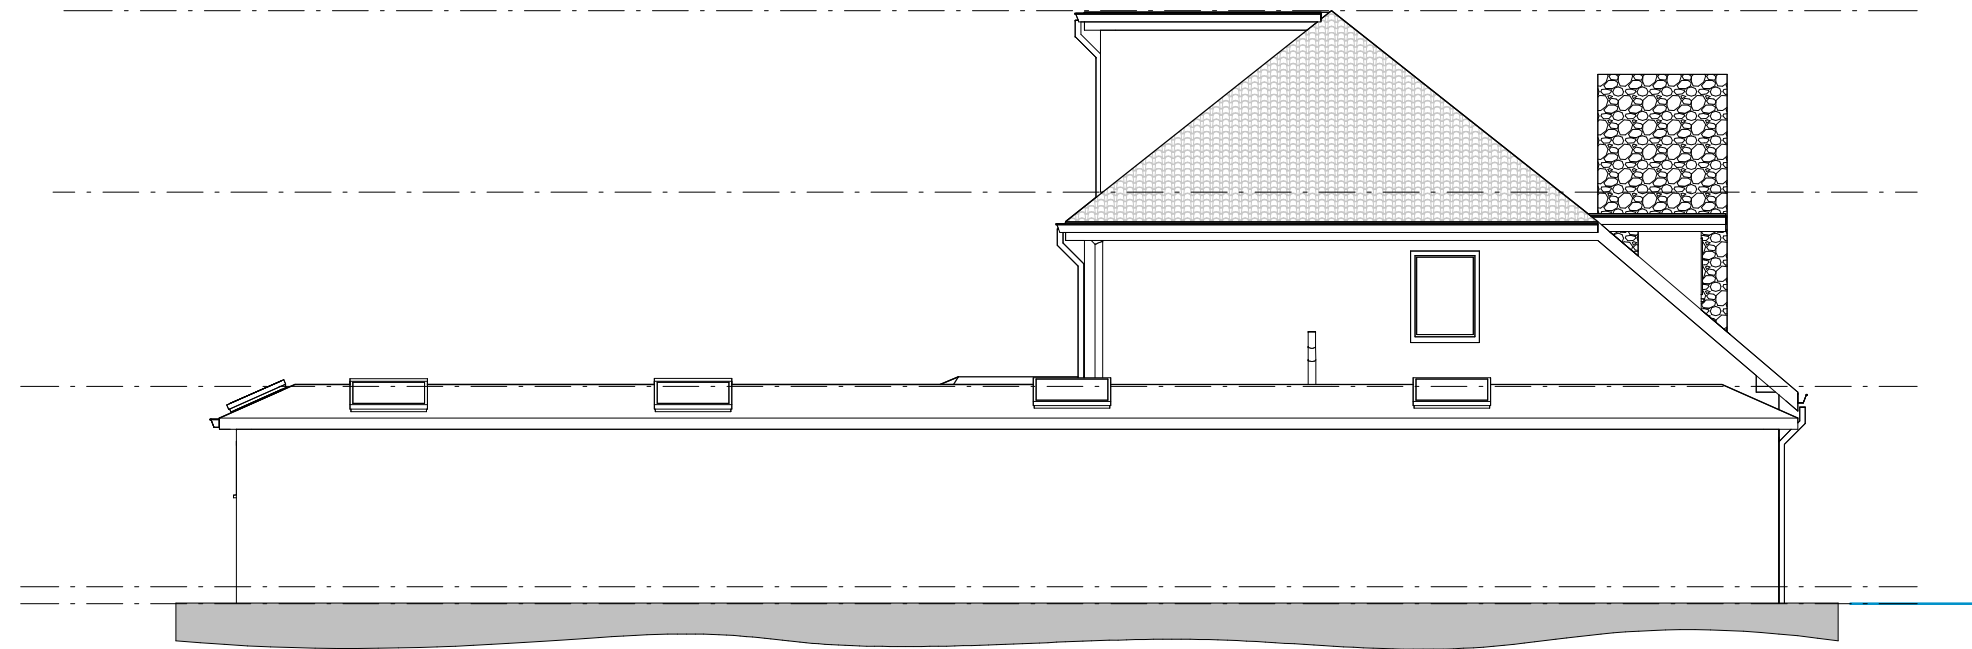


Existing Side Elevation 'A'
1 : 100



Proposed Front Elevation
1 : 100




Proposed Rear Elevation
1 : 100

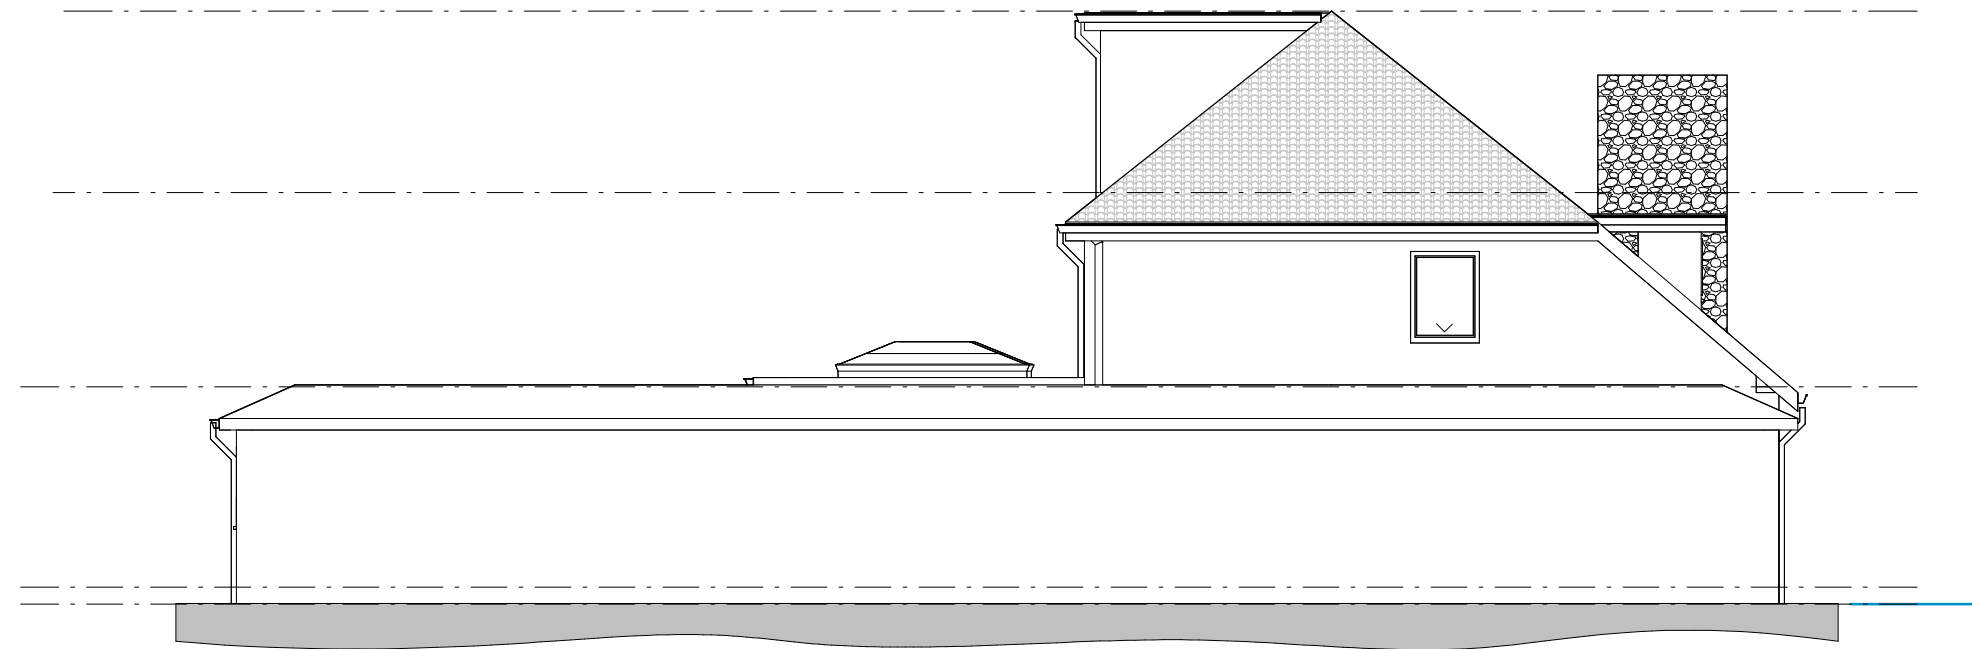

Proposed Side Elevation 'A'
1 : 100



Existing Side Elevation 'B'
1 : 100

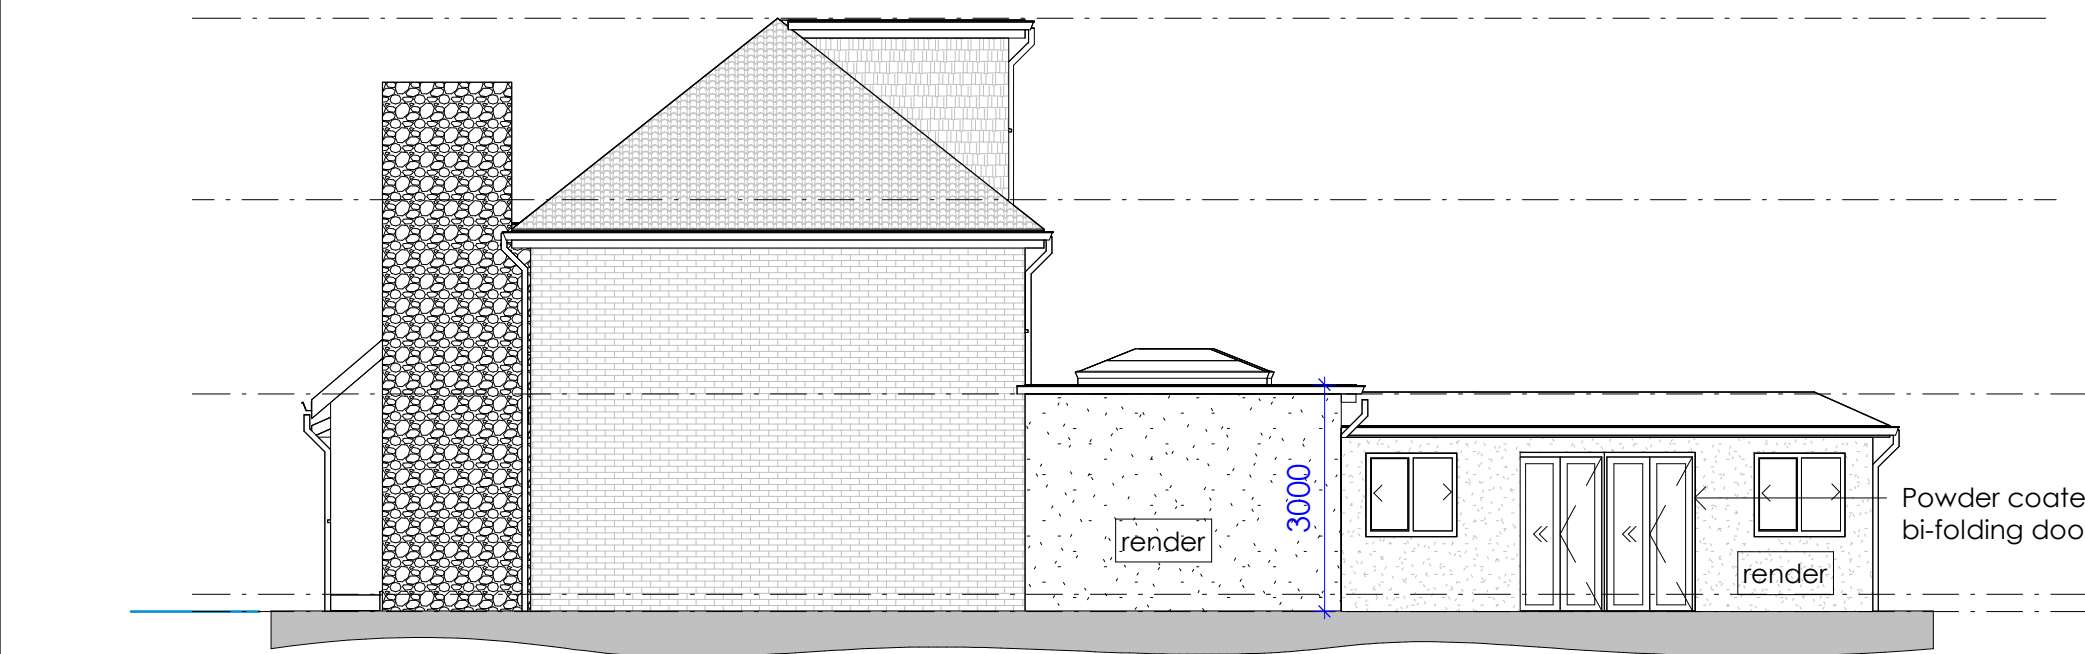

Proposed Side Elevation 'B'
1 : 100

