




1 West Elevation
1 : 100

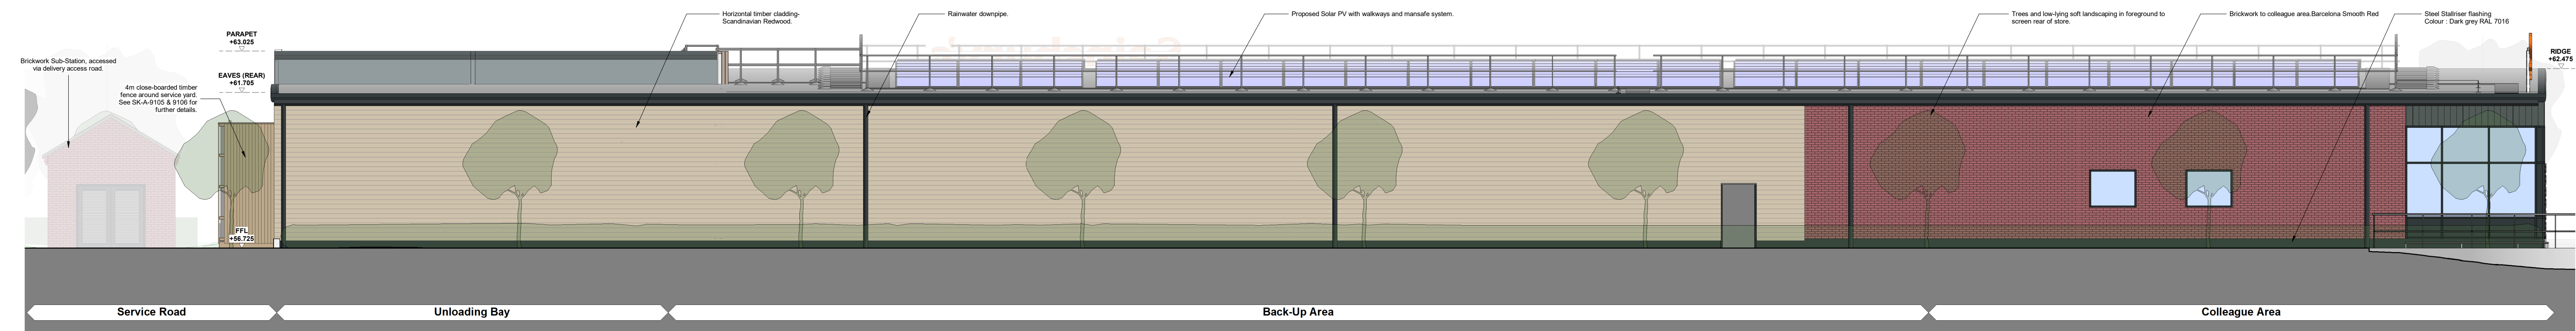


2 East Elevation
1 : 100

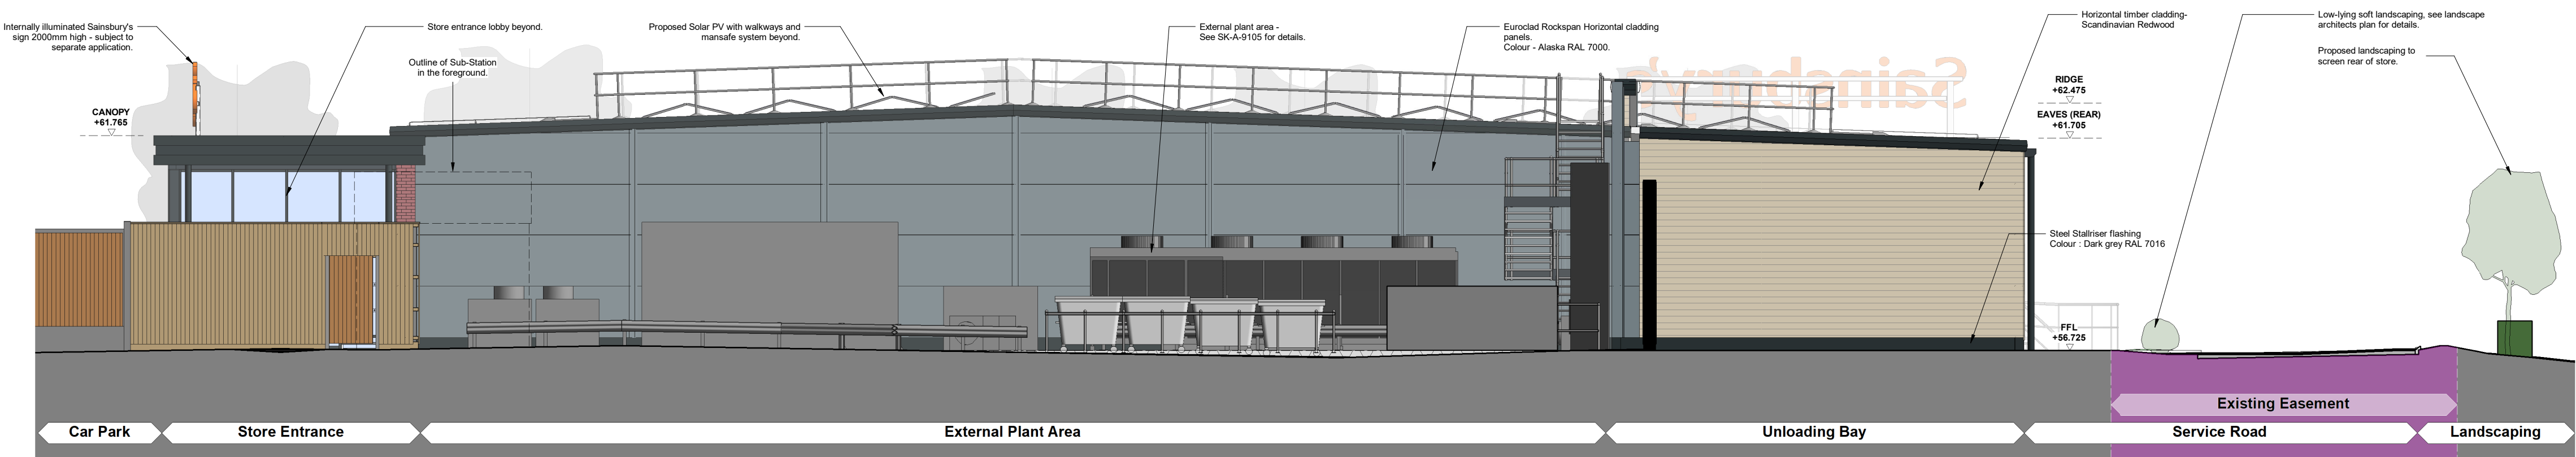

3 South Elevation
1 : 100

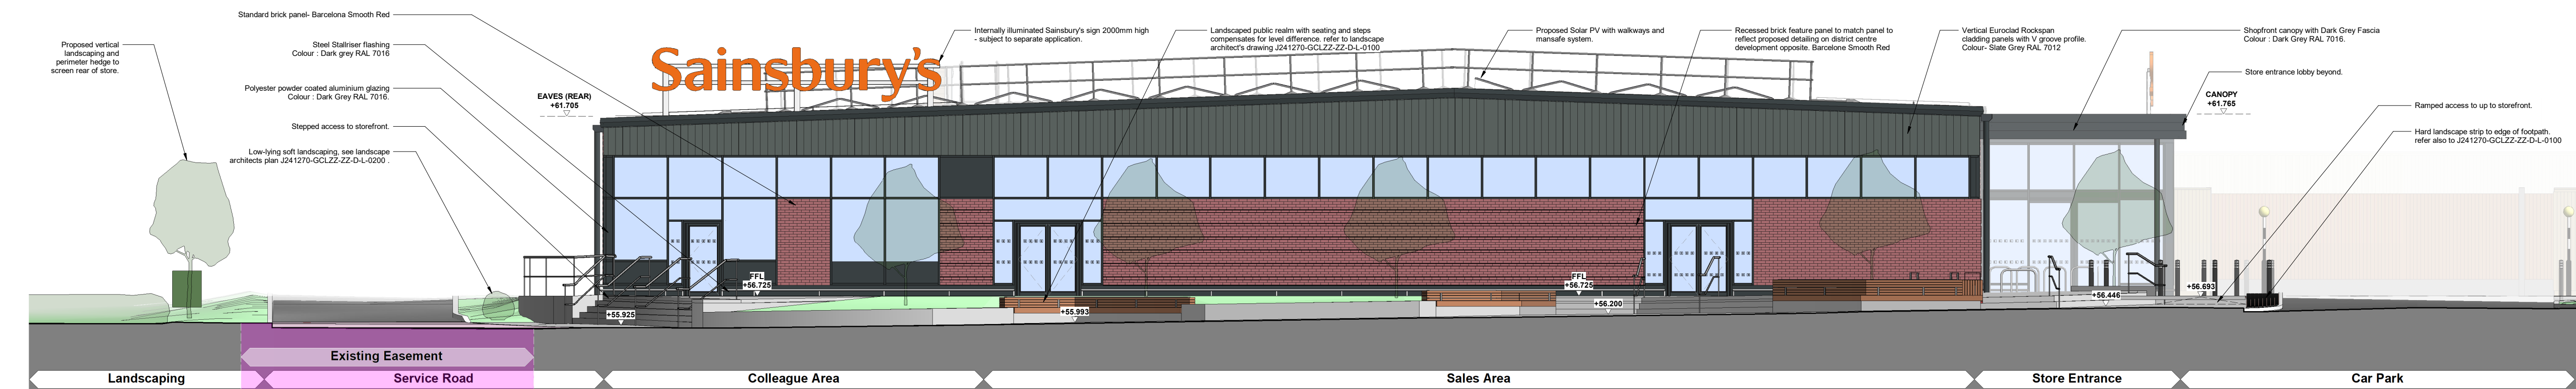

4 North Elevation
1 : 100

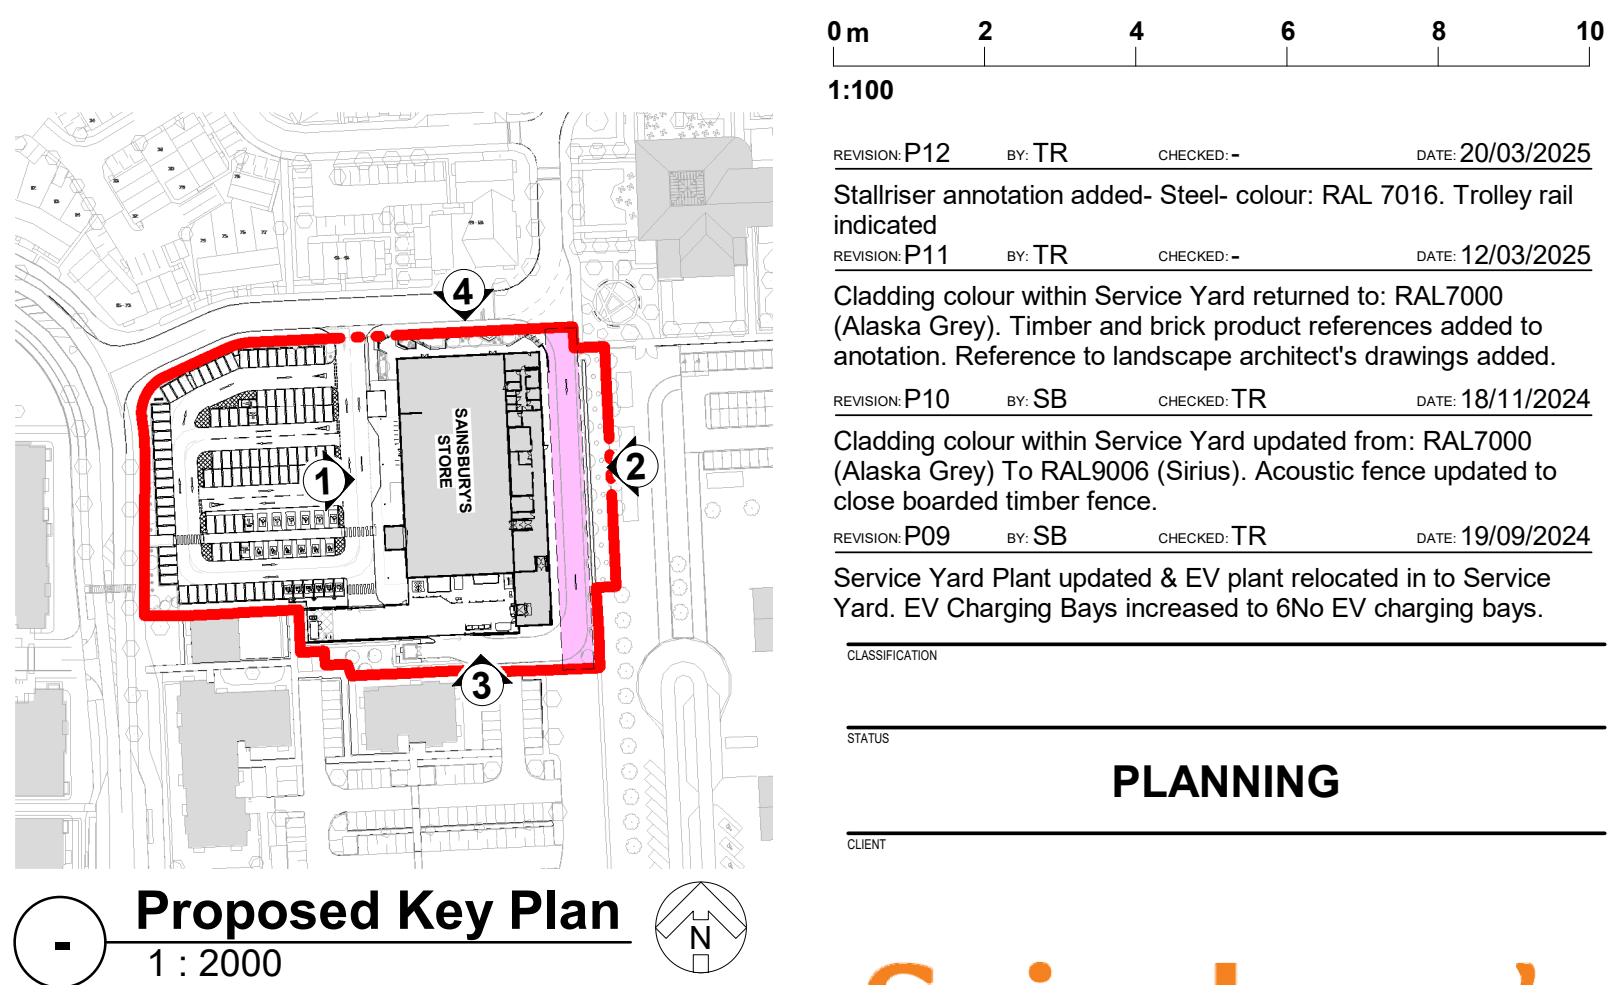

Sainsbury's

PROJECT

ARBORFIELD

PROPOSED ELEVATIONS

Hadfield Cawkwell Davidson

Broomgrove Lodge, 13 Broomgrove Rd, Sheffield, S10 2LZ T 0114 266 8181 www.hcd.co.uk

HCD PROJECT NO. 2020-096		SCALE 1:100 @ A1		REV. P12	
PROJECT AS-0000-2040	ORIGINATOR HCD	FUNCTION Z07	SPACE 00	FORM DR	DISCIPLINE + NUMBER SK-A-2012