





©Crown Copyright and database rights 2023 OS no. AC0000849896

0 5m 10m 20m 50m 100m
METERS
SCALE 1:1250

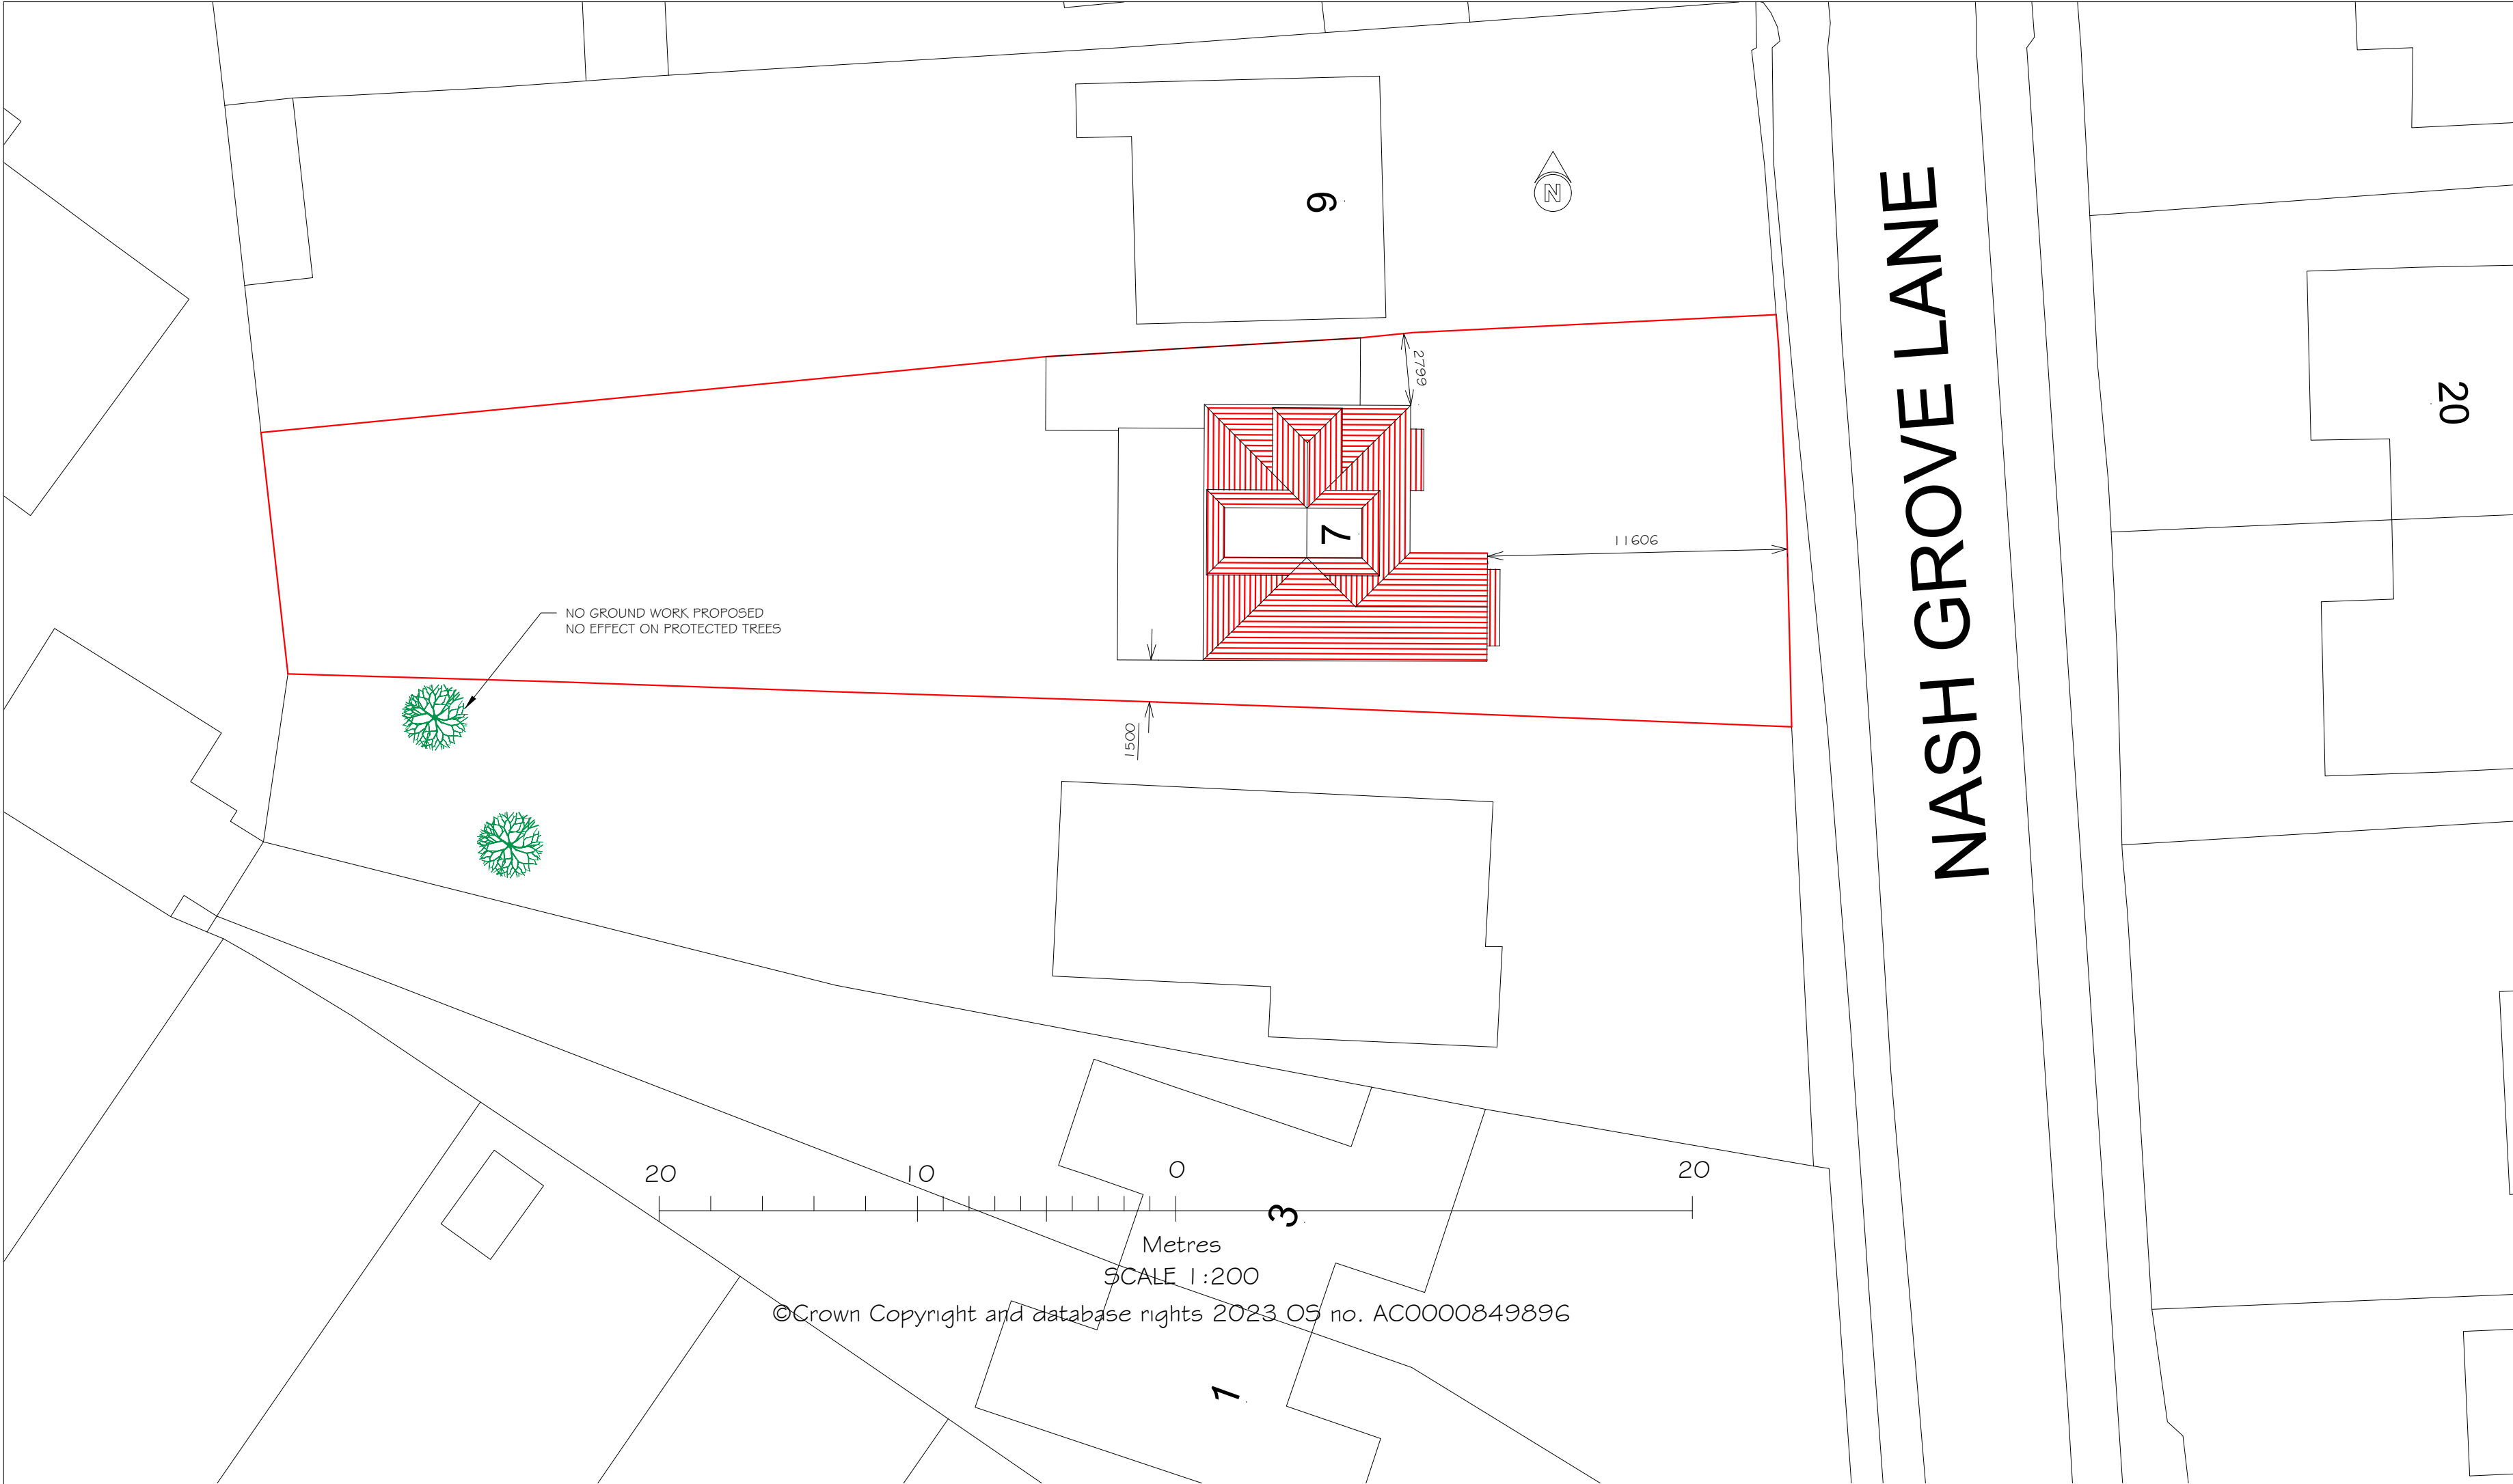


PROPOSED FRONT ELEVATION

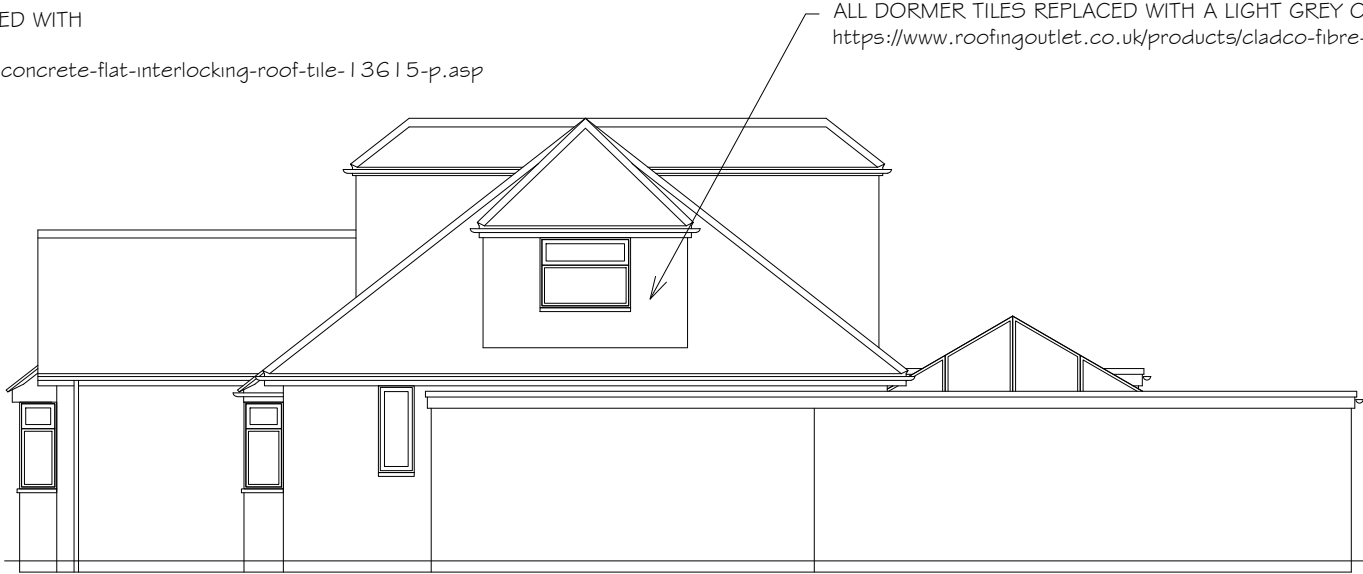

PROPOSED SIDE ELEVATION




PROPOSED REAR ELEVATION

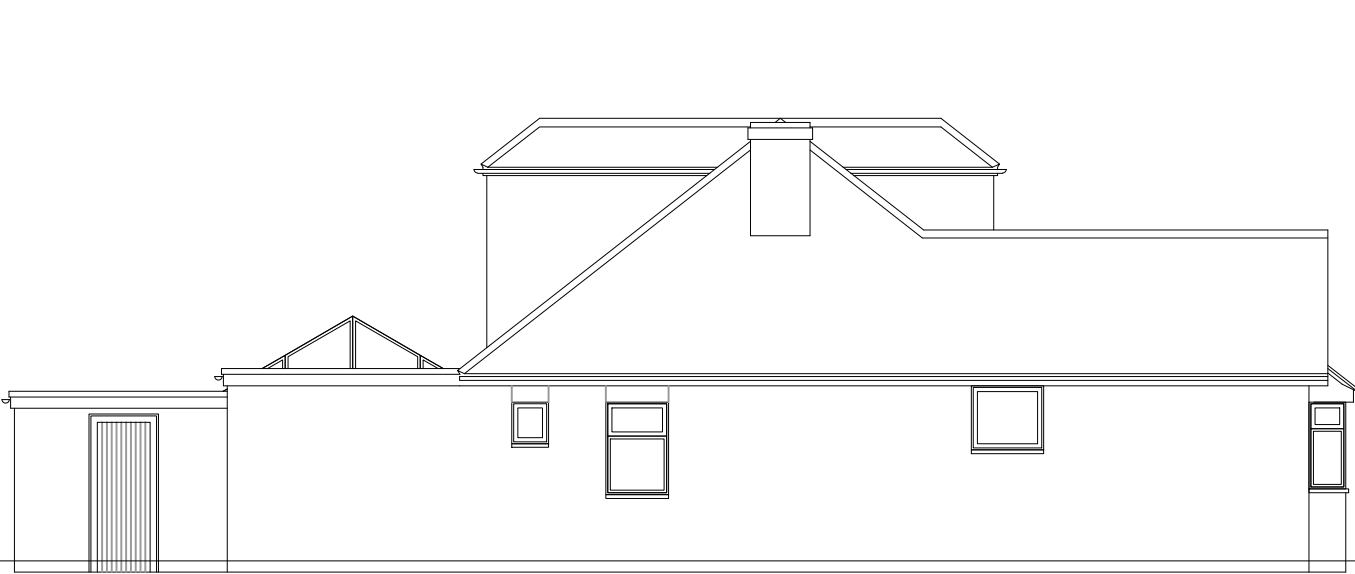

PROPOSED SIDE ELEVATION




EXISTING FRONT ELEVATION

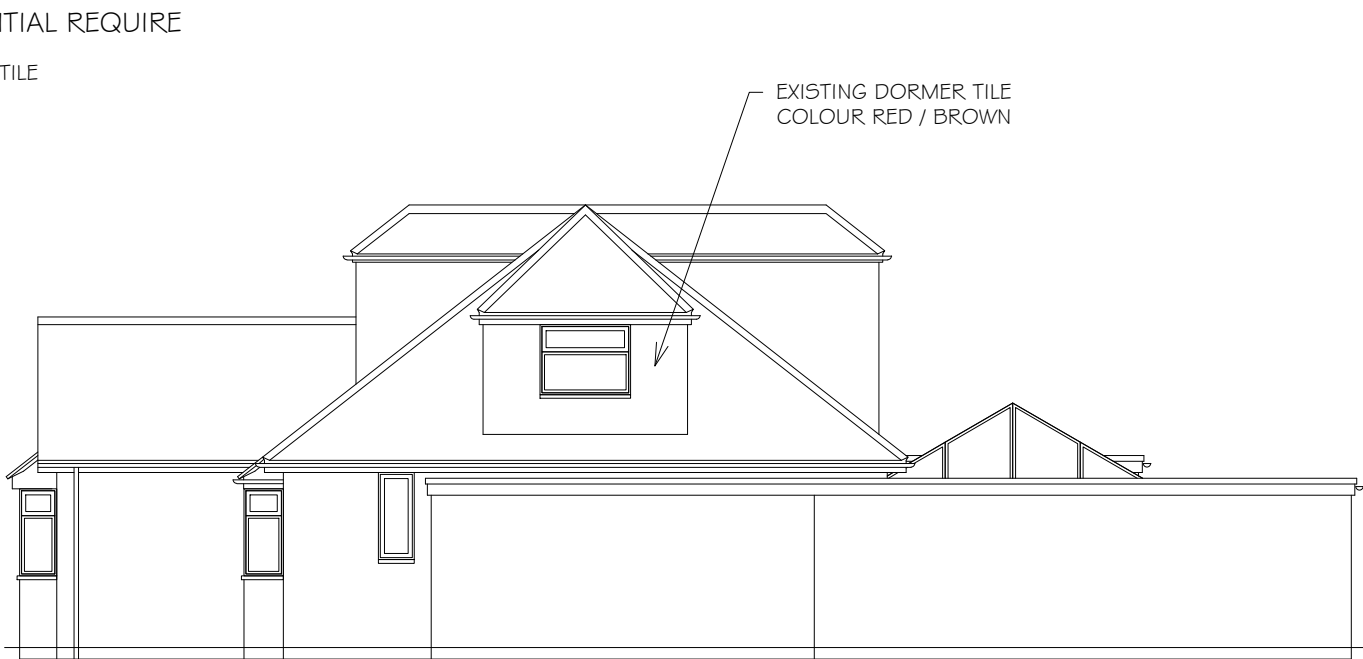

EXISTING SIDE ELEVATION



EXISTING REAR ELEVATION

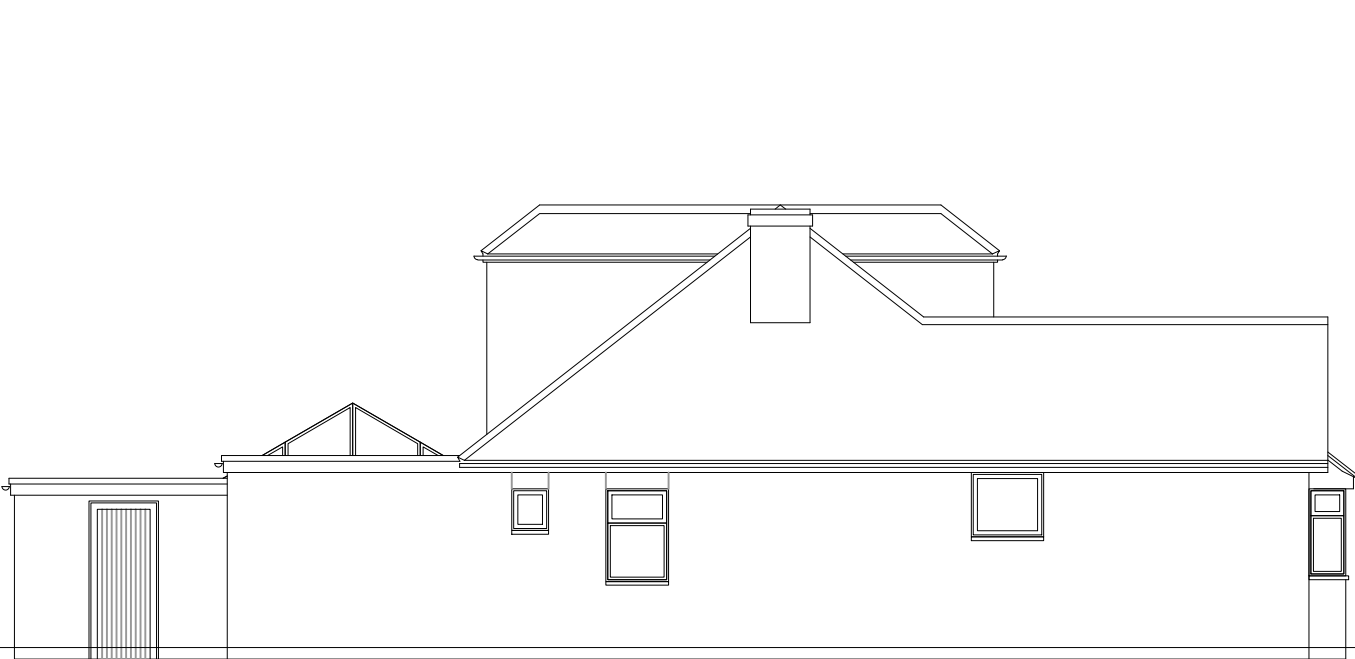

EXISTING SIDE ELEVATION

0 2m 4m 6m 10m
SCALE 1:100

These plans must not be acted upon until the appropriate planning and building regulation approvals have been granted. Should the works be undertaken prior to the above approvals being in place it is done so entirely at the clients own risk.

PROJECT
PROPOSED ROOF AND DORMER COVERING
MATERIAL CHANGE AT:
7 NASH GROVE LANE
FINCHAMPSTEAD
RG40 4HE

TITLE
COMBINED PLANS

 **Cranford Design Ltd**
Architectural Services,
CAD Design & Draughting

DATE JULY 24	Tel: 01252 872657 Mob: 07525 064570 E-mail: info@cranforddesign.co.uk Website: www.cranforddesign.co.uk
SCALE SEE DRAWING	Centaur House Ancells Business Park, Ancells Road Fleet GU51 2UJ

DRAWING NUMBER

D2974-01

A1 PAPER SIZE

A