



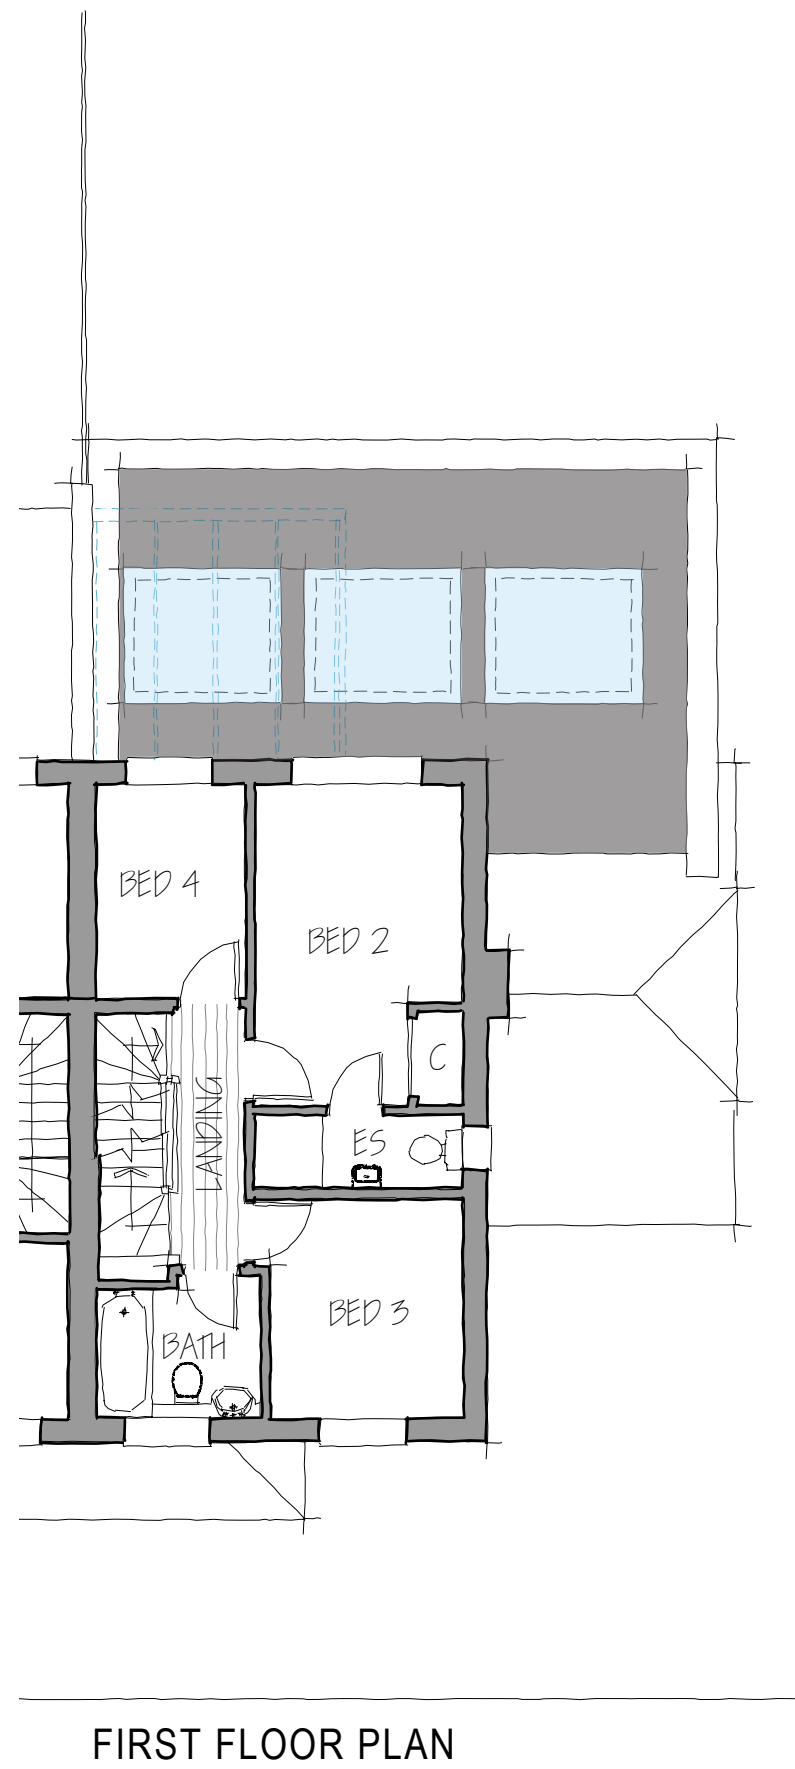

1:100 scale Bar
This Drawing has been produced for printing onto A3 size paper,

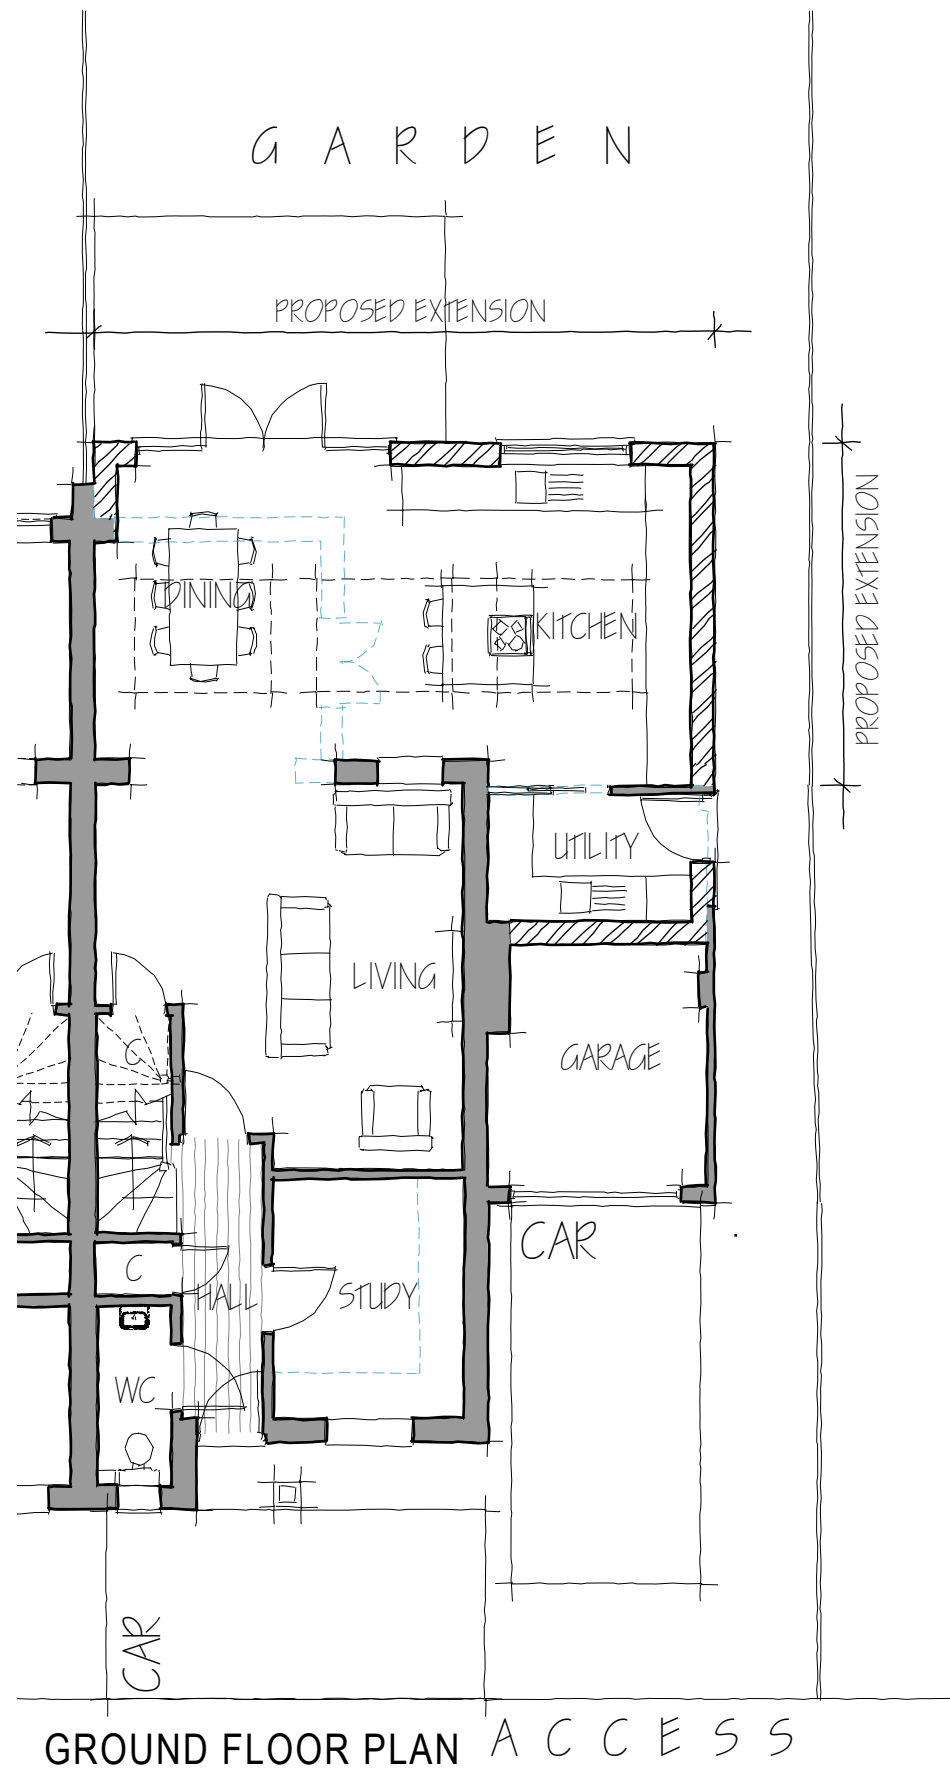

REV	COMMENTS	DATE

TCB

TC Biggin Architecture
 ARCHITECTURE & PLANNING
www.tcbarchitecture.co.uk • info@tcbarchitecture.co.uk • 07889 218936

CLIENT Mr & Mrs Boyden
PROJECT Swallow Cottage, Rosevale, Drive, Hurst, Reading, RG10 0DQ

DRAWING PROPOSED FLOOR PLANS

DATE May 25 **DWG SCALE** 1:100 **DRAWN** TB **DWG No.** 185/200 **REV** A

VERIFY ALL DIMENSIONS BEFORE SETTING OUT, COMMENCING WORK OR PRODUCTION OF FABRICATION DRAWINGS. REPORT ANY DISCREPANCIES TO THE SITE SUPERVISOR IMMEDIATELY. ©