




FRONT ELEVATION
SCALE 1:100

SIDE ELEVATION
SCALE 1:100

REAR ELEVATION
SCALE 1:100



SIDE ELEVATION
SCALE 1:100

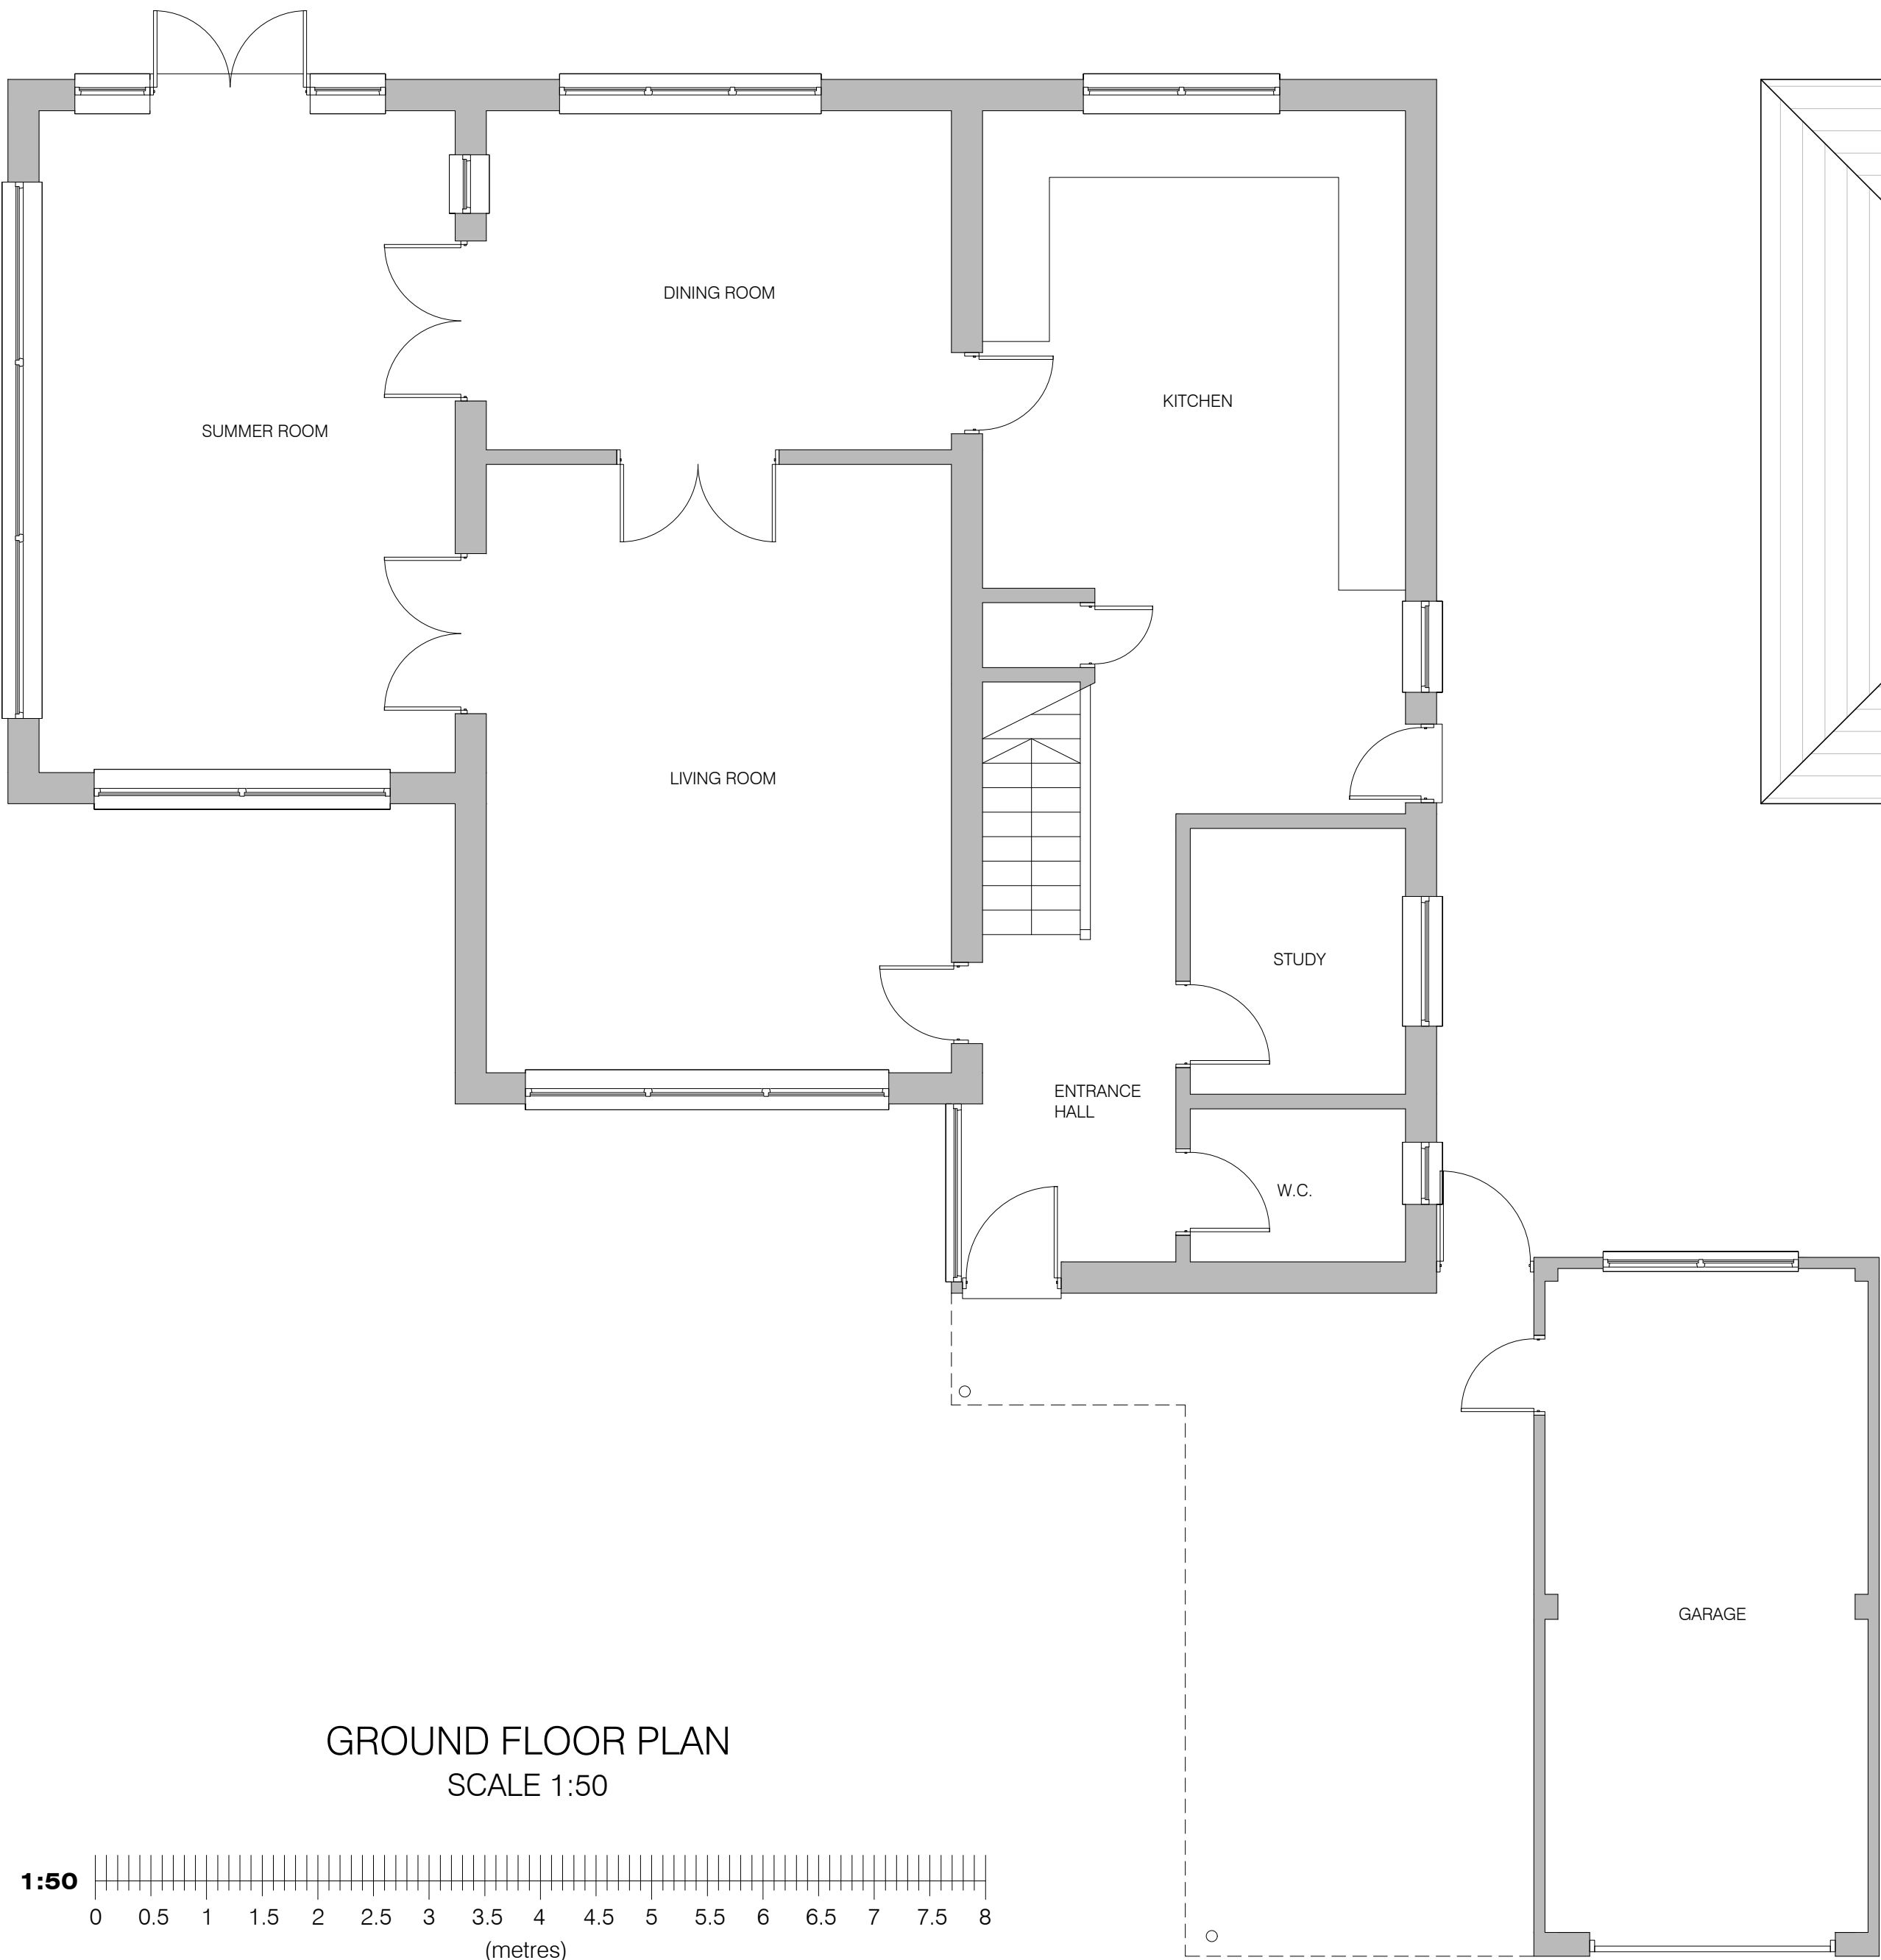

GROUND FLOOR PLAN
SCALE 1:50



FIRST FLOOR PLAN
SCALE 1:50

- NOTES:
1. THIS DRAWING IS TO BE READ IN CONJUNCTION WITH ALL RELEVANT ARCHITECTS, SUB-CONTRACTORS AND ARCHITECTURAL DRAWINGS.
 2. THIS DRAWINGS REMAINS THE COPYRIGHT OF JETARCH DESIGN LTD AND MAY NOT BE SHARED OR REPRODUCED WITHOUT THEIR KNOWLEDGE



100 Berkshire Place
Winnersh Triangle
Wokingham, Berkshire RG41 5RD
Tel: 07787296792
email: info@jetarchdesign.co.uk

Client
MR GOSSAGE

Property:
**8 WELLESLEY DRIVE
CROWTHORNE
RG45 6AL**

Drawing Title:
**DETAILS OF EXISTING
FLOOR PLANS
AND ELEVATIONS**

Rev.	Date	Revisions
Drawing No. A1/448/01		Rev.
Plot Date: JUN 25		
Scale AS NOTED @ A1		
Date	JUN 25	Drawn JT