


RESIDENTIAL ACCOMMODATION SCHEDULE

NAME	TYPE	GIA m ²
1	2 bed duplex	82
2	1 bed	58
3	1 bed	58
4	1 bed	53
5	1 bed	55
6	1 bed	58
7	1 bed	58
8	1 bed	54
9	2 bed	75
10	2 bed	83
11	1 bed	50
12	1 bed	50
13	2 bed	78
14	2 bed	72


TYPE	QUANTITY
1 beds	9
2 beds	5

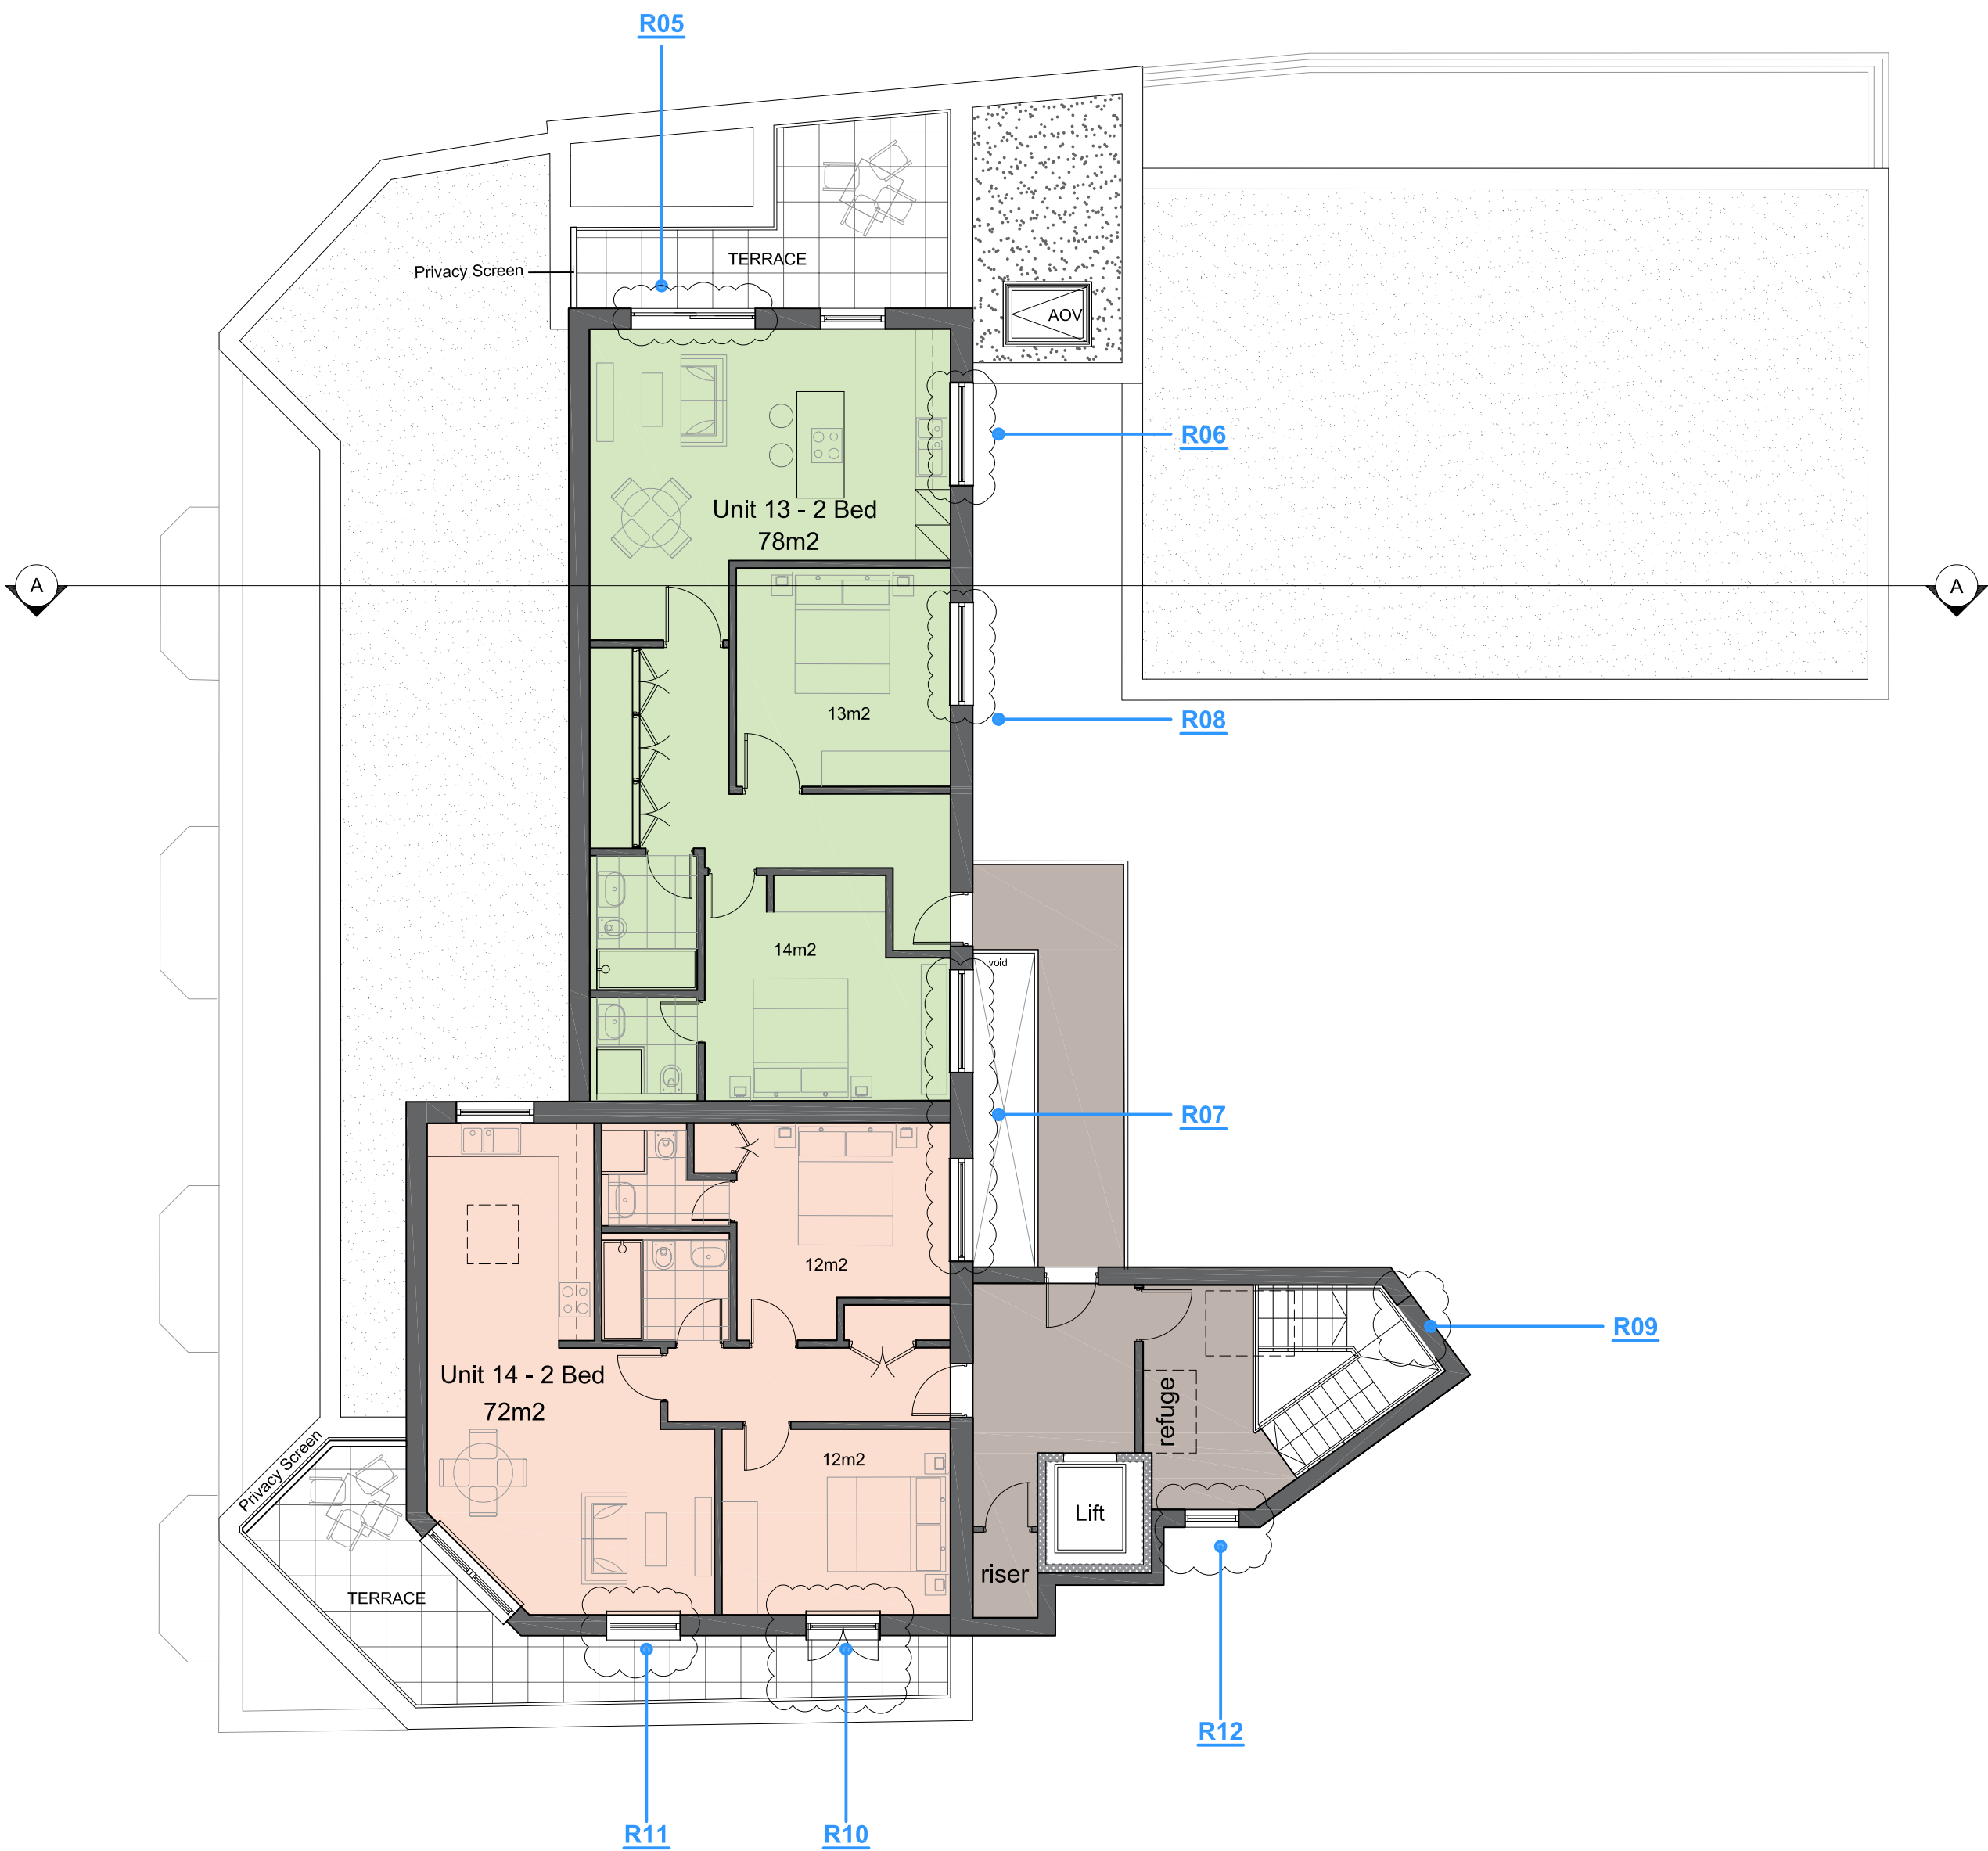

R00 = revision code. For details, see attached revision schedule

Rev no.	date	by	details
RevG	24.03.25	HC	amended windows - see clouded
RevF	06.06.23	Hanslink	see revision clouds - bubbled in red
RevE	29.05.24	CF	Privacy screens added
RevD	29.05.24	CF	Layout amended to show two units
RevC	06.03.23	CF	Unit 13 windows repositioned
RevB	20.01.23	CF	Length of rear extension reduced
RevA	19.12.22	CF	Living and bedroom orientation switched

PROPOSED THIRD FLOOR

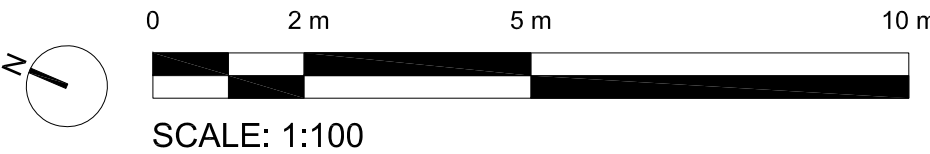

Hanslink Ltd

E-mail: c.franklin@hanslink.co.uk
m.07908 941251

project
Library Parade, Crockhamwell Road
Woodley RG5 3LX

client
Hanslink Ltd

drawing title
Proposed Third Floor Plan

drawing status
PLANNING

scale
1:100@A2

date
19.12.22

drawn by
CbF

checked by

job no.
H16

drawing no.
PL08

revision
G